



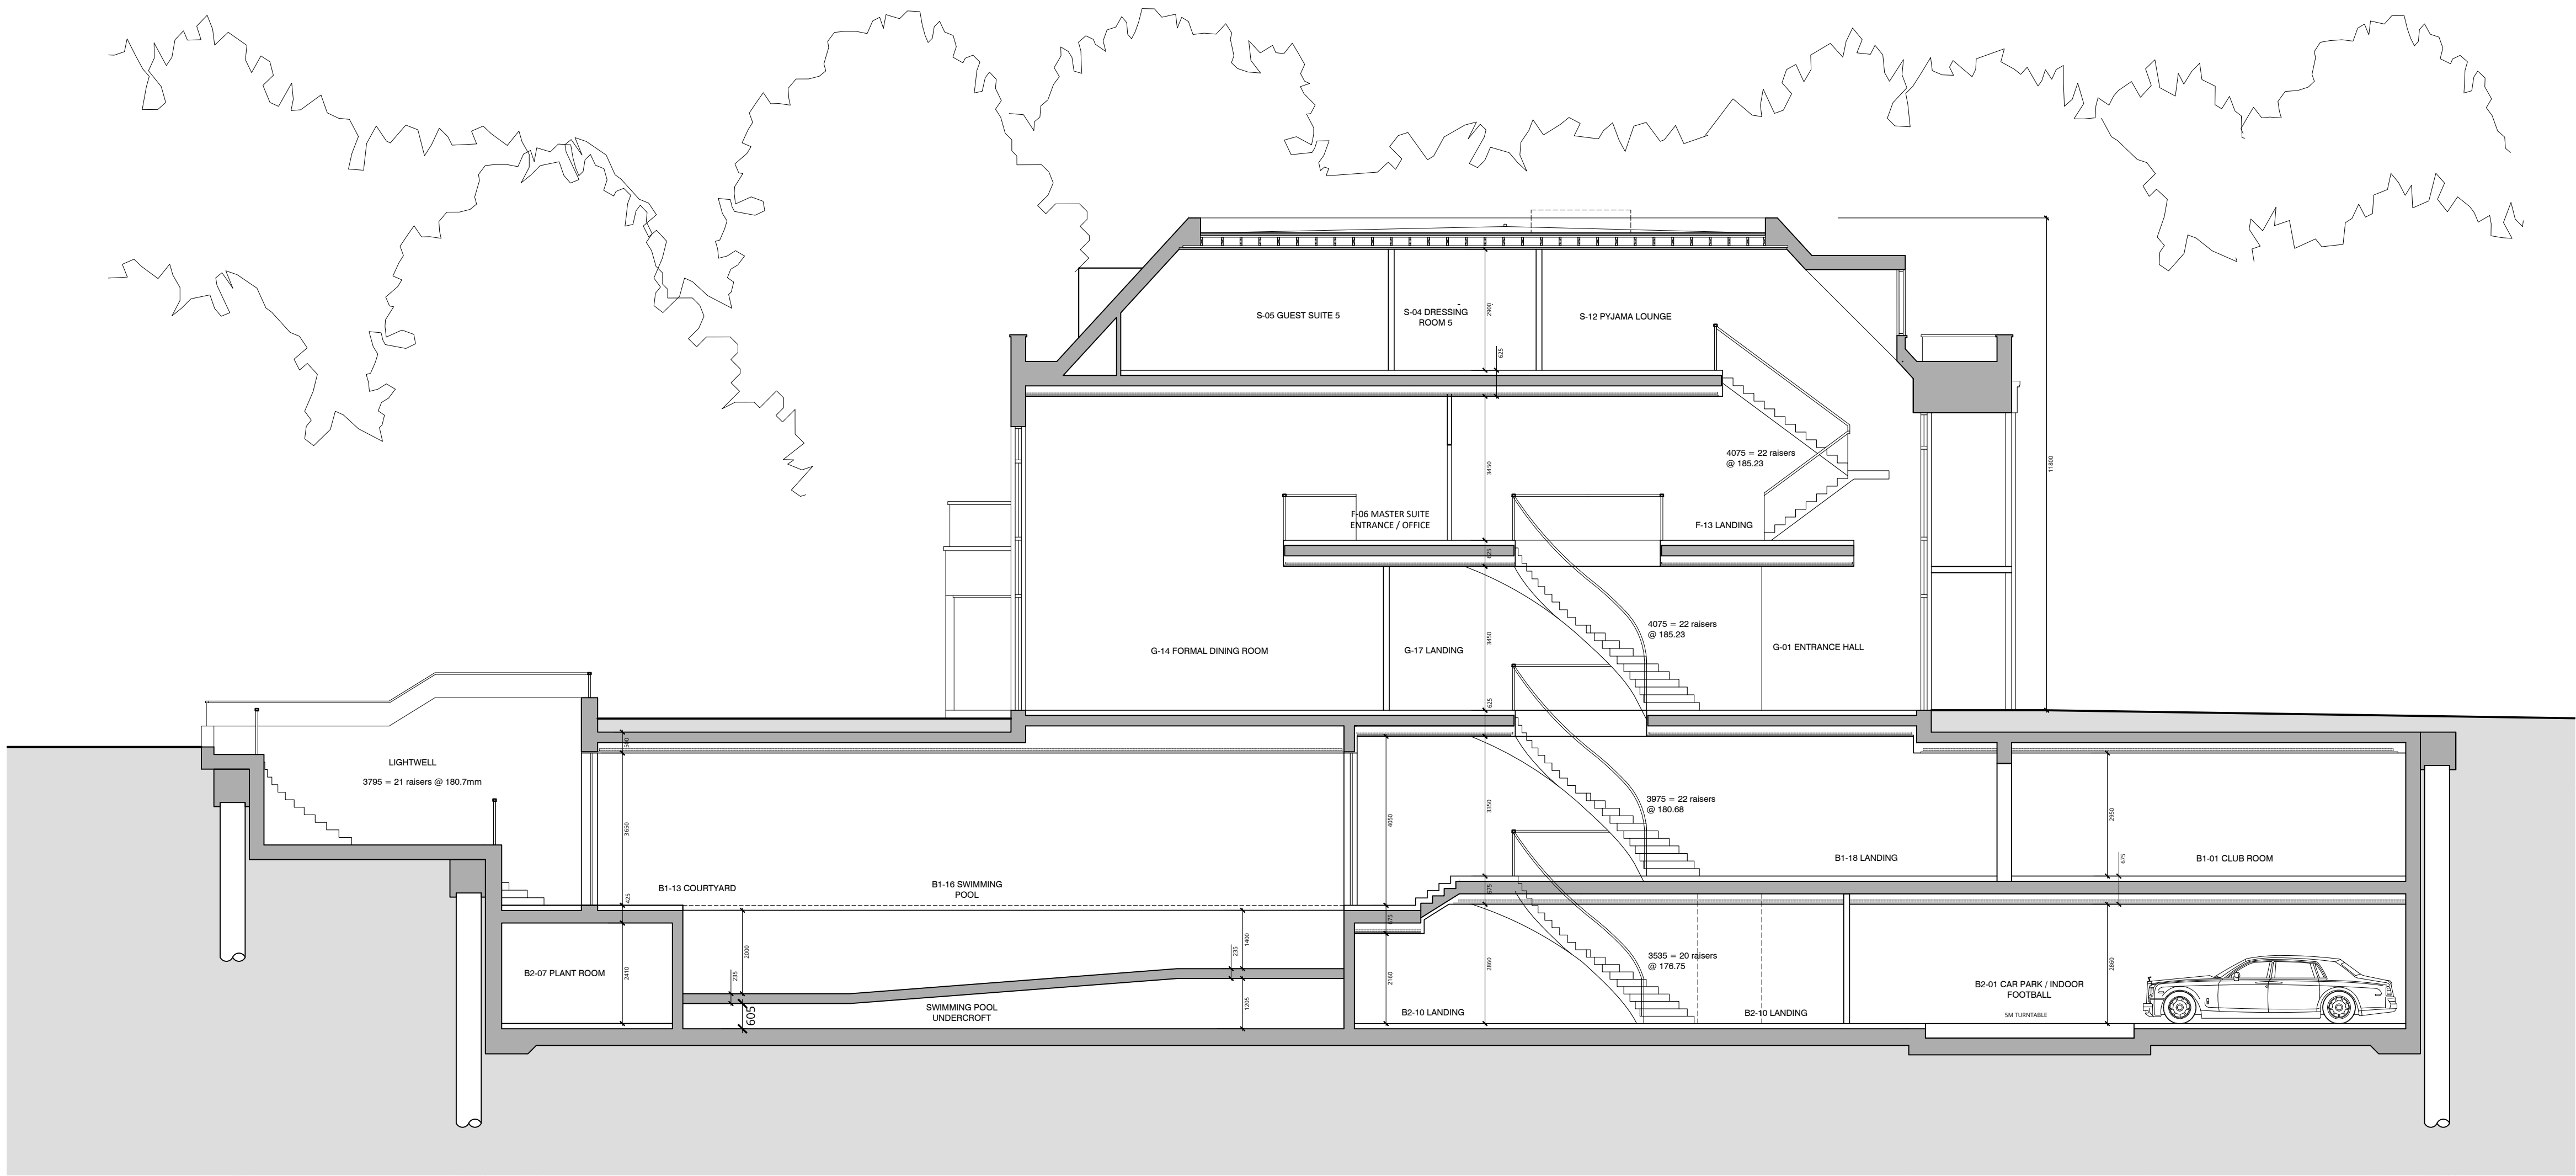

Proposed Section BB  
Scale 1:100

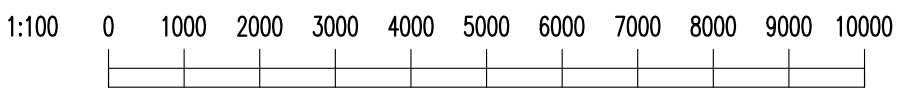

K:\Argent\Compton Avenue N6 4LH 01-228-16\Drawings\planning\

Notes :

- Dimensions are to be checked on site before fabrication and construction
- Any discrepancies are to be immediately notified to the architects
- Structural measurements are to be taken from the structural engineers drawings
- Do not scale
- Copyright reserved by GMA

DESCRIPTION DATE

DRAWING ISSUE STATUS

planning

**GMA ARCHITECTURE**  
Architects and Designers

UK House 82 Heath Road Twickenham TW1 4BA  
Telephone 020 8891 5959 Fax 020 8607 9933  
Email enquiries@gmaarchitecture.co.uk

Client  
UWH Developments Ltd

Project Nice Place  
Compton Avenue  
London  
N6 4LH

Drawing  
Section BB

|           |            |       |    |
|-----------|------------|-------|----|
| Scale     | Date       | Drawn |    |
| 1:100 @A1 | August '22 | SJS   | IL |

|      |        |       |   |
|------|--------|-------|---|
| Type | Client |       |   |
| 01   | 228-16 | PL-16 | - |