



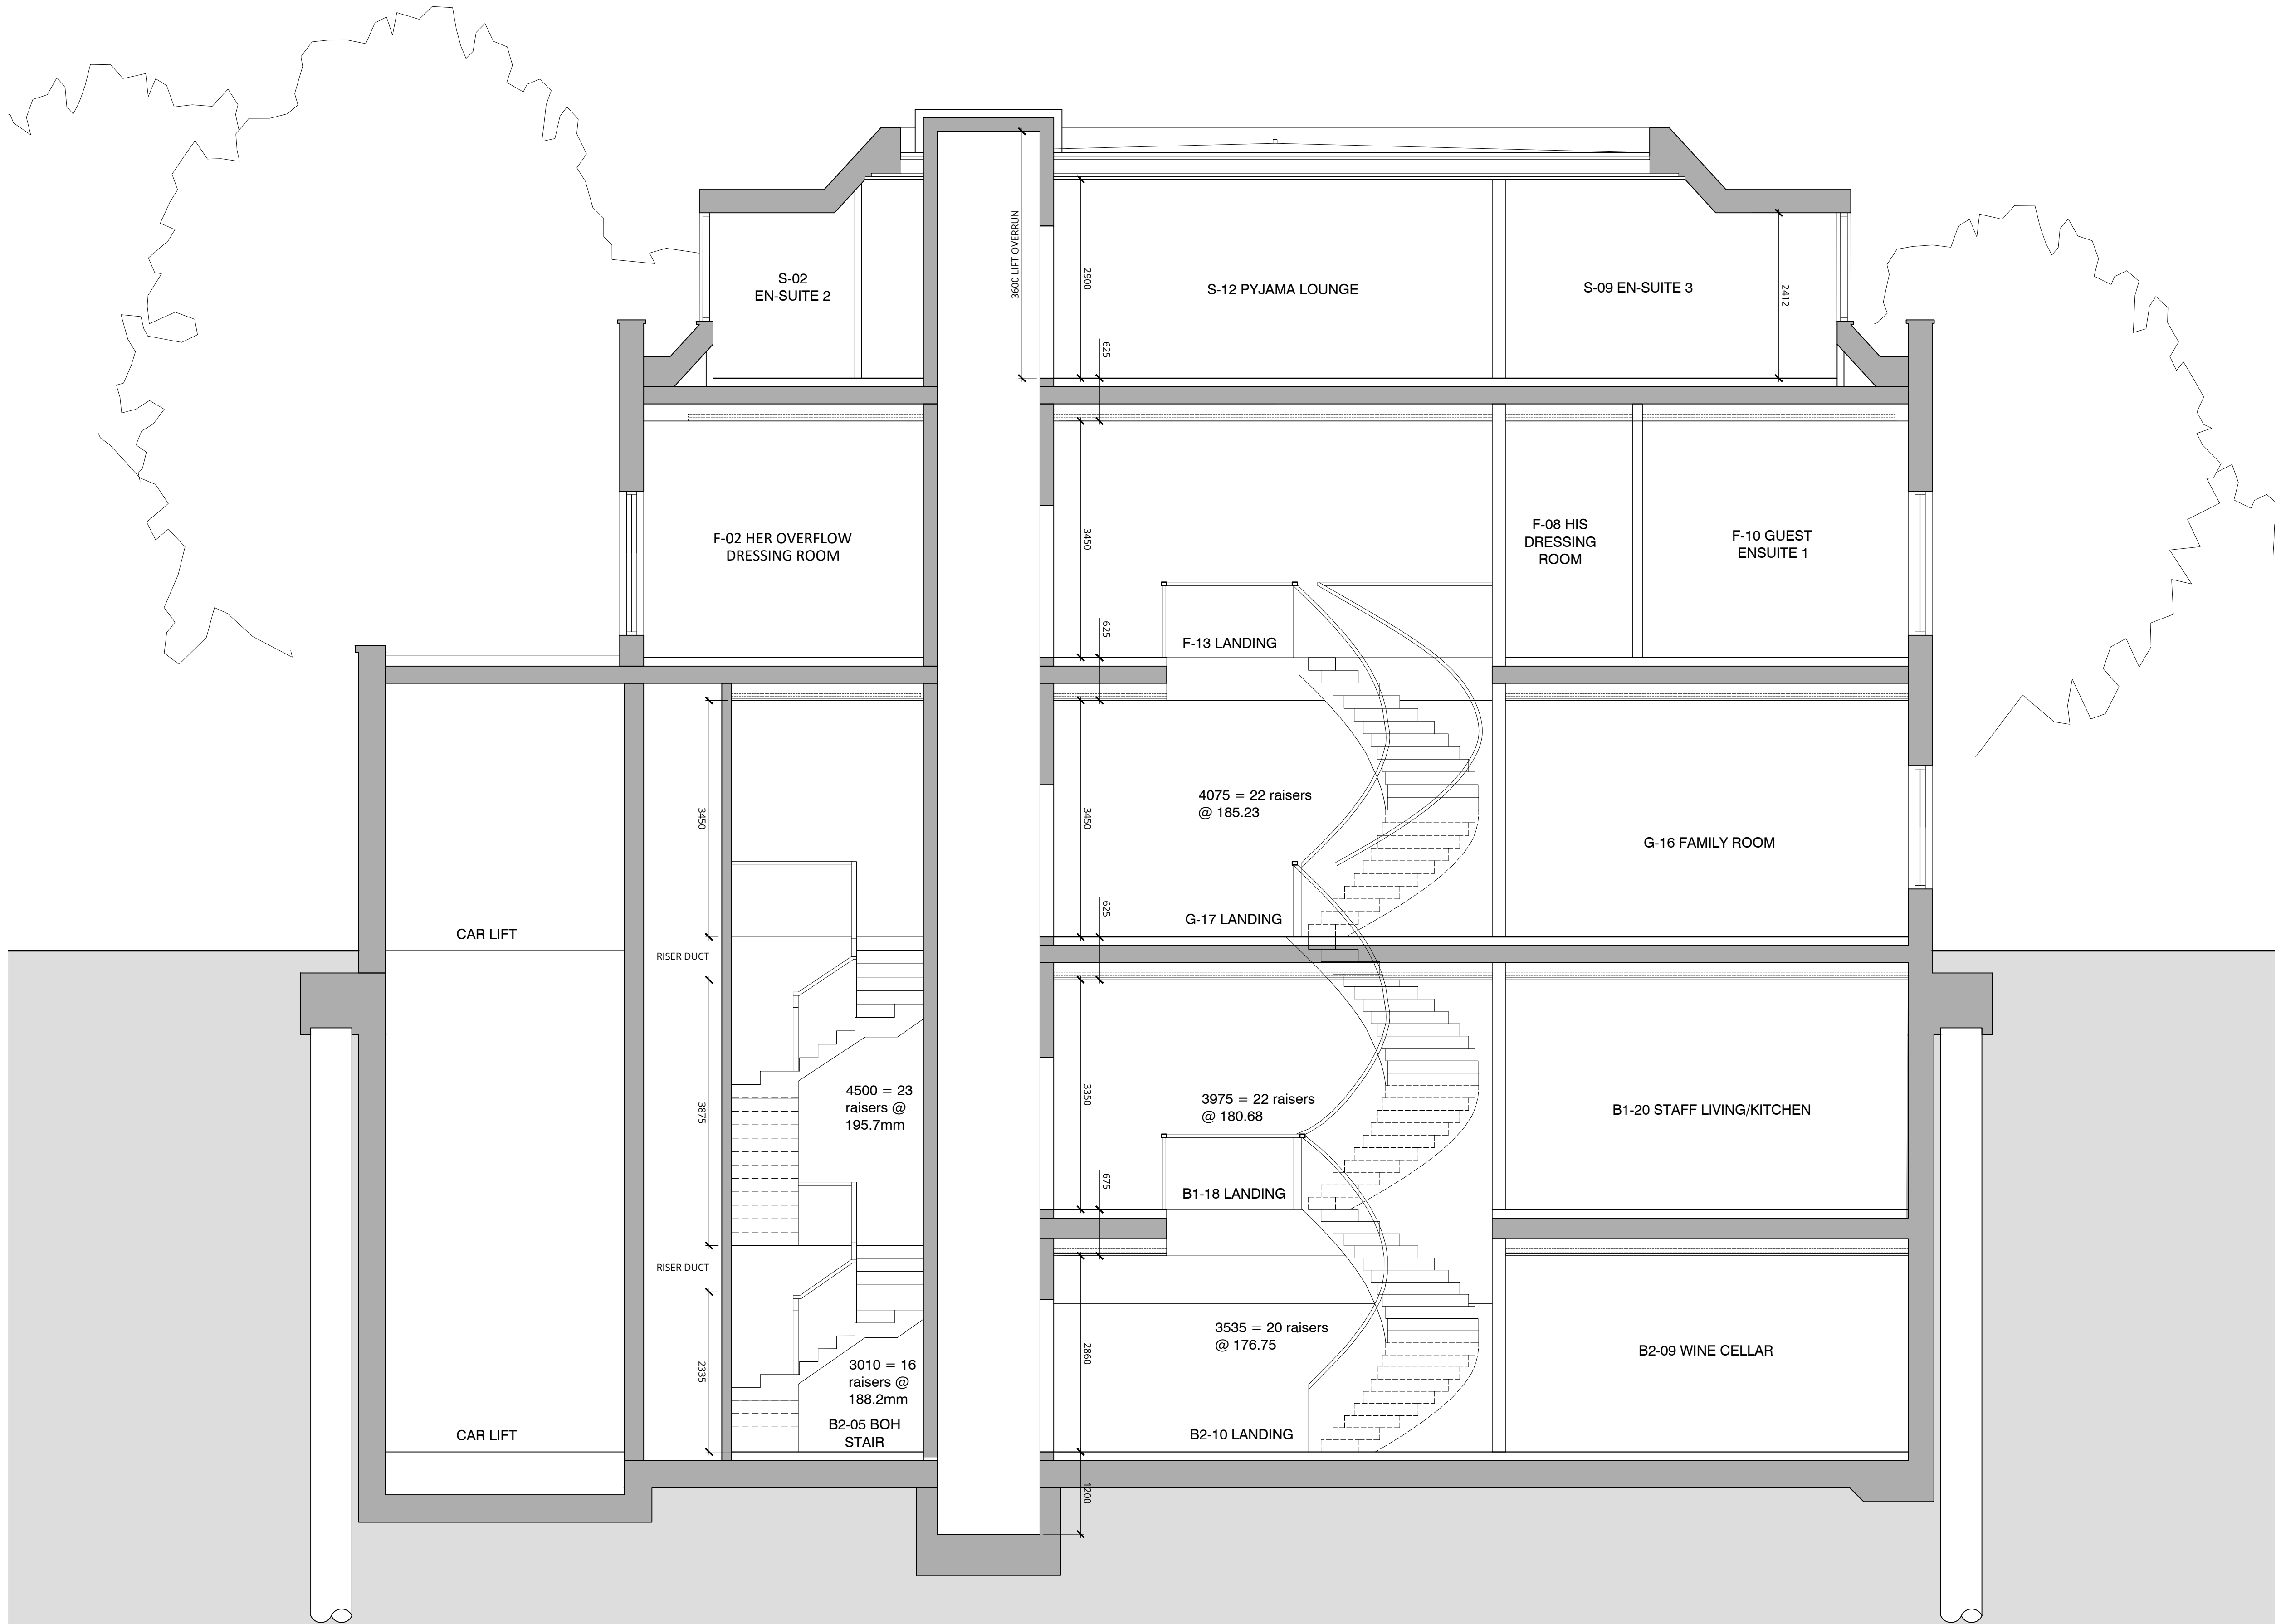

Proposed Section AA
Scale 1:50

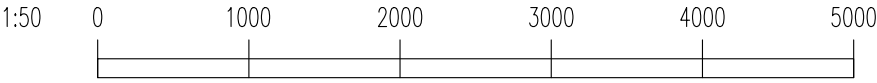

- Notes :
- Dimensions are to be checked on site before fabrication and construction
 - Any discrepancies are to be immediately notified to the architects
 - Structural measurements are to be taken from the structural engineers drawings
 - Do not scale
 - Copyright reserved by GMA

DESCRIPTION		DATE	
DRAWING ISSUE STATUS			
planning			
GMA ARCHITECTURE Architects and Designers			
UK House 82 Heath Road Twickenham TW1 4BA Telephone 020 8891 5959 Fax 020 8607 9933 Email enquiries@gmaarchitecture.co.uk			
Client UWH Developments Ltd			
Project Nice Place Compton Avenue London N6 4LH			
Drawing Section AA			
Scale 1:50 @A1	Date August '22	Drawn SJS	IL
Type 01	Client 228-16	PL-13 -	