




10k Raster Mapping

Published 2006


Source map scale - 1:10,000

The historical maps shown were produced from the Ordnance Survey's 1:10,000 colour raster mapping. These maps are derived from Landplan which replaced the old 1:10,000 maps originally published in 1970. The data is highly detailed showing buildings, fences and field boundaries as well as all roads, tracks and paths. Road names are also included together with the relevant road number and classification. Boundary information depiction includes county, unitary authority, district, civil parish and constituency.

Map Name(s) and Date(s)

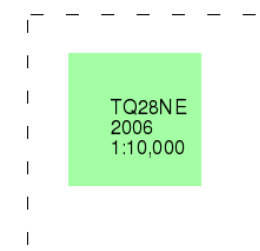

Historical Map - Slice A

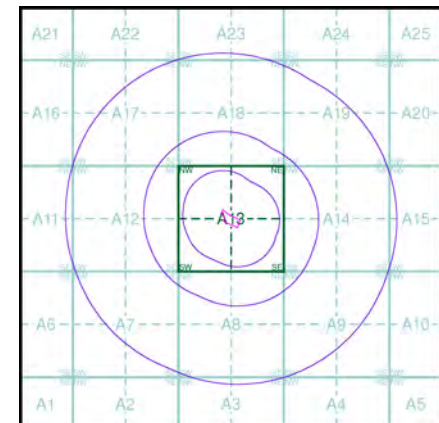

Order Details

Order Number: 35380198_1_1
 Customer Ref: J11150
 National Grid Reference: 527180, 187840
 Slice: A
 Site Area (Ha): 0.61
 Search Buffer (m): 1000

Site Details

Nice Place, Compton Avenue, LONDON, N6 4LH




10k Raster Mapping

Published 2011


Source map scale - 1:10,000

The historical maps shown were produced from the Ordnance Survey's 1:10,000 colour raster mapping. These maps are derived from Landplan which replaced the old 1:10,000 maps originally published in 1970. The data is highly detailed showing buildings, fences and field boundaries as well as all roads, tracks and paths. Road names are also included together with the relevant road number and classification. Boundary information depiction includes county, unitary authority, district, civil parish and constituency.

Map Name(s) and Date(s)

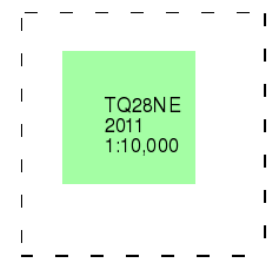

Historical Map - Slice A

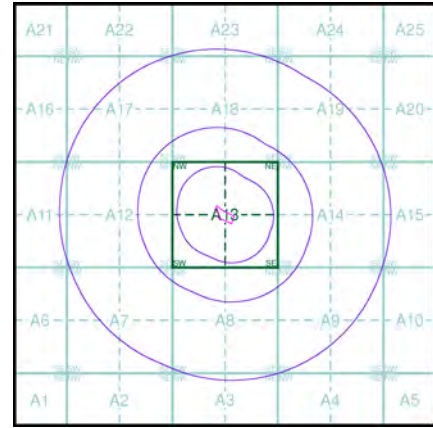

Order Details

Order Number: 35380198_1_1
Customer Ref: J11150
National Grid Reference: 527180, 187840
Slice: A
Site Area (Ha): 0.61
Search Buffer (m): 1000

Site Details

Nice Place, Compton Avenue, LONDON, N6 4LH



Tel: 0844 844 9952
Fax: 0844 844 9951
Web: www.envirocheck.co.uk

Site Nice Place & Far End, Compton Avenue, Highgate, N6 4LH

Client Pastor Real Estate Ltd

Engineer Conisbee Consulting Engineers

Job Number
J11150

Sheet
1 / 4



Photograph 1
Far End front of property



Photograph 2
Far End front of property



Photograph 3
Far End front garden



Photograph 4
Far End side of property

Site Nice Place & Far End, Compton Avenue, Highgate, N6 4LH

Client Pastor Real Estate Ltd

Engineer Conisbee Consulting Engineers

Job Number
J11150

Sheet
2 / 4



Photograph 5
Far End rear of property



Photograph 6
Far End rear of property



Photograph 7
Far End rear of property



Photograph 8
Far End rear garden

Site Nice Place & Far End, Compton Avenue, Highgate, N6 4LH

Client Pastor Real Estate Ltd

Engineer Conisbee Consulting Engineers

Job Number
J11150

Sheet
3 / 4



Photograph 9
Nice Place front of property



Photograph 10
Nice Place front of property



Photograph 11
Nice Place side of property



Photograph 12
Nice Place rear of property

Site Nice Place & Far End, Compton Avenue, Highgate, N6 4LH

Client Pastor Real Estate Ltd

Engineer Conisbee Consulting Engineers

Job Number
J11150

Sheet
4 / 4



Photograph 13
Nice Place rear of property



Photograph 14
Nice Place rear of property



Photograph 15
Nice Place rear of property



Photograph 16
Nice Place rear garden (position of proposed pavillion)

Revision	Status	Date
PP1	Draft - Client Issue	04 / 05 / 2011
PP2	PLANNING ISSUE	24 / 05 / 2011
PP3	PLANNING SUBMISSION	16 / 06 / 2014

- Existing Structure
- Proposed New Structure
- Site Boundary/Extent of Site

0m 1m 5m

PROJECT TITLE
Far End
Compton Avenue N6 4LH

DRAWING TITLE
Far End - Section BB
Proposed

SCALE @ A1 SIZE
1:100

DATE
June 2014

DRAWING N°
401

STATUS & REVISION
P3


General Notes

This drawing is for planning purposes only.
All setting out must be checked on site.
All levels must be checked on site and refer to Ordnance Datum.
All fixings and weatherings must be checked on site.
All dimensions must be checked on site.
This drawing must be read in conjunction with all other relevant drawings.
This drawing must not be used for land transfer purposes.
Calculated areas in accordance with Pastor Real Estate Definition of Areas for Schedule of Areas.

Pastor Real Estate has prepared this document in accordance with the instructions of the Client under the agreed Terms of Appointment. This document is for the sole and specific use of the Client and Pastor Real Estate shall not be responsible for any use of its contents for any purpose other than that for which it was prepared and provided. Should the Client require to pass electronic copies of the document to other parties, this should be for co-ordination purposes only, the whole of the file should be so copied, but no professional liability or warranty shall be extended to other parties by Pastor Real Estate in this connection without the explicit written agreement thereto by Pastor Real Estate.

HARINGEY COUNCIL
URBAN ENVIRONMENT
PLANNING & REGENERATION

Received date: 01/06/2011
Reference (HGY): 2011/1037 + 1038

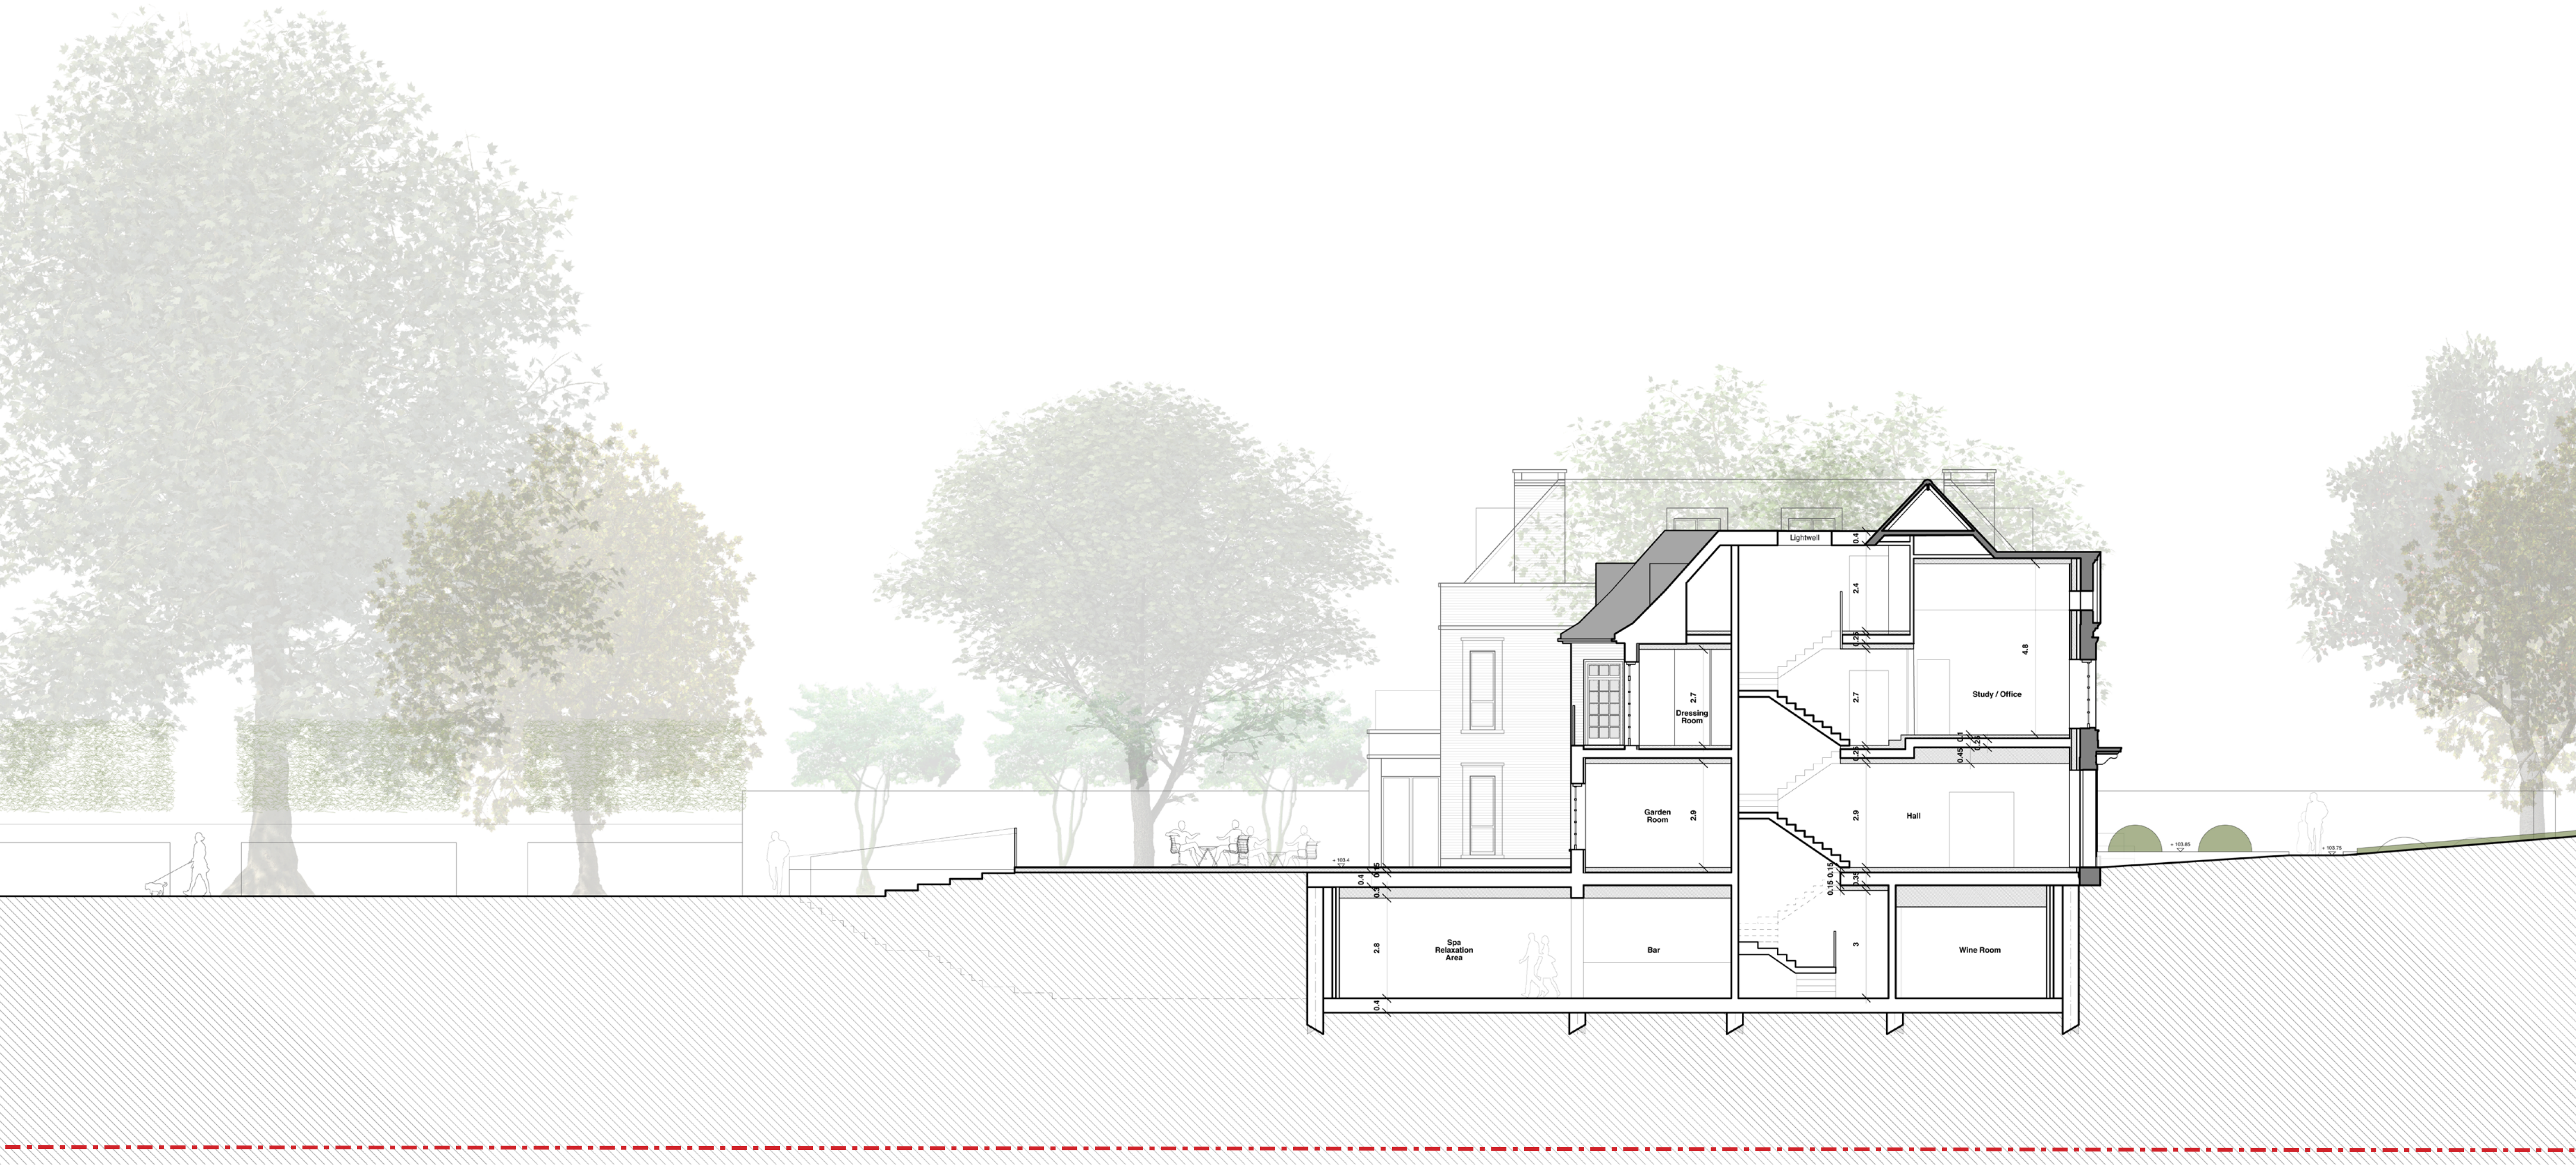

Section BB - Far End