

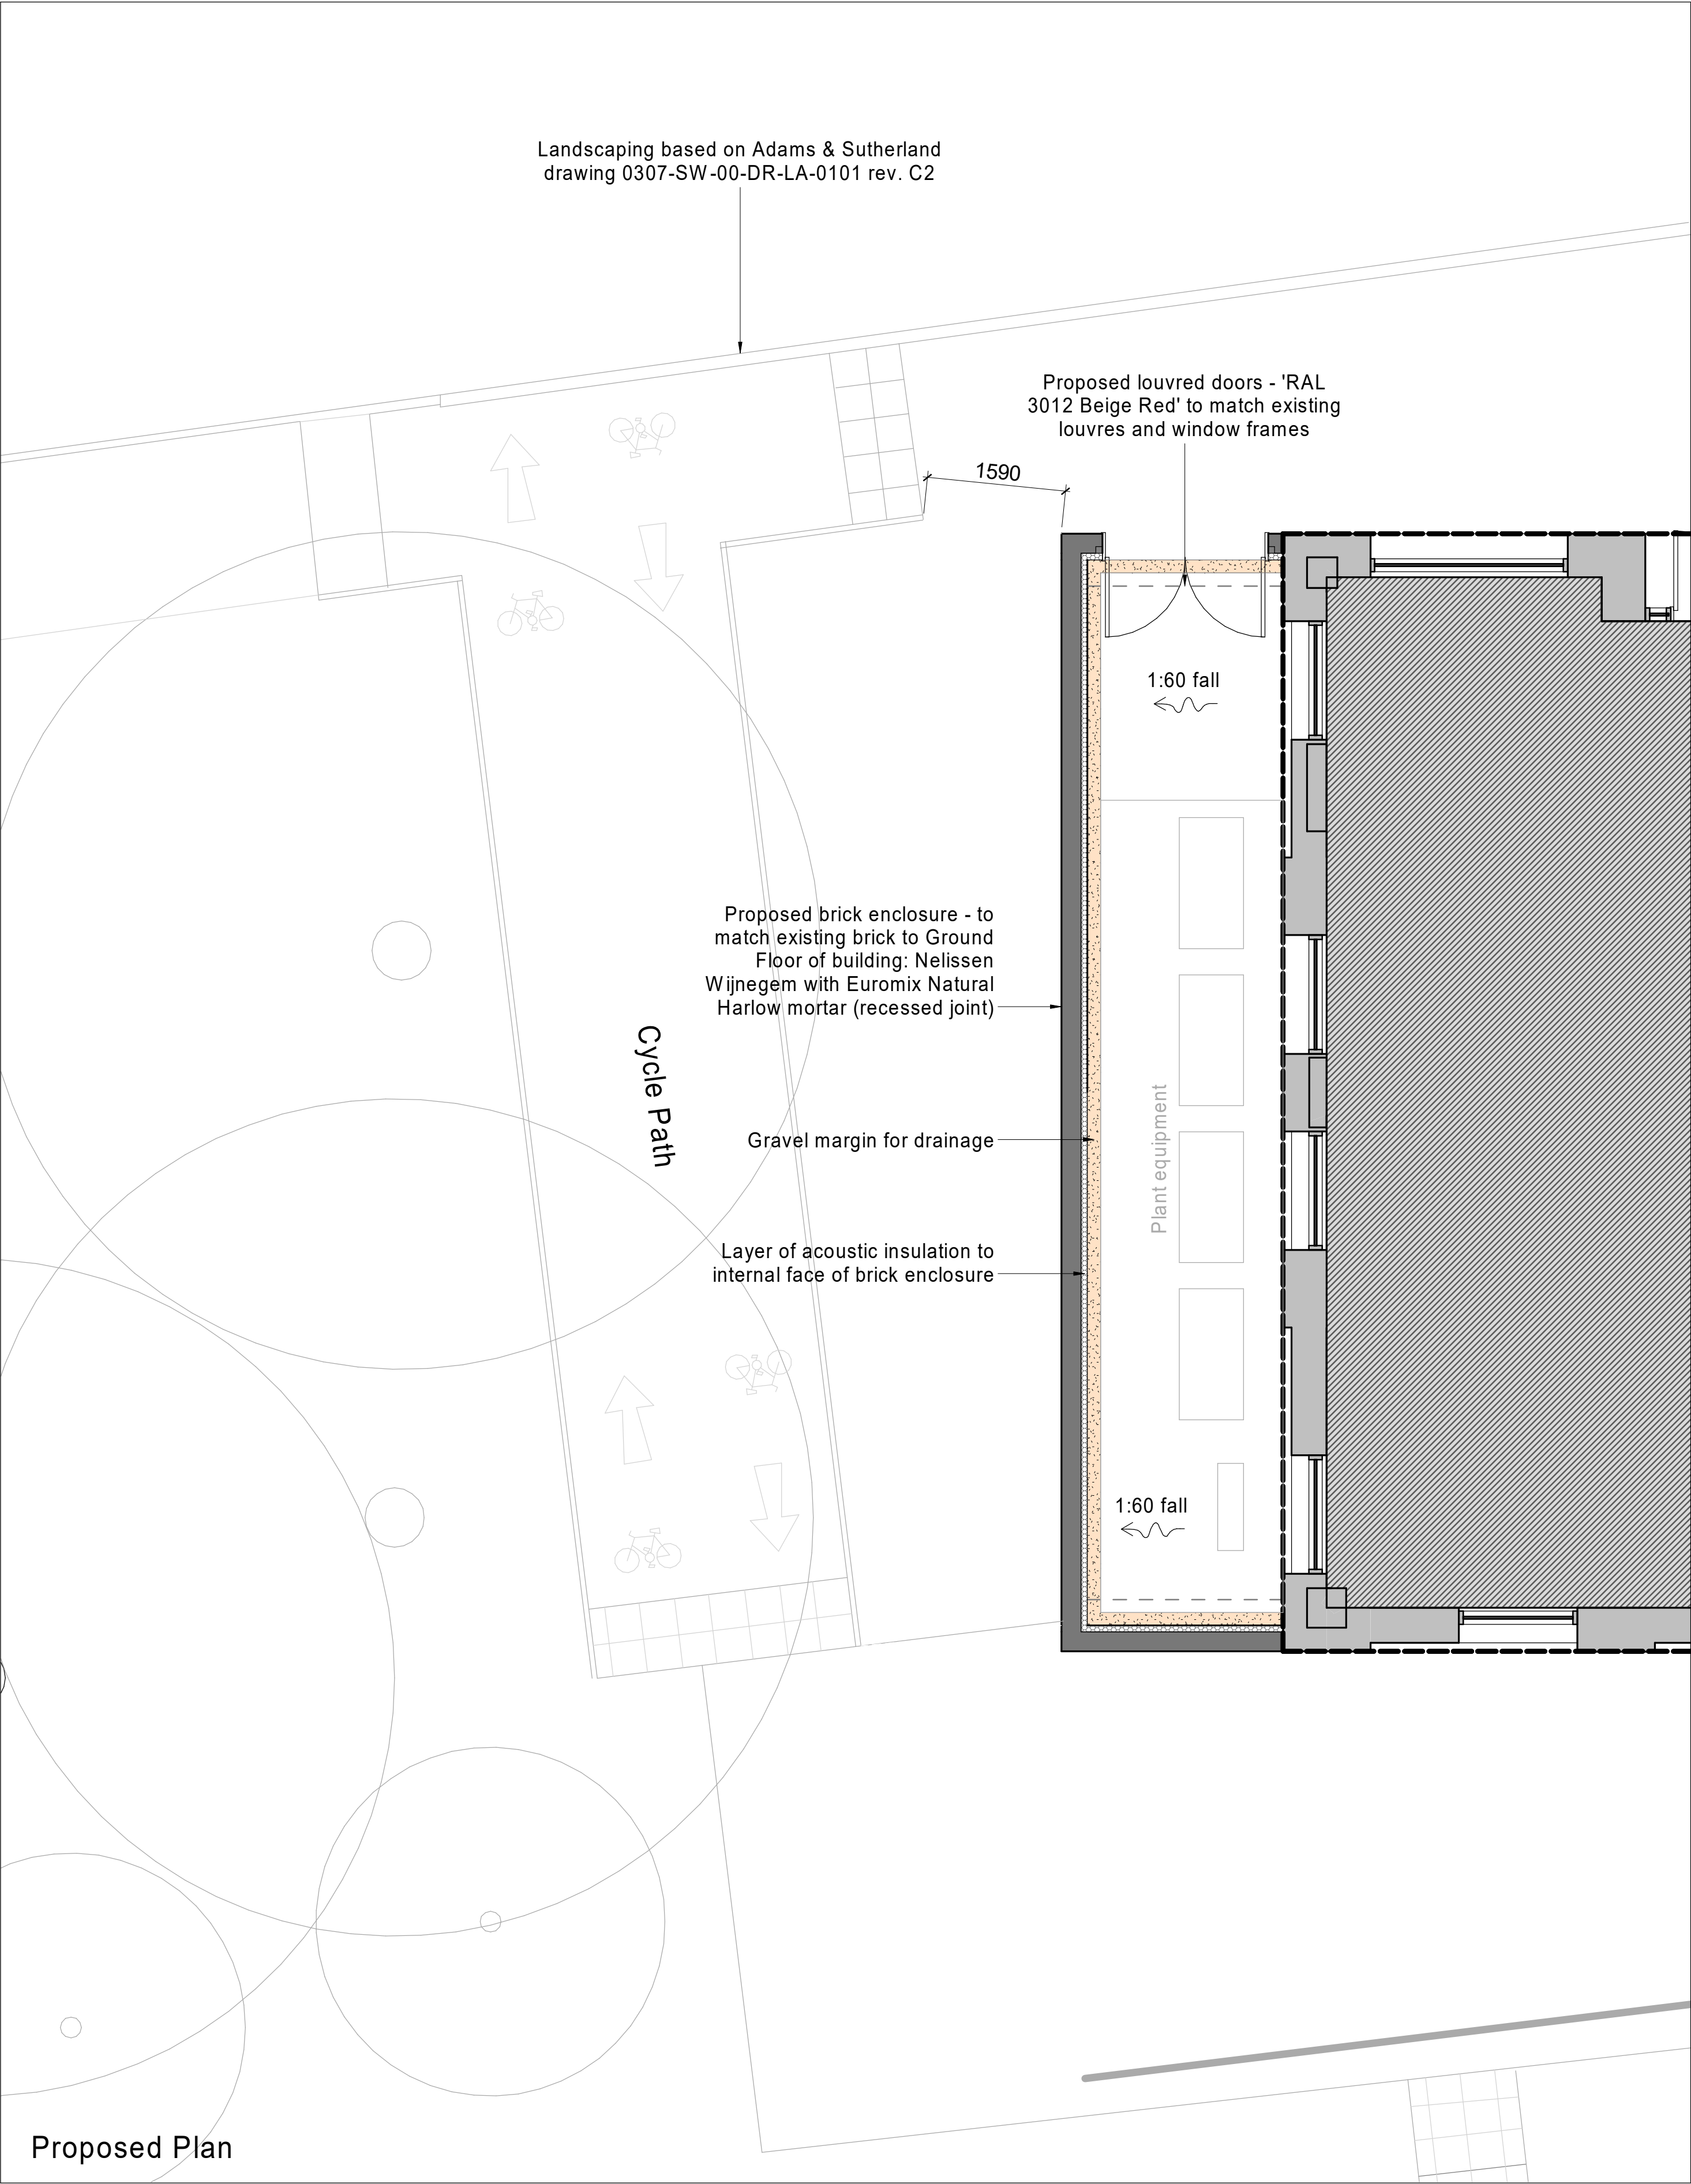


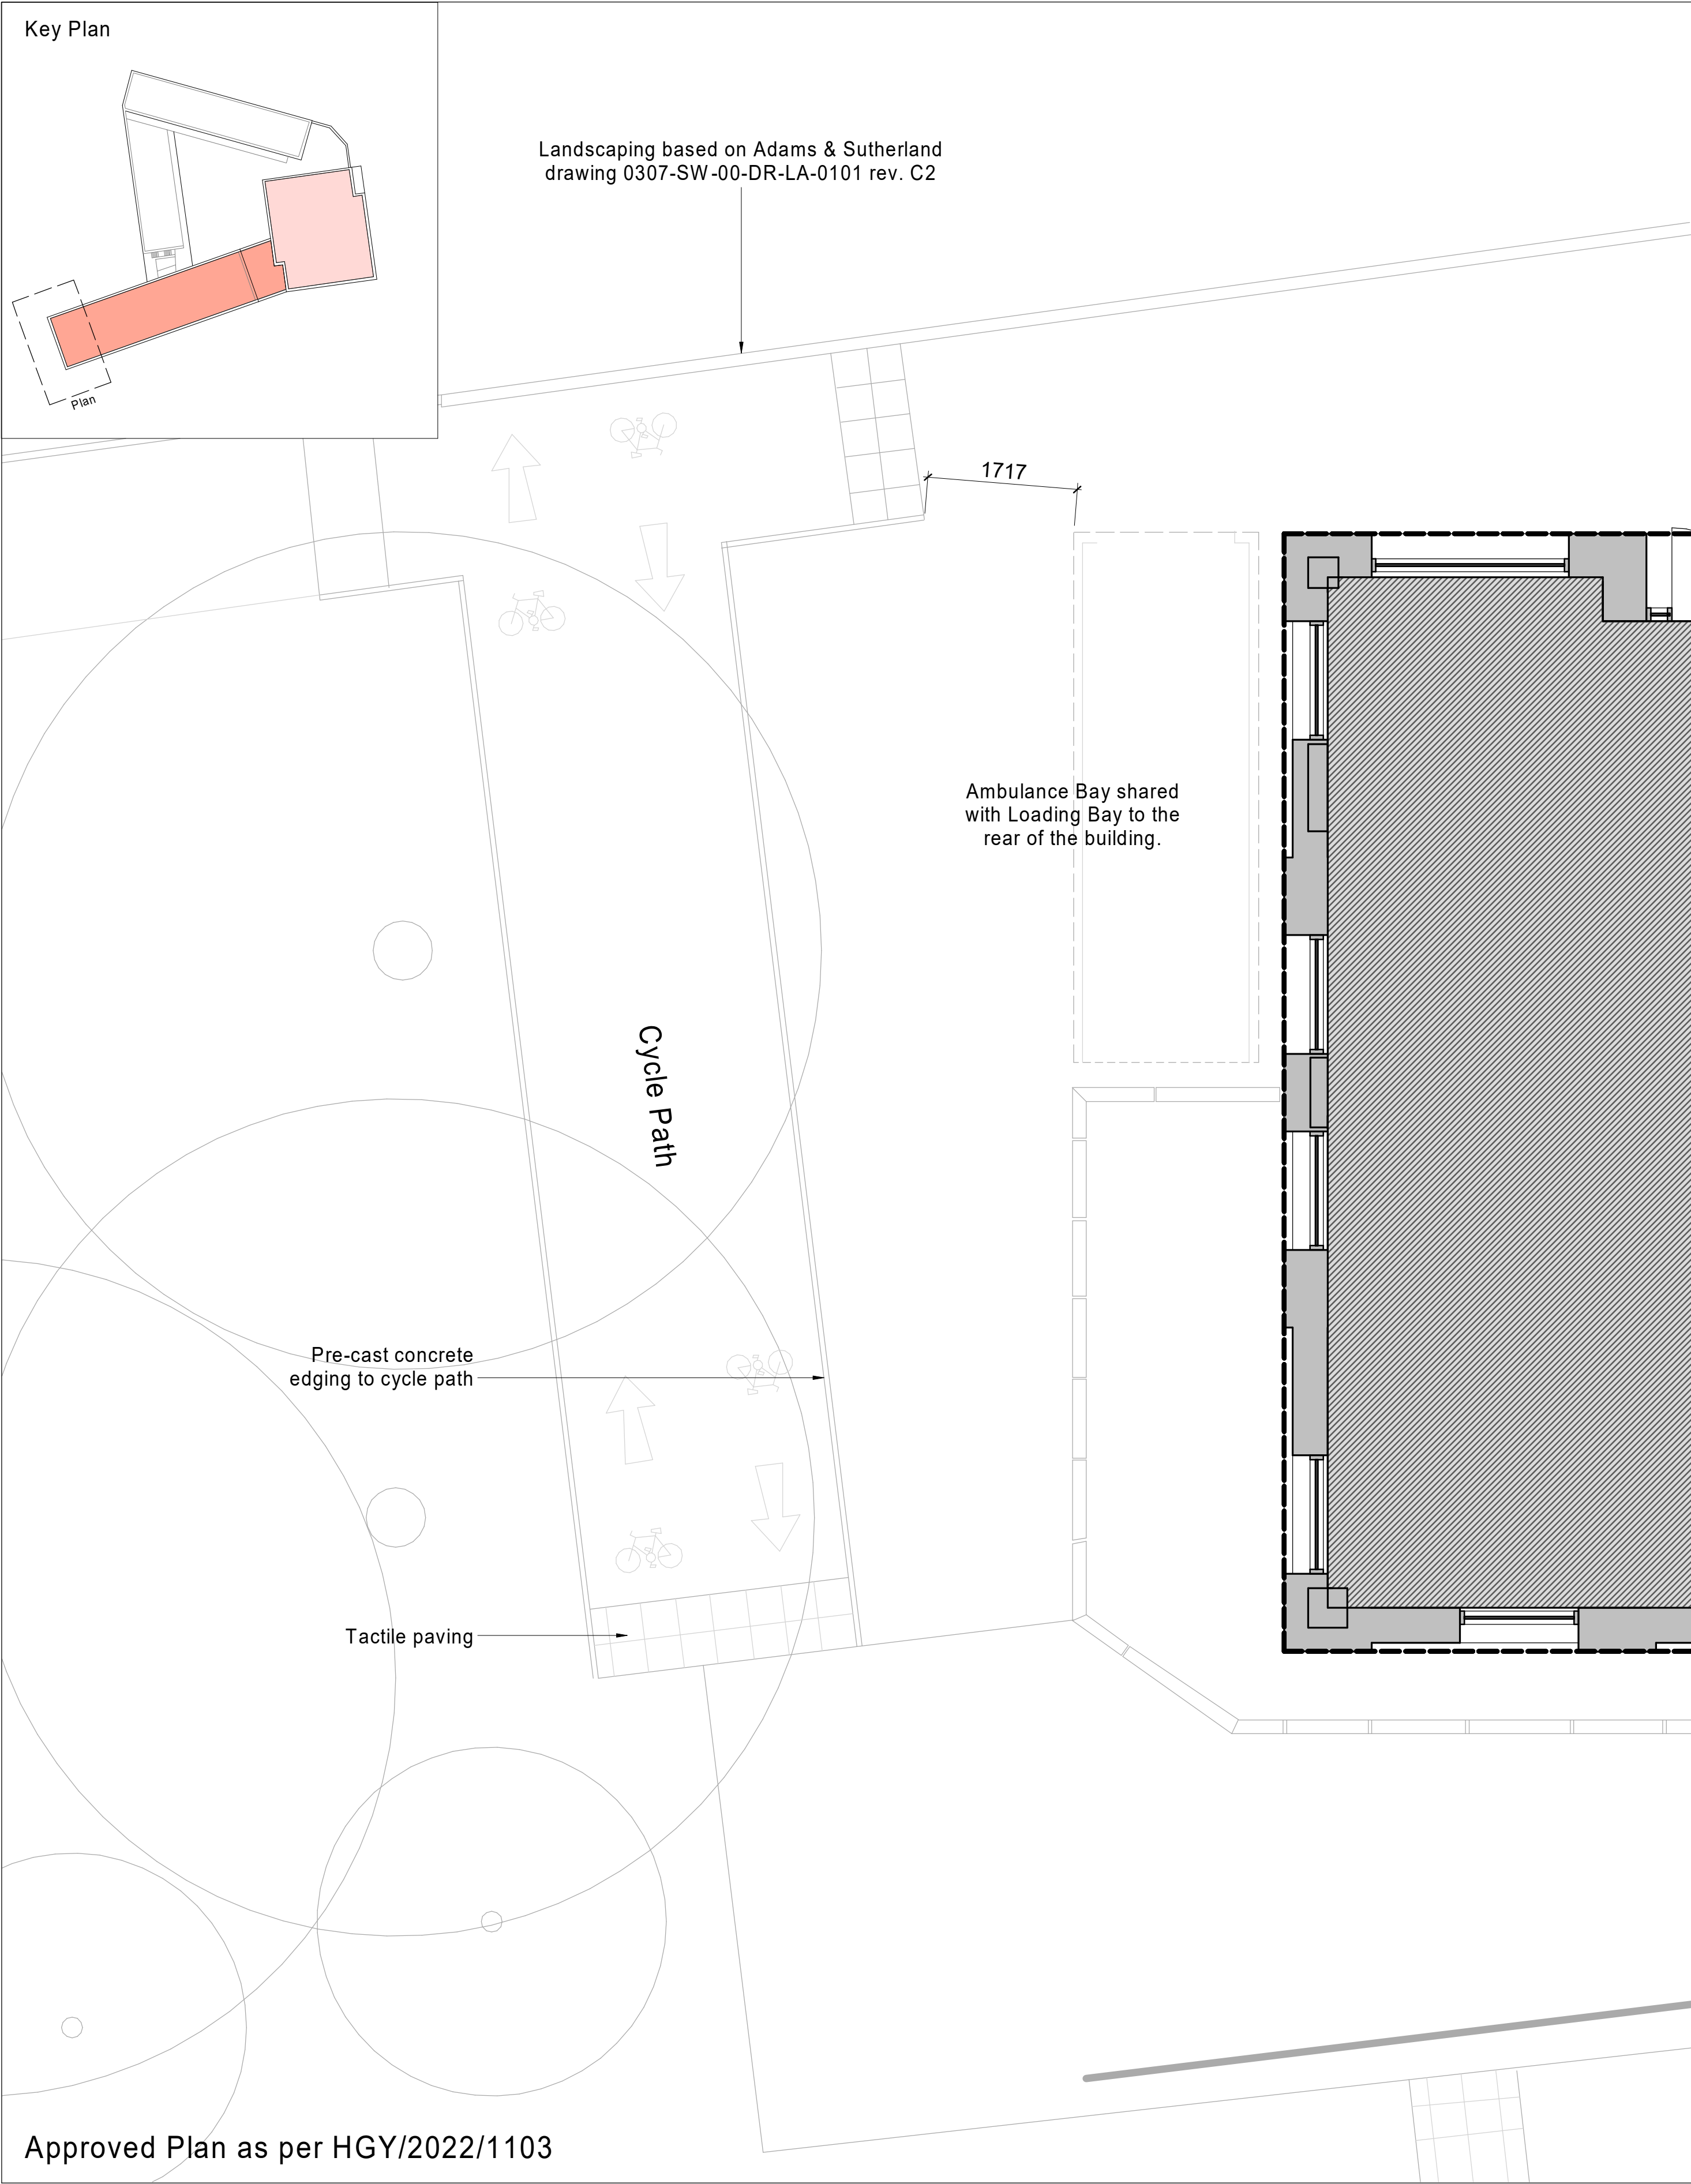

Health Centre - Plant Enclosure Plan

DO NOT SCALE OFF DRAWINGS
REPORT ALL DISCREPANCIES
CHECK ALL DIMENSIONS ON SITE

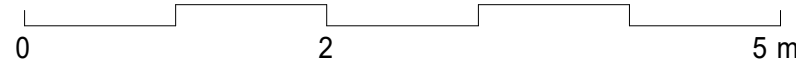

SCALE = As indicated @ A1
P2 - 08/11/22 - Issue for Non-material
Amendment

P0 Issue for Non-material Amendment
P1 Issue for Non-material Amendment
P2 Issue for Non-material Amendment

30/09/22
04/11/22
08/11/22

Health Centre - Plant Enclosure Plan at Welbourne Health Centre

Planning

MURPHY PHILLIPS

334E-MPA-XX-00-DR-A-01501
REV P2 - 08/11/22
Scale As Indicated @ A1
MPA project number: 334E
16 Wellock Road
London, N1 7TA
Tel: 020 7490 8008
Fax: 020 7490 8778