




Proposed South Elevation

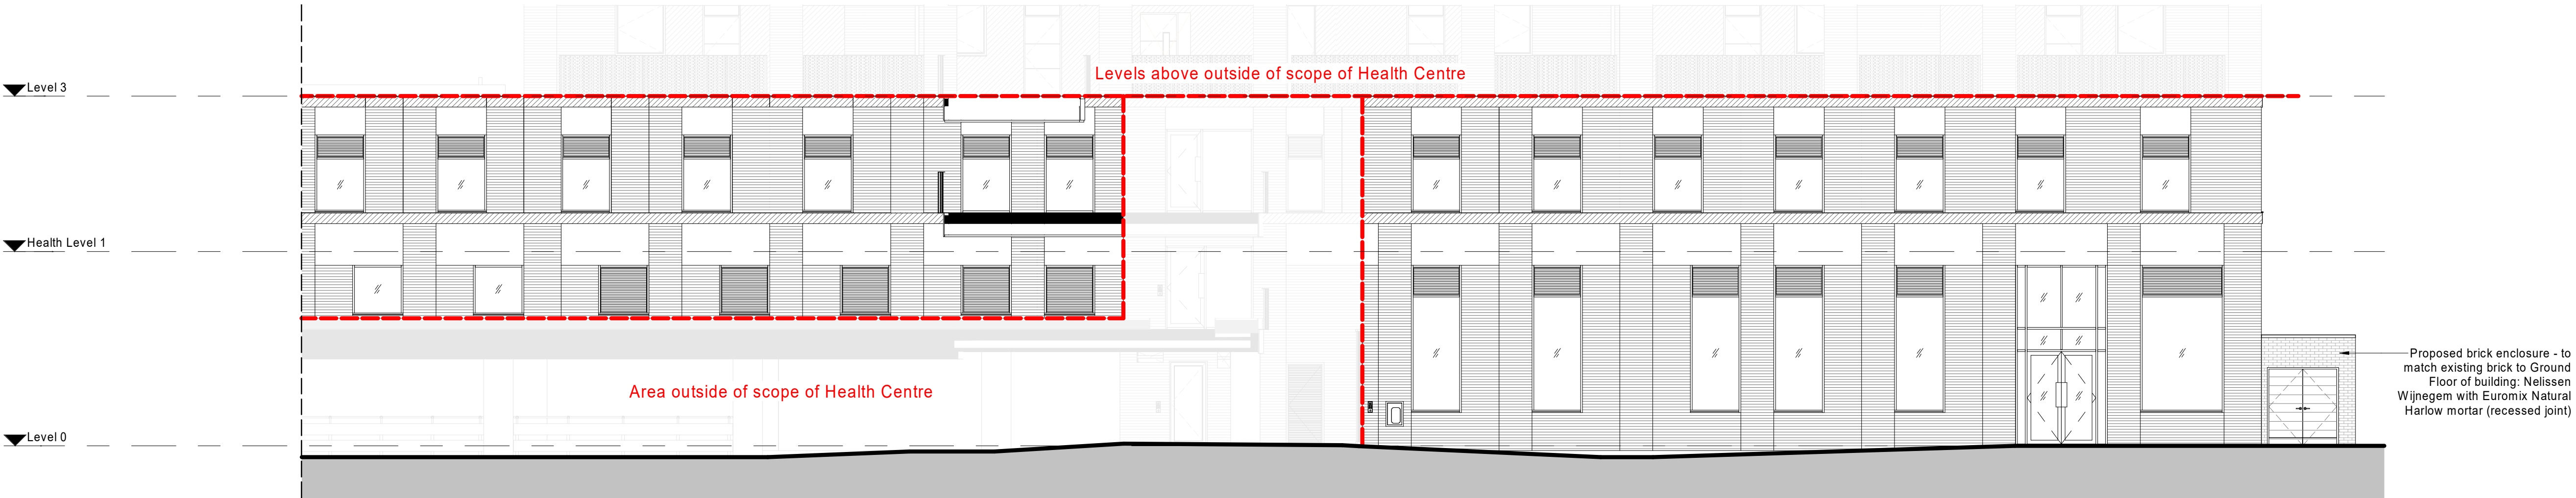

Proposed North Elevation

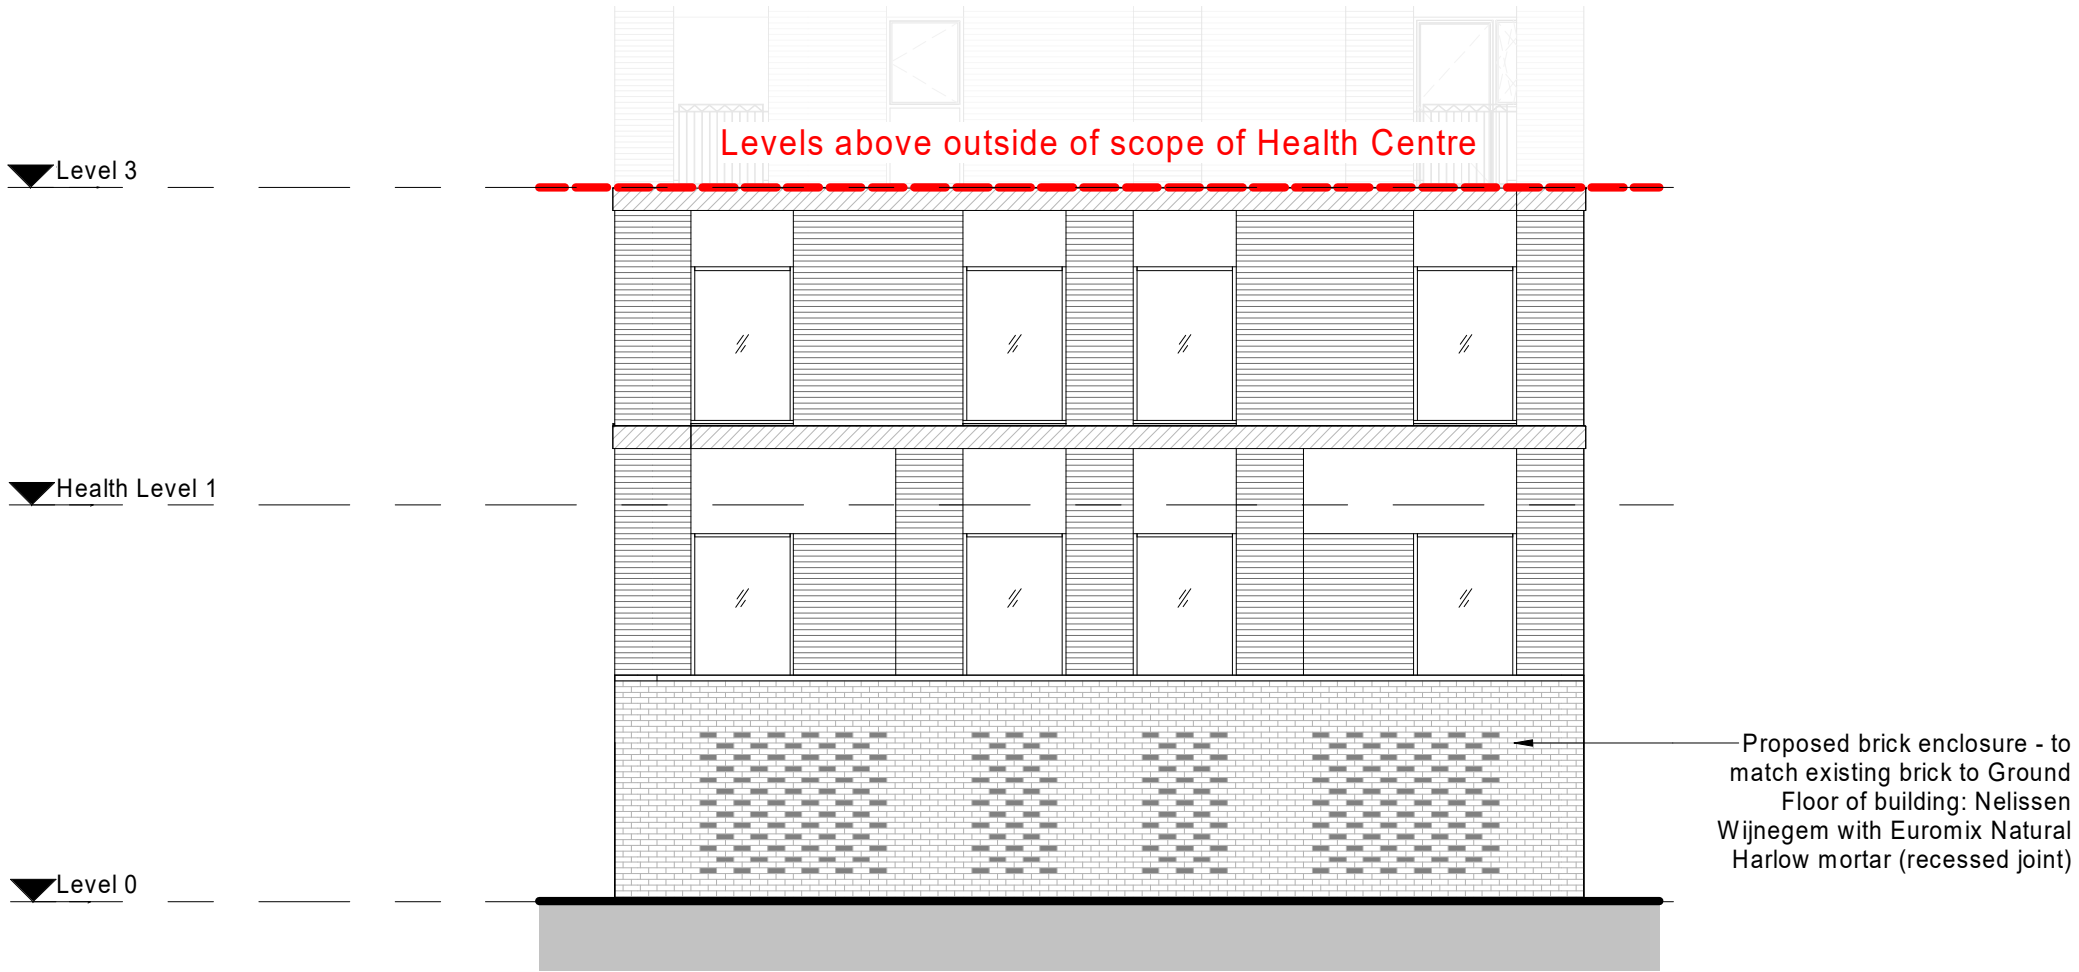

Proposed West Elevation

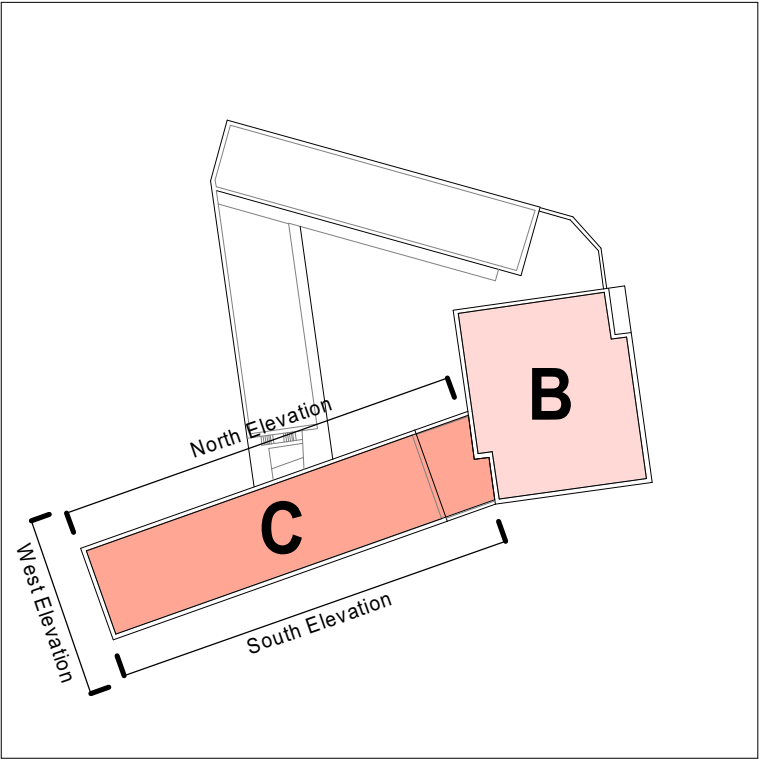

Key Plan

Health Centre Block C - Proposed North, South & West Elevations