


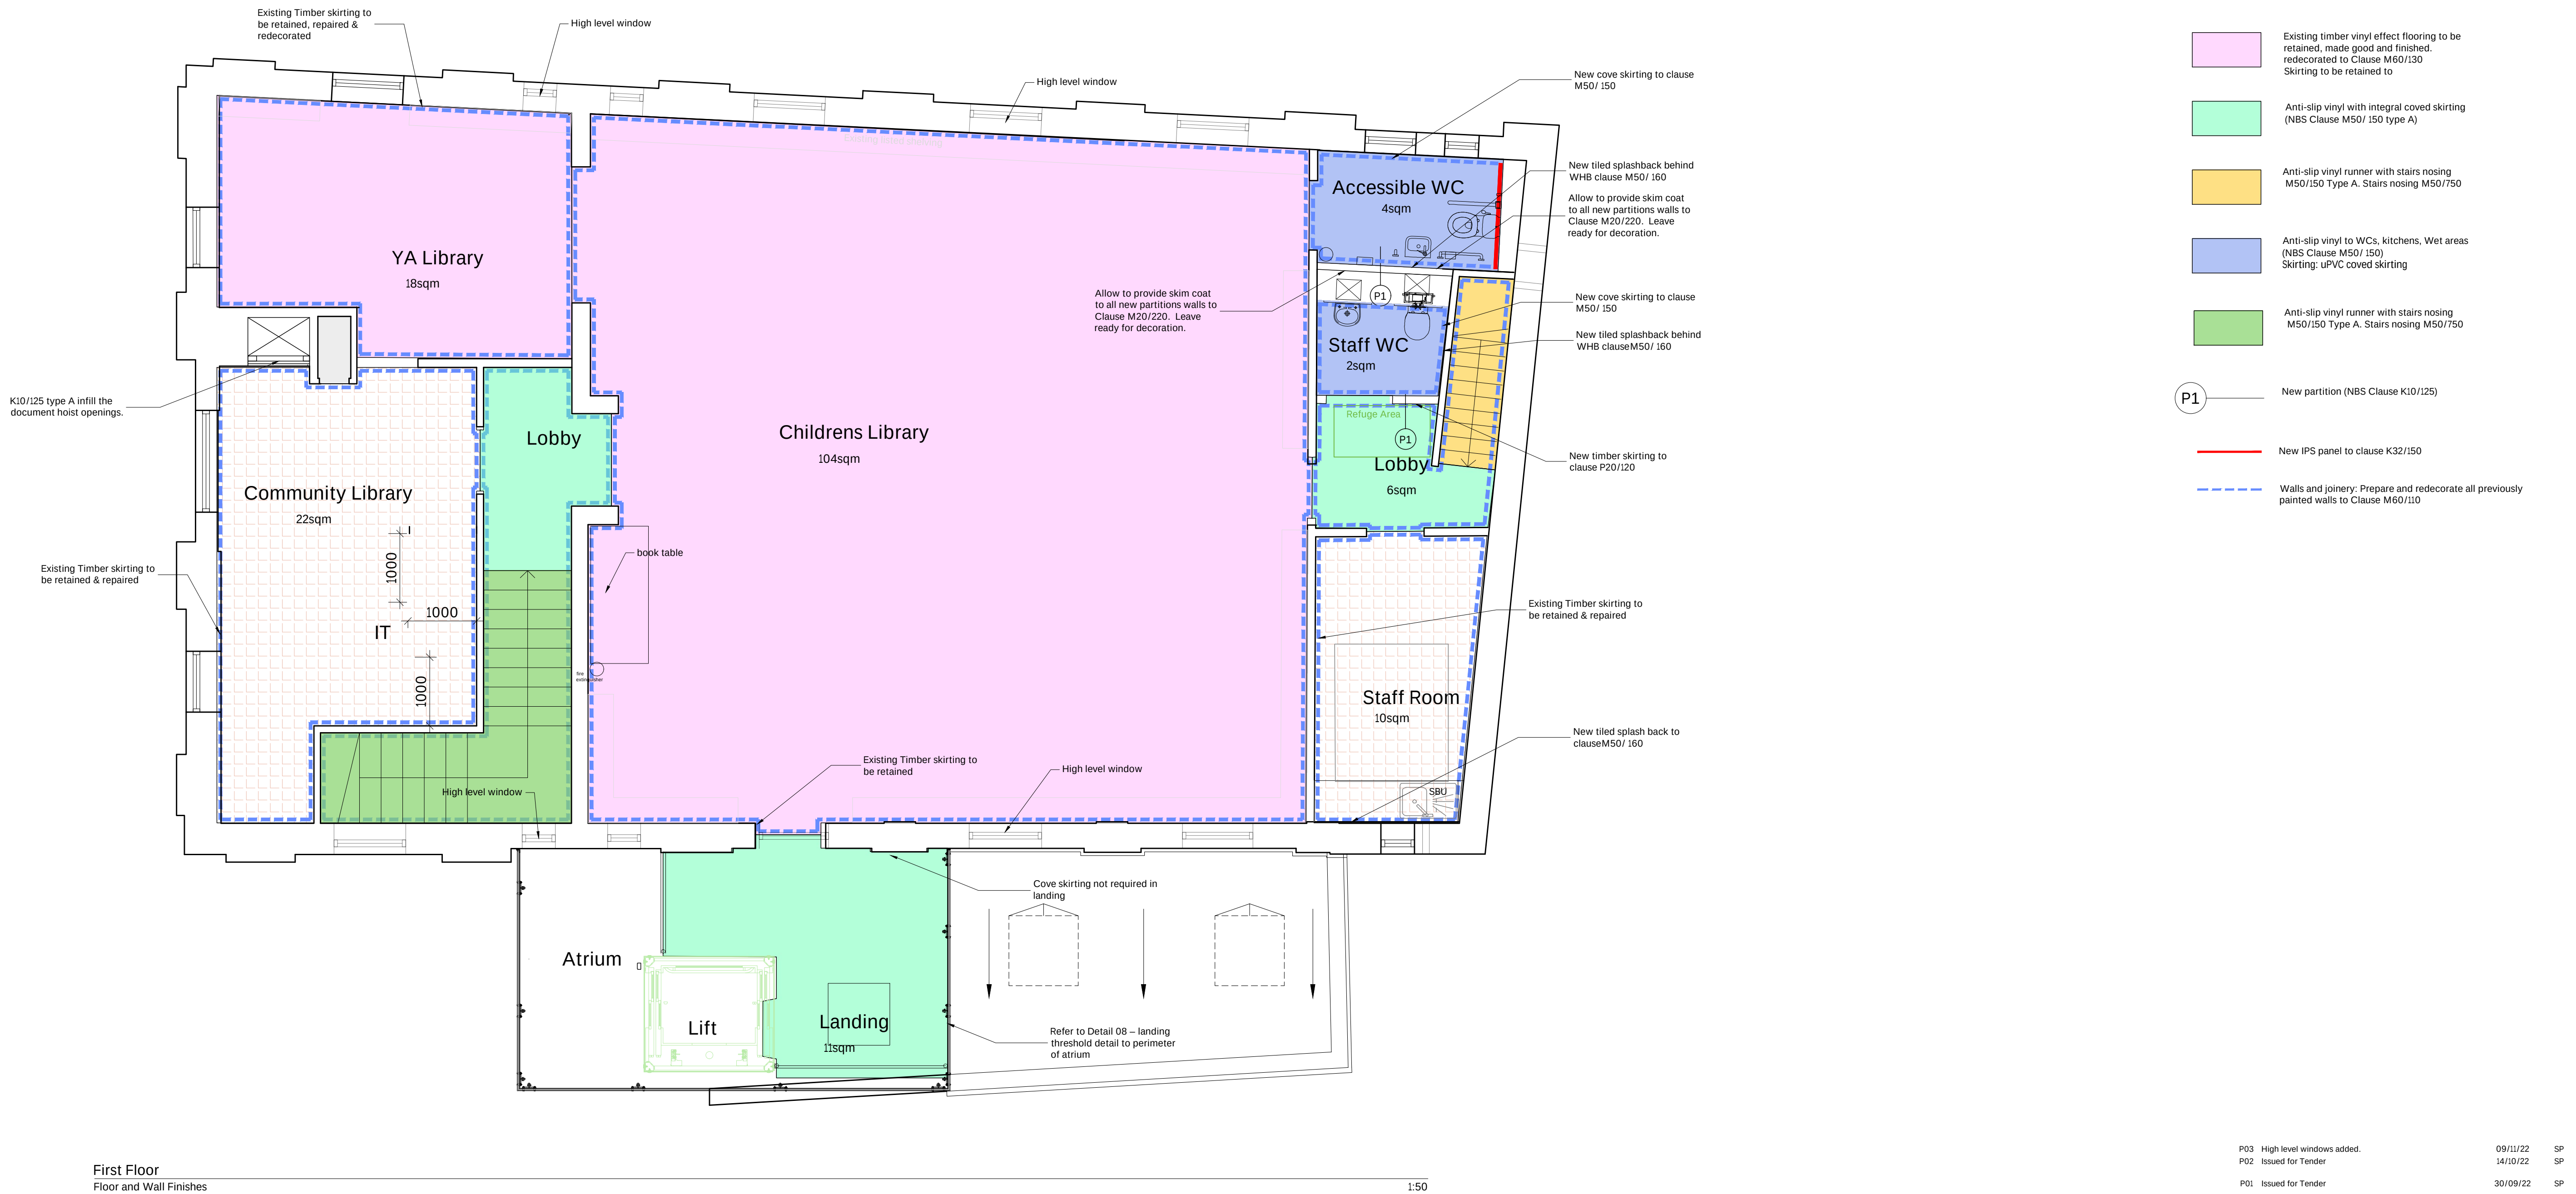

P03	High level windows added.	09/11/22	SP
P02	Issued for Tender	14/10/22	SP
P01	Issued for Tender	30/09/22	SP
rev.	description	date	chkd.
client :			

London Borough of Haringey

project : Library Enhancement Works
Muswell Hill Library
Queen's Av, Muswell Hill. London. N10 3PF

drawing title :

First Floor
Wall and Floor Finishes
As Proposed

FulkersBaileyRussell			
london brighton bristol leeds reading manchester			
info@fulkers.co.uk // www.fulkers.co.uk // 020 3735 5792			
drawn: CK		chkd : AK	date: Aug 2022
proj no : 21.3453		scale: 1:50@A1	
identifier: 3453-FBR-A1-FF-DR-A-225			
status: D2 (Tender)		rev no: P03	