


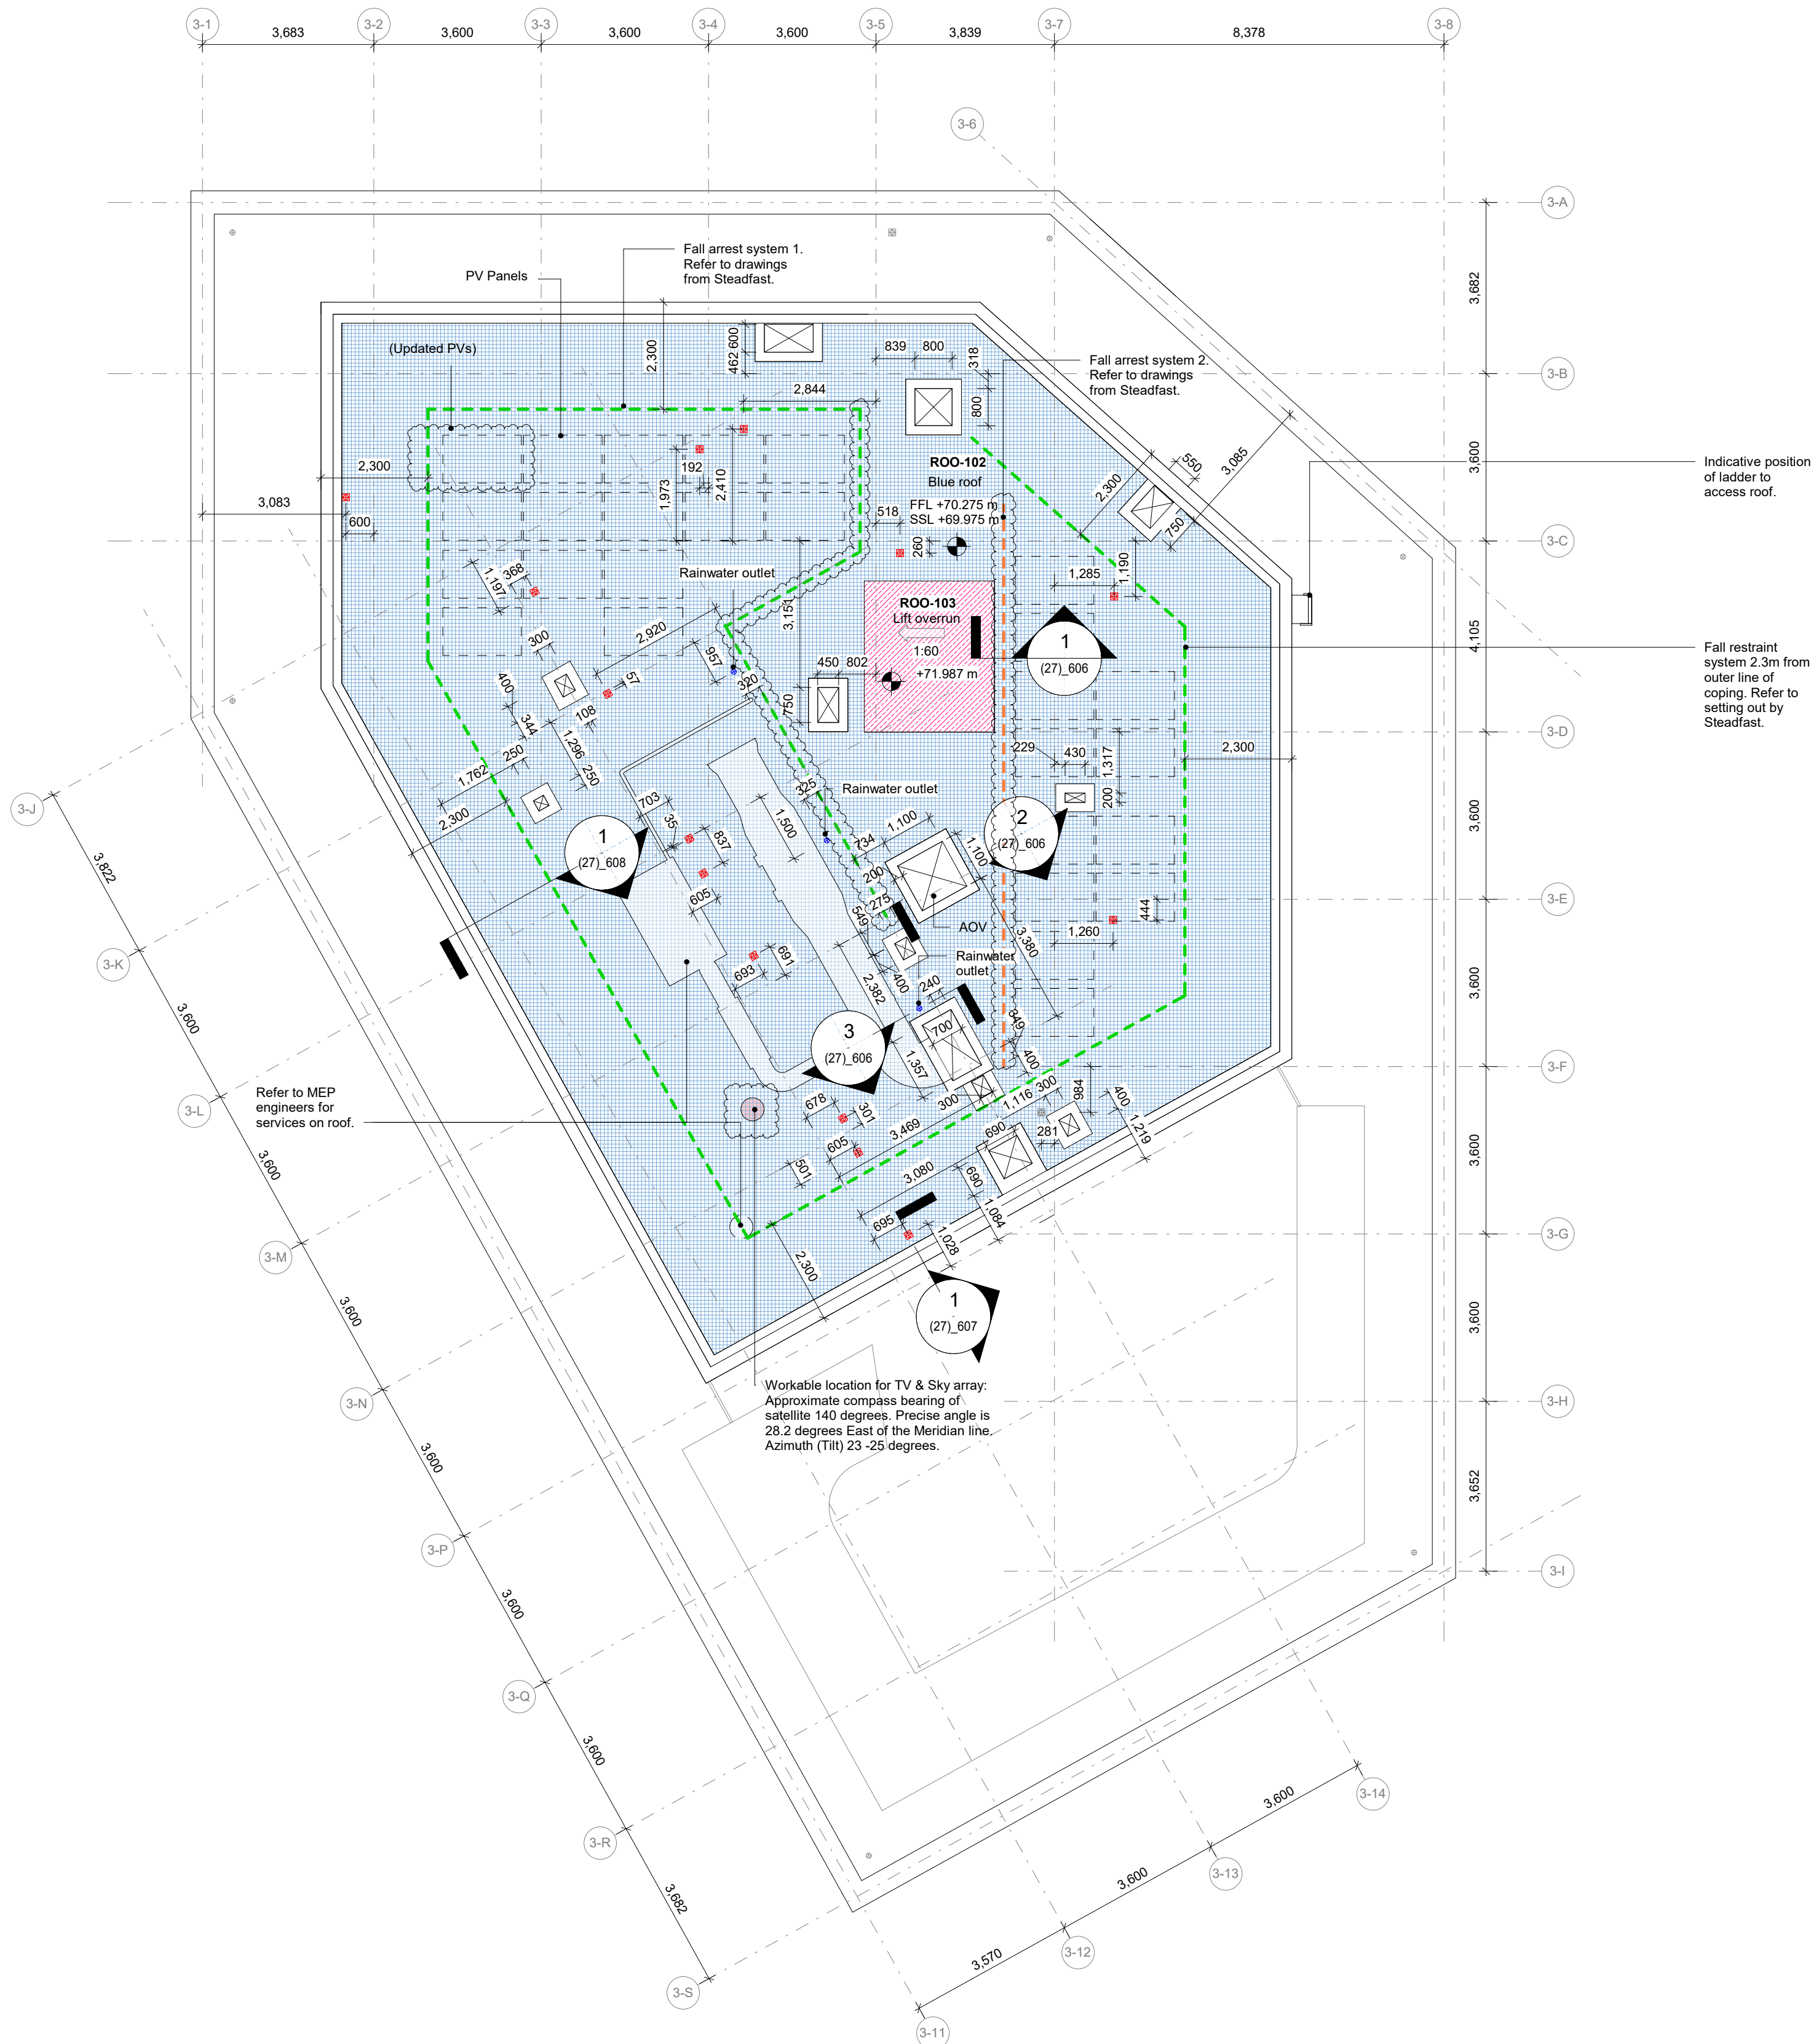

KEY

Legend:

FFL
SSL
USSL

Finished Floor Level
Structural Slab Level
Underside of Structural Slab Level

General Notes:

- For drainage strategy refer to MEP Consultant's Information.

Rectangular penetration through structural element.

Updates from previous revision

ROO-101 Brown Roof - Inverted Insulation

ROO-102 Blue Roof - Inverted Insulation

ROO-103 Warm Roof - Lift Overrun

ROO-106 Concrete Pavers on Pedestals - Inverted Insulation

Fire break strip of pebbles

Denotes fall in the concrete slab and/or roof insulation. Refer to detail drawings.

Cast in fire-collar 152x152 (110mm pipe)

Rain water outlet (110mm pipe)

Fall Arrest System 1

Fall Arrest System 2

Thermal line

General Notes:

- Drawings to be printed in colour and read in conjunction with:
- other (27) series drawings
- spec TH-IS_03_001_A_20117_(27)_850
- schedule TH-IS_03_001_A_20117_(27)_750

- Refer to MEP engineers drawings for:
- emergency lighting
- fire alarms for maintenance personnel

- For abseiling and fall arrest systems refer to information from Steadfast.

- For drainage strategy refer to MEP Consultant's Information.

- For long term slab deflection analysis refer to Structural Engineer's information.

REV

DATE

DESCRIPTION

- 13/05/21

STAGE 4 PRELIMINARY ISSUE

A

26/05/21

STAGE 4 PRELIMINARY ISSUE

B

02/09/21

PRELIMINARY ISSUE

C01

08/03/22

FOR CONSTRUCTION

C02

25/10/22

CONSTRUCTION UPDATE

DISCLAIMER

The drawing shows the general arrangement together with the nominal selected elements and components. The information shown indicates the design intent of the architect and is to be read in conjunction with the performance specification. The Contractor must include for all design development and coordination required to complete the works.

CONSULTANTS

EMPLOYER:	ARGENT RELATED
MAIN CONTRACTOR:	HG CONSTRUCTION
STRUCTURAL ENGINEER:	WHITBY WOOD
MECHANICAL ENGINEER:	EDC
CLADDING CONSULTANT:	
COST CONSULTANT:	
ACOUSTIC CONSULTANT:	SOUND ADVICE
LANDSCAPE ARCHITECT:	BB7
FIRE CONSULTANT:	
WIND CONSULTANT:	
DAYLIGHT CONSULTANTS	
SUSTAINABILITY CONSULTANT:	
VERTICAL TRANSPORT CONSULTANT:	
LIGHTING CONSULTANT:	

NOTE

When this drawing is issued in uncontrolled CAD format it will be accompanied by a PDF version and is issued to enable the recipient to prepare their own documents / models / drawings for which they are solely responsible.

The recipient should report all drawing errors, omissions and discrepancies to the architect. All dimensions should be checked on site by the contractor and such dimensions shall be the contractor's responsibility.

Allford Hall Monaghan Morris Limited accepts no responsibility or liability for:-
- any use of this drawing by parties other than the party for whom it was prepared or for purposes other than those for which it was prepared
- any alterations or additions to or discrepancies arising out of changes to the background information on which the drawings are based that was current at the time of issue, and which occur to that information after it has been issued by AHMM
- any loss or degradation of the information held in this drawing resulting from the translation from the original file format to any other file format or from the recipients reading of it in any other programme or any version of the programme other than that which was used to prepare it
- the accuracy of survey information provided by others or for any costs, claims, proceedings and expenses arising out of reliance on such information
- any scaling from this drawing other than by the local planning authority solely for the purposes of the planning application to which it relates

LOCATION

ALLFORD HALL MONAGHAN MORRIS

ARCHITECTS Ltd
MORELANDS, 5-23 OLD STREET LONDON EC1V 9HL
TEL 020 7251 6261 FAX 020 7251 5123 WEB WWW.AHMM.CO.UK

job title

TOTTENHAM HALE NORTH ISLAND

drawing title / location

ROOF SCOPE - ROOF

drawn by	checked	scale	status
CC	GS	1/100 @ A1	CONSTRUCTION

site	project	building number	role	project	class	drawing no	revision
TH-IS_03_001_A_20117_(27)_119							C04

1 B3_Roof scope_Roof level - 1 : 100

© Allford Hall Monaghan Morris Limited