


FOR TENDER

NOTES

1. THIS DRAWING IS TO BE READ IN CONJUNCTION WITH ALL ENGINEERS & ARCHITECTS DRAWINGS. FIGURED DIMENSIONS ONLY (NOT SCALING) TO BE USED. WHERE A CONFLICT OF INFORMATION EXISTS OR IF IN ANY DOUBT ASK.
2. CONSULTANTS TO BE INFORMED IMMEDIATELY OF ANY DISCREPANCIES BEFORE WORK PROCEEDS.

NOTE:

EXISTING SEWER LOCATIONS AND INVERTS TO BE CONFIRMED BY CONTRACTOR VIA CCTV/OPENING UP WORKS ON SITE

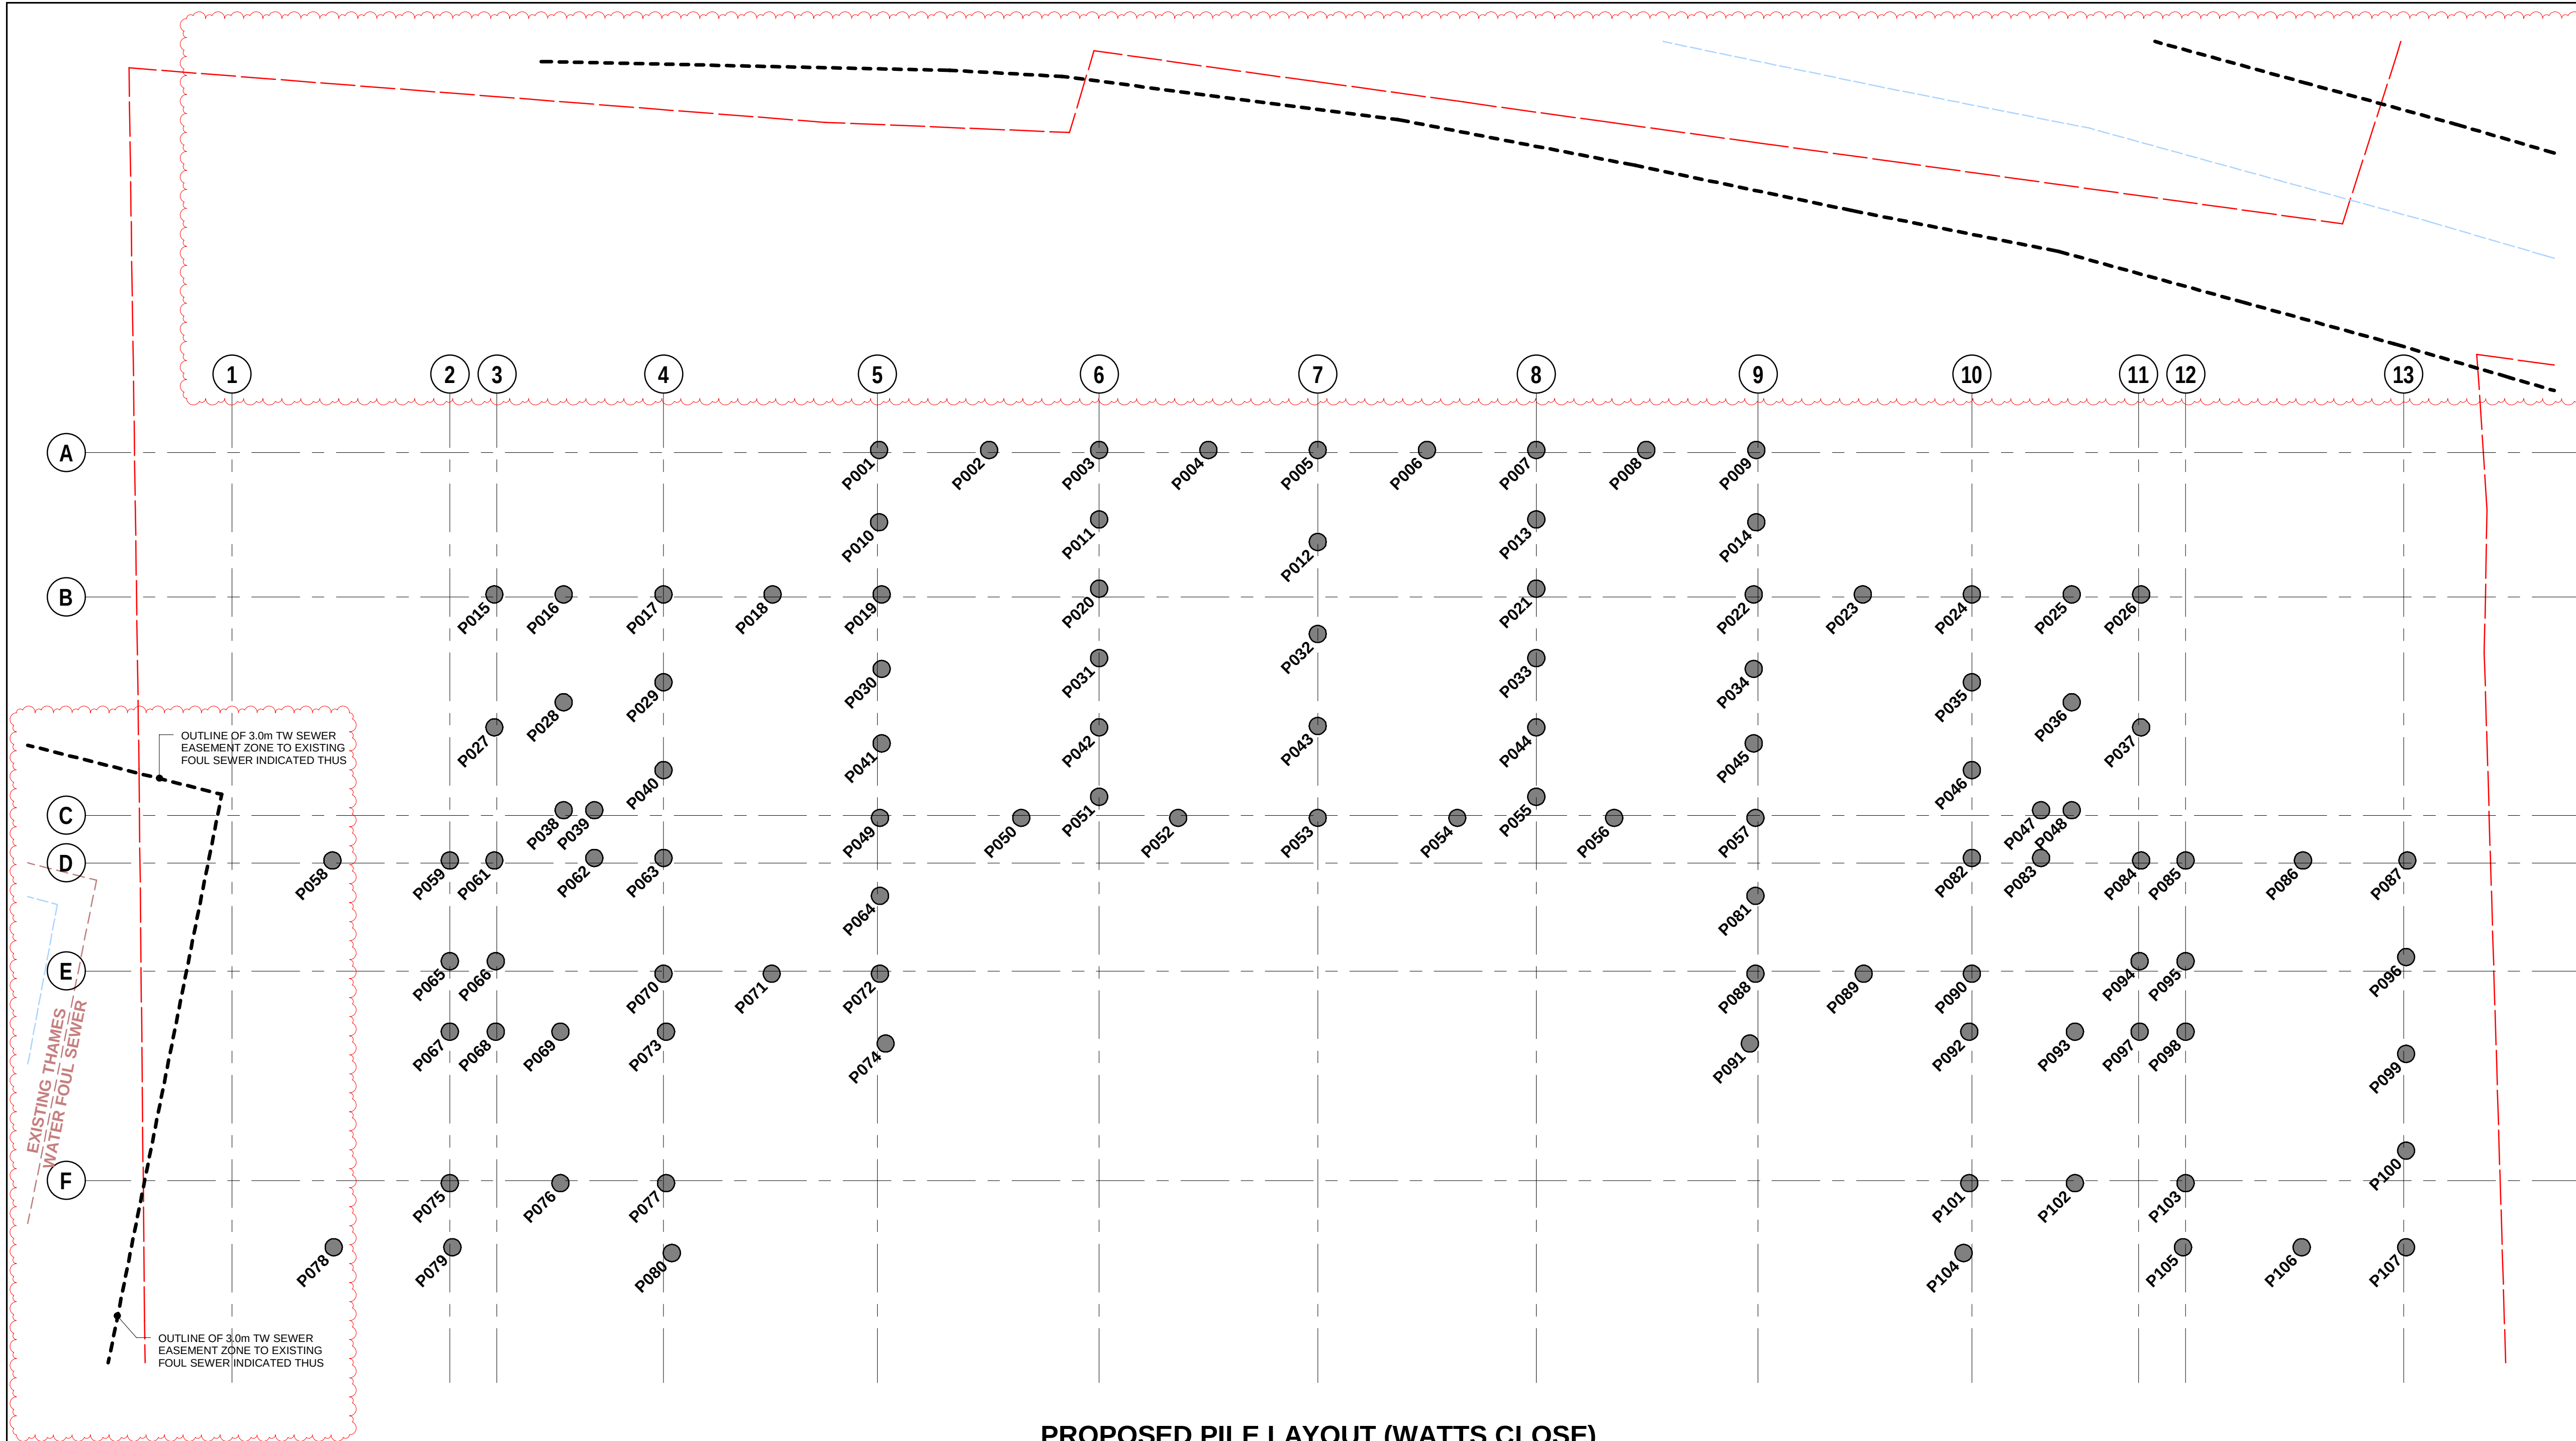

PROPOSED PILE LAYOUT (WATTS CLOSE)

SCALE @ A1: 1:100
SCALE @ A3: 1:200

PILE SCHEDULE

PILE INFO		VERTICAL LOADS (+ve DOWN)				LATERAL LOADS		TENSION	SETTING-OUT		
REF.	SIZE	DEAD	LIVE	WIND	NOTIONAL	WIND	NOTIONAL	TENSION	CUT-OFF	EASTING	NORTHING
P001	T.B.C.	40 kN	35 kN	15 kN	15 kN	15 kN	15 kN	-	+10.100		
P002	T.B.C.	60 kN	65 kN	15 kN	15 kN	15 kN	50 kN	-	+10.100		
P003	T.B.C.	40 kN	45 kN	15 kN	15 kN	15 kN	15 kN	-	+10.100		
P004	T.B.C.	65 kN	65 kN	15 kN	15 kN	15 kN	15 kN	-	+10.100		
P005	T.B.C.	35 kN	35 kN	15 kN	15 kN	15 kN	15 kN	-	+10.100		
P006	T.B.C.	65 kN	65 kN	15 kN	15 kN	15 kN	15 kN	-	+10.100		
P007	T.B.C.	40 kN	45 kN	15 kN	15 kN	15 kN	15 kN	-	+10.100		
P008	T.B.C.	60 kN	65 kN	15 kN	15 kN	15 kN	15 kN	-	+10.100		
P009	T.B.C.	40 kN	35 kN	15 kN	15 kN	15 kN	15 kN	-	+10.100		
P010	T.B.C.	45 kN	45 kN	15 kN	15 kN	15 kN	15 kN	-	+10.100		
P011	T.B.C.	80 kN	65 kN	15 kN	15 kN	15 kN	15 kN	-	+10.100		
P012	T.B.C.	70 kN	65 kN	15 kN	15 kN	15 kN	15 kN	-	+10.100		
P013	T.B.C.	80 kN	65 kN	15 kN	15 kN	15 kN	15 kN	-	+10.100		
P014	T.B.C.	45 kN	45 kN	15 kN	15 kN	15 kN	15 kN	-	+10.100		
P015	T.B.C.	35 kN	35 kN	15 kN	15 kN	15 kN	15 kN	-	+10.100		
P016	T.B.C.	40 kN	45 kN	15 kN	15 kN	15 kN	15 kN	-	+10.100		
P017	T.B.C.	40 kN	40 kN	15 kN	15 kN	15 kN	15 kN	-	+10.100		
P018	T.B.C.	50 kN	50 kN	15 kN	15 kN	15 kN	15 kN	-	+10.100		
P019	T.B.C.	40 kN	35 kN	15 kN	15 kN	15 kN	15 kN	-	+10.100		
P020	T.B.C.	95 kN	65 kN	15 kN	15 kN	15 kN	15 kN	-	+10.100		
P021	T.B.C.	95 kN	65 kN	15 kN	15 kN	15 kN	15 kN	-	+10.100		
P022	T.B.C.	40 kN	35 kN	15 kN	15 kN	15 kN	15 kN	-	+10.100		
P023	T.B.C.	50 kN	50 kN	15 kN	15 kN	15 kN	15 kN	-	+10.100		
P024	T.B.C.	40 kN	40 kN	15 kN	15 kN	15 kN	15 kN	-	+10.100		
P025	T.B.C.	40 kN	45 kN	15 kN	15 kN	15 kN	15 kN	-	+10.100		
P026	T.B.C.	35 kN	35 kN	15 kN	15 kN	15 kN	15 kN	-	+10.100		
P027	T.B.C.	50 kN	40 kN	15 kN	15 kN	15 kN	15 kN	-	+10.100		
P028	T.B.C.	50 kN	40 kN	15 kN	15 kN	15 kN	15 kN	-	+10.100		
P029	T.B.C.	125 kN	90 kN	15 kN	15 kN	15 kN	15 kN	-	+10.100		
P030	T.B.C.	50 kN	50 kN	15 kN	15 kN	15 kN	15 kN	-	+10.100		
P031	T.B.C.	115 kN	70 kN	15 kN	15 kN	15 kN	15 kN	-	+10.100		
P032	T.B.C.	65 kN	40 kN	15 kN	15 kN	15 kN	15 kN	-	+10.100		
P033	T.B.C.	115 kN	70 kN	15 kN	15 kN	15 kN	15 kN	-	+10.100		
P034	T.B.C.	50 kN	40 kN	15 kN	15 kN	15 kN	15 kN	-	+10.100		
P035	T.B.C.	125 kN	90 kN	15 kN	15 kN	15 kN	15 kN	-	+10.100		

PILE SCHEDULE

PILE INFO		VERTICAL LOADS (+ve DOWN)				LATERAL LOADS		TENSION	SETTING-OUT		
REF.	SIZE	DEAD	LIVE	WIND	NOTIONAL	WIND	NOTIONAL	TENSION	CUT-OFF	EASTING	NORTHING
P036	T.B.C.	50 kN	40 kN	15 kN	15 kN	15 kN	15 kN	-	+10.100		
P037	T.B.C.	50 kN	40 kN	15 kN	15 kN	15 kN	15 kN	-	+10.100		
P038	T.B.C.	40 kN	35 kN	15 kN	15 kN	15 kN	15 kN	-	+10.100		
P039	T.B.C.	55 kN	35 kN	15 kN	15 kN	15 kN	15 kN	-	+10.100		
P040	T.B.C.	115 kN	75 kN	15 kN	15 kN	15 kN	15 kN	-	+10.100		
P041	T.B.C.	45 kN	50 kN	15 kN	15 kN	15 kN	15 kN	-	+10.100		
P042	T.B.C.	110 kN	65 kN	15 kN	15 kN	15 kN	15 kN	-	+10.100		
P043	T.B.C.	75 kN	65 kN	15 kN	15 kN	15 kN	15 kN	-	+10.100		
P044	T.B.C.	110 kN	65 kN	15 kN	15 kN	15 kN	15 kN	-	+10.100		
P045	T.B.C.	45 kN	50 kN	15 kN	15 kN	15 kN	15 kN	-	+10.100		
P046	T.B.C.	115 kN	70 kN	15 kN	15 kN	15 kN	15 kN	-	+10.100		
P047	T.B.C.	55 kN	35 kN	15 kN	15 kN	15 kN	15 kN	-	+10.100		
P048	T.B.C.	40 kN	35 kN	15 kN	15 kN	15 kN	15 kN	-	+10.100		
P049	T.B.C.	30 kN	35 kN	15 kN	15 kN	15 kN	15 kN	-	+10.100		
P050	T.B.C.	60 kN	65 kN	15 kN	15 kN	15 kN	15 kN	-	+10.100		
P051	T.B.C.	60 kN	55 kN	15 kN	15 kN	15 kN	15 kN	-	+10.100		
P052	T.B.C.	60 kN	55 kN	15 kN	15 kN	15 kN	15 kN	-	+10.100		
P053	T.B.C.	25 kN	35 kN	15 kN	15 kN	15 kN	15 kN	-	+10.100		
P054	T.B.C.	60 kN	35 kN	15 kN	15 kN	15 kN	15 kN	-	+10.100		
P055	T.B.C.	60 kN	55 kN	15 kN	15 kN	15 kN	15 kN	-	+10.100		
P056	T.B.C.	60 kN	65 kN	15 kN	15 kN	15 kN	15 kN	-	+10.100		
P057	T.B.C.	30 kN	35 kN	15 kN	15 kN	15 kN	15 kN	-	+10.100		
P058	T.B.C.	35 kN	55 kN	15 kN	15 kN	15 kN	15 kN	-	+10.100		
P059	T.B.C.	55 kN	50 kN	15 kN	15 kN	15 kN	15 kN	-	+10.100		
P060	T.B.C.	40 kN	35 kN	15 kN	15 kN	15 kN	15 kN	-	+10.100		
P061	T.B.C.	40 kN	35 kN	15 kN	15 kN	15 kN	15 kN	-	+10.100		
P062	T.B.C.	40 kN	35 kN	15 kN	15 kN	15 kN	15 kN	-	+10.100		
P063	T.B.C.	40 kN	35 kN	15 kN	15 kN	15 kN	15 kN	-	+10.100		
P064	T.B.C.	45 kN	45 kN	15 kN	15 kN	15 kN	15 kN	-	+10.100		
P065	T.B.C.	35 kN	30 kN	15 kN	15 kN	15 kN	15 kN	-	+10.100		
P066	T.B.C.	35 kN	30 kN	15 kN	15 kN	15 kN	15 kN	-	+10.100		
P067	T.B.C.	30 kN	30 kN	15 kN	15 kN	15 kN	15 kN	-	+10.100		
P068	T.B.C.	35 kN	30 kN	15 kN	15 kN	15 kN	15 kN	-	+10.100		
P069	T.B.C.	35 kN	30 kN	15 kN	15 kN	15 kN	15 kN	-	+10.100		
P070	T.B.C.	30 kN	35 kN	15 kN	15 kN	15 kN	15 kN	-	+10.100		
P071	T.B.C.	45 kN	45 kN	15 kN	15 kN	15 kN	15 kN	-	+10.100		

PILE SCHEDULE

PILE INFO		VERTICAL LOADS (+ve DOWN)				LATERAL LOADS		TENSION	SETTING-OUT		
REF.	SIZE	DEAD	LIVE	WIND	NOTIONAL	WIND	NOTIONAL	TENSION	CUT-OFF	EASTING	NORTHING
P072	T.B.C.	25 kN	35 kN	15 kN	15 kN	15 kN	15 kN	-	+10.100		
P073	T.B.C.	45 kN	40 kN	15 kN	15 kN	15 kN	15 kN	-	+10.100		
P074	T.B.C.	5 kN	35 kN	15 kN	15 kN	15 kN	15 kN	-	+10.405		
P075	T.B.C.	30 kN	35 kN	15 kN	15 kN	15 kN	15 kN	-	+10.100		
P076	T.B.C.	35 kN	40 kN	15 kN	15 kN	15 kN	15 kN	-	+10.100		
P077	T.B.C.	25 kN	35 kN	15 kN	15 kN	15 kN	15 kN	-	+10.100		
P078	T.B.C.	30 kN	40 kN	15 kN	15 kN	15 kN	15 kN	-	+10.100		
P079	T.B.C.	25 kN	35 kN	15 kN	15 kN	15 kN	15 kN	-	+10.100		
P080	T.B.C.	5 kN	35 kN	15 kN	15 kN	15 kN	15 kN	-	+10.405		
P081	T.B.C.	45 kN	45 kN	15 kN	15 kN	15 kN	15 kN	-	+10.100		
P082	T.B.C.	40 kN	35 kN	15 kN	15 kN	15 kN	15 kN	-	+10.100		
P083	T.B.C.	40 kN	35 kN	15 kN	15 kN	15 kN	15 kN	-	+10.100		
P084	T.B.C.	40 kN	35 kN	15 kN	15 kN	15 kN	15 kN	-	+10.100		
P085	T.B.C.	55 kN	50 kN	15 kN	15 kN	15 kN	15 kN	-	+10.100		
P086	T.B.C.	55 kN	55 kN	15 kN	15 kN	15 kN	15 kN	-	+10.100		
P087	T.B.C.	30 kN	35 kN	15 kN	15 kN	15 kN	15 kN	-	+10.100		
P088	T.B.C.	25 kN	35 kN	15 kN	15 kN	15 kN	15 kN	-	+10.100		
P089	T.B.C.	45 kN	45 kN	15 kN	15 kN	15 kN	15 kN	-	+10.100		
P090	T.B.C.	30 kN	35 kN	15 kN	15 kN	15 kN	15 kN	-	+10.100		
P091	T.B.C.	5 kN	35 kN	15 kN	15 kN	15 kN	15 kN	-	+10.405		
P092	T.B.C.	45 kN	40 kN	15 kN	15 kN	15 kN	15 kN	-	+10.100		
P093	T.B.C.	35 kN	30 kN	15 kN	15 kN	15 kN	15 kN	-	+10.100		
P094	T.B.C.	35 kN	30 kN	15 kN	15 kN	15 kN	15 kN	-	+10.100		
P095	T.B.C.	35 kN	30 kN	15 kN	15 kN	15 kN	15 kN	-	+10.100		
P096	T.B.C.	75 kN	40 kN	15 kN	15 kN	15 kN	15 kN	-	+10.100		
P097	T.B.C.	35 kN	30 kN	15 kN	15 kN	15 kN	15 kN	-	+10.100		
P098	T.B.C.	30 kN	40 kN	15 kN	15 kN	15 kN	15 kN	-	+10.100		
P099	T.B.C.	40 kN	40 kN	15 kN	15 kN	15 kN	15 kN	-	+10.100		
P100	T.B.C.	75 kN	40 kN	15 kN	15 kN	15 kN	15 kN	-	+10.100		
P101	T.B.C.	25 kN	35 kN	15 kN	15 kN	15 kN	15 kN	-	+10.100		
P102	T.B.C.	35 kN	40 kN	15 kN	15 kN	15 kN	15 kN	-	+10.100		
P103	T.B.C.	30 kN	35 kN	15 kN	15 kN	15 kN	15 kN	-	+10.100		
P104	T.B.C.	5 kN	35 kN	15 kN	15 kN	15 kN	15 kN	-	+10.405		
P105	T.B.C.	25 kN	35 kN	15 kN	15 kN	15 kN	15 kN	-	+10.100		
P106	T.B.C.	30 kN	40 kN	15 kN	15 kN	15 kN	15 kN	-	+10.100		
P107	T.B.C.	20 kN	35 kN	15 kN	15 kN	15 kN	15 kN	-	+10.100		

T2	12.10.22	REVISED AS CLOUDED	M.A.	D.B.	D.B.	D.B.
T1	06.10.22	ISSUED FOR TENDER	M.A.	D.B.	D.B.	D.B.
ISSUE	DATE	DESCRIPTION	DRN.	ORIG.	P.E.	P.D.

ISSUE STATUS ☐ PRELIMINARY (P1, P2, P3 etc.) ☐ PLANNING (P1, P2, P3 etc.)
☒ TENDER (T1, T2, T3 etc.) ☐ CONSTRUCTION (O.1, 2 etc.)



CLIENT
FORMATION GROUP

PROJECT TITLE
WATTS CLOSE, LONDON. N15 EDW

DRAWING TITLE
PROPOSED PILE LAYOUT - WATTS CLOSE

JOB NO. **22778** DRAWING REF.