


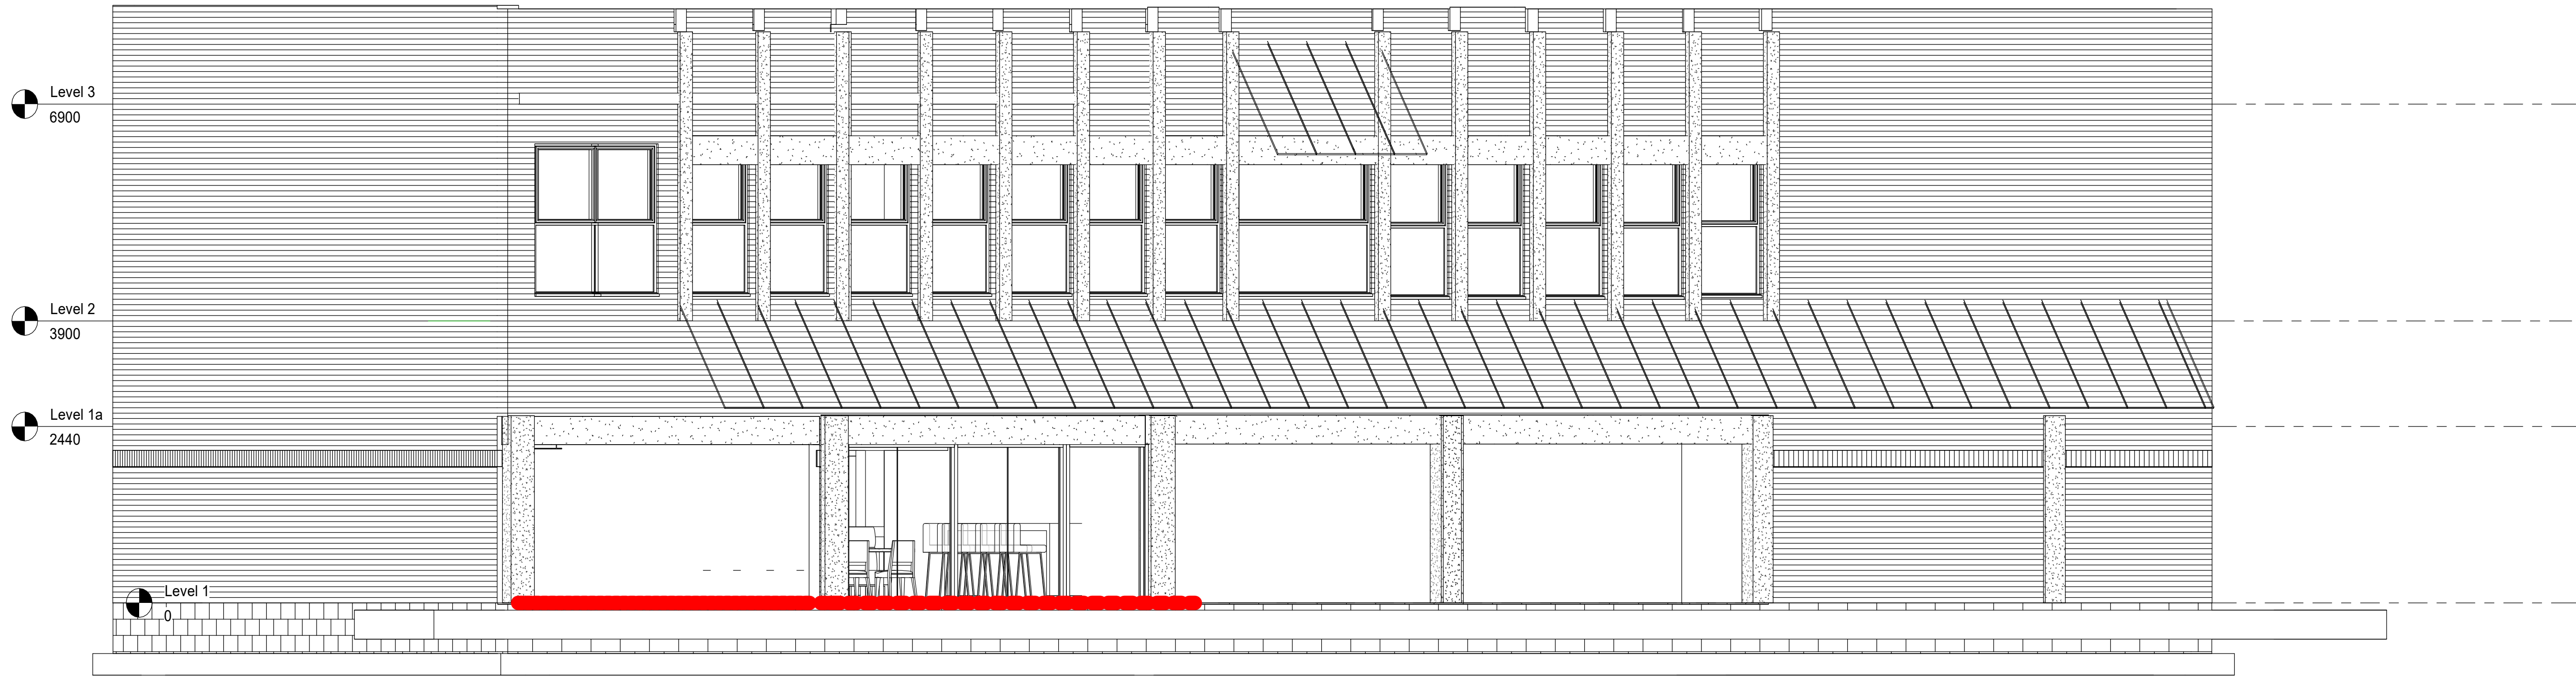

1 {3D}

No.	Description	Date

FENIT HOLDINGS LIMITED					Thriftwood House Tusmore Oxford OX27 7SL	Tel: 07770 943510 Email: mike@fenit.com	Do not scale from this drawing. All written dimensions subject to verification (by contractor) on site. This drawing, design, and building works are copyright of Fenit Holdings Ltd. and are not to be reproduced or amended without written permission. No liability will be accepted for amendments by others. Structural, M&E, and other services shown are indicative only.
CODE	STATUS	SUITABILITY DESCRIPTION	PURPOSE OF ISSUE	Drawing Bar Scale:			

Unit W 560-568 High Road Tottenham N17 9TA	
SHEET	3 D View

CLIENT			Pius Aneke	
Issue	Date	Project number	Scale (@ A1)	
Author	Drawn by	DRAWING NUMBER	REV	
Checked by	Checker	221101/PL/A103		