


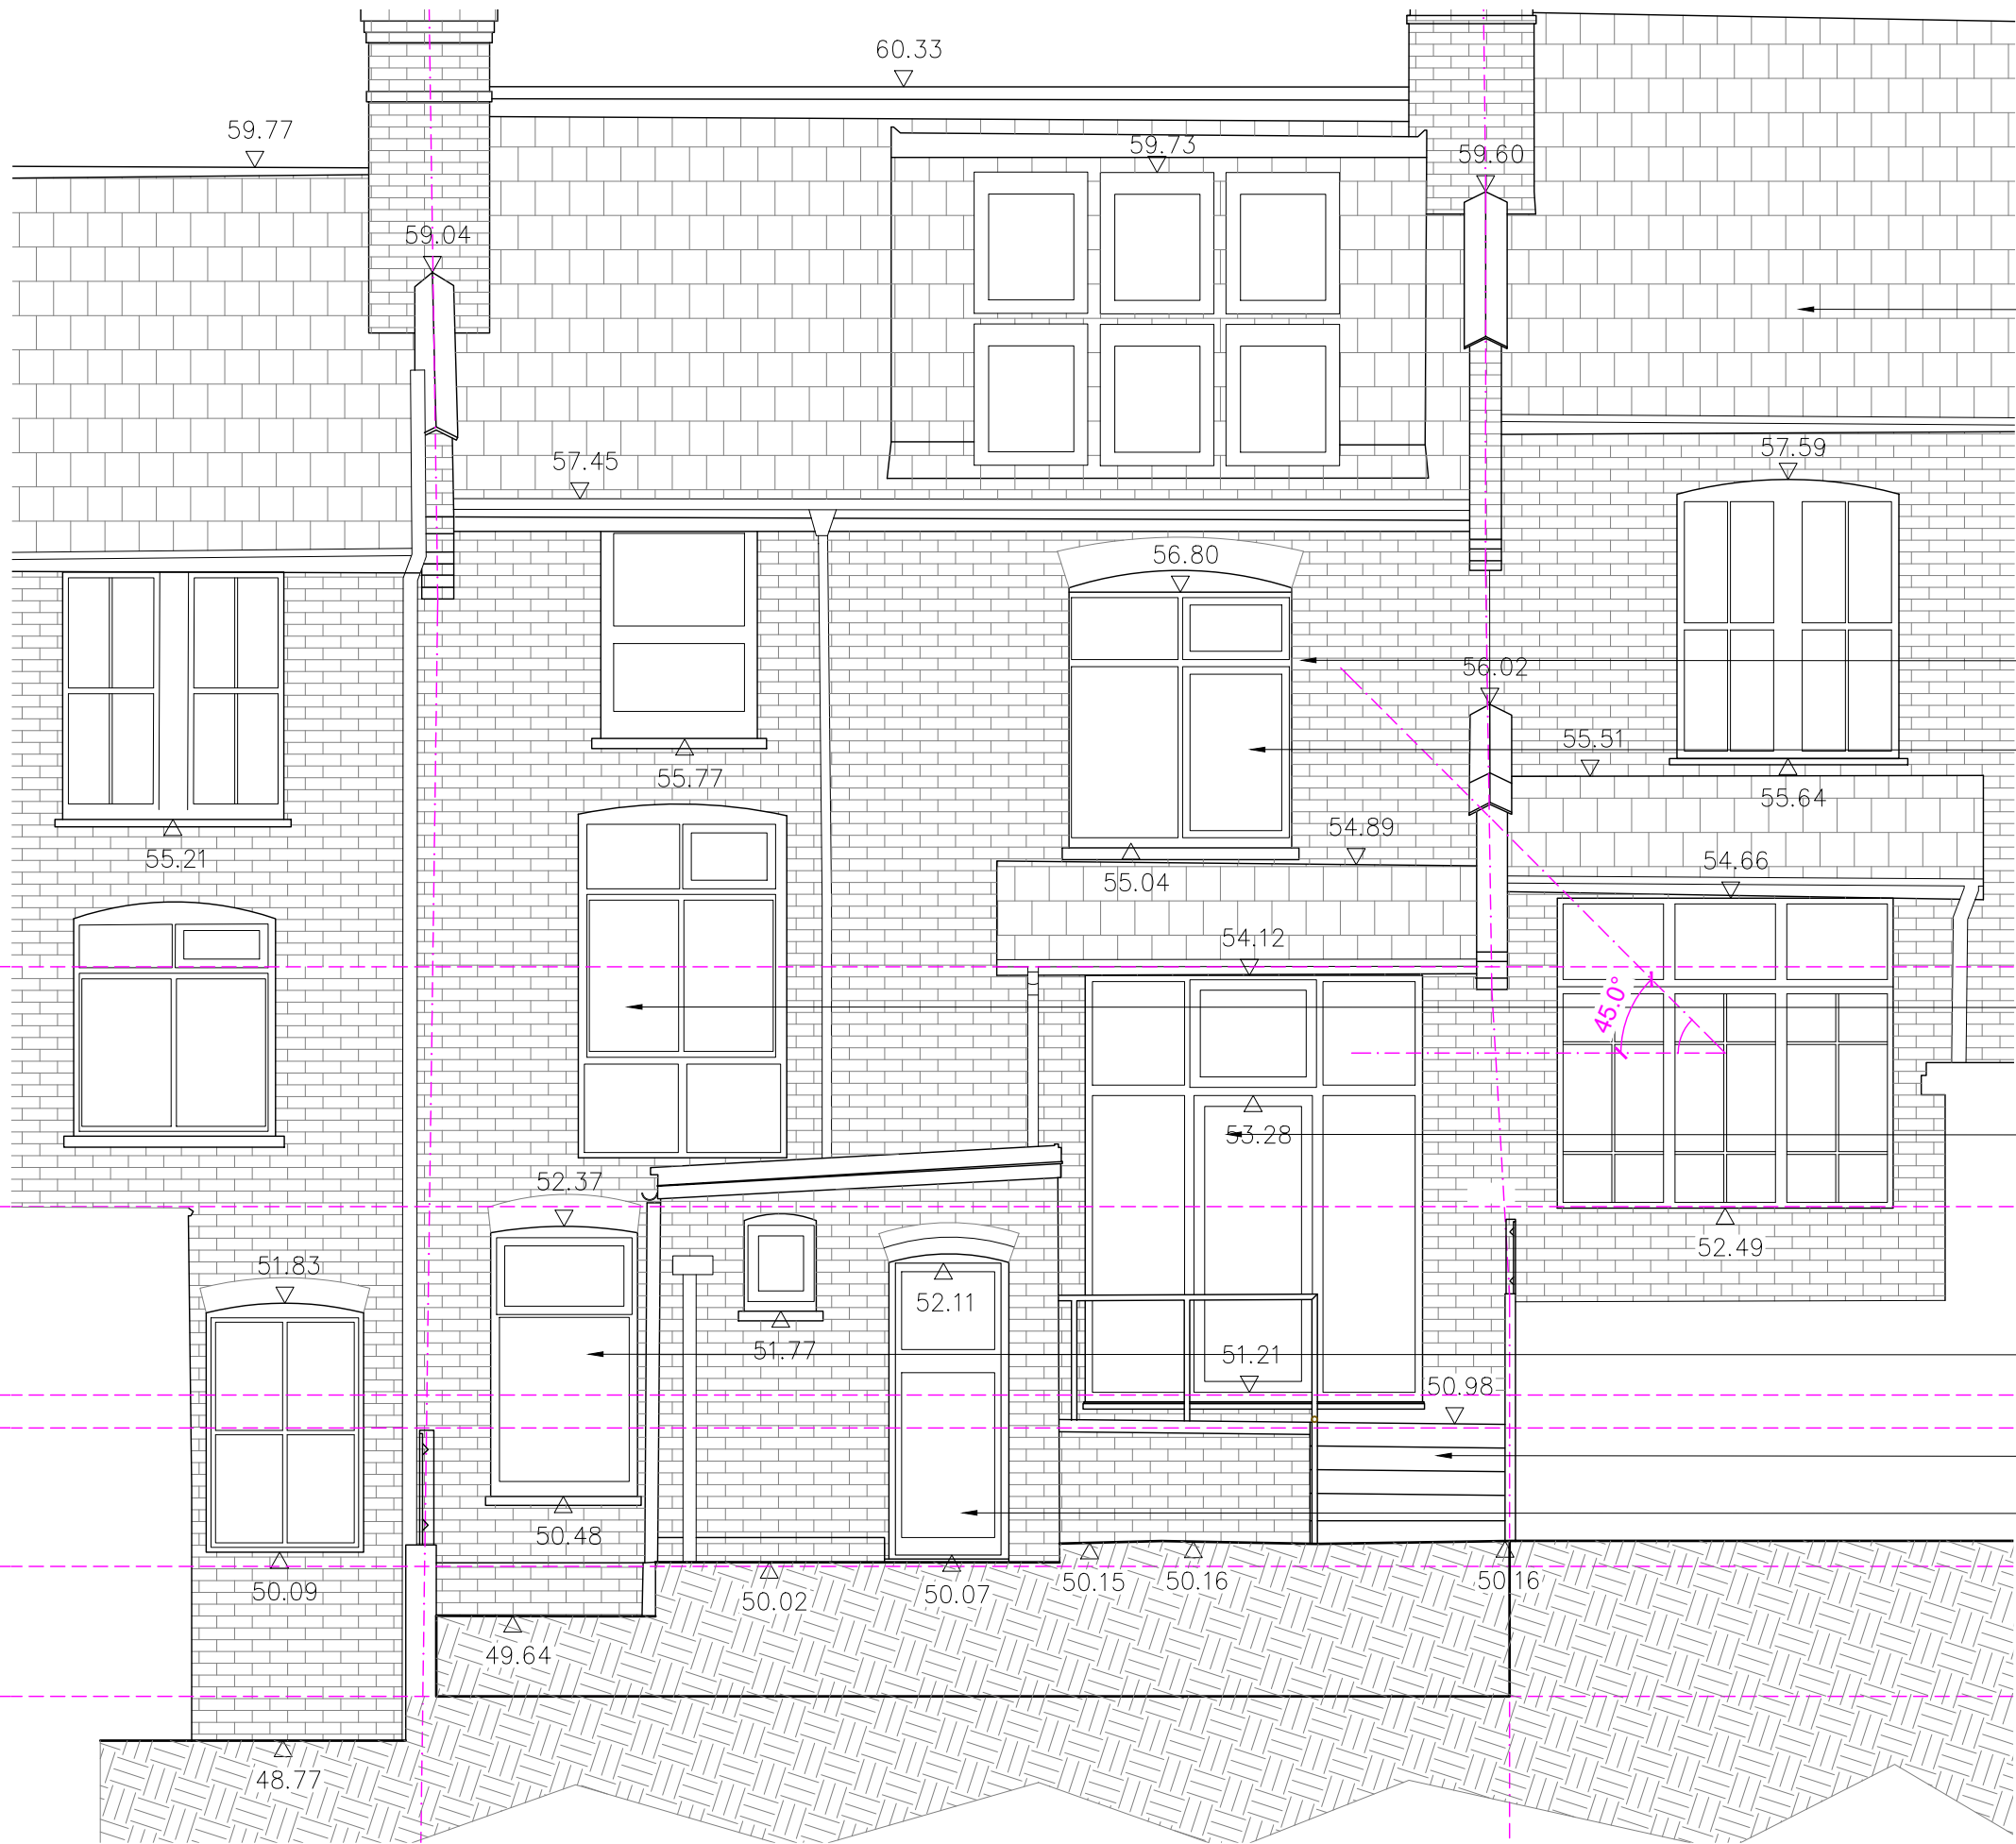

Eternit Slate tiles

Brick facade

UPVC windows

UPVC windows

UPVC Door onto
Terrace

UPVC windows

Stairs to Terrace

UPVC Door onto
Patio

