


1 EXISTING NORTH ELEVATION
1 : 50

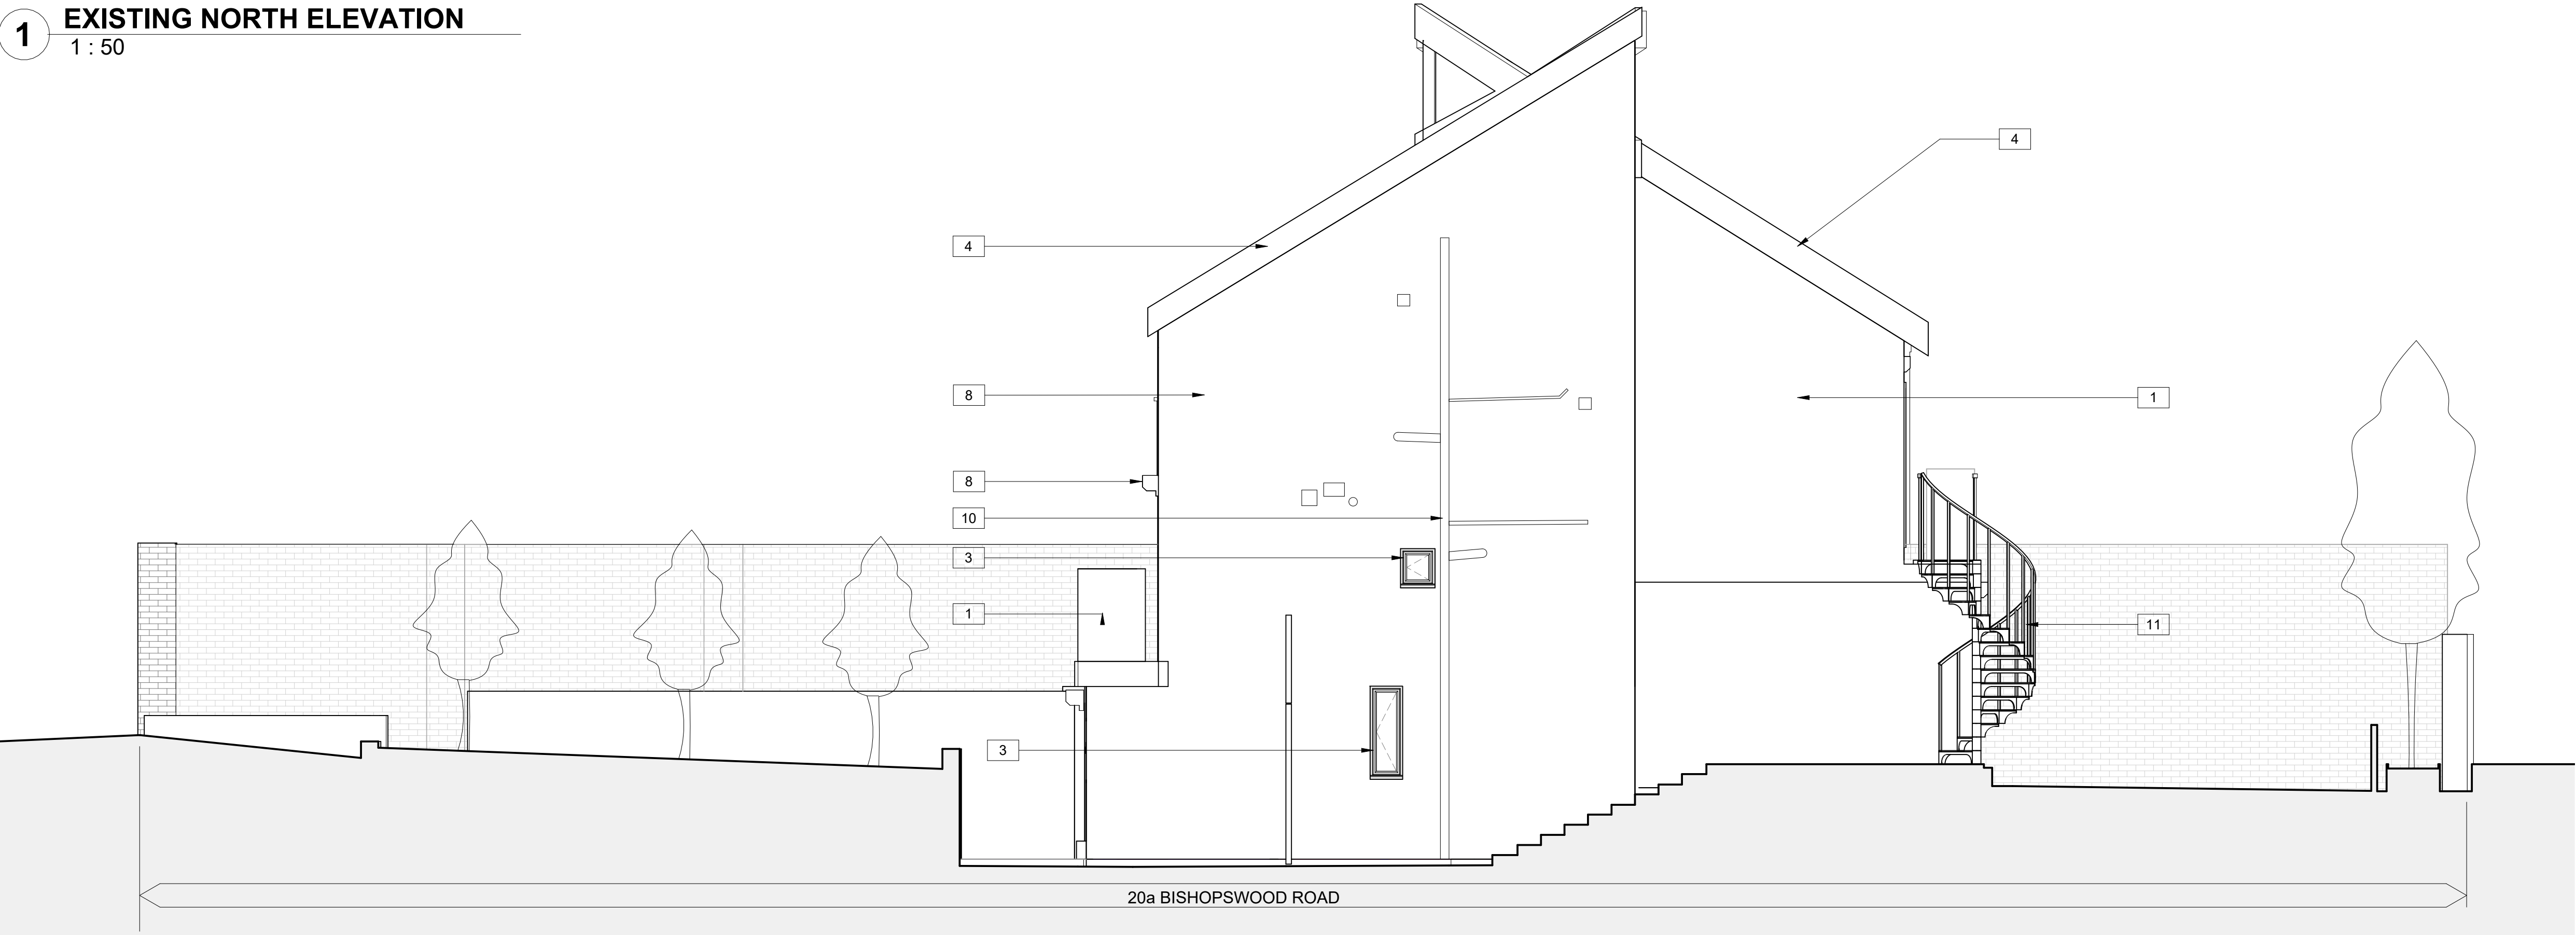

- Existing materials**
- 1 White painted brickwork
 - 2 White UPVC horizontal cladding
 - 3 White UPVC windows
 - 4 White painted timber
 - 5 Glass balustrade
 - 6 Steel roller shutter in white painted metal housing
 - 7 Precast concrete roof tiles
 - 8 Grey painted timber Fence
 - 9 Rough cast concrete driveway
 - 10 Black painted downpipes
 - 11 White painted steel spiral staircase
 - 12 Red brick wall
 - 13 In-situ concrete stairs

2 EXISTING SOUTH ELEVATION
1 : 50

