


1 PROPOSED NORTH ELEVATION
1 : 50

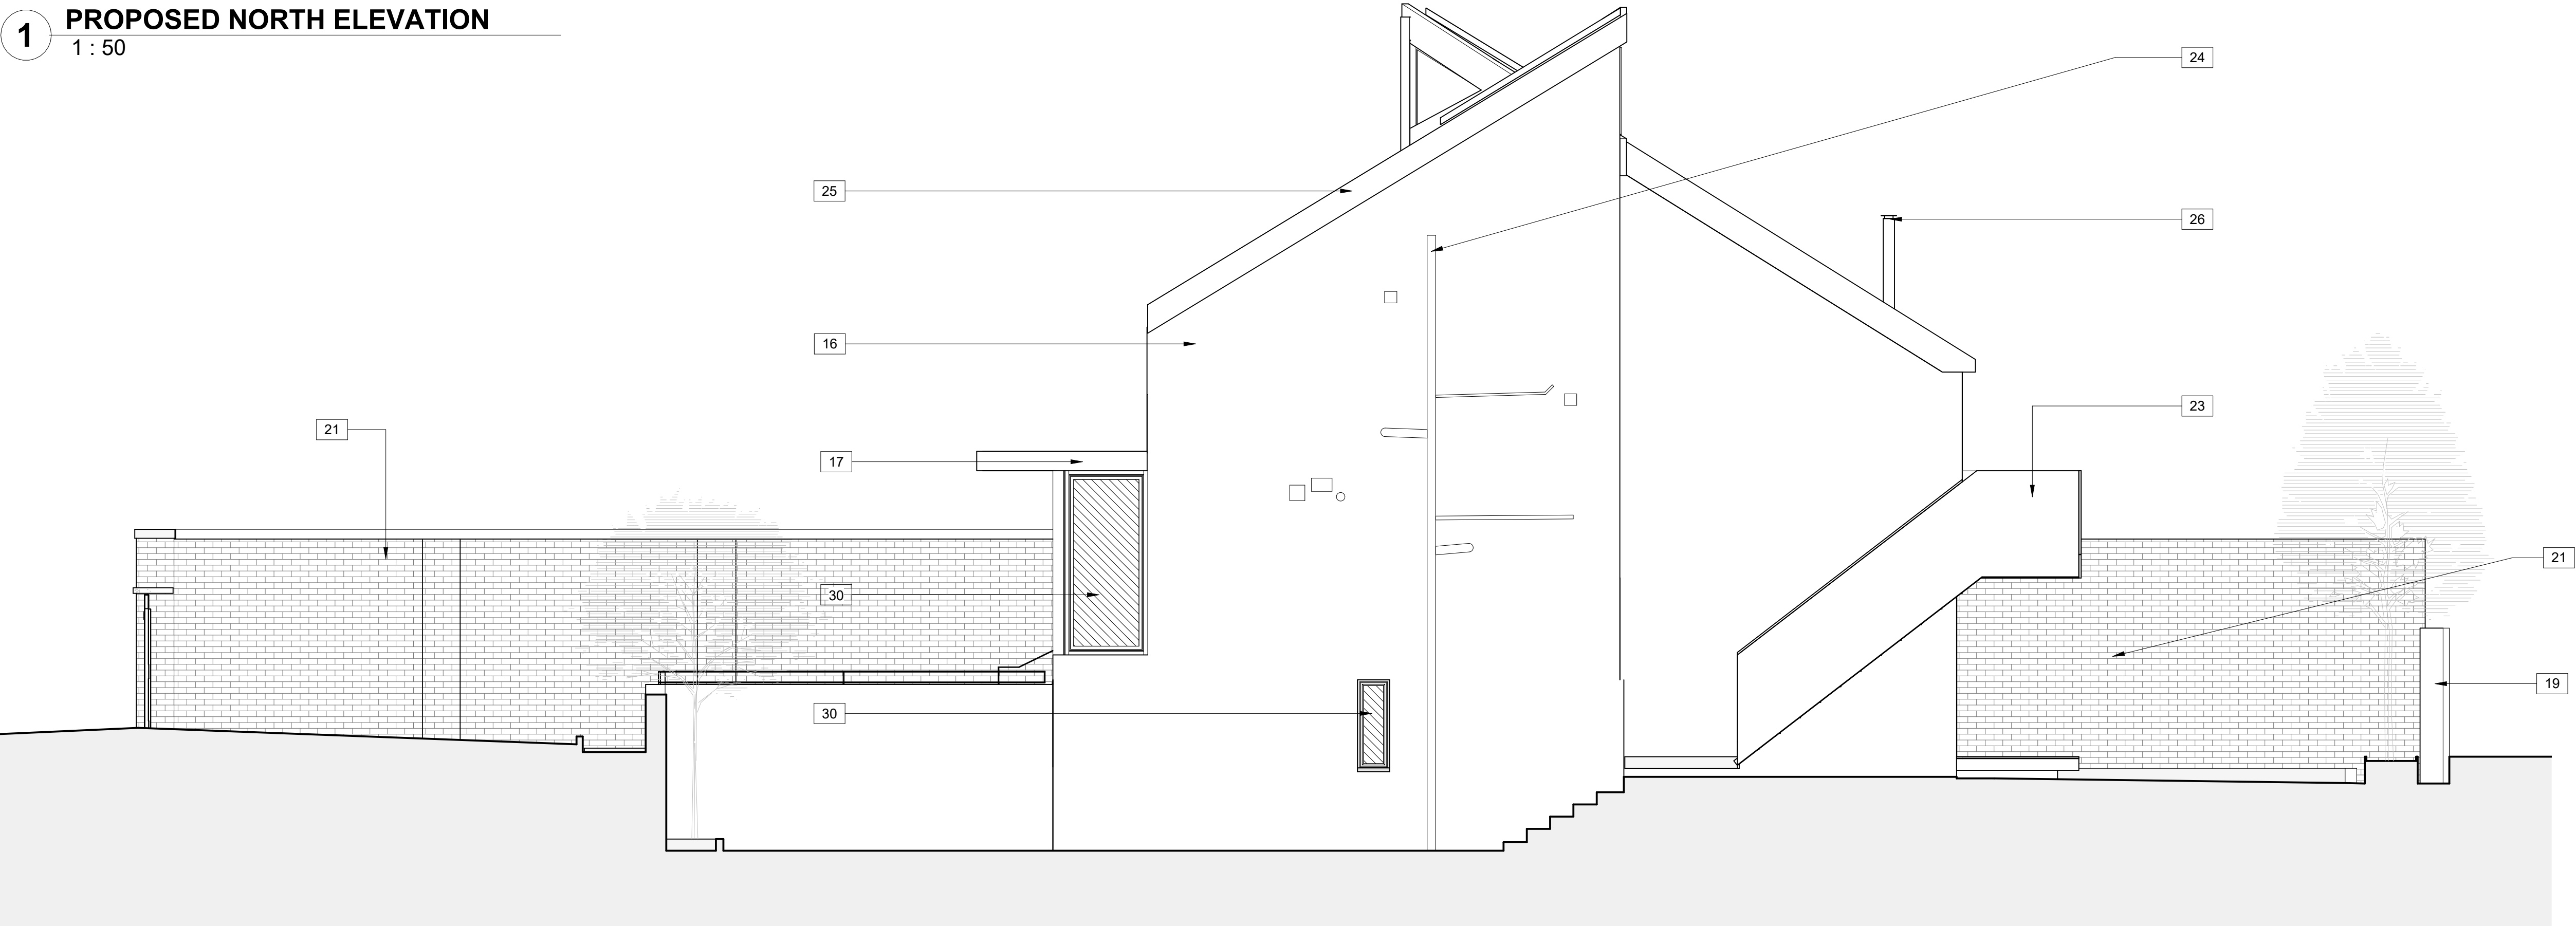

- New Materials Key**
- 14 Ceramic Roof Tiles
 - 15 Light grey finished aluminium framed windows
 - 16 White finished render
 - 17 Light grey aluminium fascia
 - 18 Black painted steel electric gates
 - 19 Grey painted timber fence (existing and retained)
 - 20 Pre cast stone stairs on a steel support
 - 21 Red brick wall (existing and retained)
 - 22 Steel handrail
 - 23 Glass balustrade
 - 24 Black cast iron downpipes
 - 25 Painted Timber Fascia
 - 26 Black finished cast iron flue
 - 27 Painted white brick wall (retained and repainted)
 - 28 Timber door
 - 29 Painted Metal Front Gates
 - 30 Obscured Glazing (shown hatched)

2 PROPOSED SOUTH ELEVATION
1 : 50

