



1 PROPOSED SECTION A-A
1 : 50

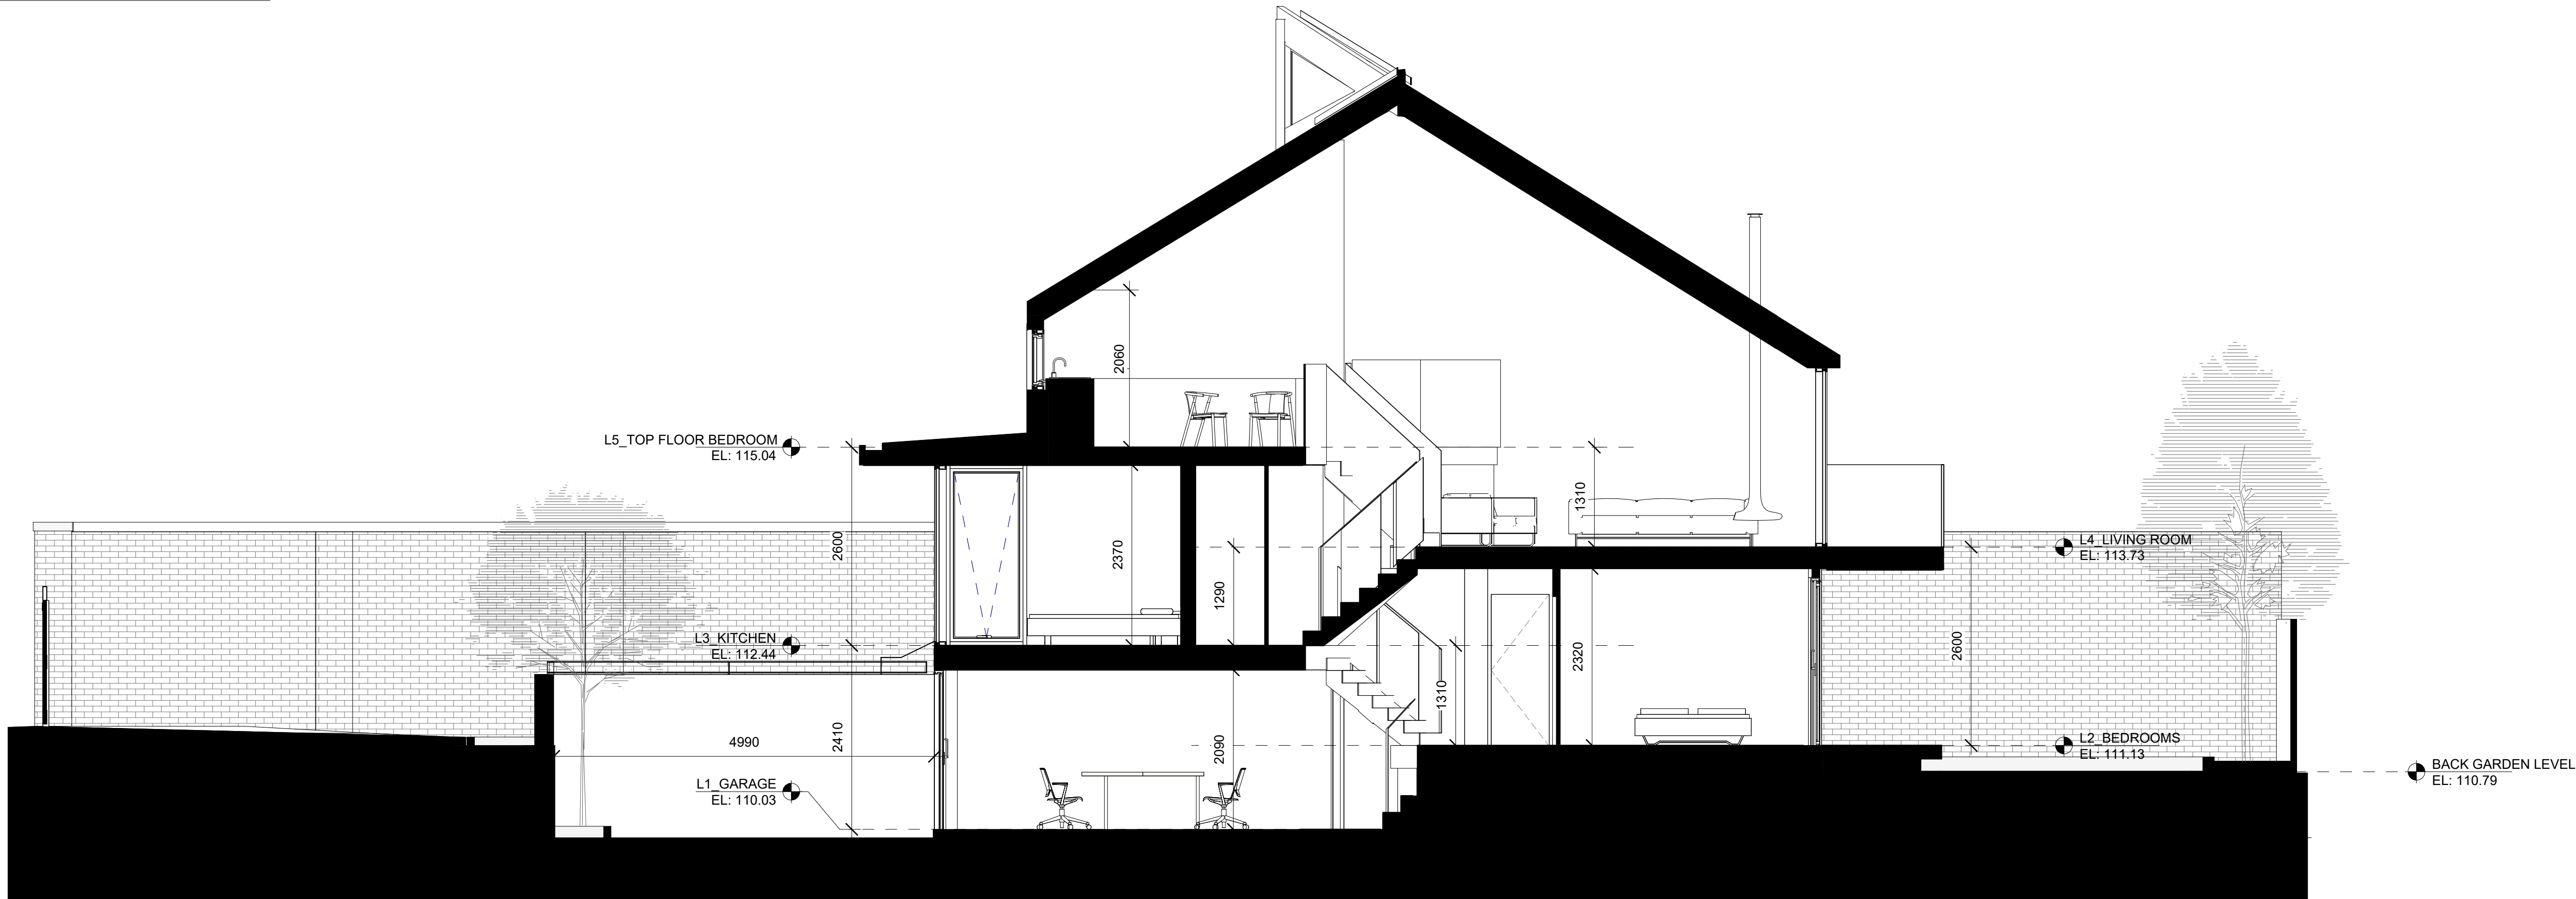

2 PROPOSED SECTION B-B
1 : 50

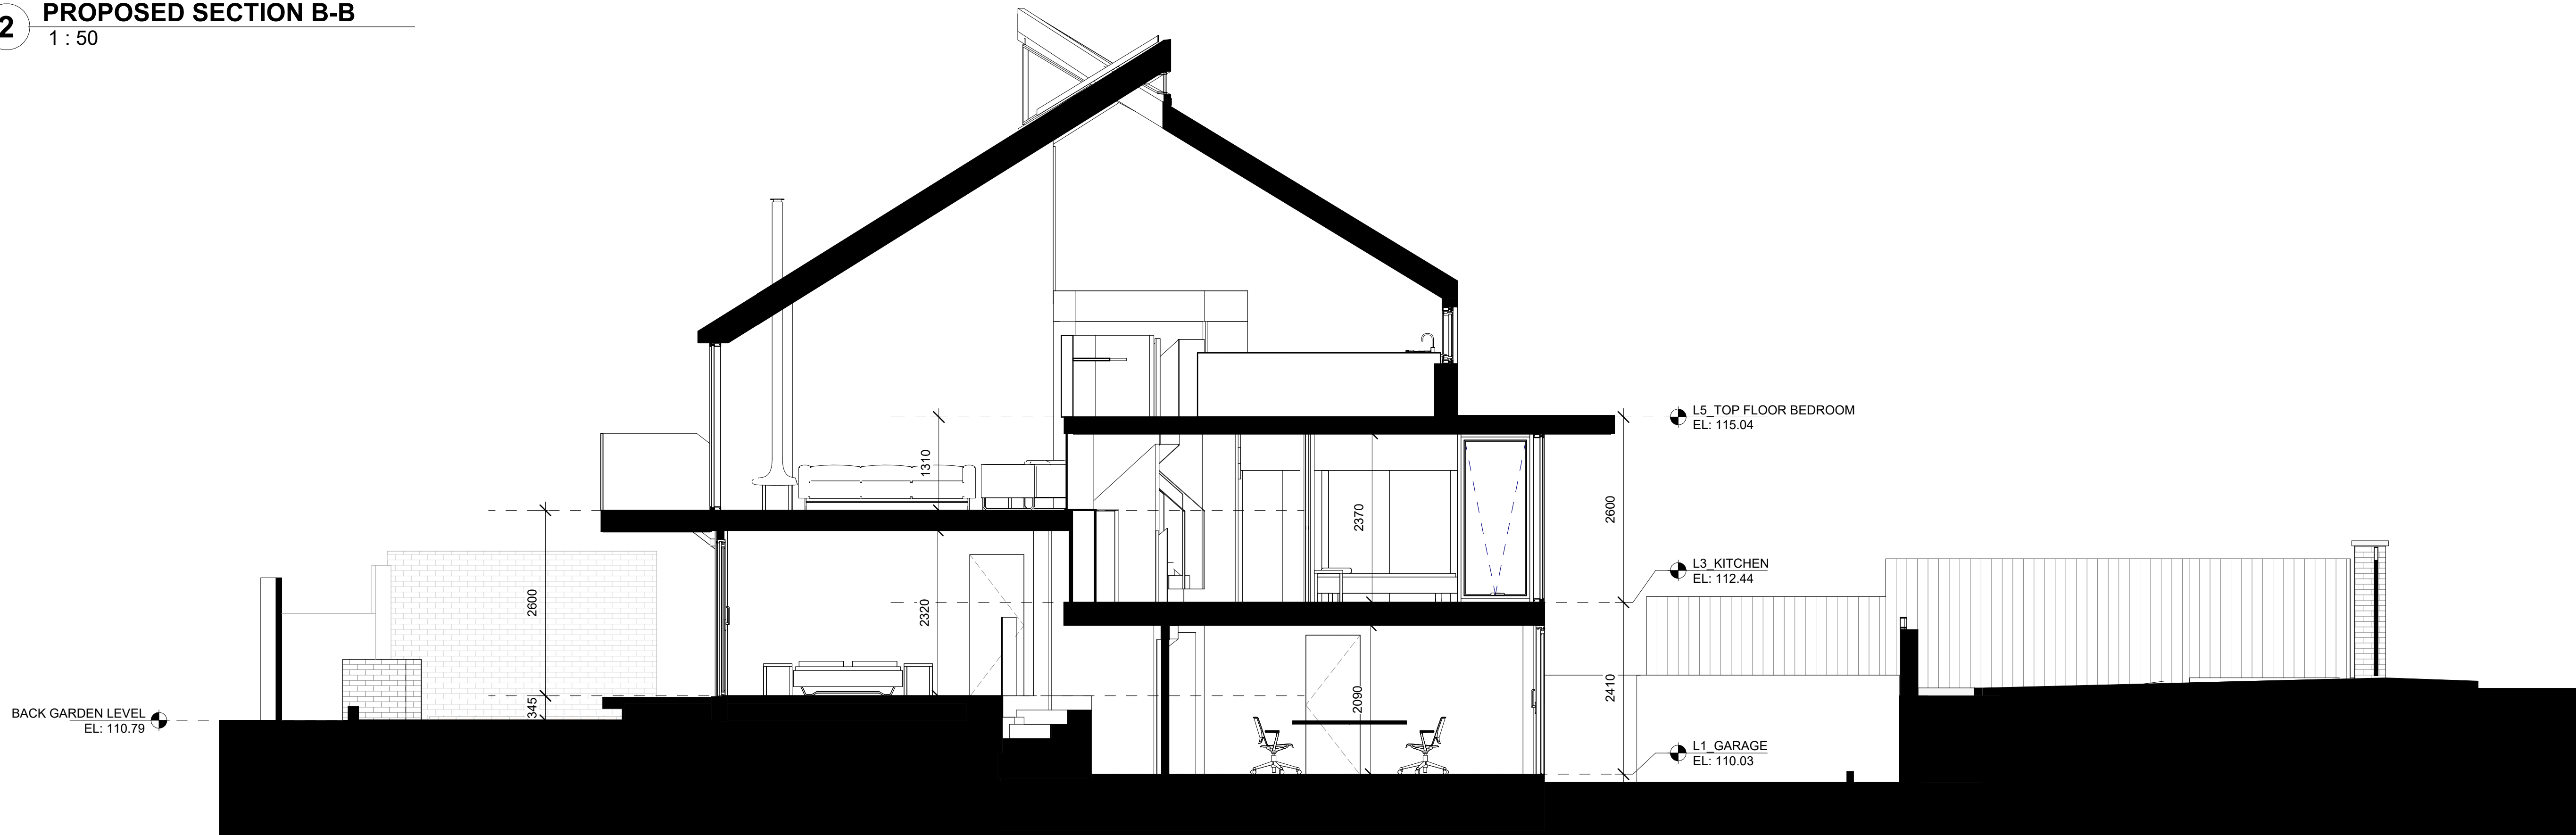

LINEWORKS
ARCHITECTS

A Unit 1, 26 Ewe Close, London N7 9TL
T 07973 629 252
W www.lineworksarchitects.co.uk

Drawings Notes:

This drawing is intended for the purpose indicated in the status box only. Do not scale from this drawing unless for planning purposes. This drawing must be read in conjunction with the relevant details and specifications and reports referred.

0 1 2
1:50 SCALE

Rev	Date	Note	CHKD
P1	17/11/2022	PLANNING	RH

Drawing Status:	PLANNING
Drawing Title:	PROPOSED SECTIONS
Client:	MR & MRS WILLIAMS

Drawing Reference:	0222 3 GA 301	P1
Project No.	Drawing Number	Revision
Scale @A1: 1 : 50	Drawn By: RH	Checked By: RH
Project Title:	20A BISHOPSWOOD ROAD	N6 4NY