


Coldfall Woods - mixed Oak and Hornbeam. trees of circa .4m diameter @ circa 5 metres from the boundary. Branches overhanging garden chalet.

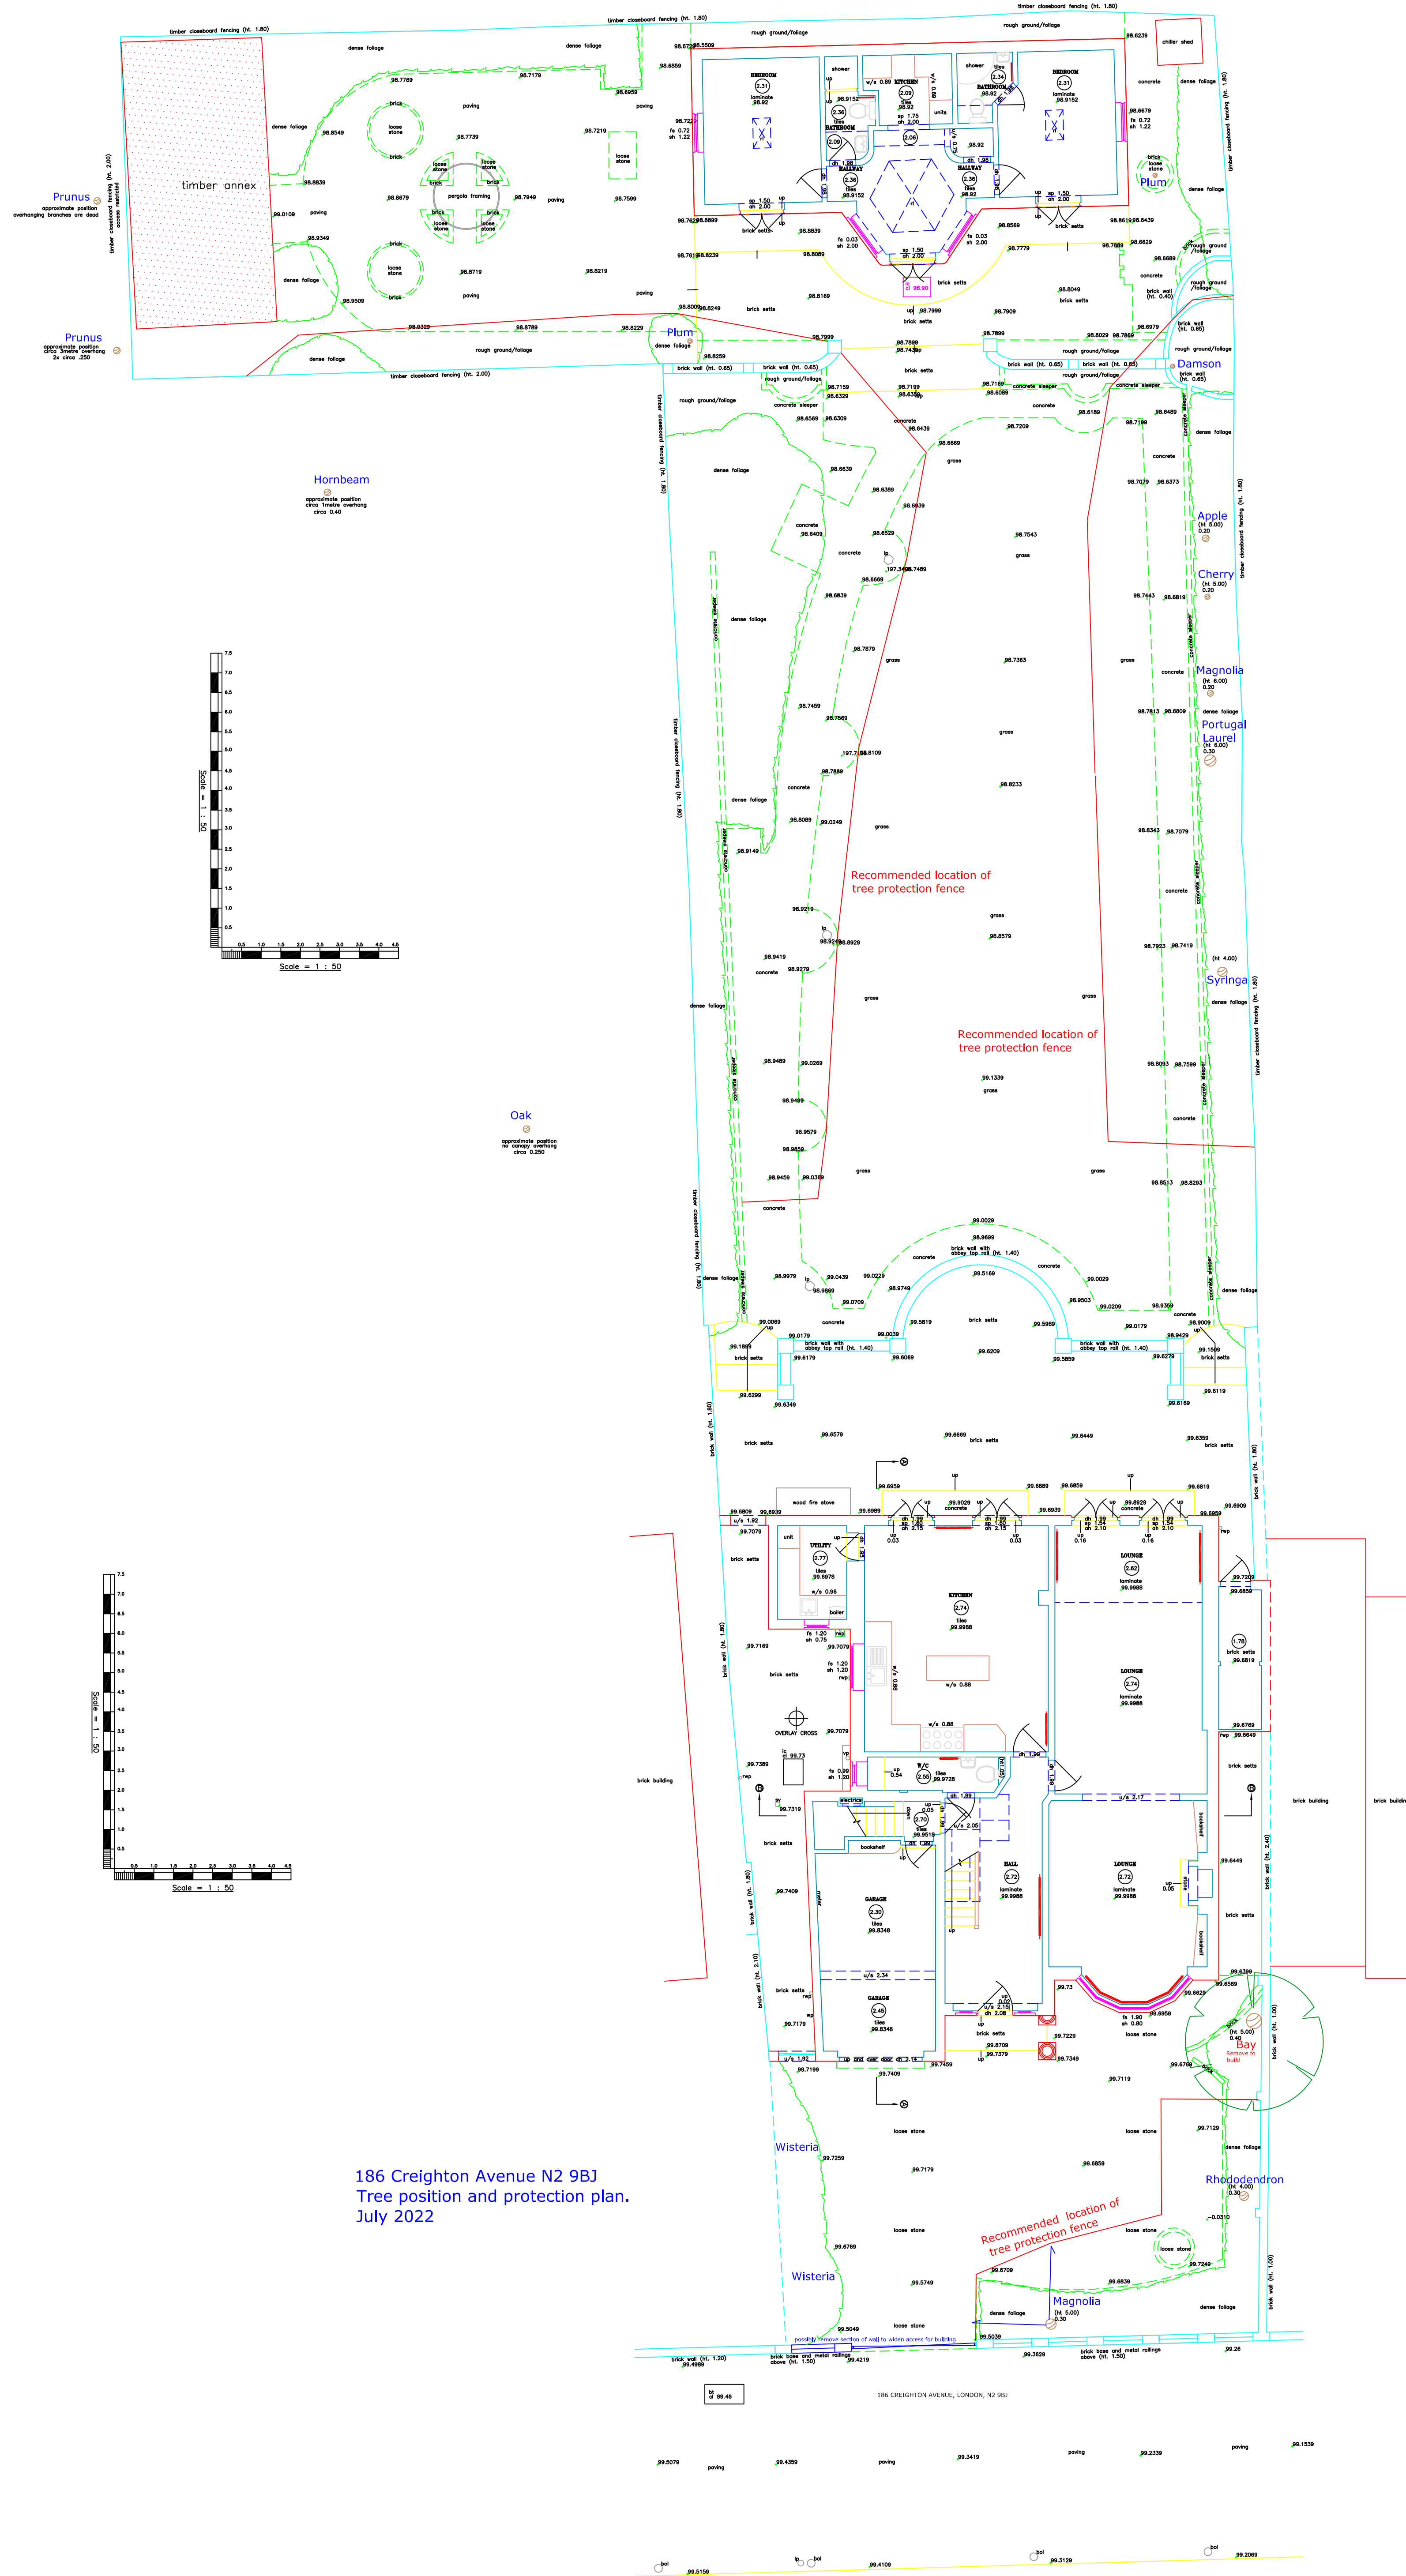

186 Creighton Avenue N2 9BJ
Tree position and protection plan.
July 2022