


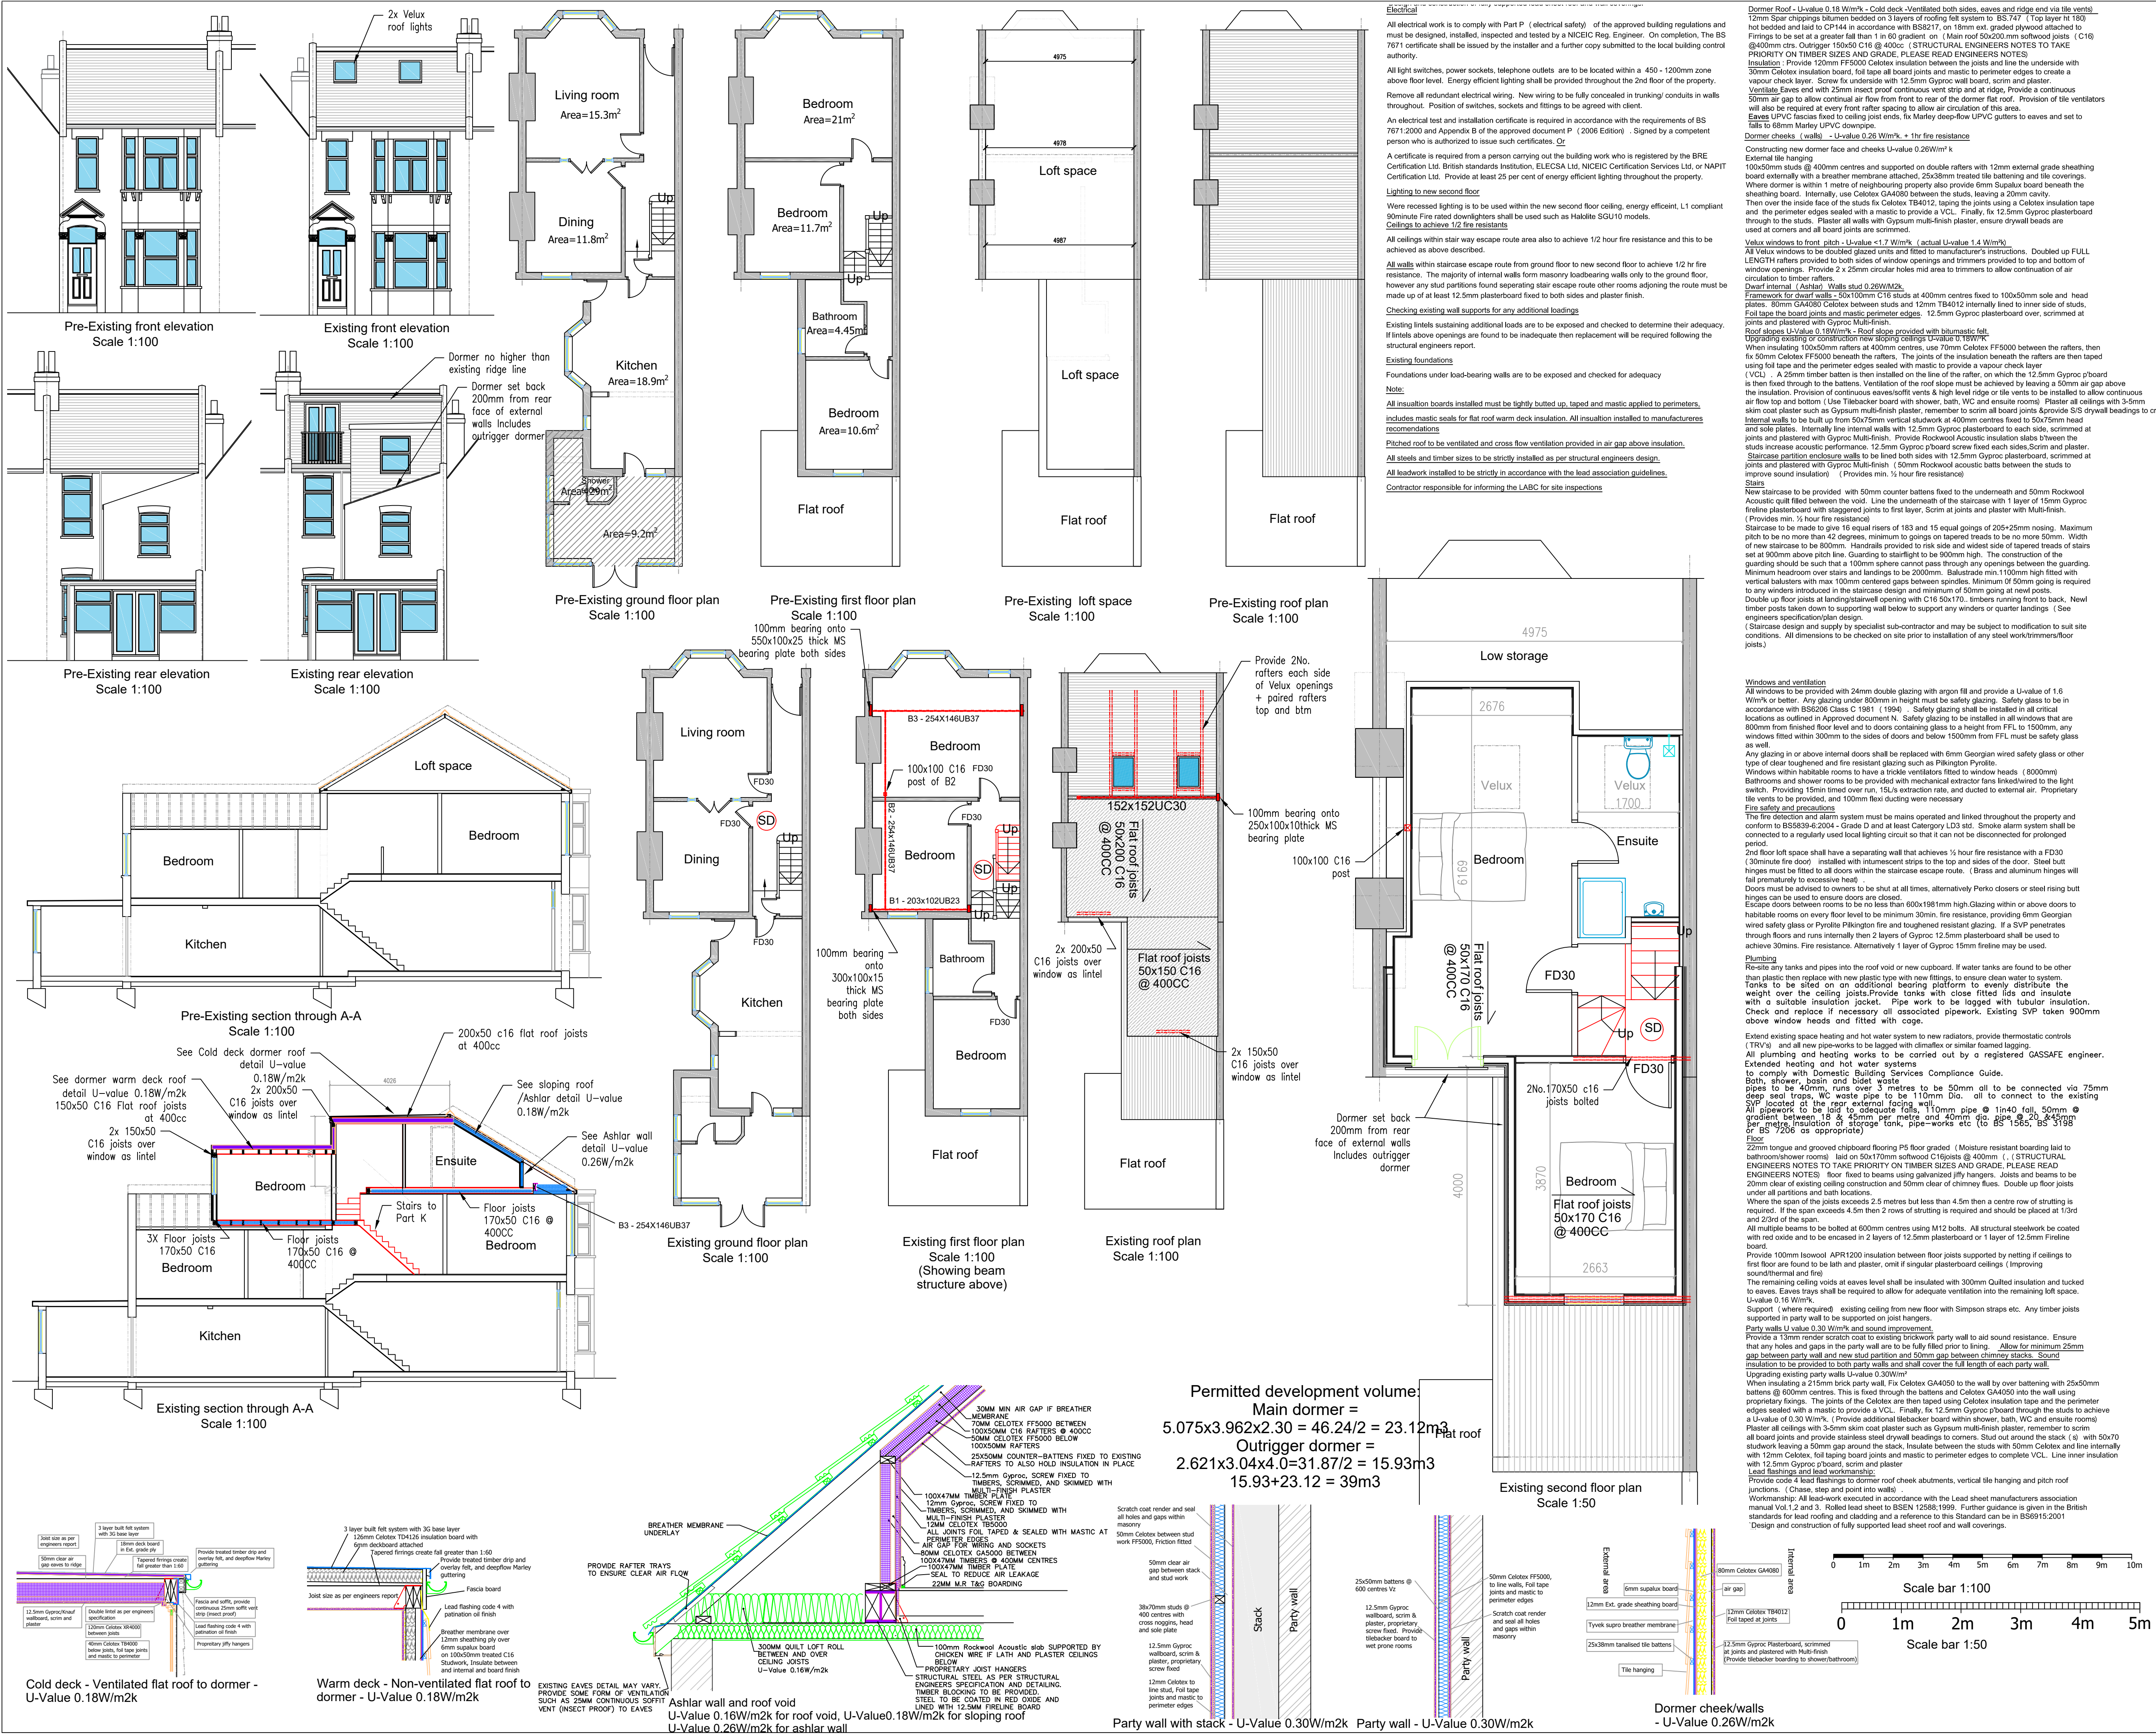

Clarion

Chartered Surveyors

Architectural Services & Building Surveyors

This drawing remains the property of Clarion Building Surveyors Ltd. Copying and un-authorised distribution is strictly forbidden without prior written consent.

Clarion Surveyors Ltd.
The Farmhouse
Brook Way
Hastings
East Sussex
TN35 4NN
(01424) 437978

Clarion Surveyors Ltd.
Cripps Cottage
Lewes Road
Hassocks
BN6 8RH
(01444) 250722

Notes

SD Mains interlinked smoke detection and sounder to BS 5839-6:2004 Grade D and at least LD3 Std. To be connected to regularly used local lighting circuit so that it cannot be disconnected for a prolonged period of time (To be provided throughout all floors within the escape route stairwell)

FD30 Minimum 30min rating fire doors with smoke seals to top and sides of door or frame. Steel hinges. Any glazing to be factory fitted with minimum 30min rating.

Actual measurements to be checked onsite. Contractor to contact architect if errors are found and alternative design is required. Structural engineers specification to take priority for detail(s). In addition to these notes and drawings, reference shall be made to the specification of works and the relevant Architects, Engineers and Specialists drawings and specifications. The contractor is responsible for verifying all site dimensions before commencing work. All dimensions are in millimeters unless noted otherwise. This drawing has been produced electronically and may have been photo reduced or enlarged when printed or copied. Dimensions on this drawing shall not be scaled. Work only to figured dimensions. Any dimensional discrepancies, errors or omissions are to be reported to the architect immediately. The contractor is responsible for the stability of the building whilst the works are in progress.

78 Alexandra Road
London
N8 0LJ

Pre-Existing and Existing Plans for a loft conversion

Project number	221104H
Date	17/11/2022
Drawn by	JN
Checked by	-
Scale	1:100 & 1:50 @ A1