


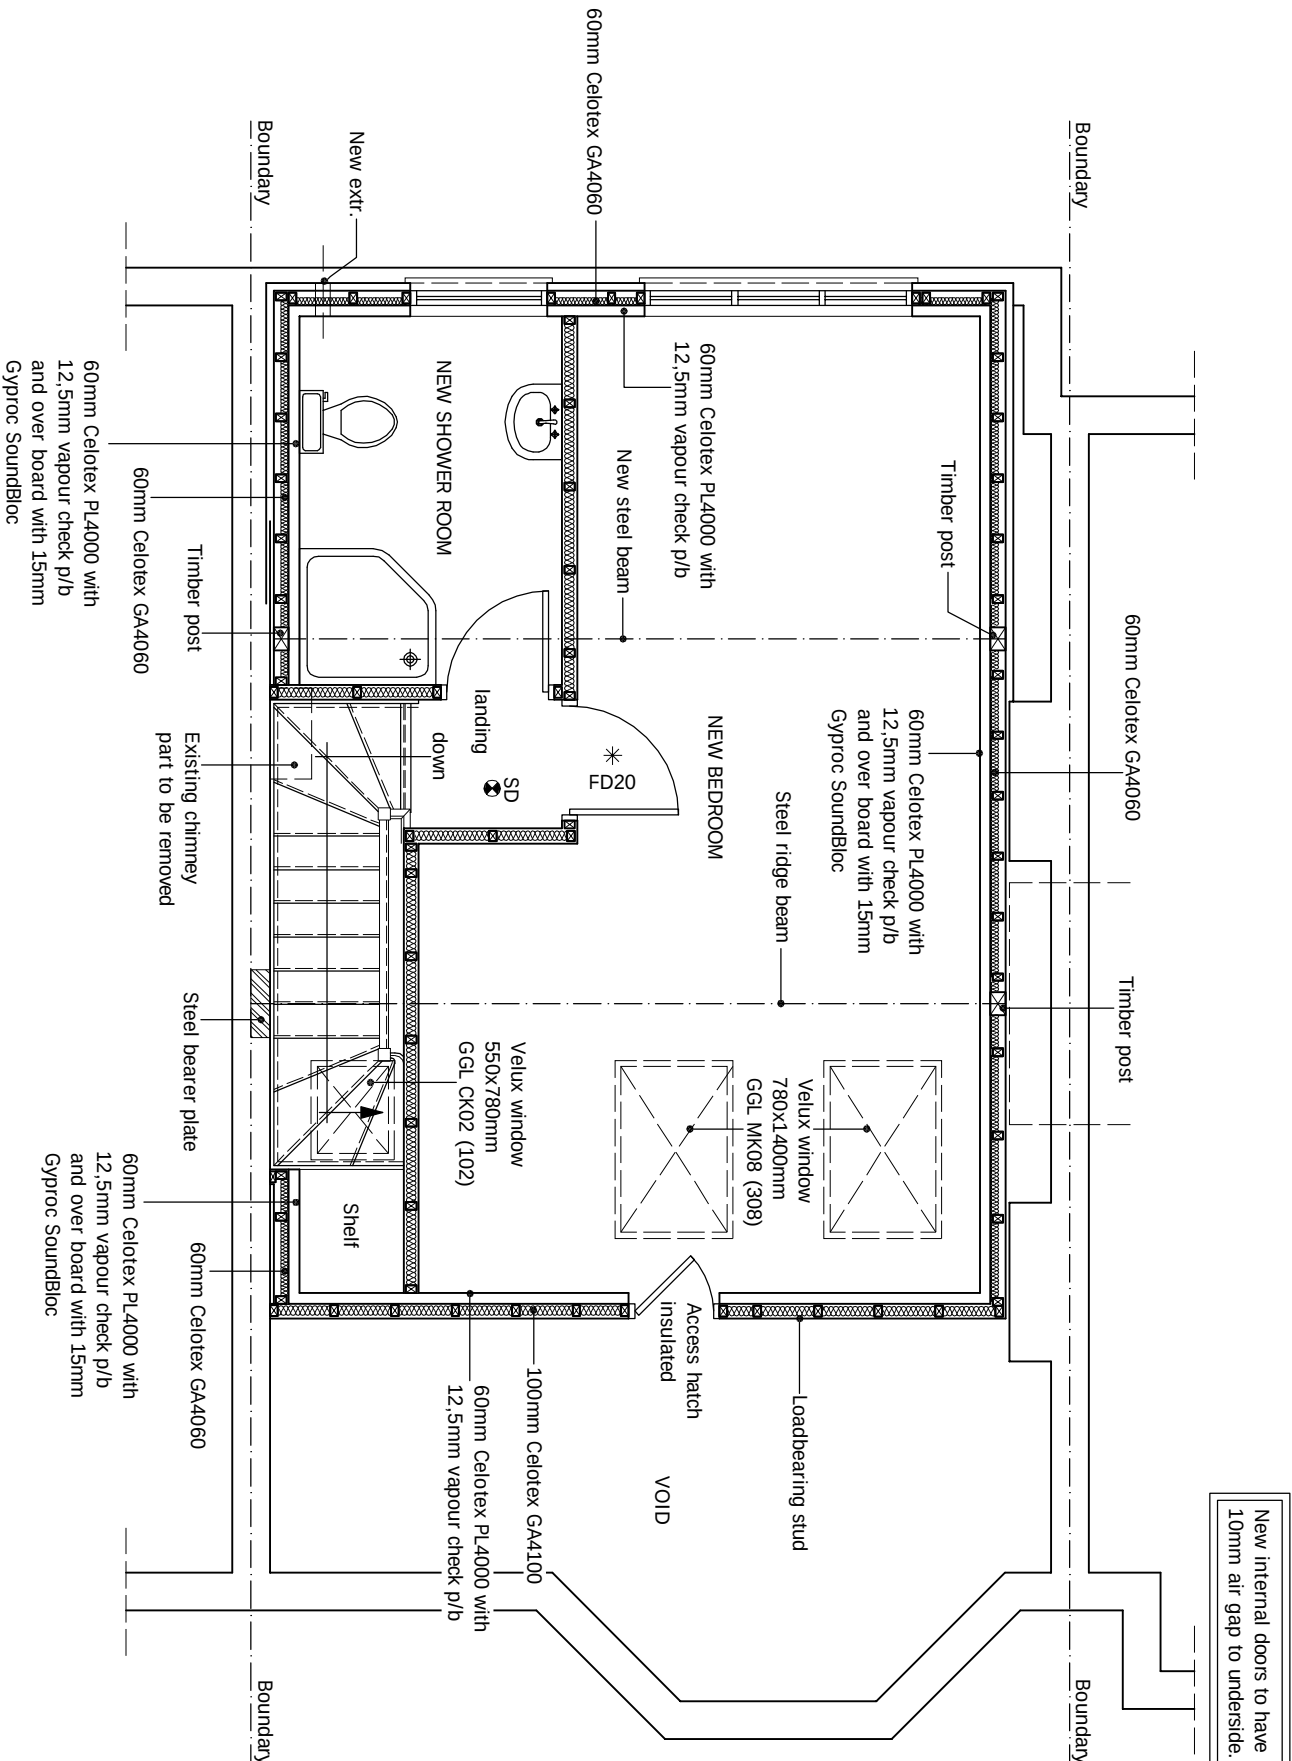

60mm Celotex PL4000 with
12.5mm vapour check p/b
and over board with 15mm
Gyproc SoundBloc

12.5mm vapour check p/b
and over board with 15mm
Gyproc SoundBloc



9. Any discrepancies, either between written and site dimensions or between this drawing and other consultants' or suppliers drawings, should be brought to the immediate attention of the architect.

SITE ADDRESS	73 LYNDHURST ROAD, WOOD GREEN, LONDON, N22 5AX
DRAWING TITLE	

electrical, water, other services, drainage, etc., within the site prior to the commencement of construction. The client is responsible for the design and construction of the building, for checking that the contractor is doing the work in accordance with the planning and building regulations. 

[illegible]

SITE ADDRESS	
73 LYNDBURST ROAD, WOOD GREEN, LONDON, N22 5AX	
DRAWING TITLE	
PROPOSED DRAWINGS	
DRAWN AT	HEAD OFFICE
SCALE	as shown
DRAWN BY	
SCALE	@ A3
DRAWING NO.	10. NOVEMBER, 2022
REVISION	-
DPL. 08.	
www.discounplans Ltd .com	