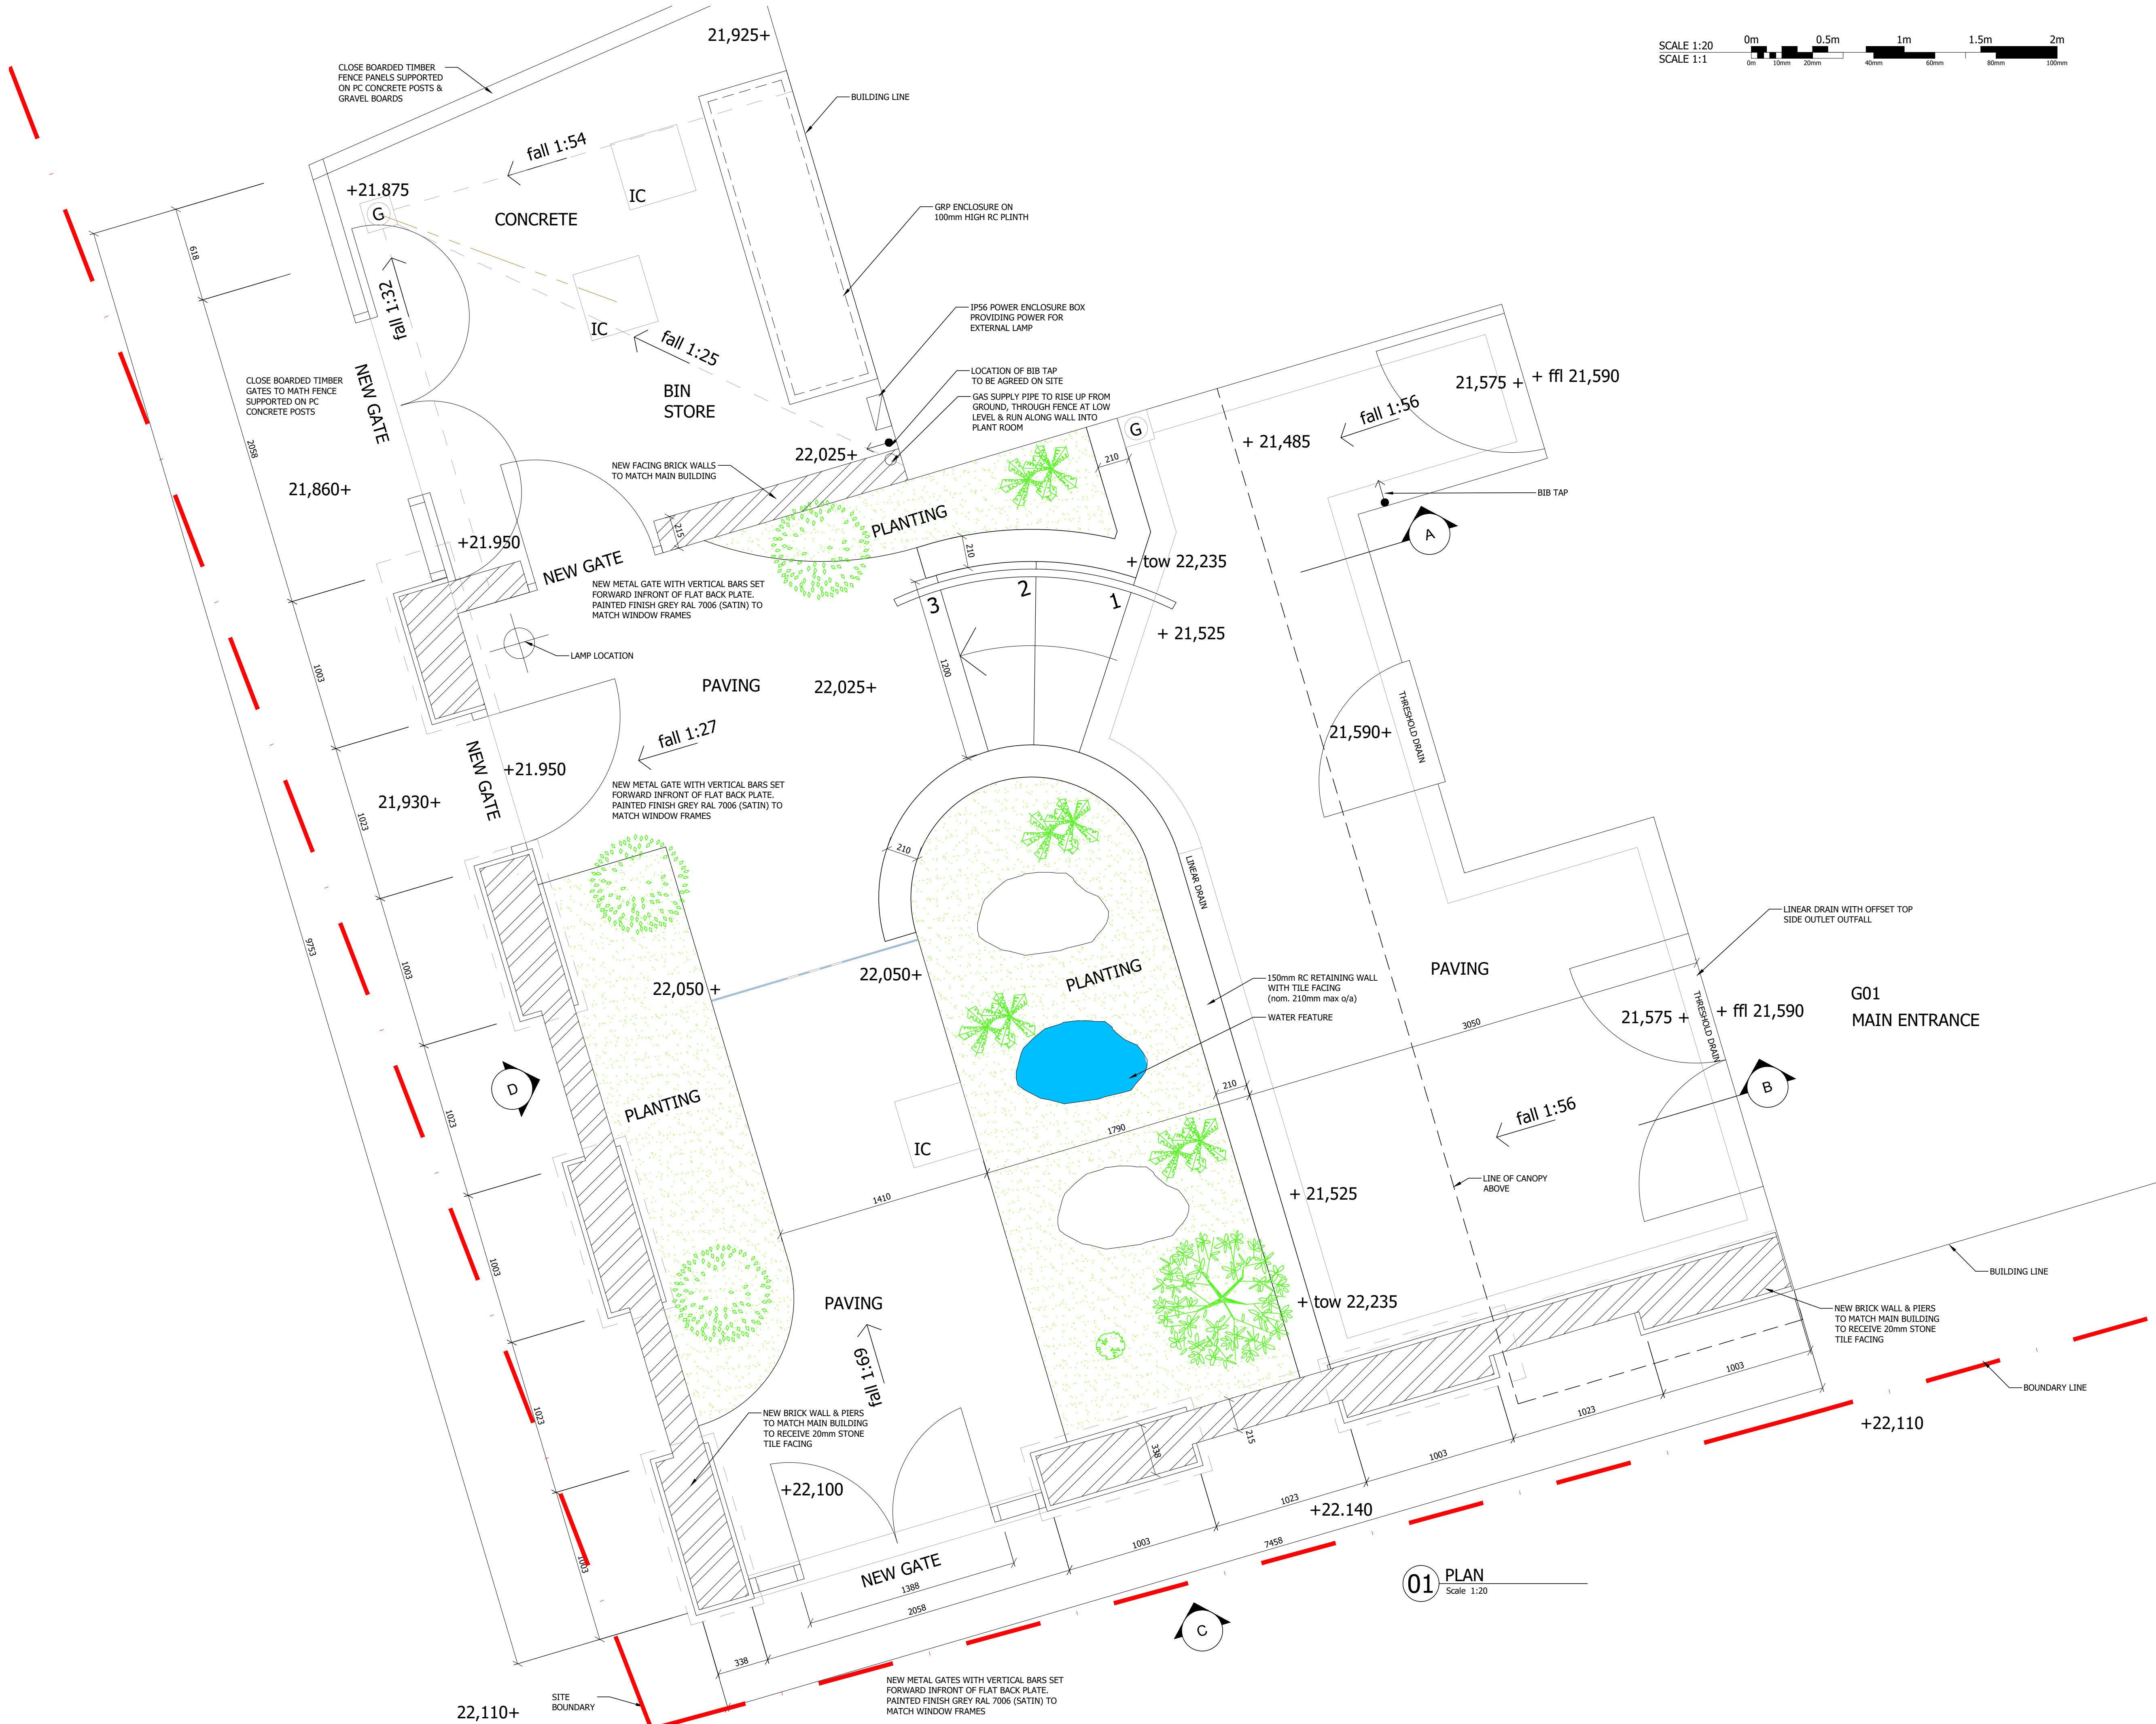


THE CONTRACTOR MUST VERIFY ALL DIMENSIONS ON SITE BEFORE MAKING SHOP DRAWINGS OR COMMENCING WORK OF ANY KIND. NO DIMENSIONS TO BE SCALED FROM THIS DRAWING.

REV.	DATE	REVISION
1	29.09.22 09.11.22	FIRST ISSUE REVISED

Note

1. FINAL POSITIONS OF DRAINAGE CHAMBERS TO BE CONFIRMED ON SITE.
2. CHAMBER COVERS TO BE COORDINATED WITH PAVING MODULE.

PLANNING

Osel architects and
development consultants

PROJECT:
Craven Park Mikvah
9 Craven Park Road
London, N15 6AA

CLIENT:
BTP
London

DRAWING:
Proposed External works
Plan

DRAWING No.: E19-013/PLLAN001 **REV:** 1

SCALE: 1:20@A1
DRAWN: NJB
CHECKED: RMC
DATE: 29.09.2022
DATE: 29.09.2022

26 Oldbury Place, London W1U 5PR Tel: 020 7224 2447 Fax: 020 7224 2997
E-mail: admin@oselarch.co.uk Web: www.oselarchitecture.co.uk
©COPYRIGHT EXISTS ON THE DESIGNS AND INFORMATION SHOWN ON THIS DRAWING