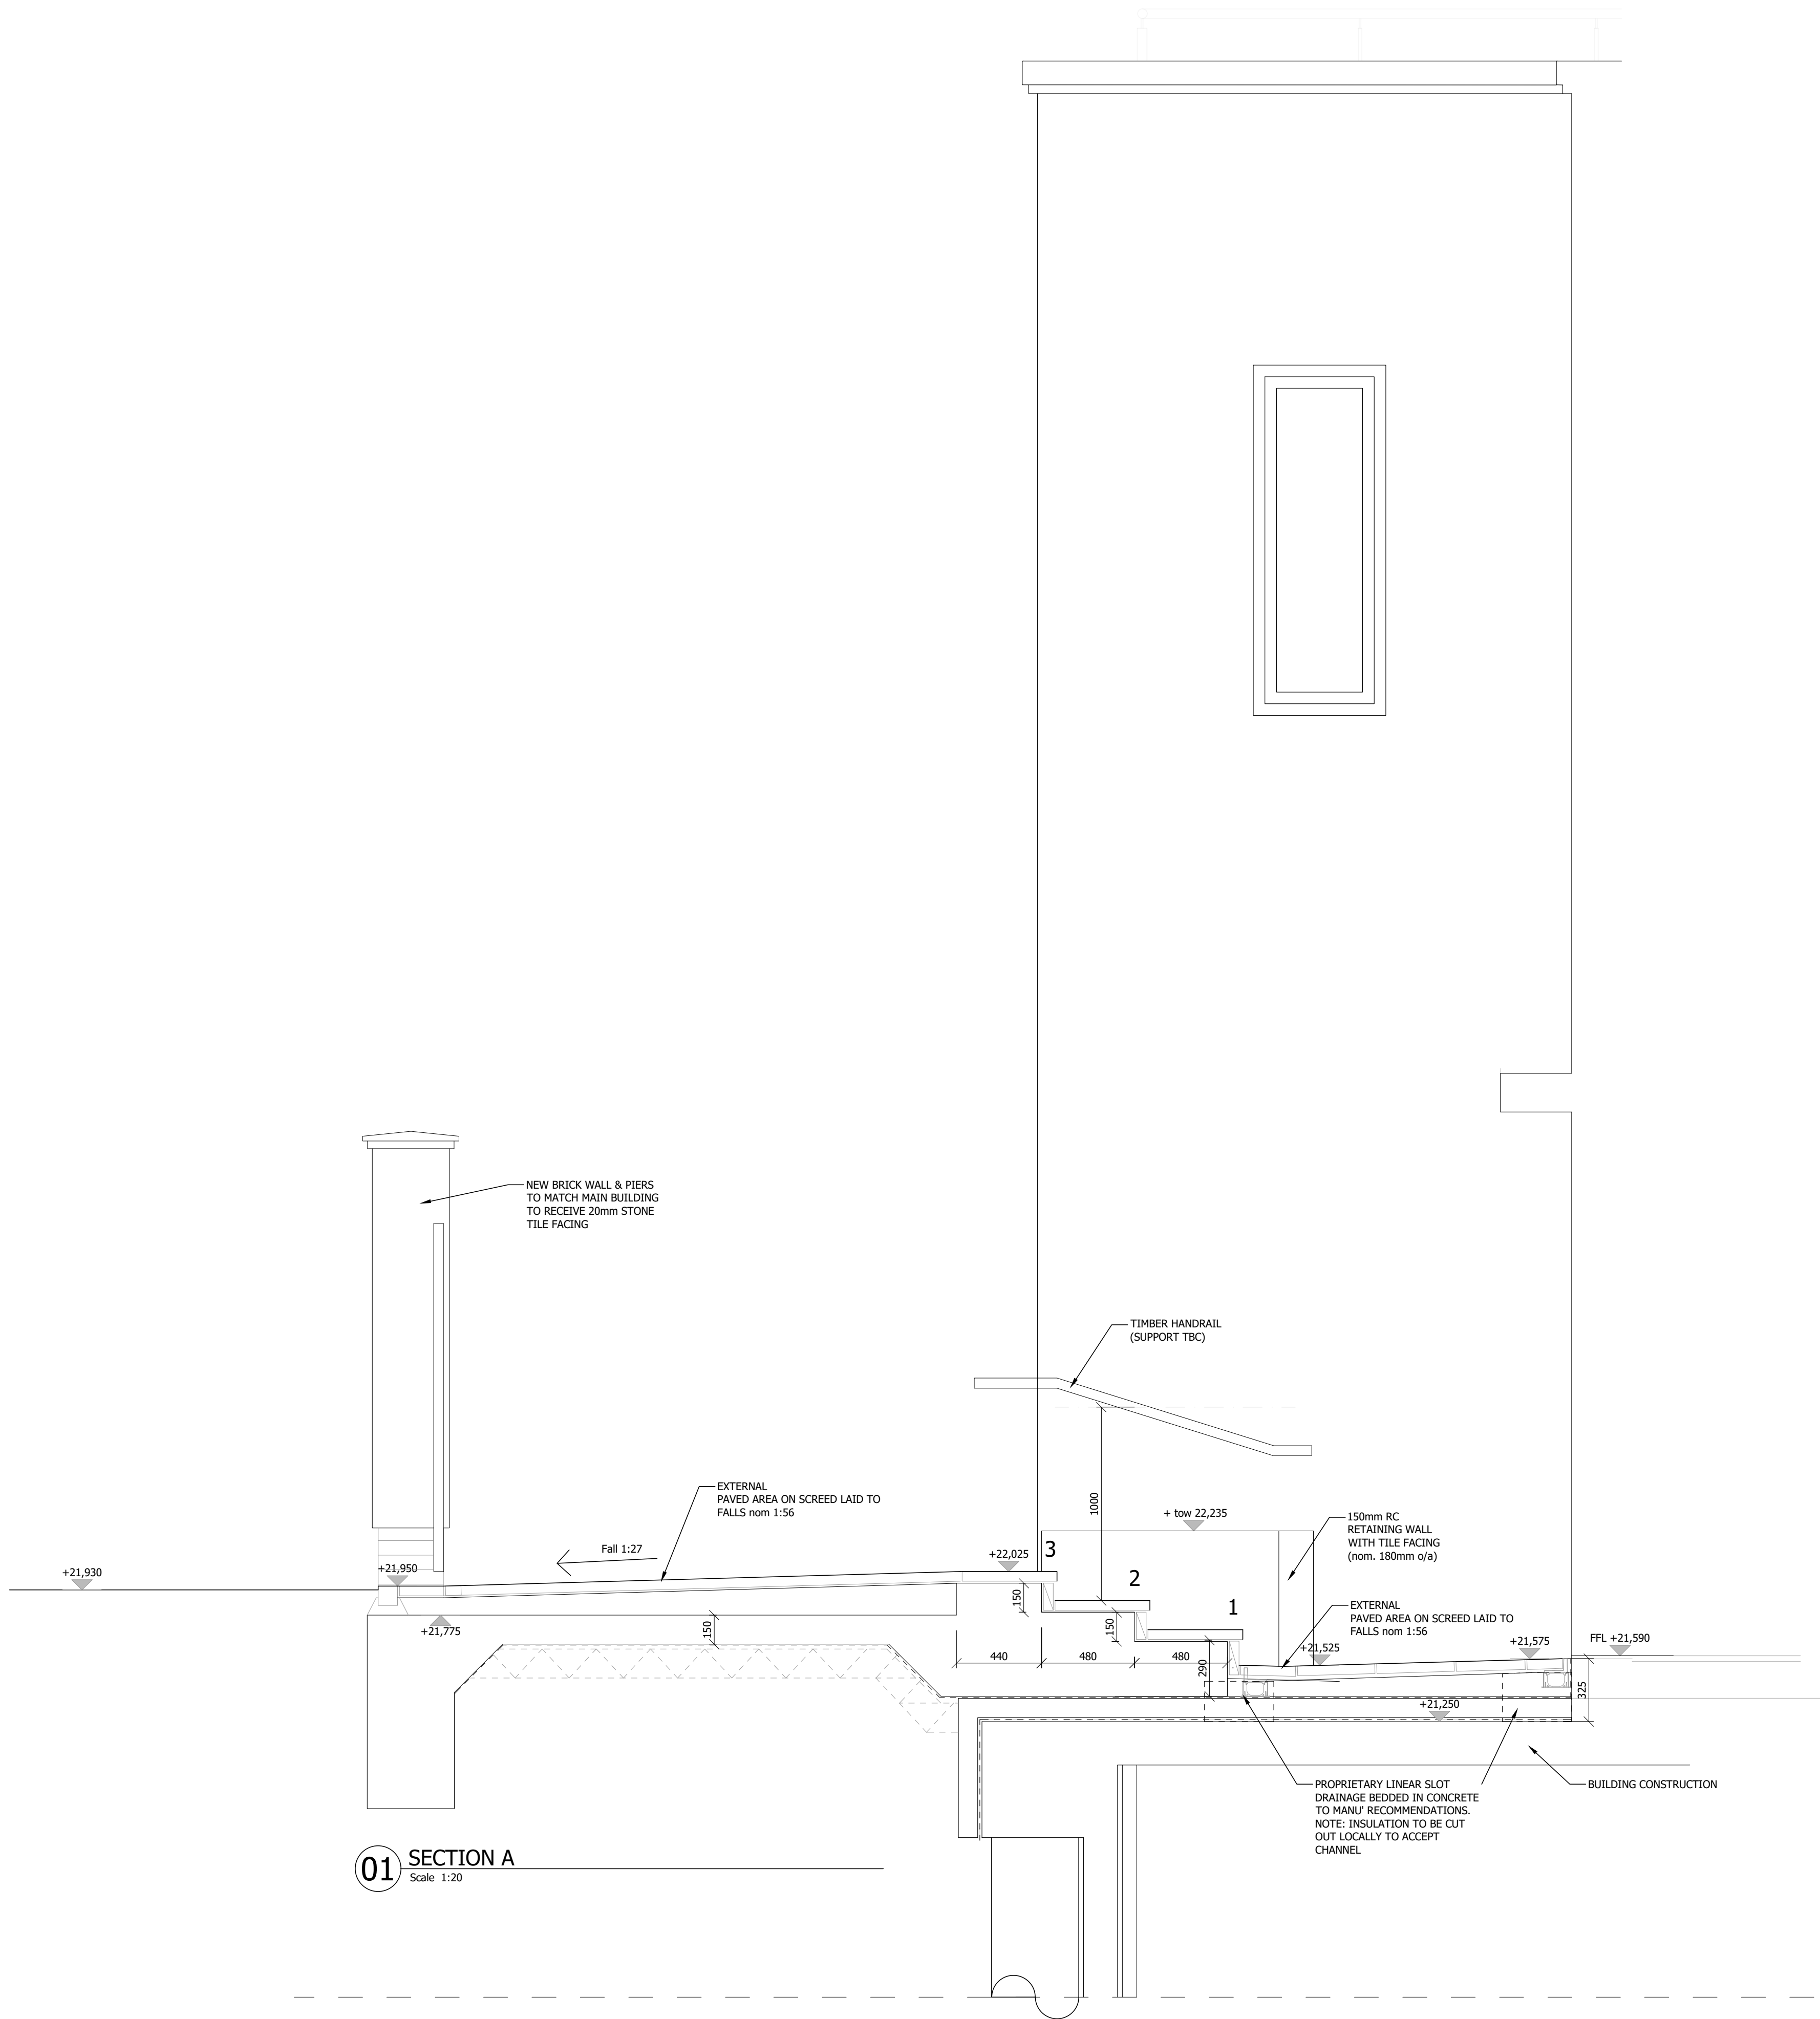


THE CONTRACTOR MUST VERIFY ALL DIMENSIONS ON SITE BEFORE MAKING SHOP DRAWINGS OR COMMENCING WORK OF ANY KIND. NO DIMENSIONS TO BE SCALED FROM THIS DRAWING.

REV.	DATE	REVISION
.	29.09.22	FIRST ISSUE

PLANNING

Osel
architects and
development consultants

PROJECT:
Craven Park Mikvah
9 Craven Park Road
London, N15 6AA

CLIENT:
BTP
London

DRAWING:
Proposed External works
Section A

DRAWING No.: REV:

E19-013/PLLAN002 .

SCALE: 1:20@A1

DRAWN: NJB

DATE: 29.09.2022

CHECKED: RMC

DATE: 29.09.2022

26 Oldbury Place, London W1U 5PR Tel: 020 7224 2447 Fax: 020 7224 2997

E-mail: admin@oselarch.co.uk Web: www.oselarchitecture.co.uk

©COPYRIGHT EXISTS ON THE DESIGNS AND INFORMATION SHOWN ON THIS DRAWING