


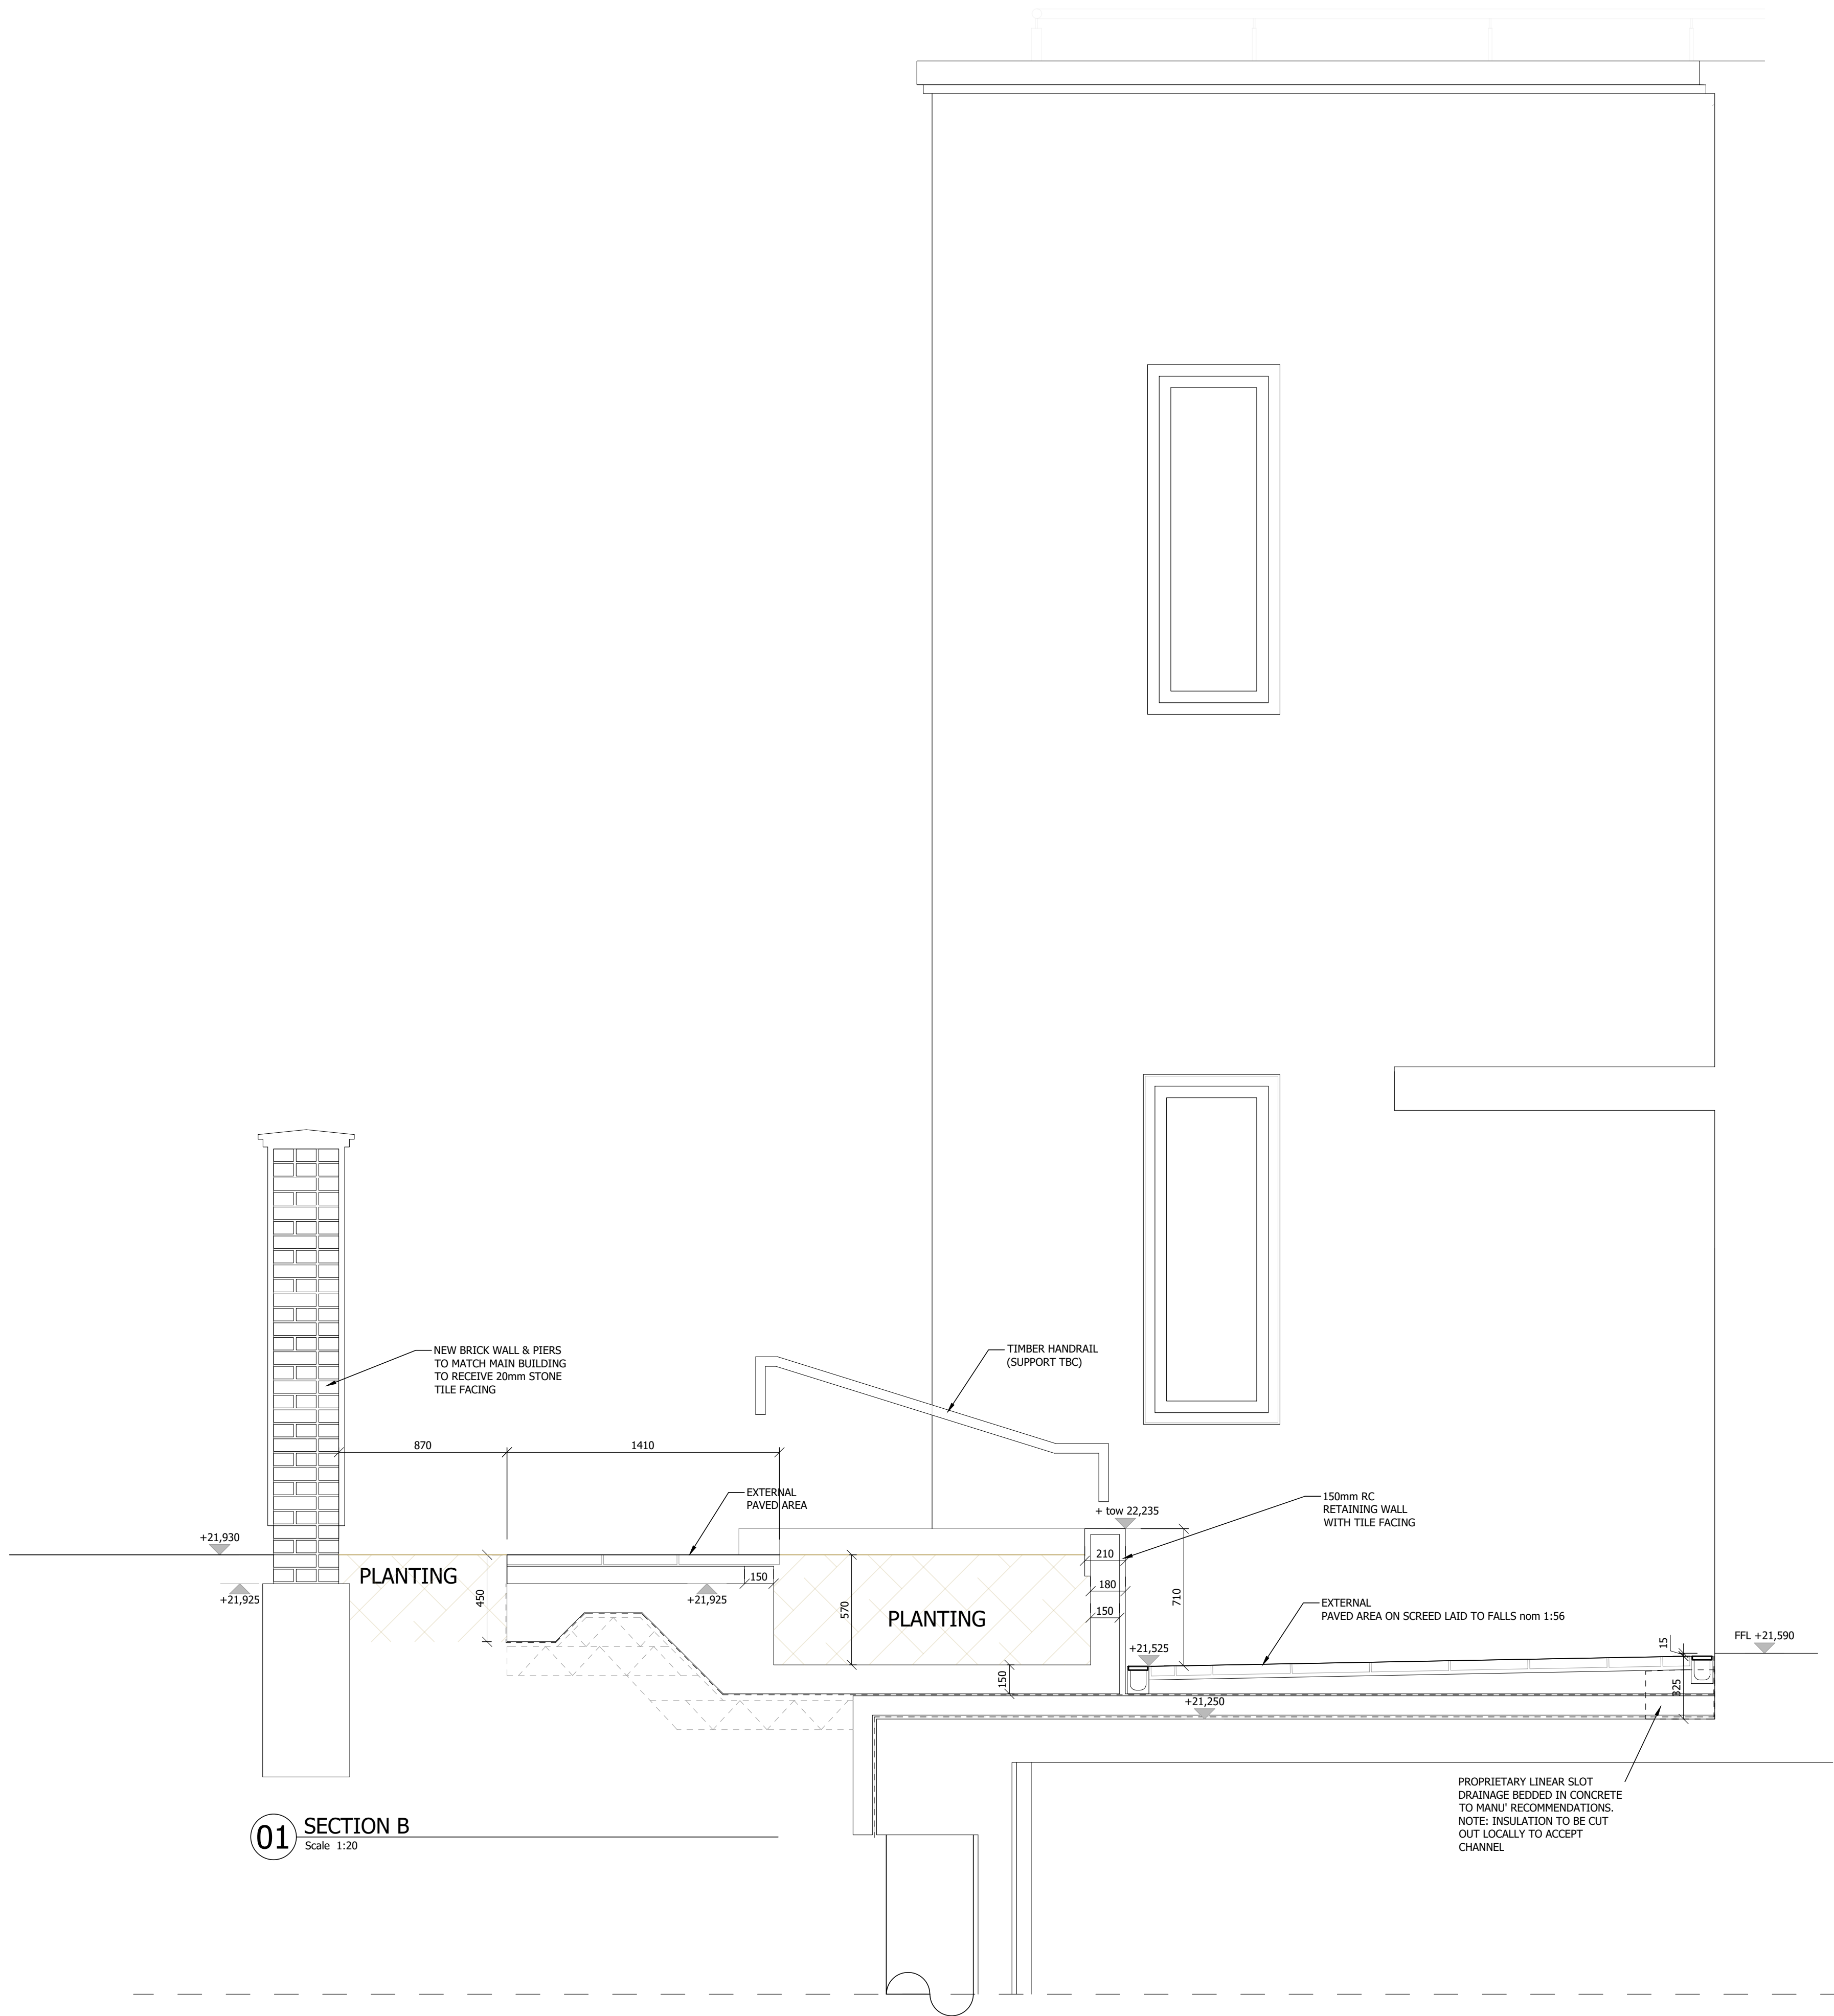

SCALE 1:20
SCALE 1:1

THE CONTRACTOR MUST VERIFY ALL DIMENSIONS ON SITE BEFORE MAKING SHOP DRAWINGS OR COMMENCING WORK OF ANY KIND. NO DIMENSIONS TO BE SCALED FROM THIS DRAWING.

REV. DATE REVISION
29.09.22 FIRST ISSUE

PLANNING

Osel architects and
development consultants

PROJECT:
Craven Park Mikvah
9 Craven Park Road
London, N15 6AA

CLIENT:
BTP
London

DRAWING:
Proposed External works
Section B

DRAWING No.: REV:

E19-013/PLLAN003

SCALE: 1:20@A1

DRAWN: NJB

DATE: 29.09.2022

CHECKED: RMC

DATE: 29.09.2022

26 Oldbury Place, London W1U 5PR Tel: 020 7224 2447 Fax: 020 7224 2997

E-mail: admin@oselarch.co.uk Web: www.oselarchitecture.co.uk

©COPYRIGHT EXISTS ON THE DESIGNS AND INFORMATION SHOWN ON THIS DRAWING