


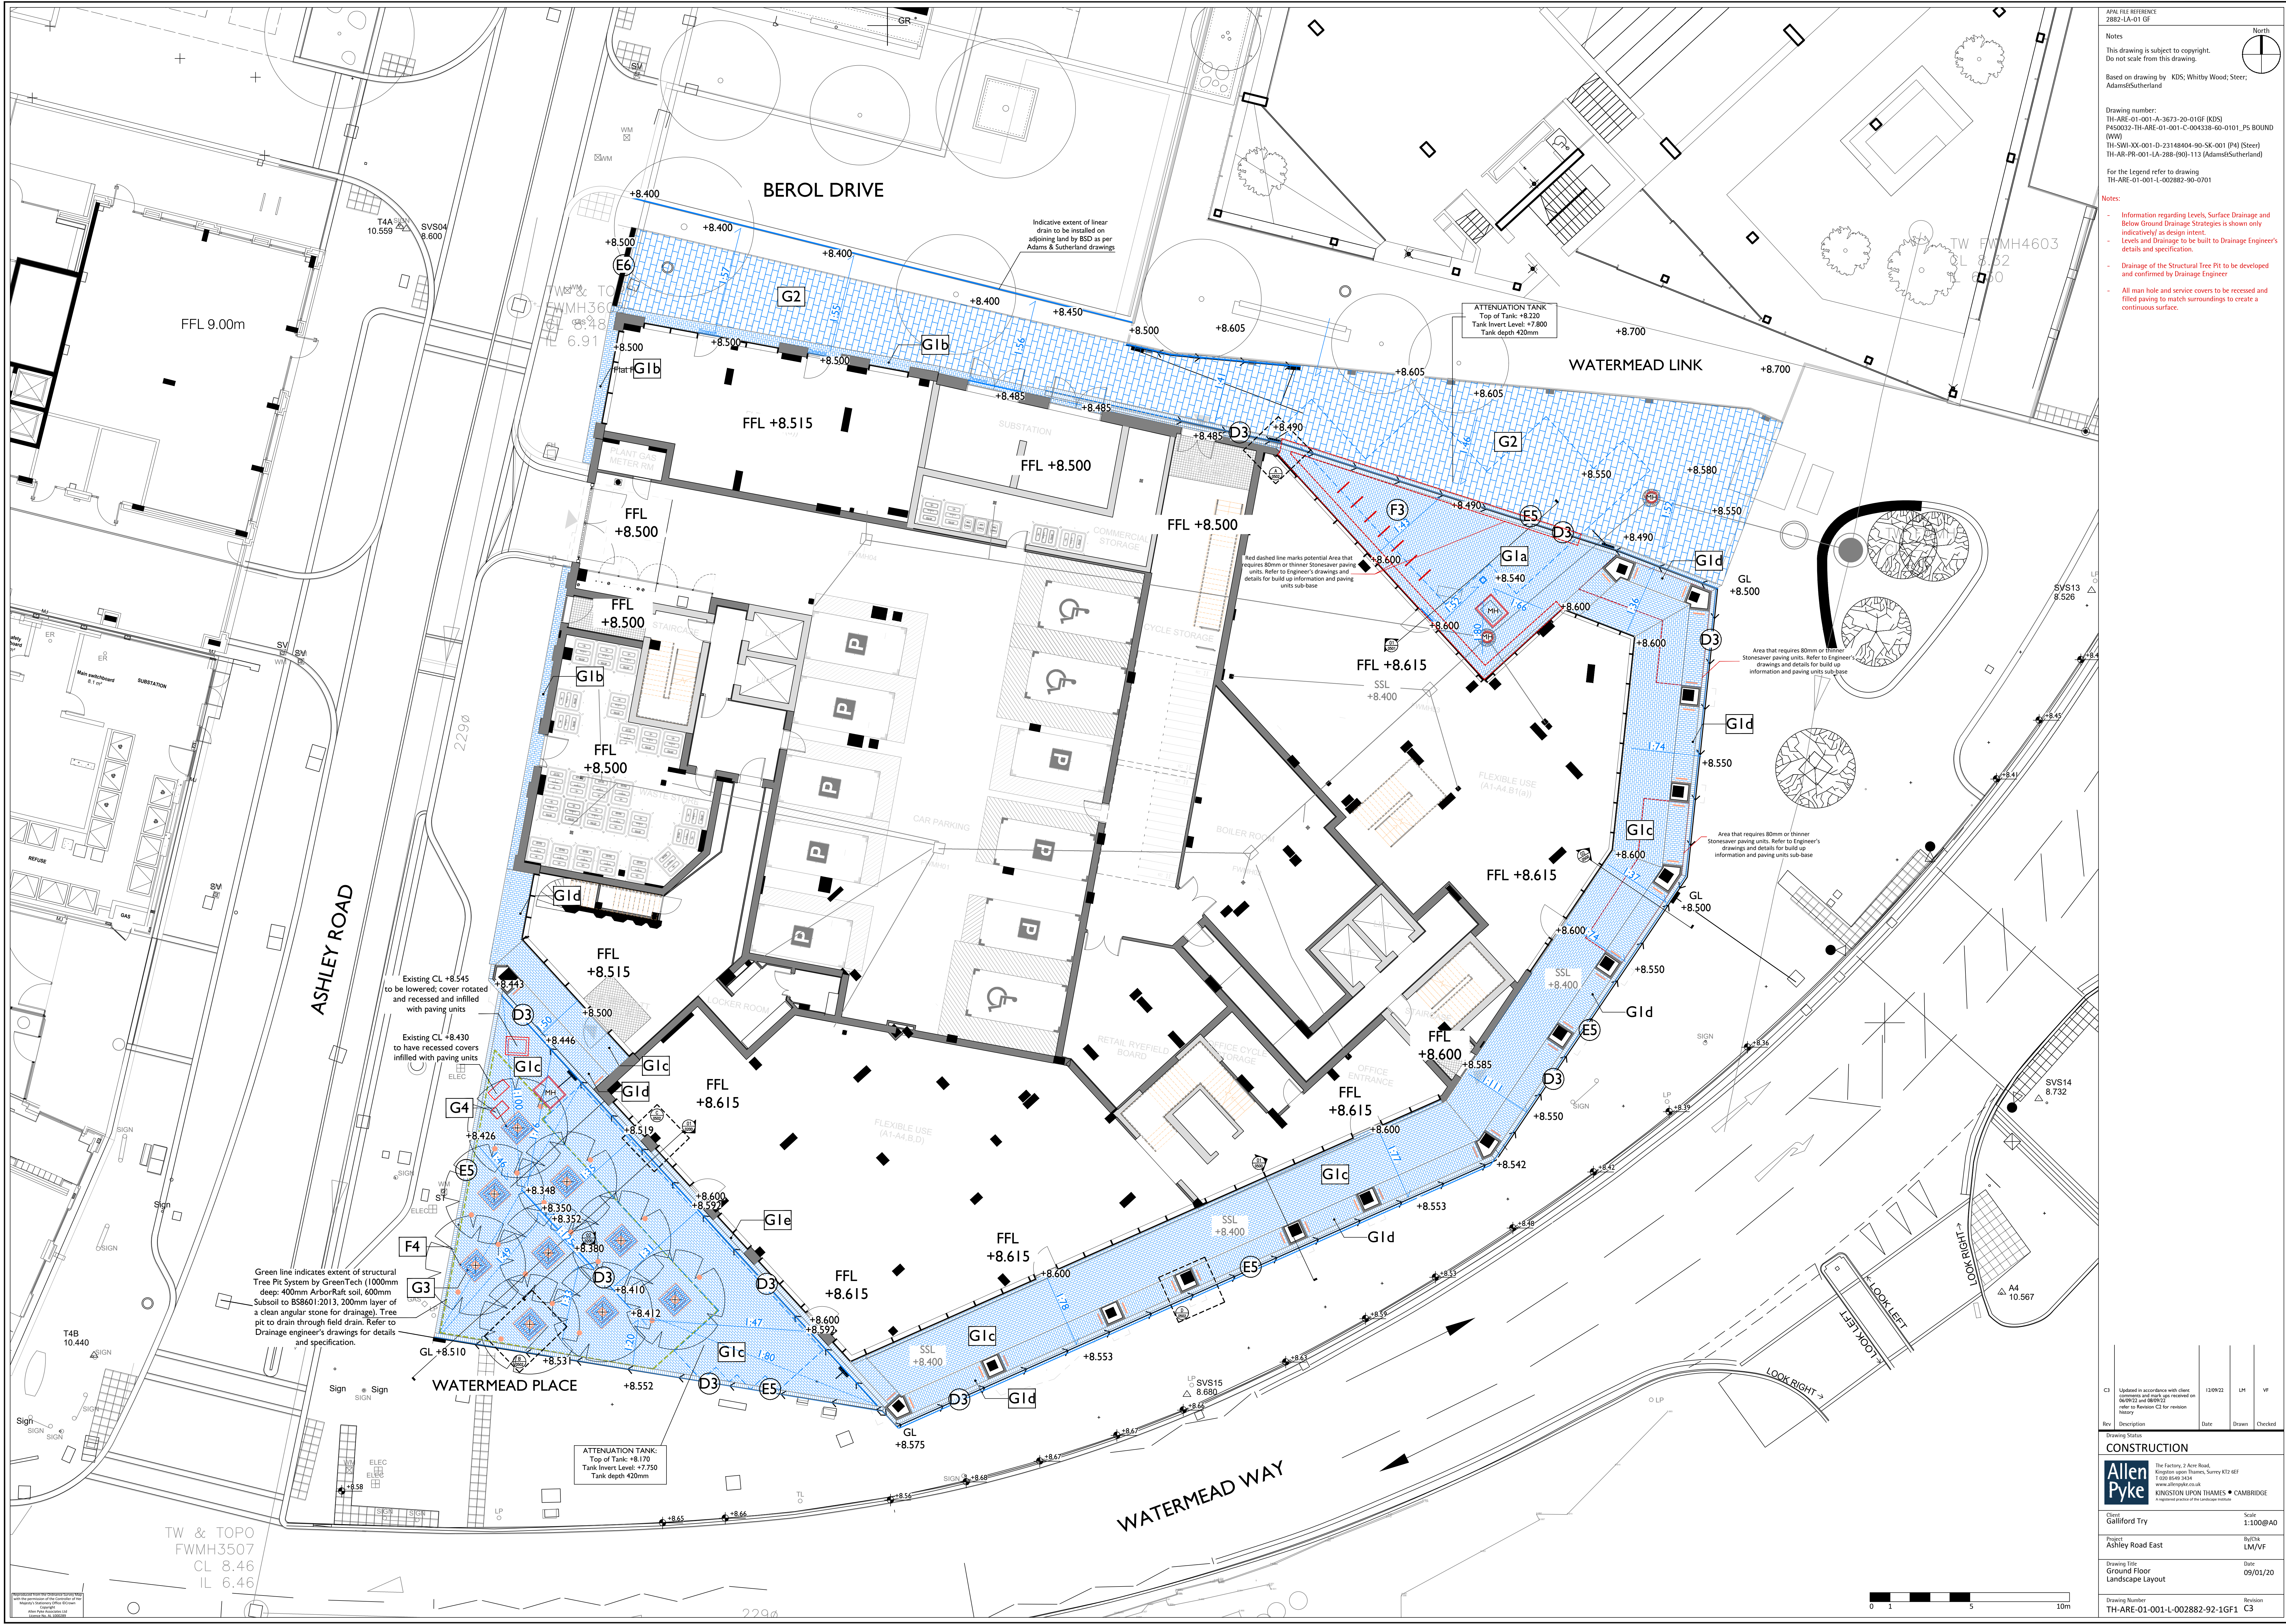

APAL FILE REFERENCE  
2882-LA-01 GF

Notes  
This drawing is subject to copyright.  
Do not scale from this drawing.

Based on drawing by KDS; Whitty Wood; Steer;  
Adams&Sutherland

Drawing number:  
TH-ARE-01-001-A-3073-20-01GF (KDS)  
P450002-TH-ARE-01-001-C-004538-02-0101\_P5 BOUND (WW)  
TH-SWI-XX-001-D-23148404-90-SK-001 (P4) (Steer)  
TH-AP-PH-001-LA-288-[90]-113 (Adams&Sutherland)

For the Legend refer to drawing  
TH-ARE-01-001-L-002882-90-0701

Notes:  
- Information regarding Levels, Surface Drainage and Below Ground Drainage Strategies is shown only indicatively as design intent.  
- Levels and Drainage to be built to Drainage Engineer's details and specification.  
- Drainage of the Structural Tree Pit to be developed and confirmed by Drainage Engineer  
- All man hole and service covers to be recessed and filled paving to match surroundings to create a continuous surface.

|     |   |          |       |         |
|-----|---|----------|-------|---------|
| Rev | Description                                                                                                 | Date     | Drawn | Checked |
| C3  | Updated in accordance with client comments and design go-ahead on refer to Revision C2 for revision history | 12/09/22 | LM    | VF      |

Drawing Status  
**CONSTRUCTION**

The Factory, 3 Acre Road,  
Kington upon Thames, Surrey KT2 6EP  
T 020 8948 3434  
www.allenpyke.co.uk  
KINGTON UPON THAMES • CAMBRIDGE  
A national practice of the landscape group

|                                                     |                   |
|-----------------------------------------------------|-------------------|
| Client<br>Galliford Try                             | Scale<br>1:100@A0 |
| Project<br>Ashley Road East                         | By/To<br>LM/VF    |
| Drawing Title<br>Ground Floor<br>Landscape Layout   | Date<br>09/01/20  |
| Drawing Number<br>TH-ARE-01-001-L-002882-92-1GF1 C3 | Revision          |

0 1 5 10m