


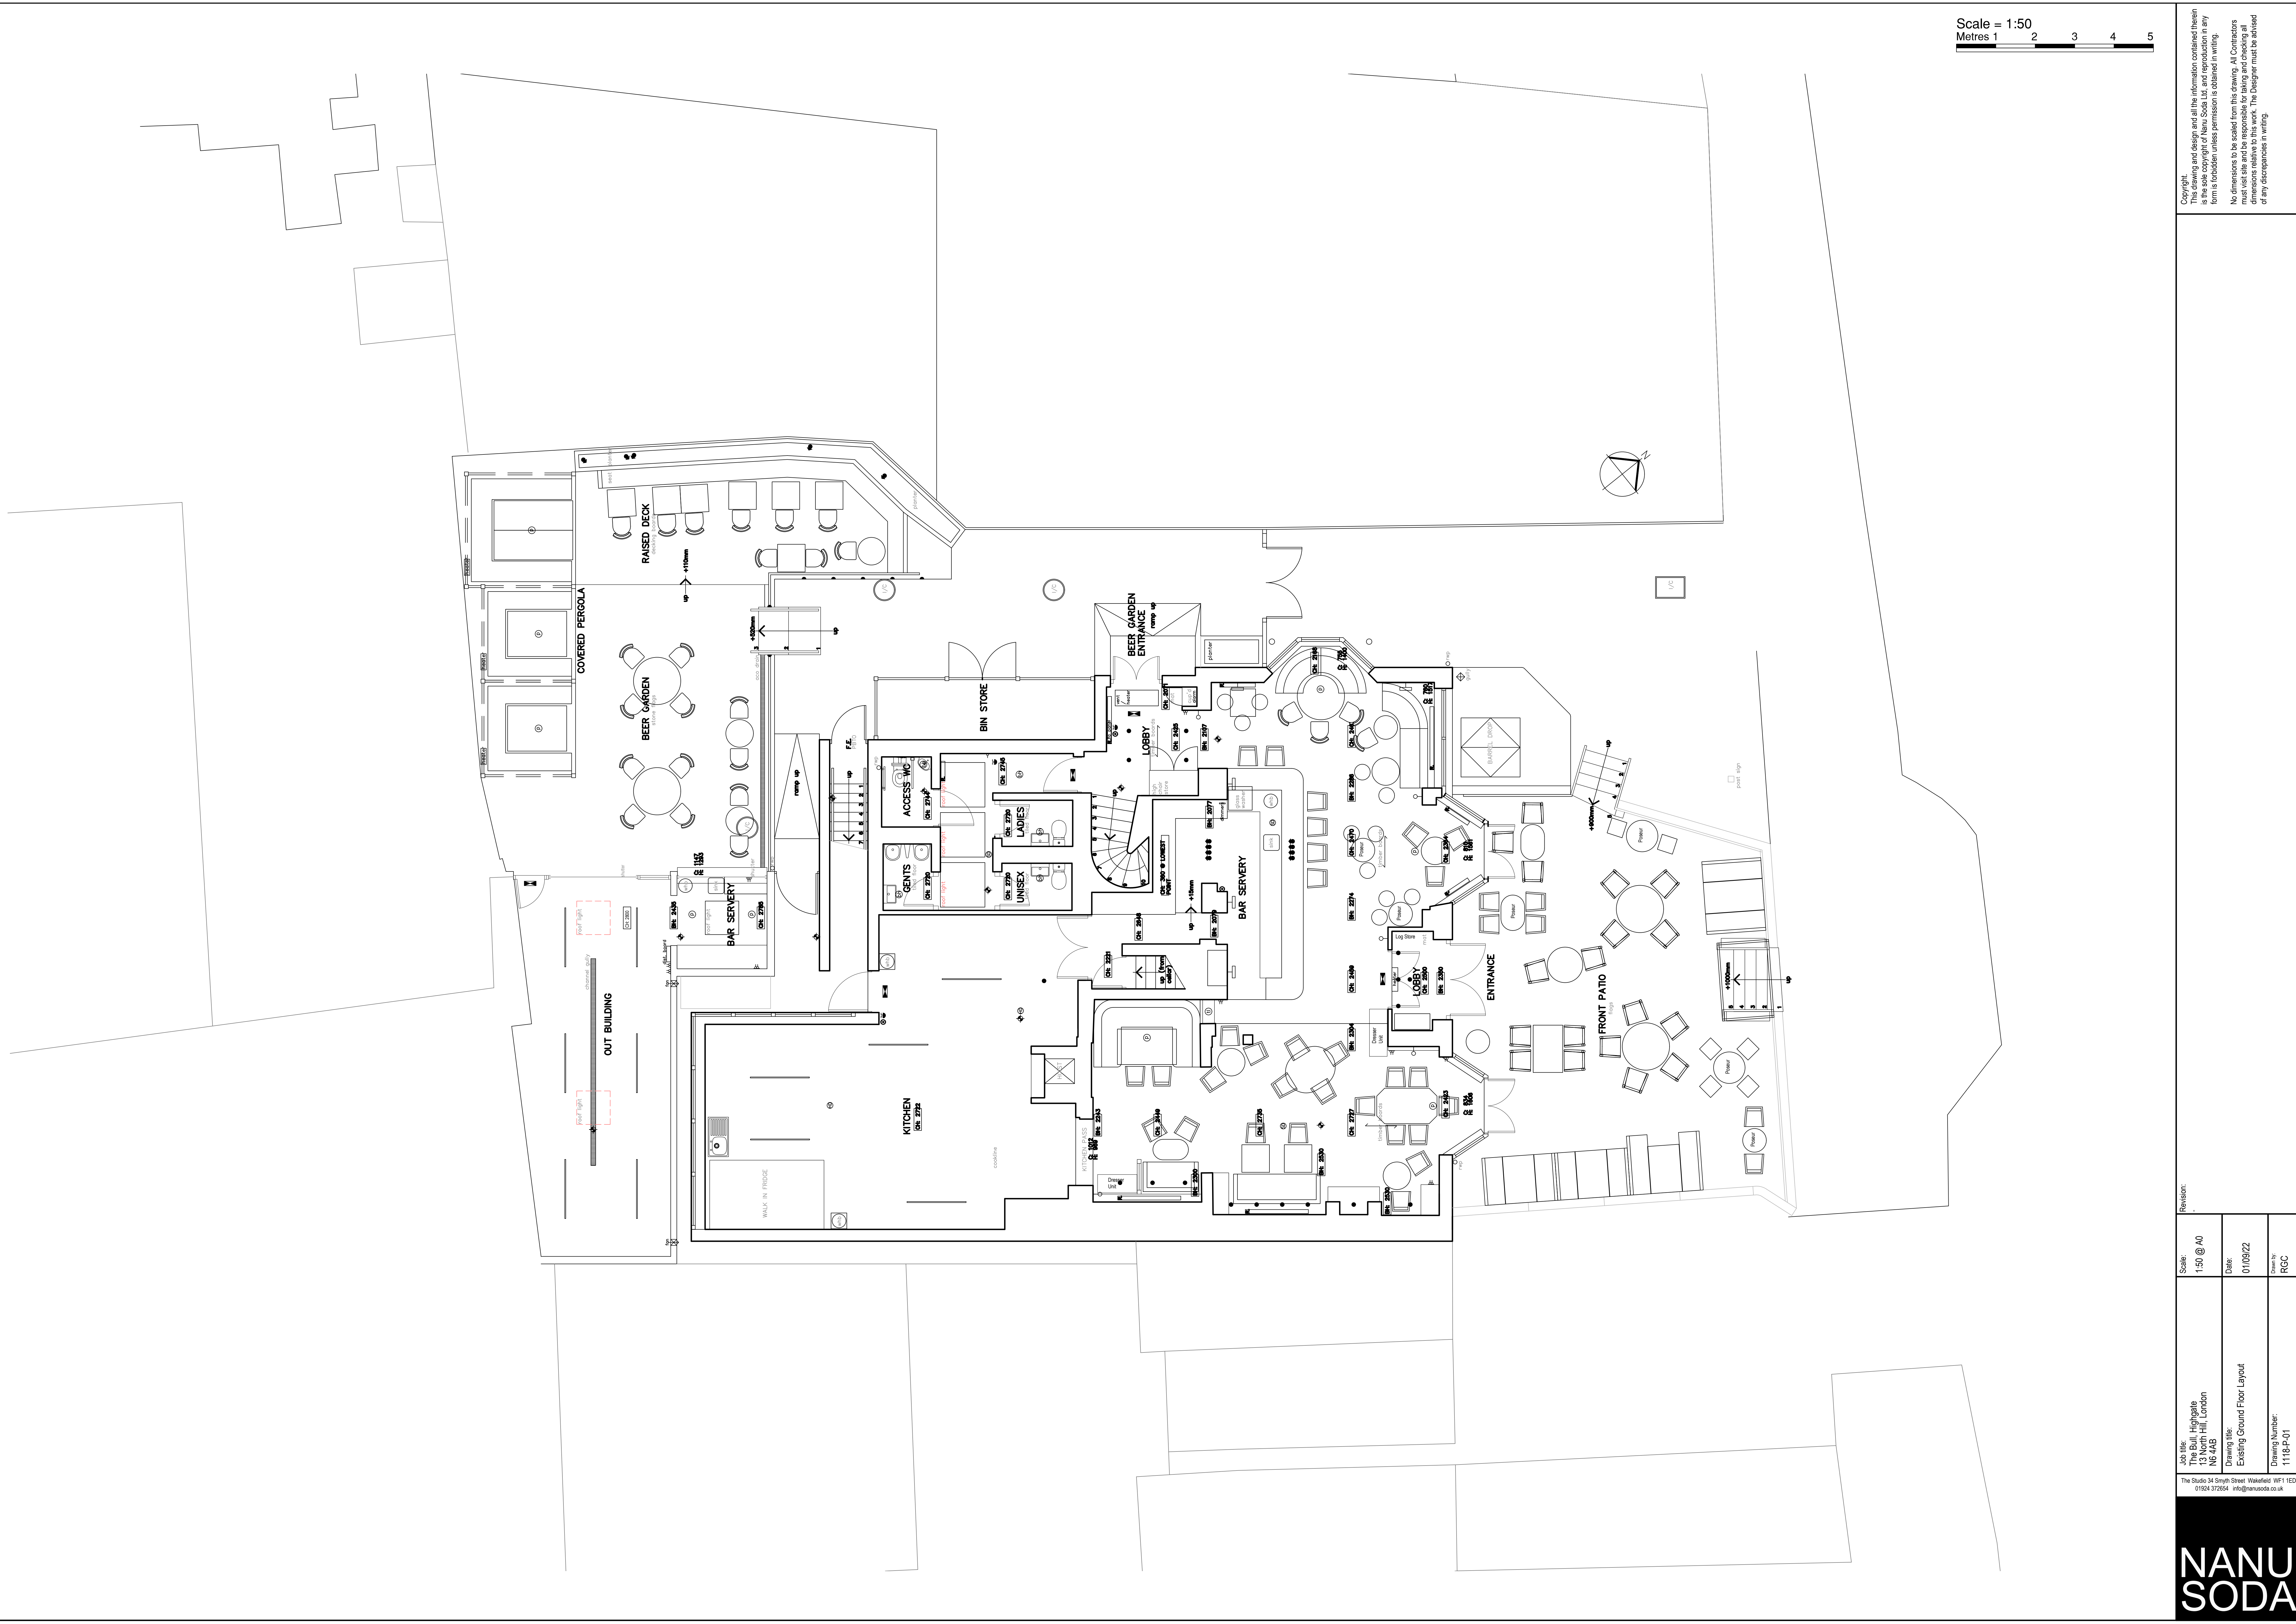

Scale = 1:50
Metres 1 2 3 4 5

Copyright
The design and design and all the information contained therein
is the sole copyright of Nanu Soda Ltd and reproduction in any
form is forbidden unless permission is obtained in writing.
No dimensions to be scaled from this drawing. All Contractors
must ensure that all dimensions are taken from the drawing
dimensions relative to this work. The Designer must be advised
of any discrepancies in writing.

Revision:

Scale:	1:50 @ A0
Date:	01/09/22
Drawn by:	RGC
Job Ref:	13 North Hill, London N6 4AB
Drawing title:	Existing Ground Floor Layout
Drawing Number:	11118-P-01

The Studio 34 Smyth Street Wakefield WF1 1ED
01924 372654 info@nanusoda.co.uk

NANU
SODA