


Upper Floor Cladding

VMZinc Pigmento – red PIGMENTO red | VMZINC World

Approved Elevation

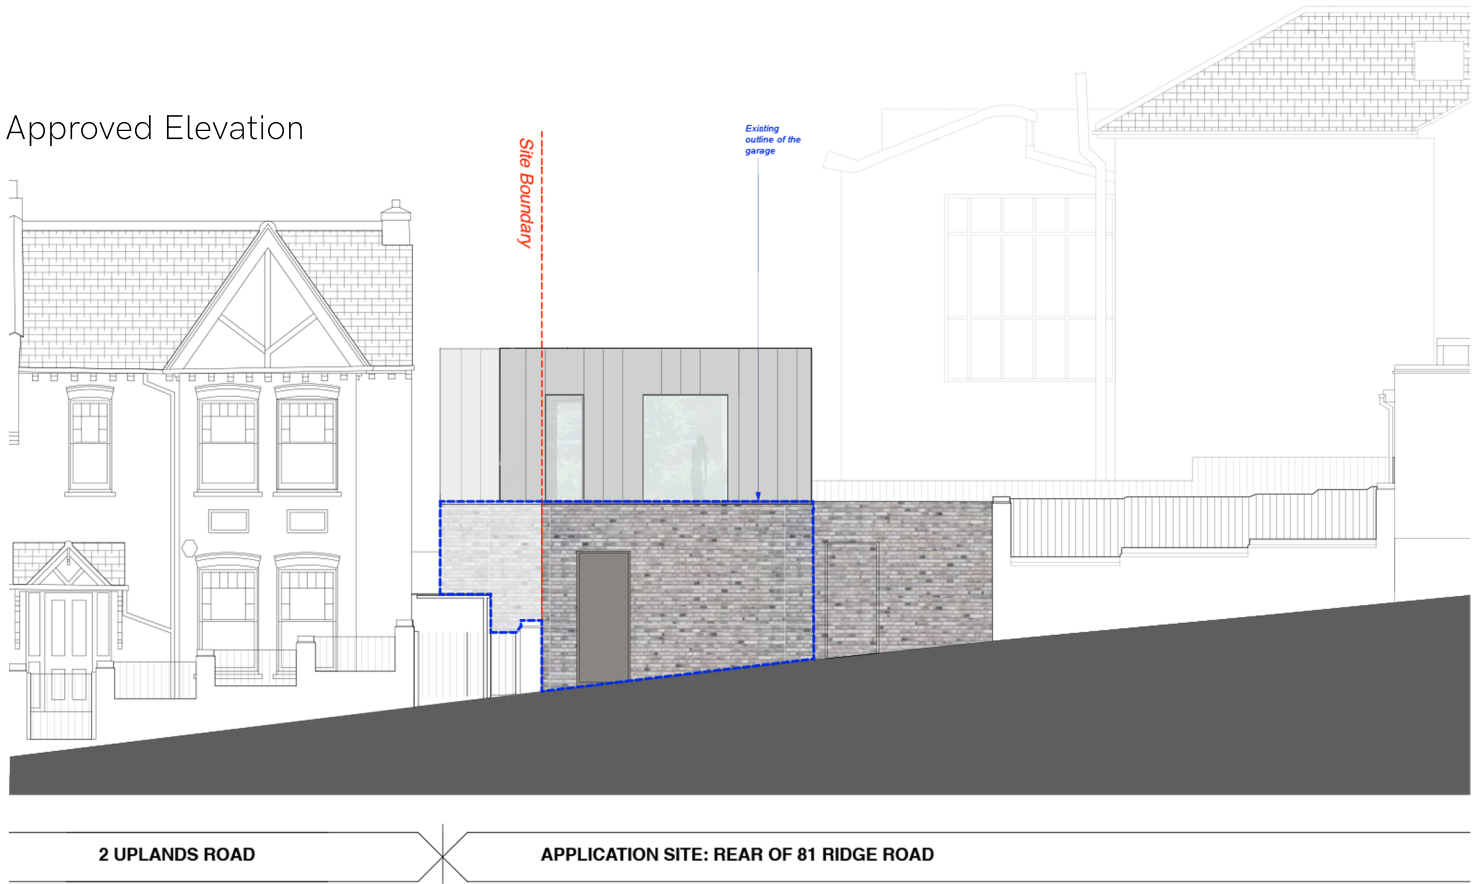

Example Images

