
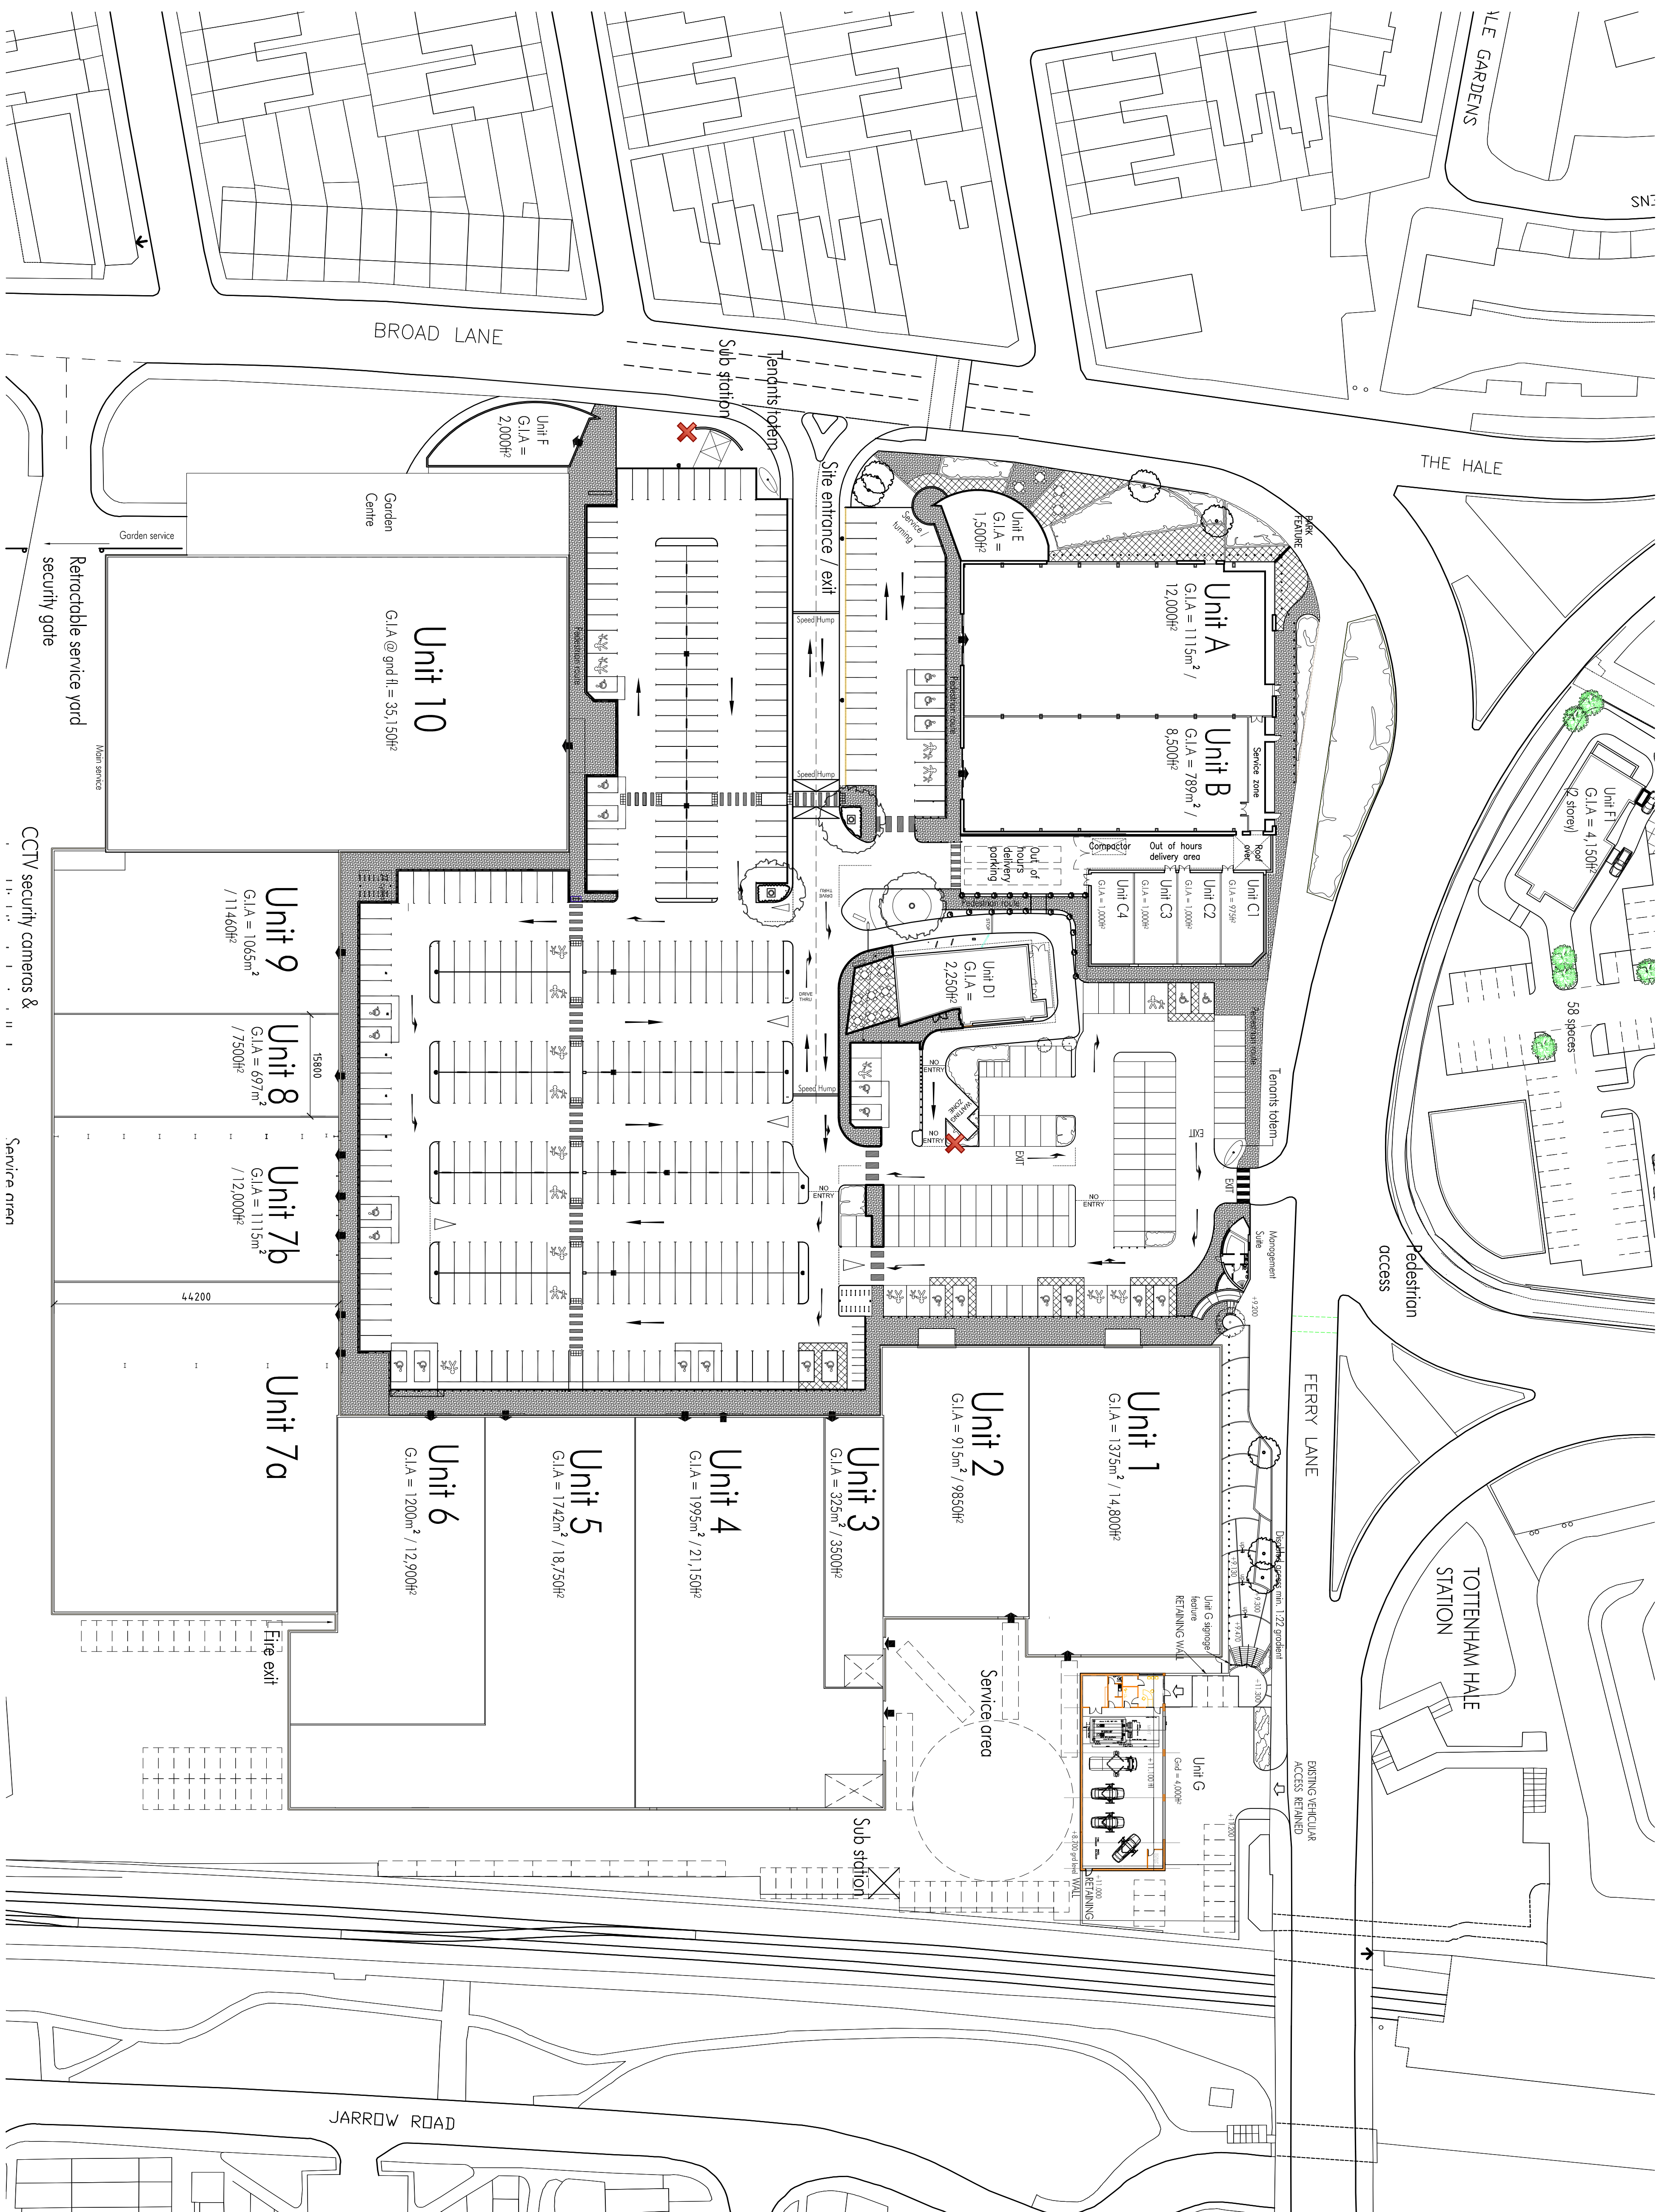


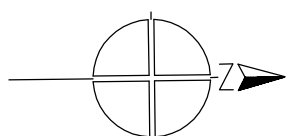

Client:
Britel Fund Trustees Limited

Project:
Tottenham Hale
Retail Park

PRC
32 Victoria Road
Surliton, Surrey
KT6 4JT
020 8399 5188
Fax: 020 8399 3866
info@prc-group.com
www.prc-group.com

Drawing Title:
PROPOSED SITE LAYOUT
UNIT G

Scale @ A1: Project Co-Ordinator: Date: 1:500 SC July 201

Job No: 6811
 Stage: Drawing No: FE 111
 Rev: A
Office
 London

Issue Status:			Basingstoke
Construction	☐	Preliminary	Milton Keynes
Information	☐	Approval	Dublin
Tender	☐		Cork
			Warsaw
			Shanghai