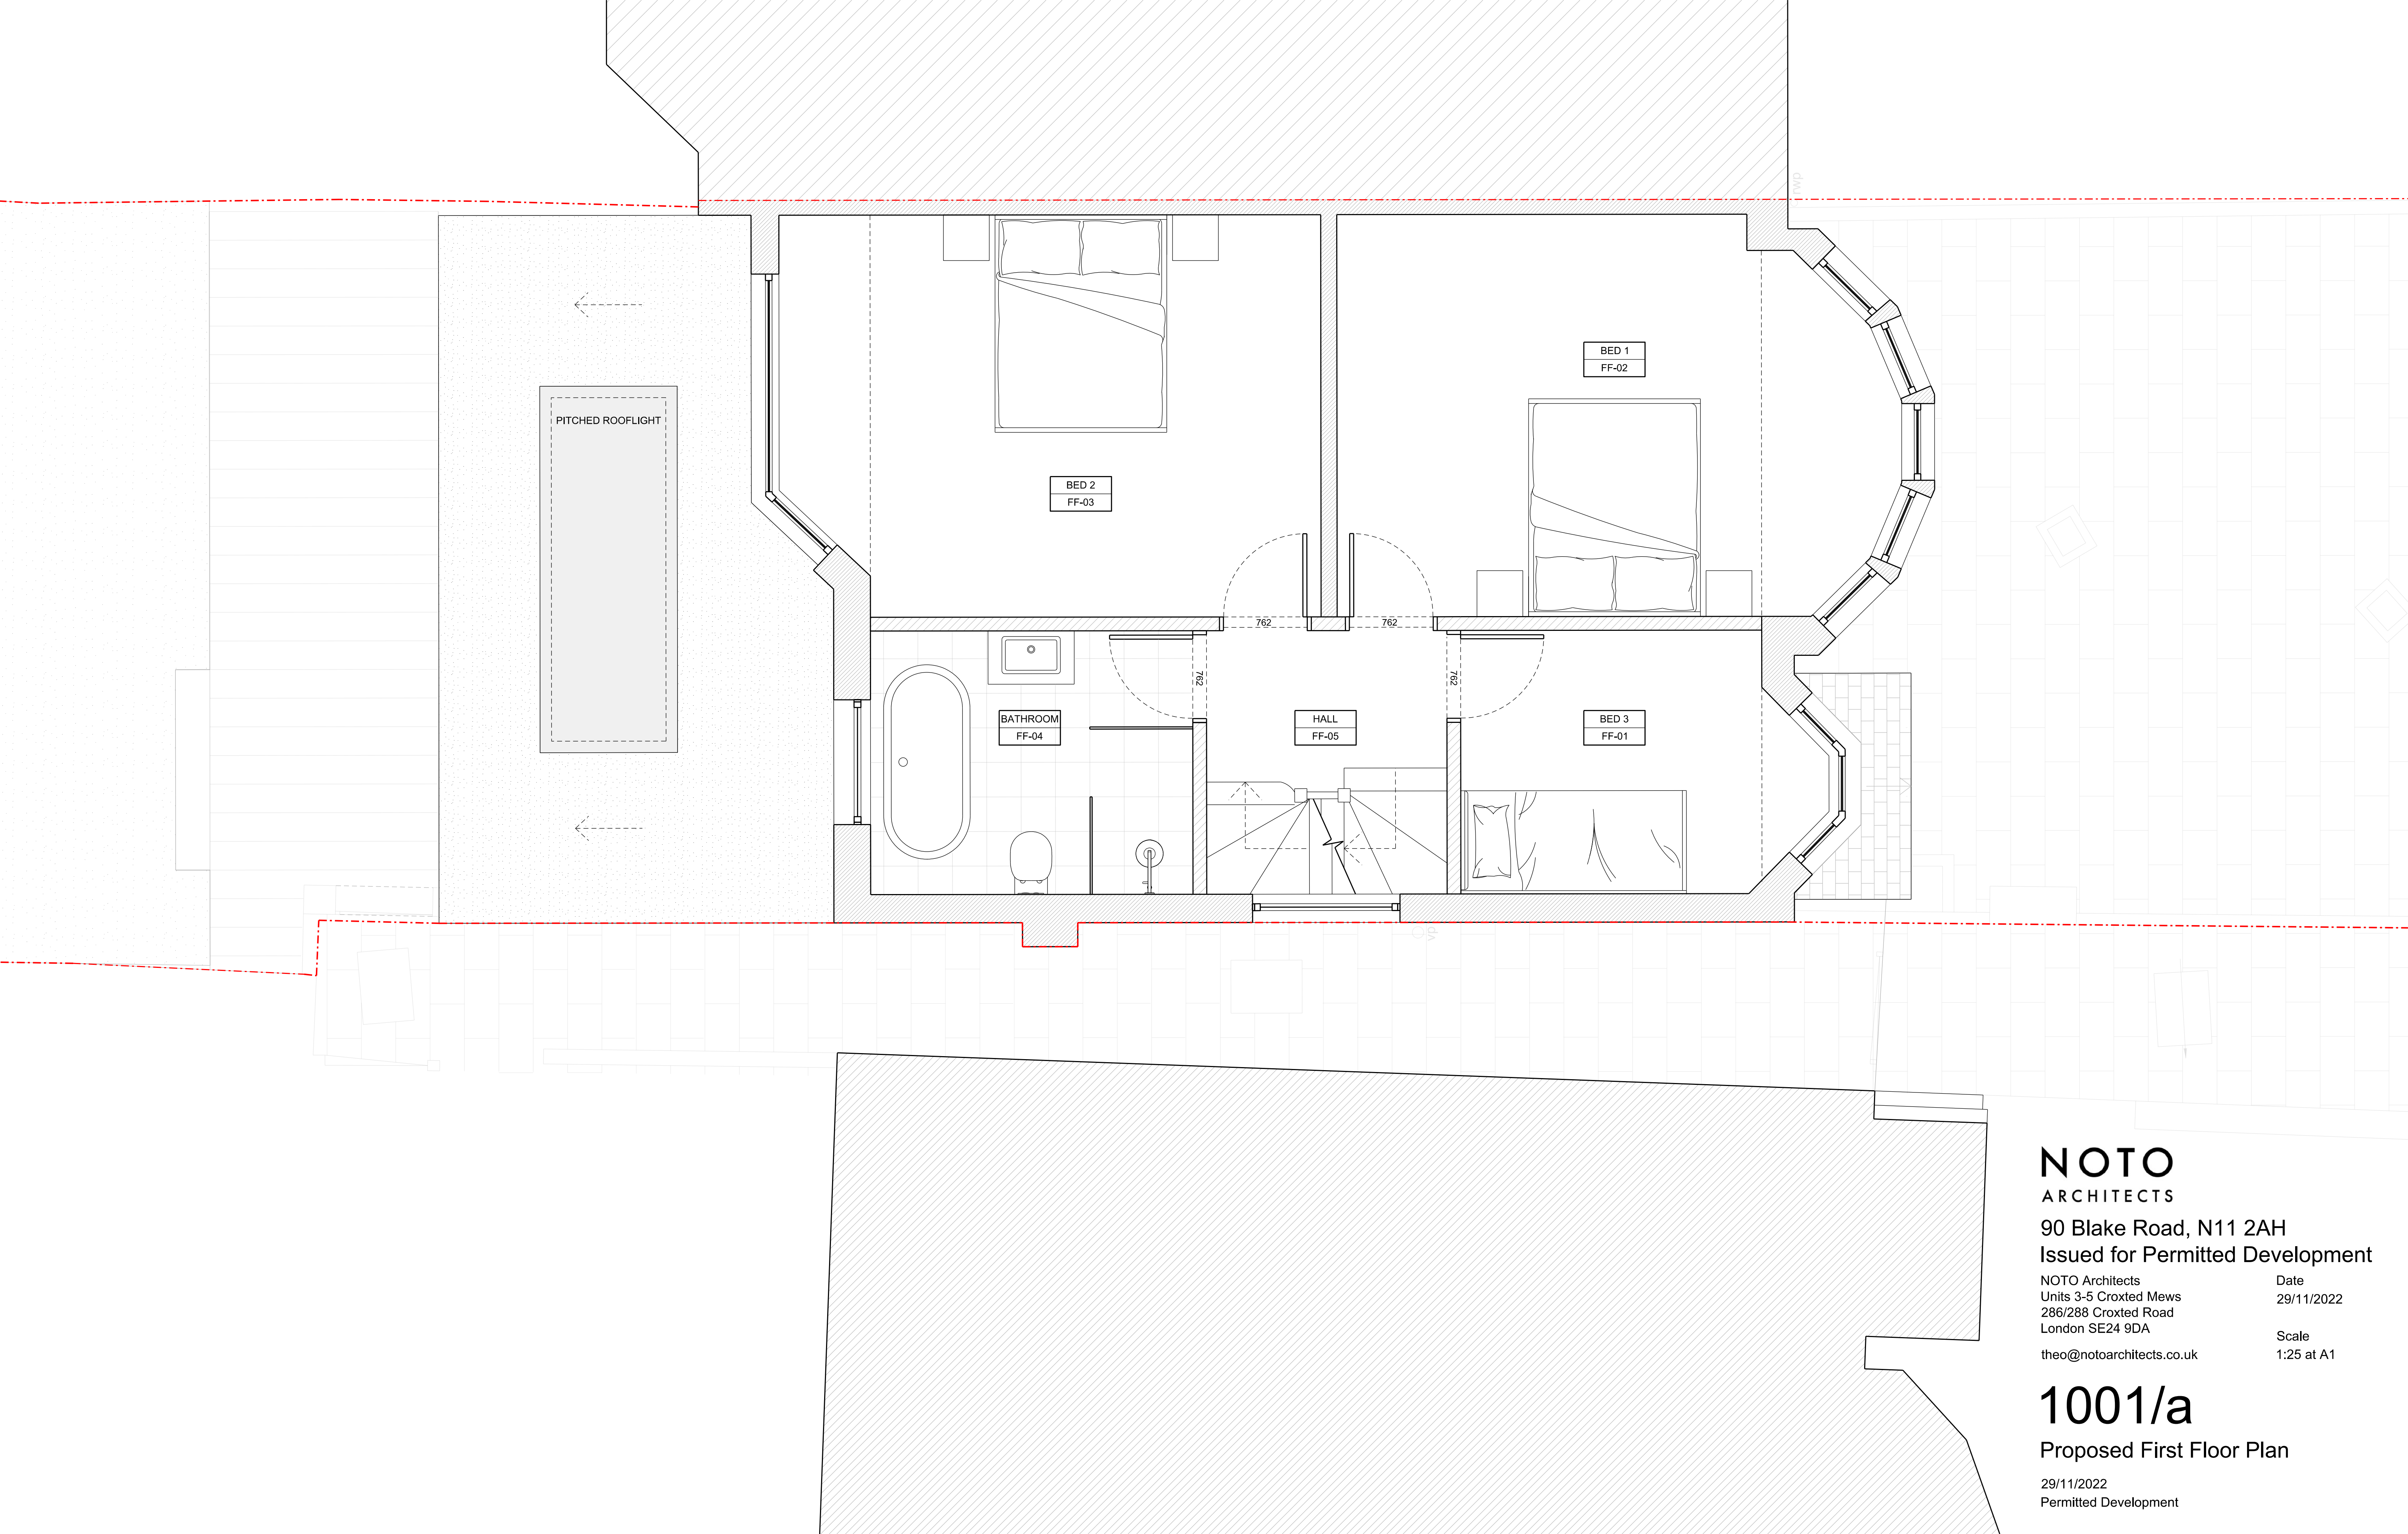


NOTO
ARCHITECTS

90 Blake Road, N11 2AH
Issued for Permitted Development

NOTO Architects	Date
Units 3-5 Croxted Mews	29/11/2022
286/288 Croxted Road	
London SE24 9DA	
theo@notoarchitects.co.uk	Scale
	1:25 at A1

1001/a
Proposed First Floor Plan

29/11/2022
Permitted Development

This drawing is prepared solely for design and planning submission purposes. It is not intended for Building Regulations or Construction purposes.
Limited Company Registered in England & Wales
No.11863662 Registered office as above
This drawing is protected by Copyright