


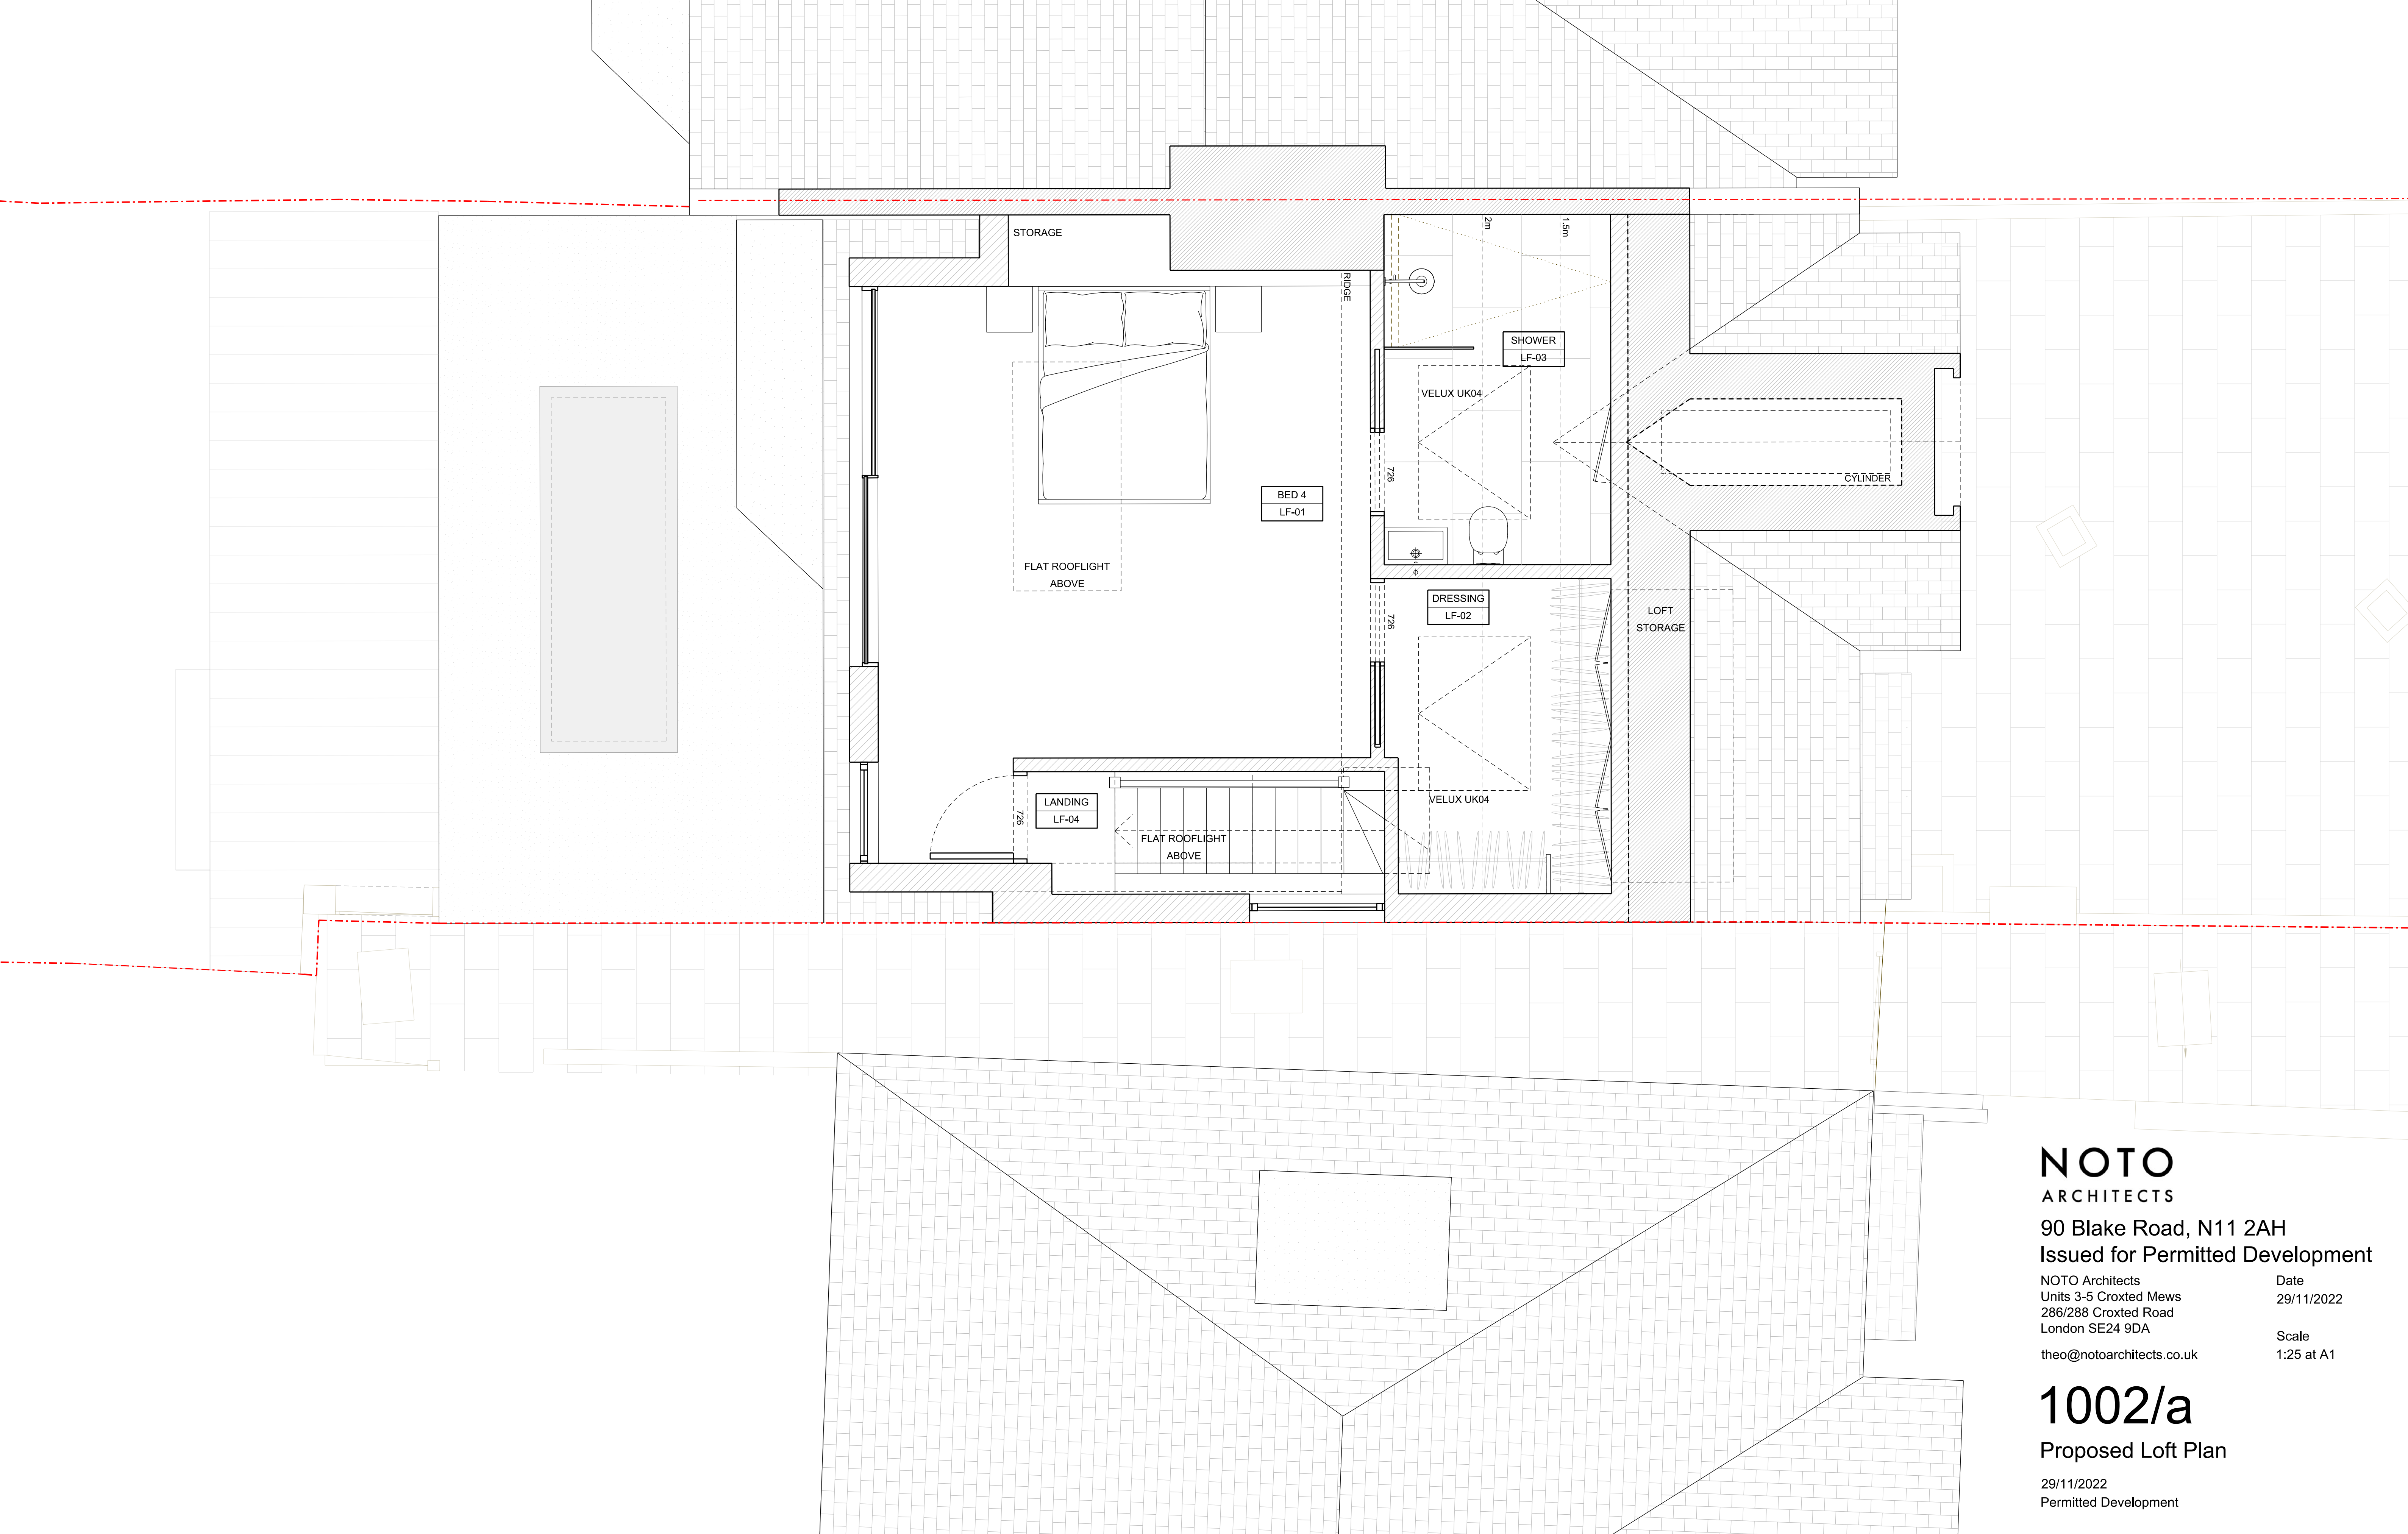

NOTO ARCHITECTS

90 Blake Road, N11 2AH
Issued for Permitted Development

NOTO Architects
Units 3-5 Croxted Mews
286/288 Croxted Road
London SE24 9DA

theo@notoarchitects.co.uk

Date
29/11/2022

Scale
1:25 at A1

1002/a

Proposed Loft Plan

29/11/2022
Permitted Development

This drawing is prepared solely for design and planning submission purposes. It is not intended for Building Regulations or Construction purposes.
Limited Company Registered in England & Wales
No.11863662 Registered office as above
This drawing is protected by Copyright

