


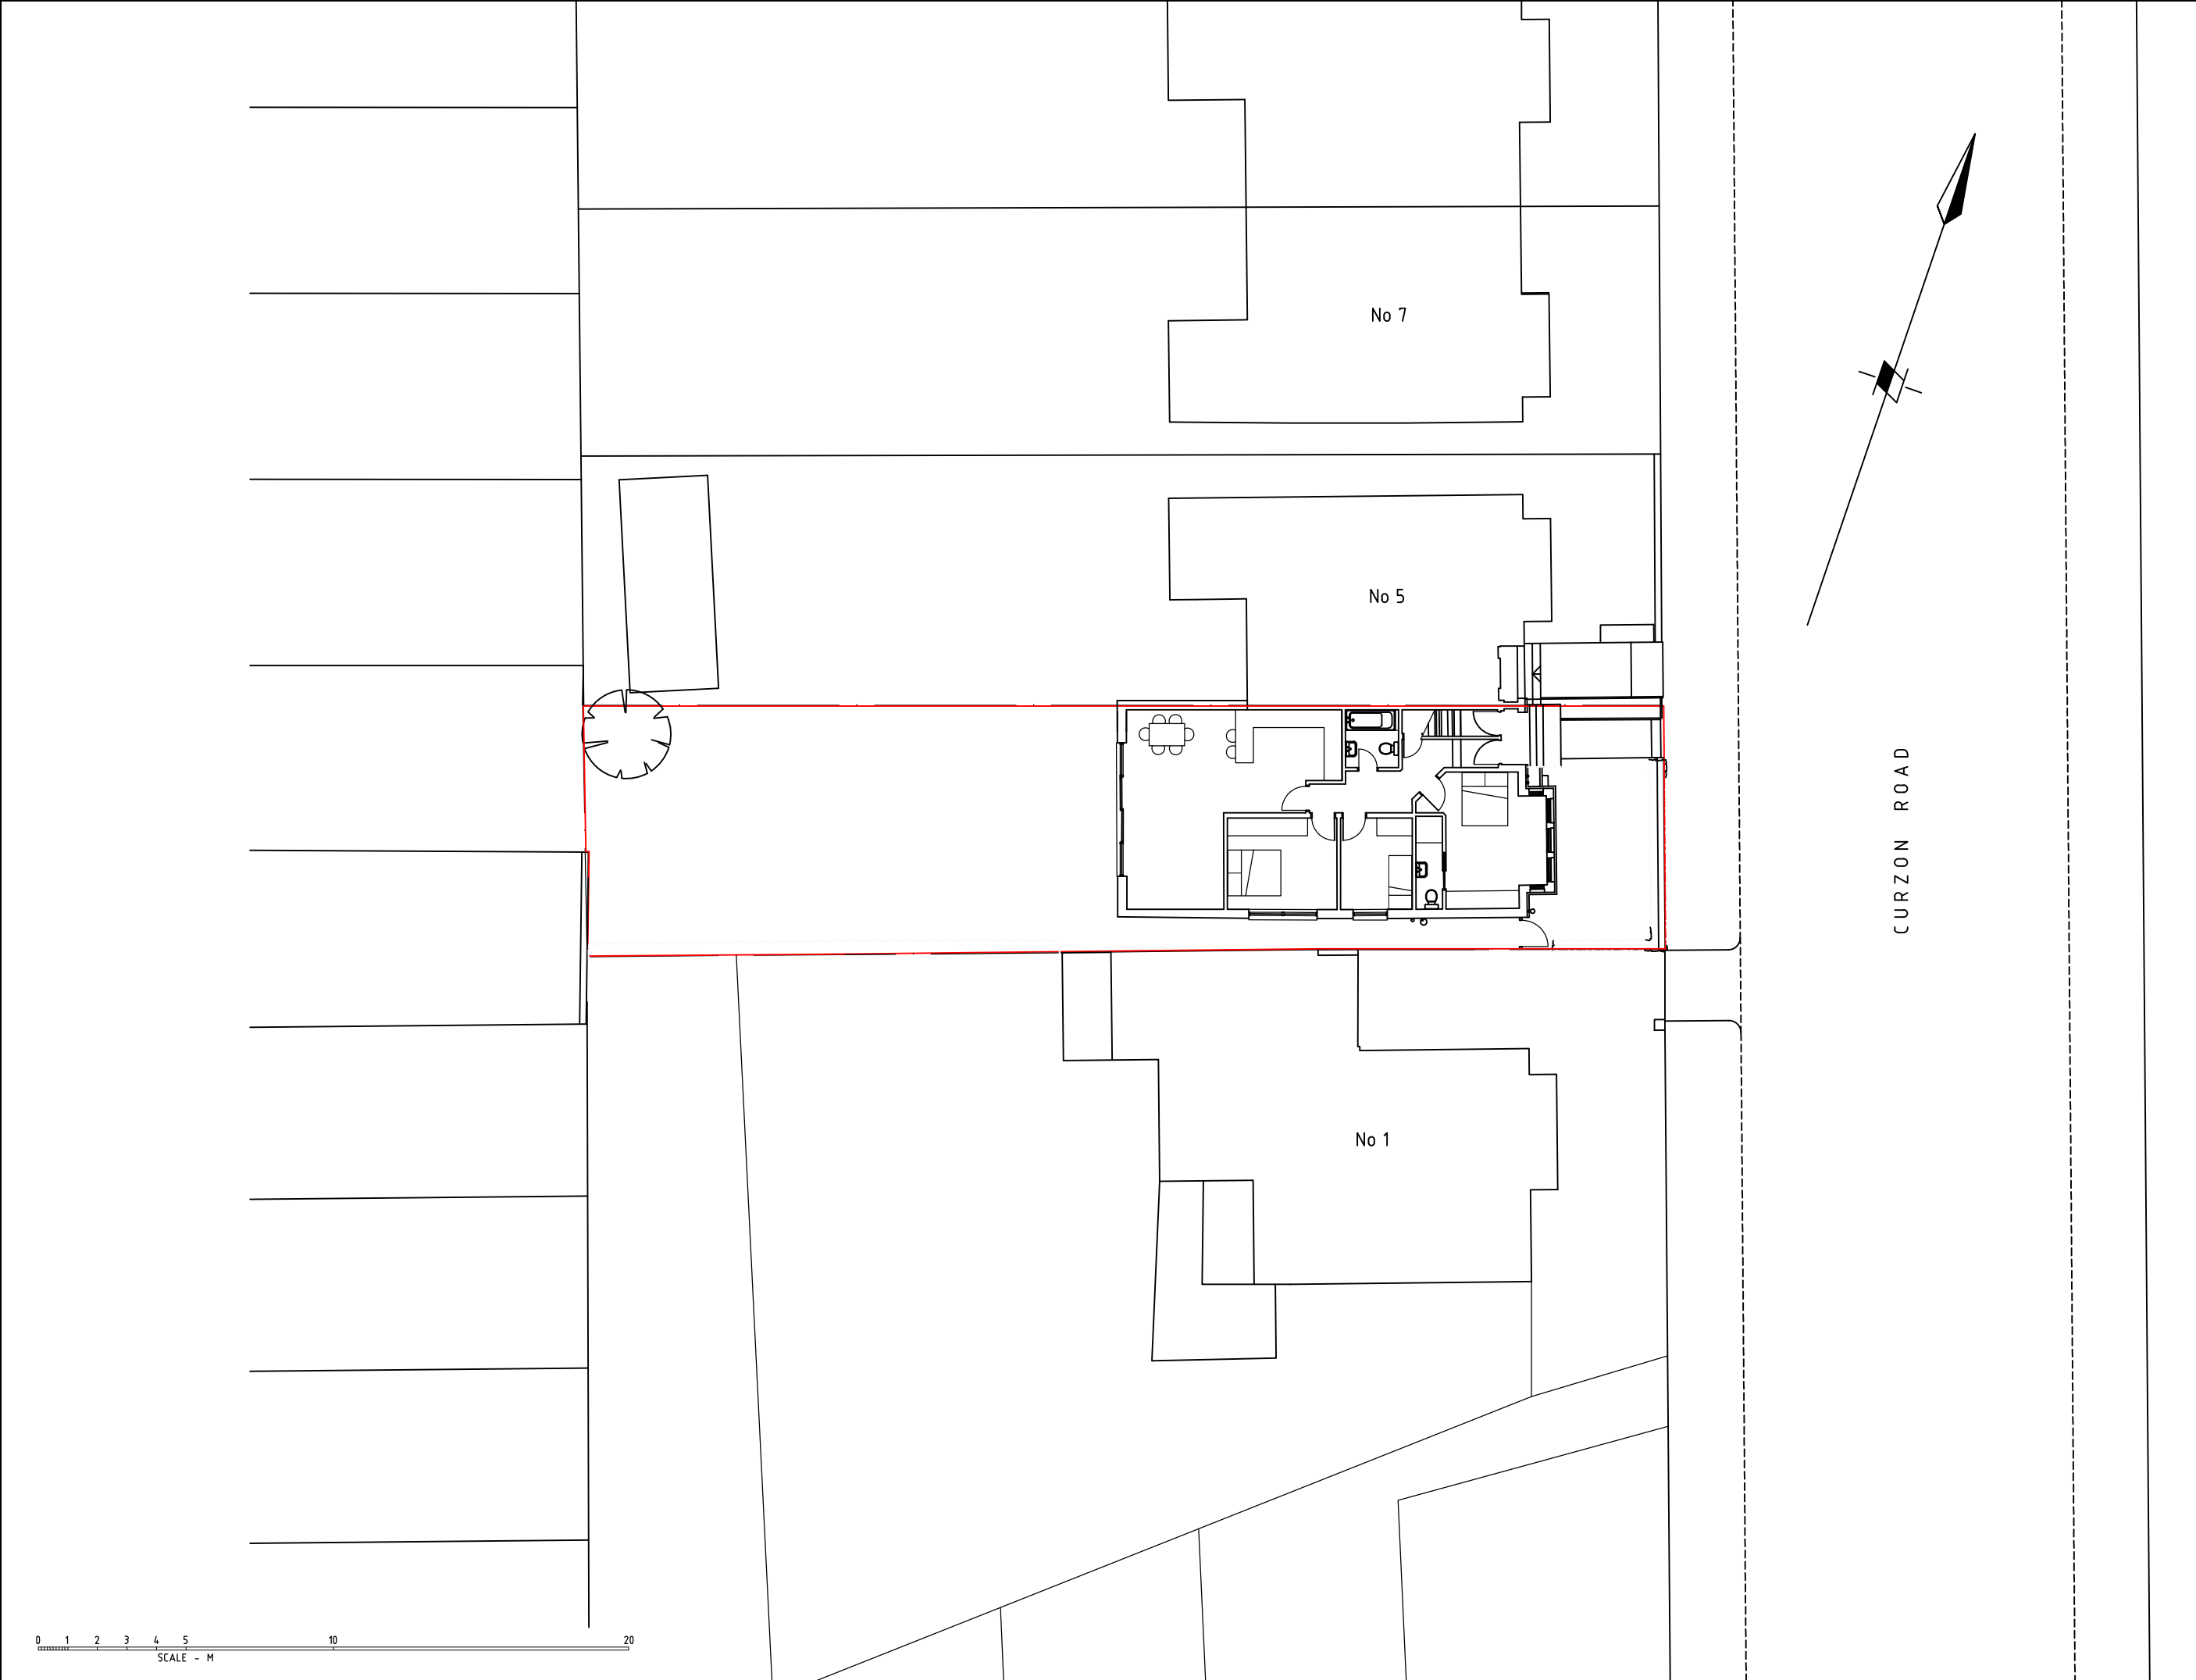

AMENDMENTS	
A	
B	
C	
D	
E	
F	
G	
H	
J	
K	
L	
M	
N	
P	
Q	
TGN ARCHITECTS LTD  21 COLDFALL AVENUE HUSSEY HILL LONDON W10 6HS T - 020 3974 1083 E - Nick.Tinson@TGNArch.co.uk	
CONTRACT: 3 CURZON ROAD, N10 3RB	
DRAWING: BLOCK PLAN	
SCALE: 1:200atA3	DATE: 11-22
DRAWN BY: NRLT	CHECKED:
DRAWING NO: 2203 BP 1	