



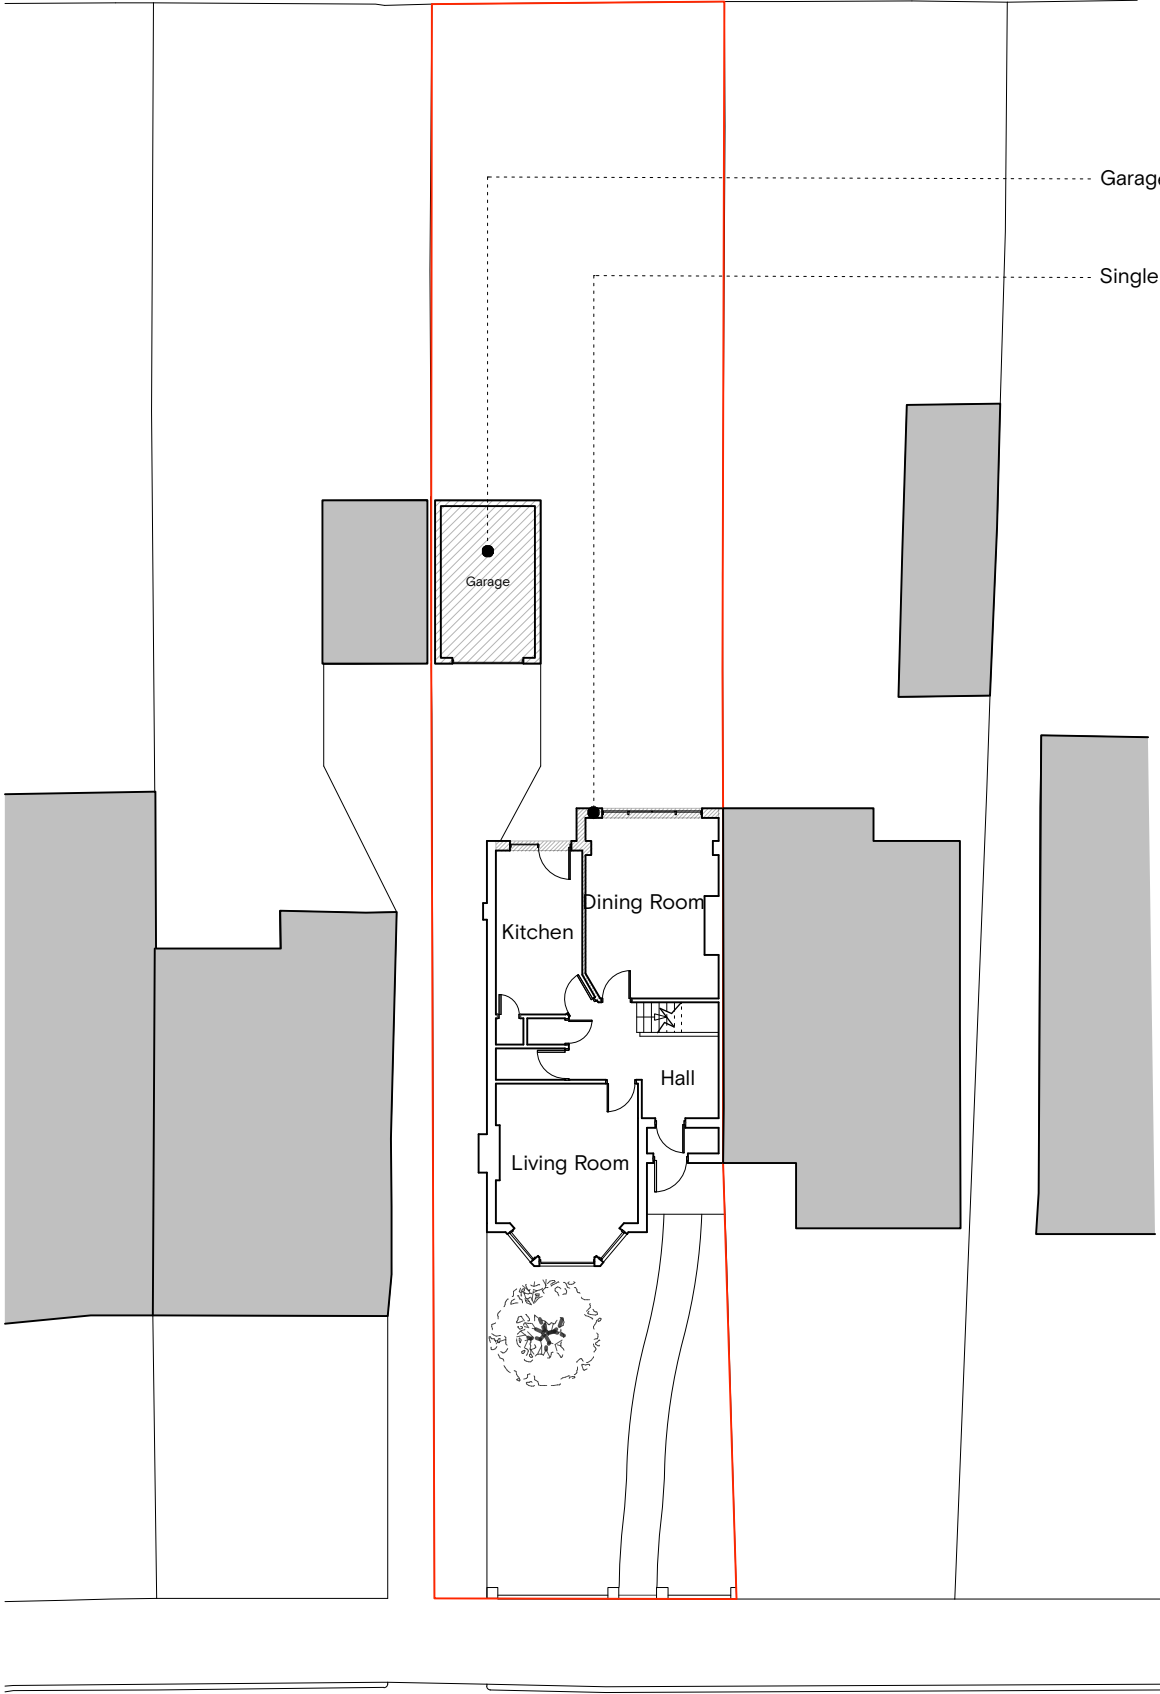

Existing Ground Floor Woodfield Way

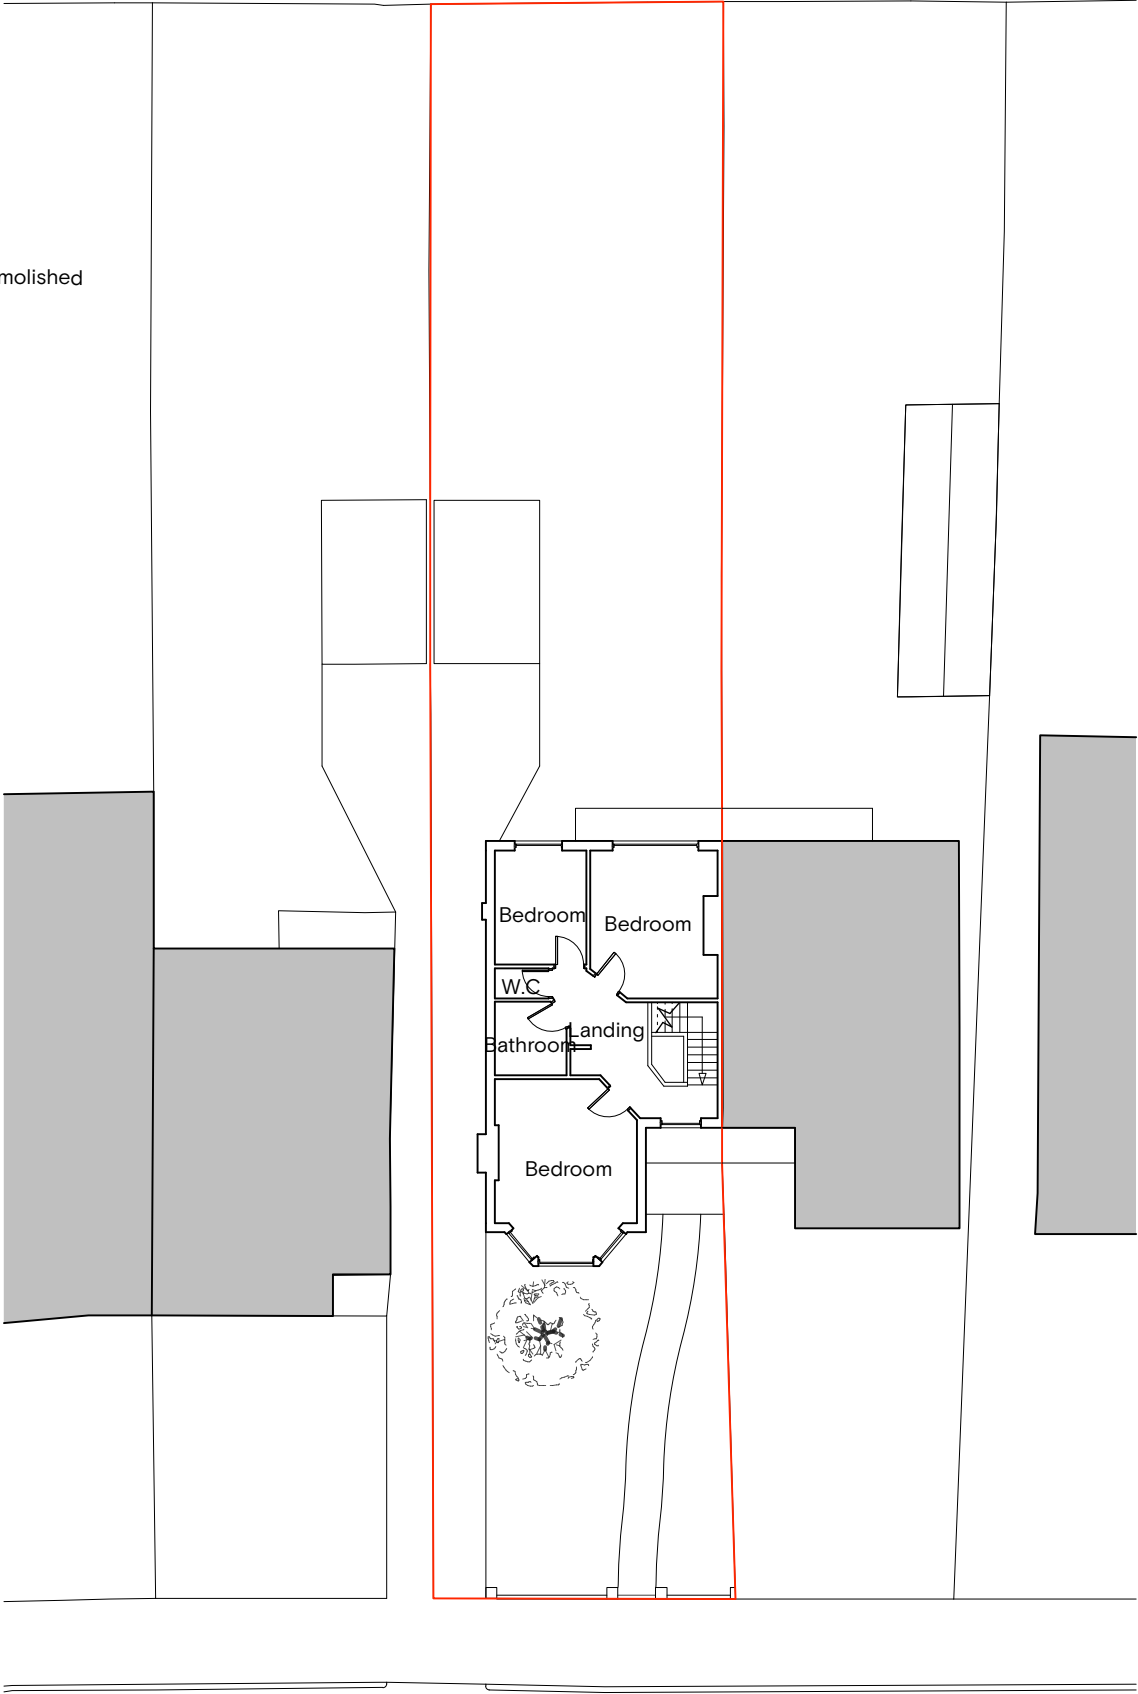

Existing First Floor Woodfield Way

