



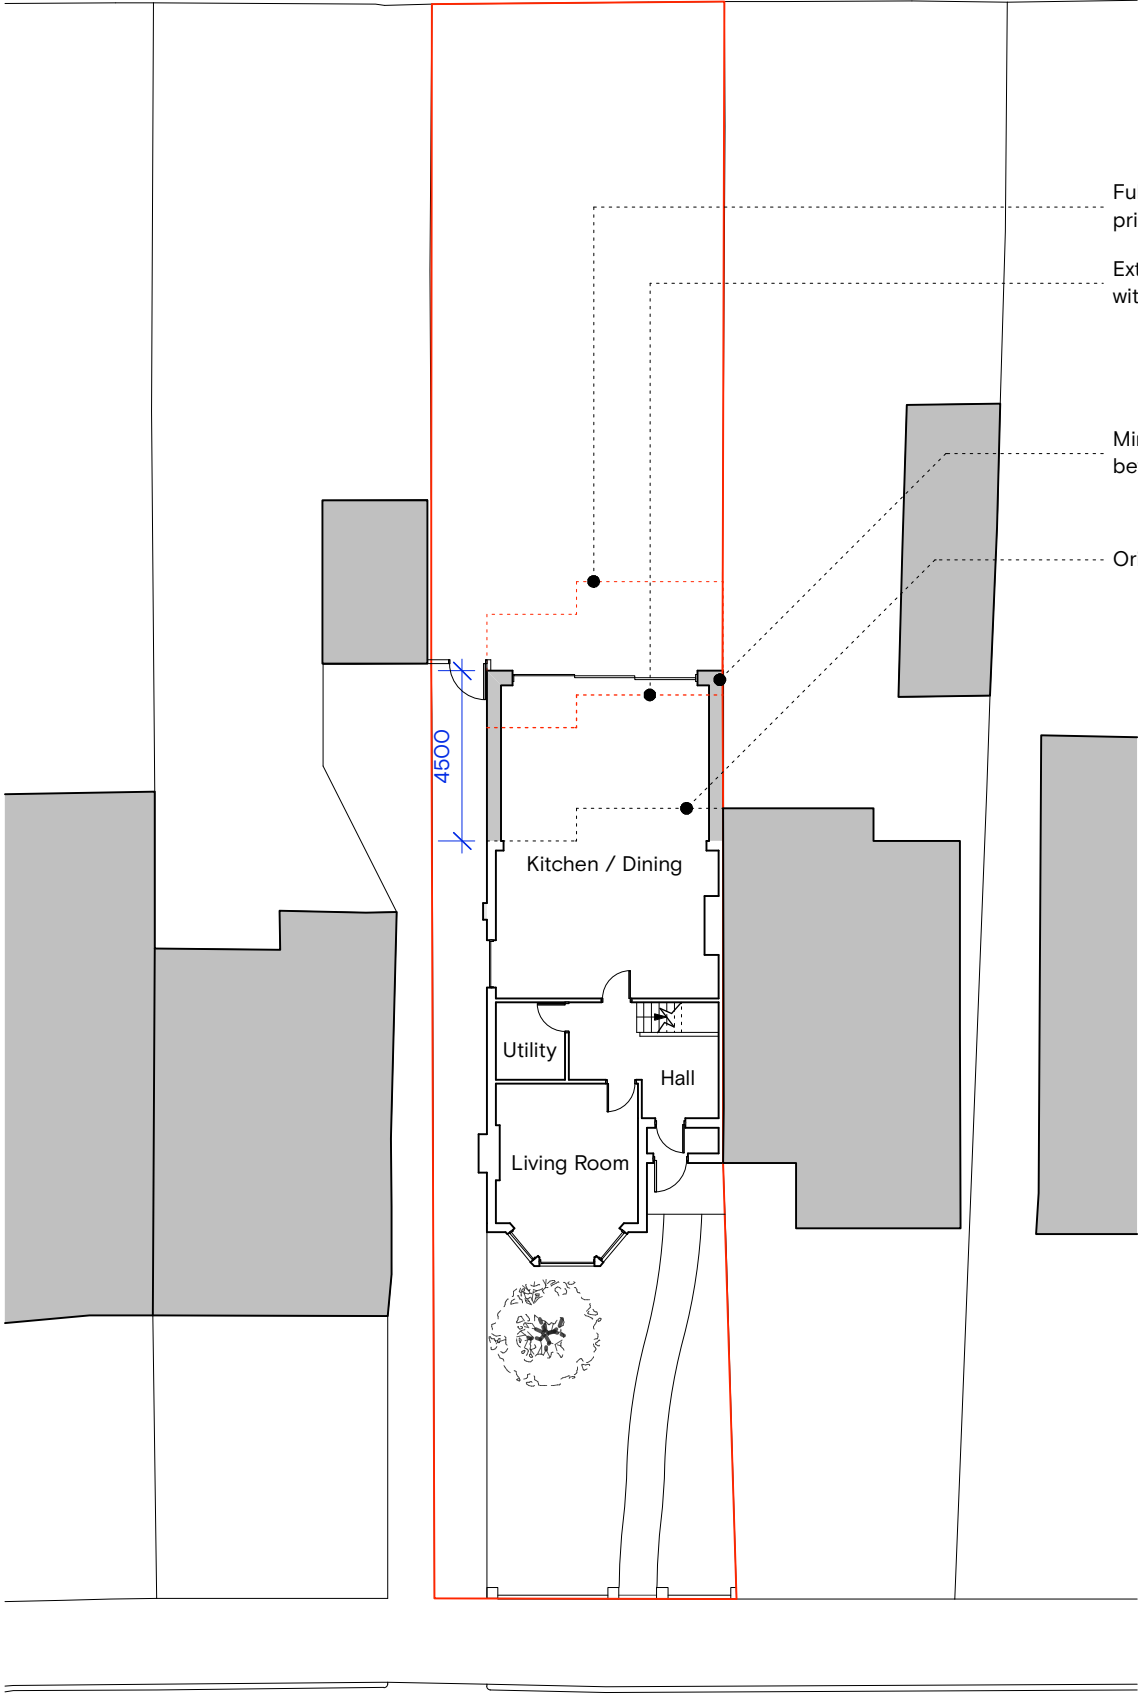

Proposed Ground Floor

Woodfield Way

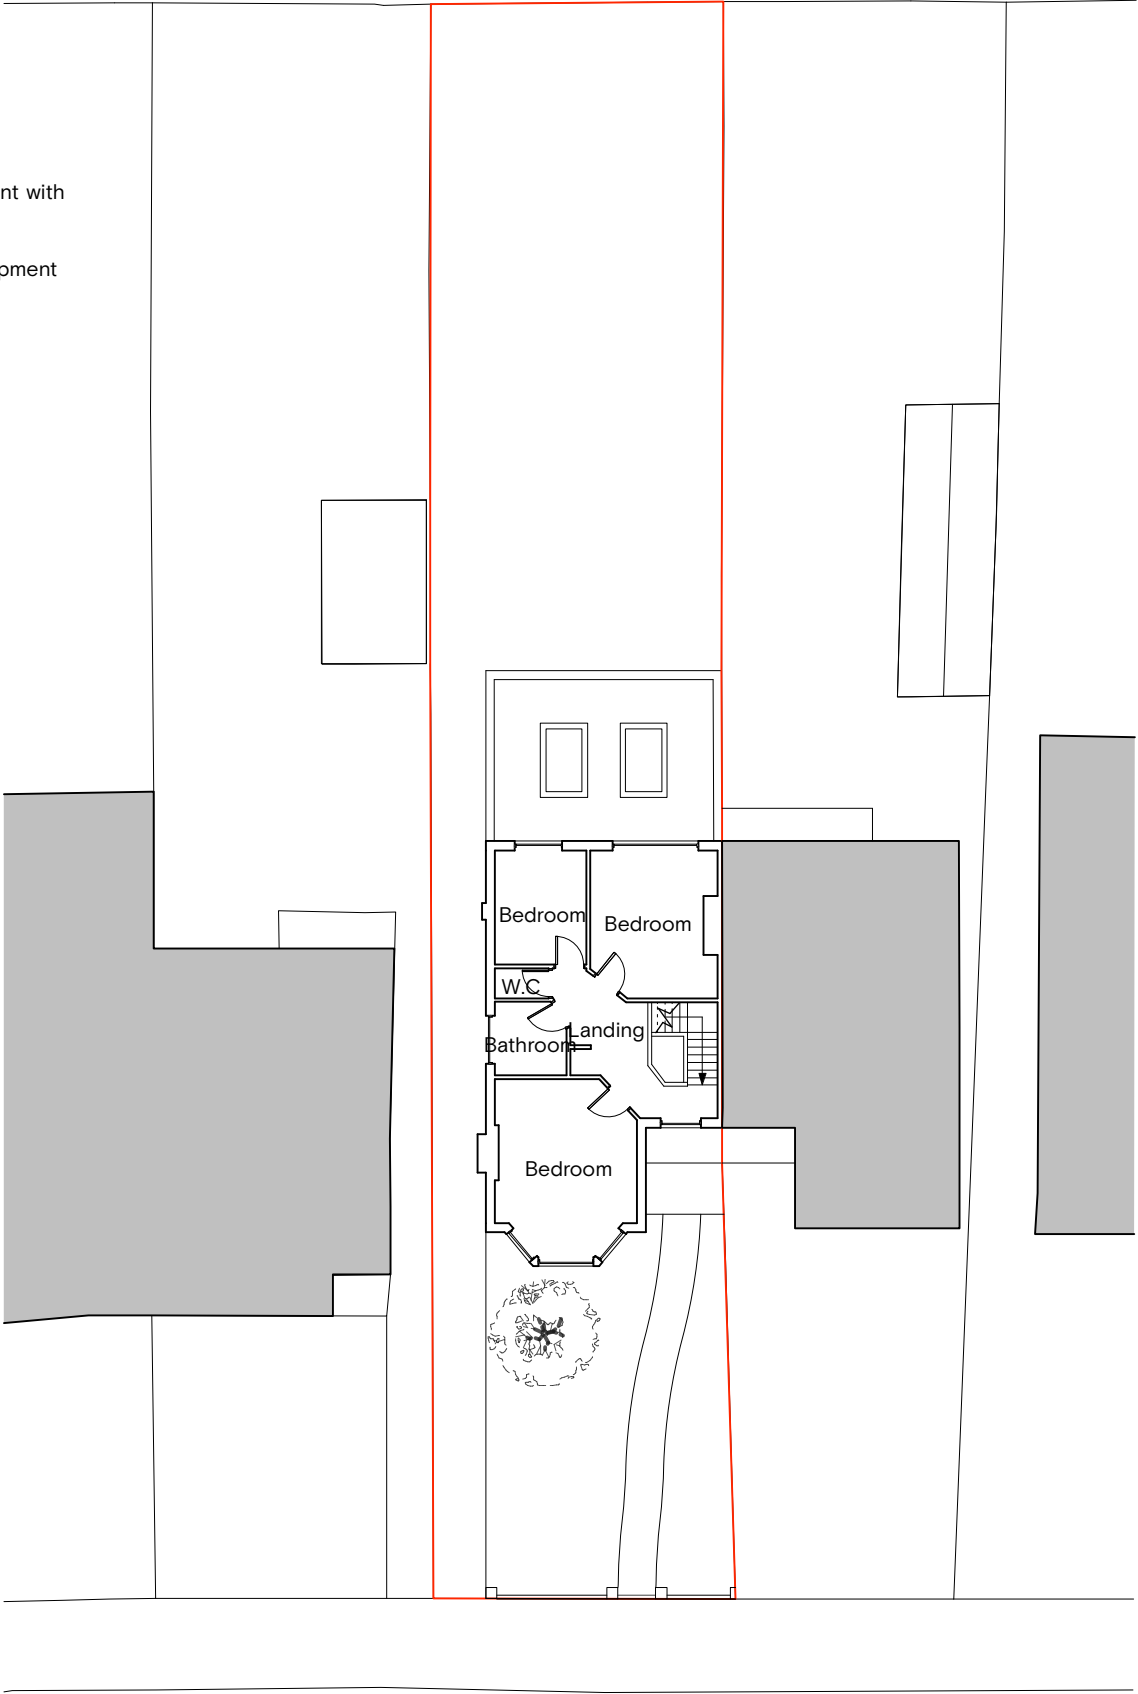

Proposed First Floor

Woodfield Way

