


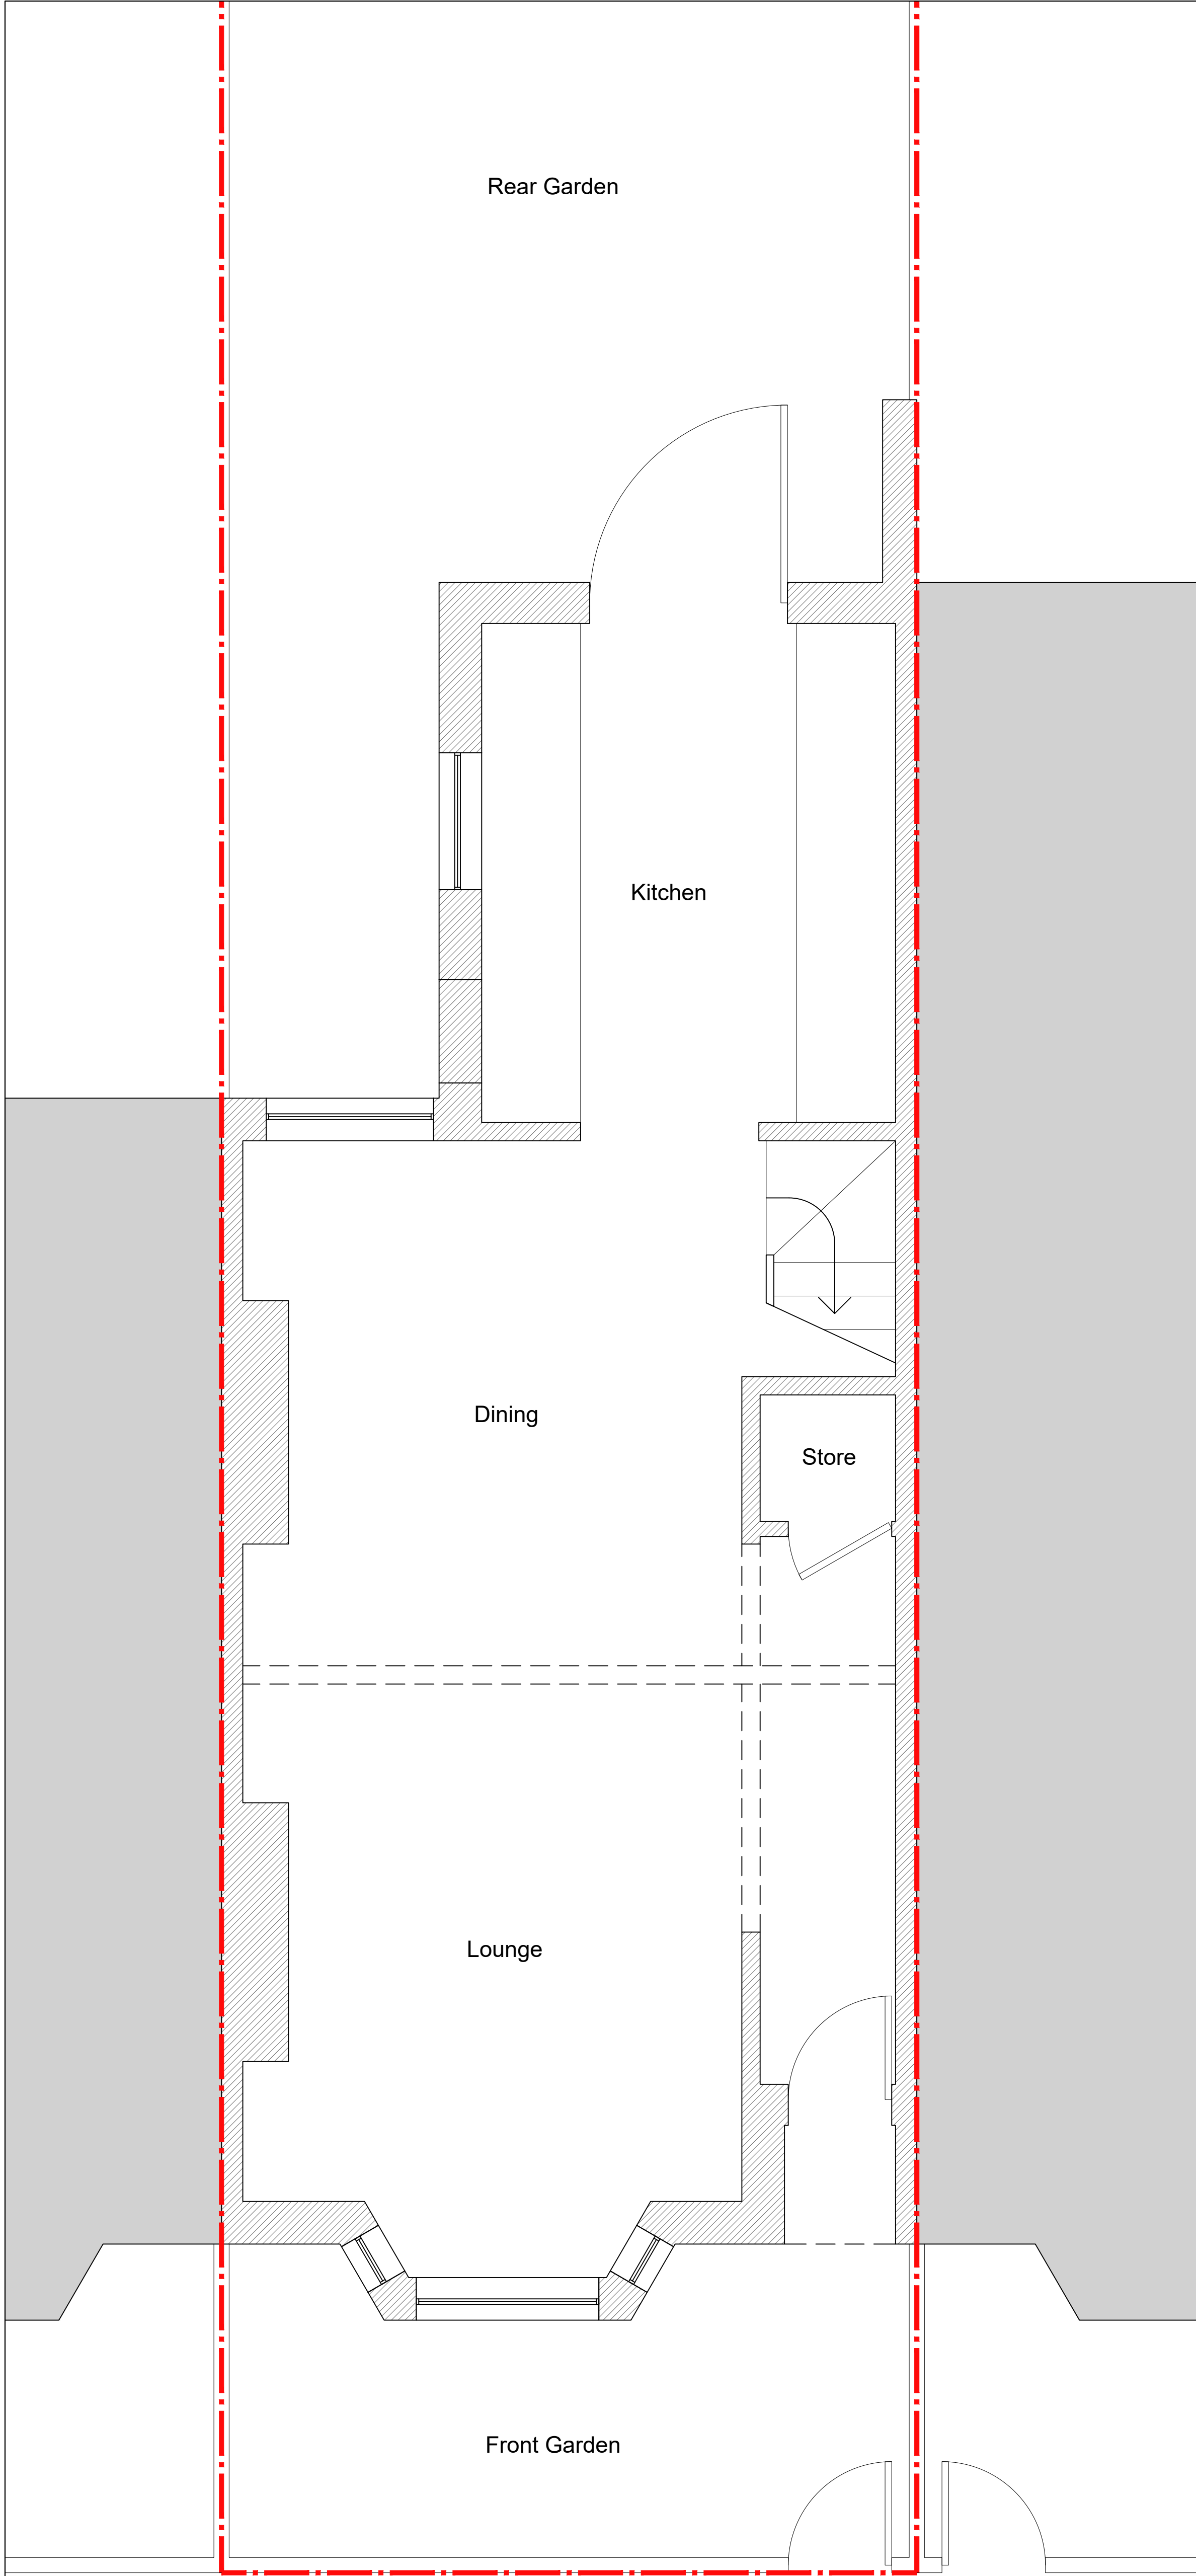


No. 3
Chaplin Road

No. 4
Chaplin Road

No. 5
Chaplin Road

01 L00 Existing Plan
1:25@A1

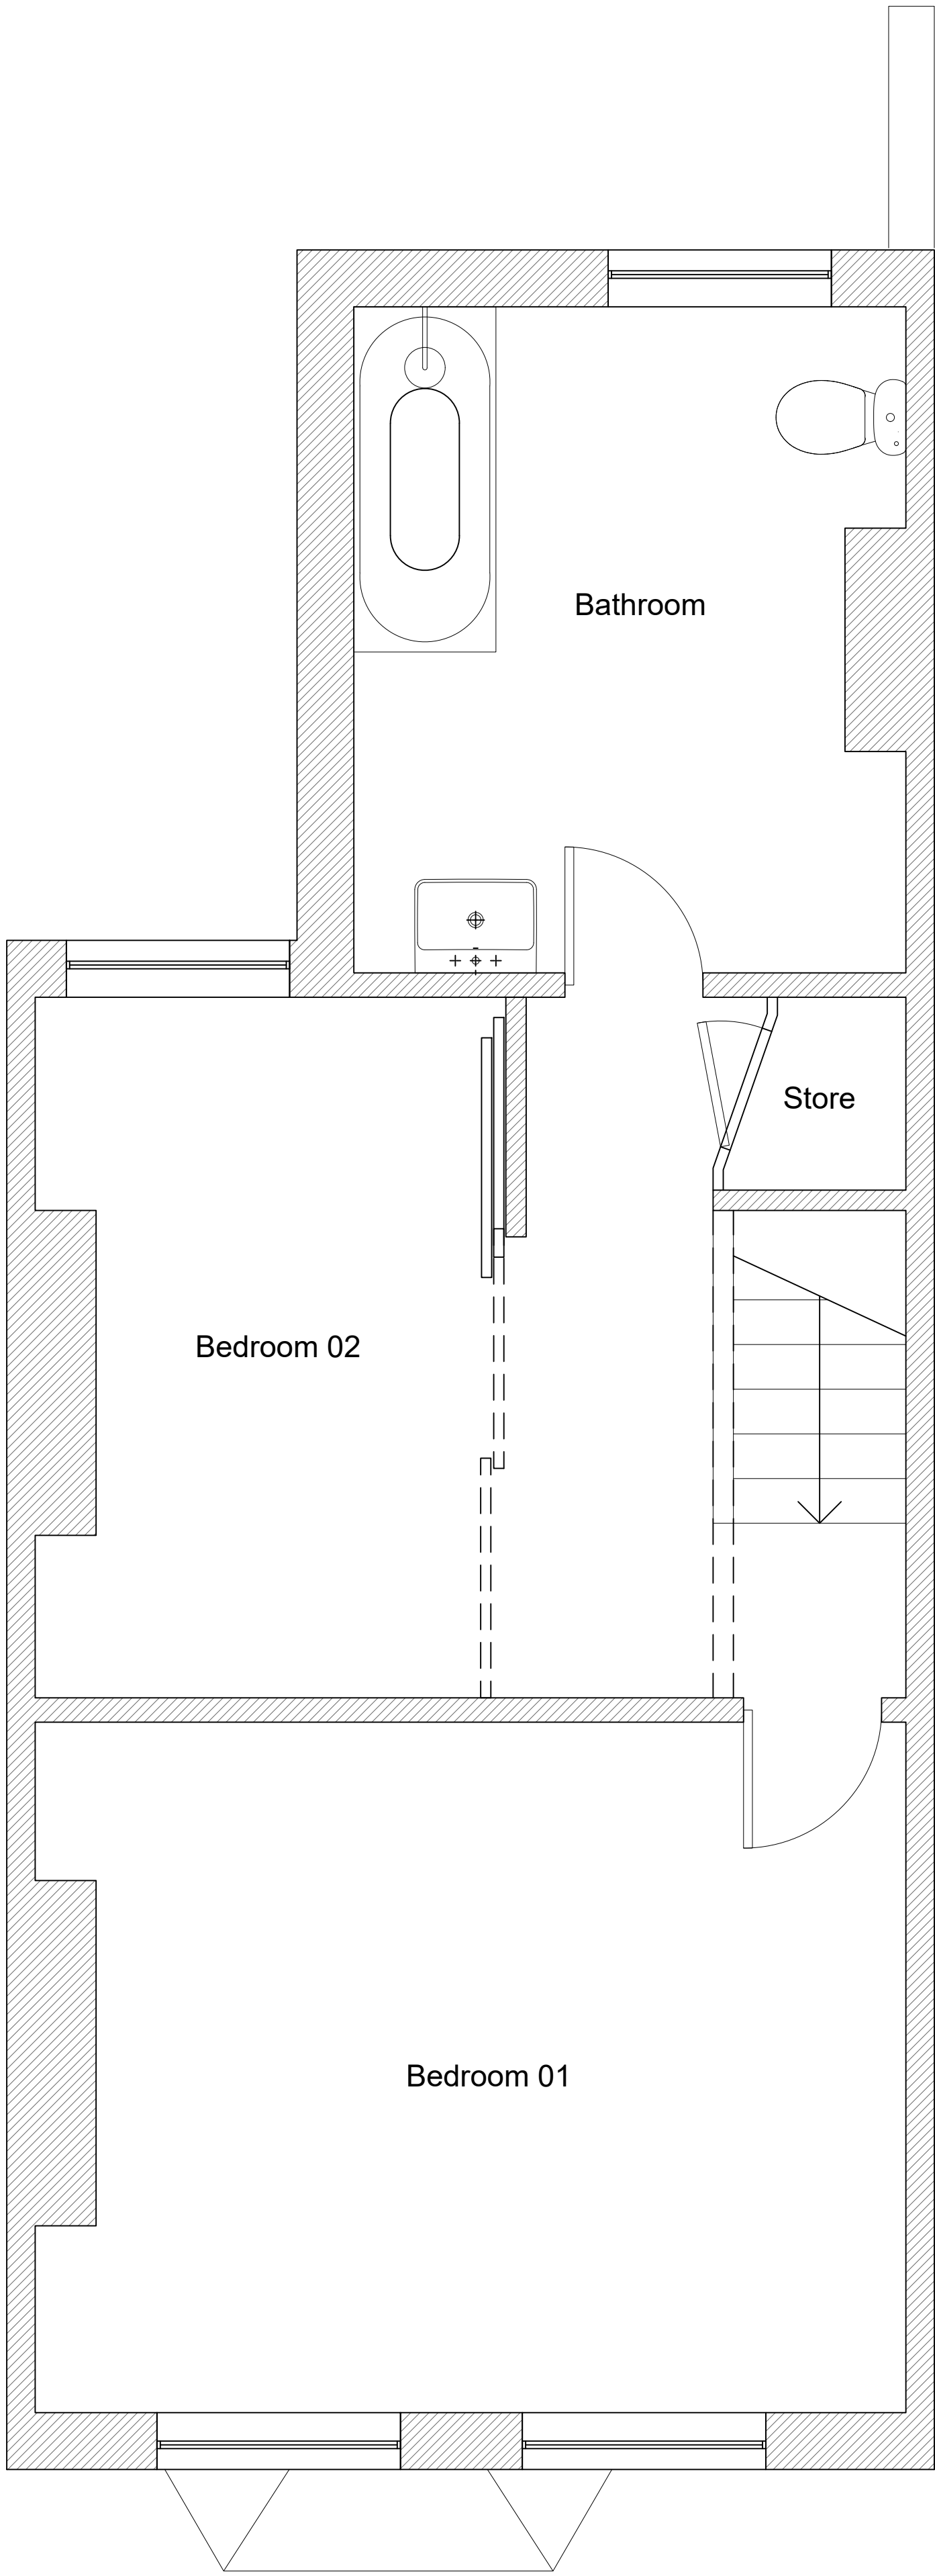

02 L01 Existing Plan
1:25@A1



PLANNING

REV	DATE	DESCRIPTION	CKD
P1	28.11.22	For Planning Submission	SK

PROJECT NAME: 4 Chaplin Road, N17 6QE

Proposed Floor Plans
General Arrangement
For Planning Submission

1:25@A1 / 1:50@A3

24.11.2022

P1
Revision