
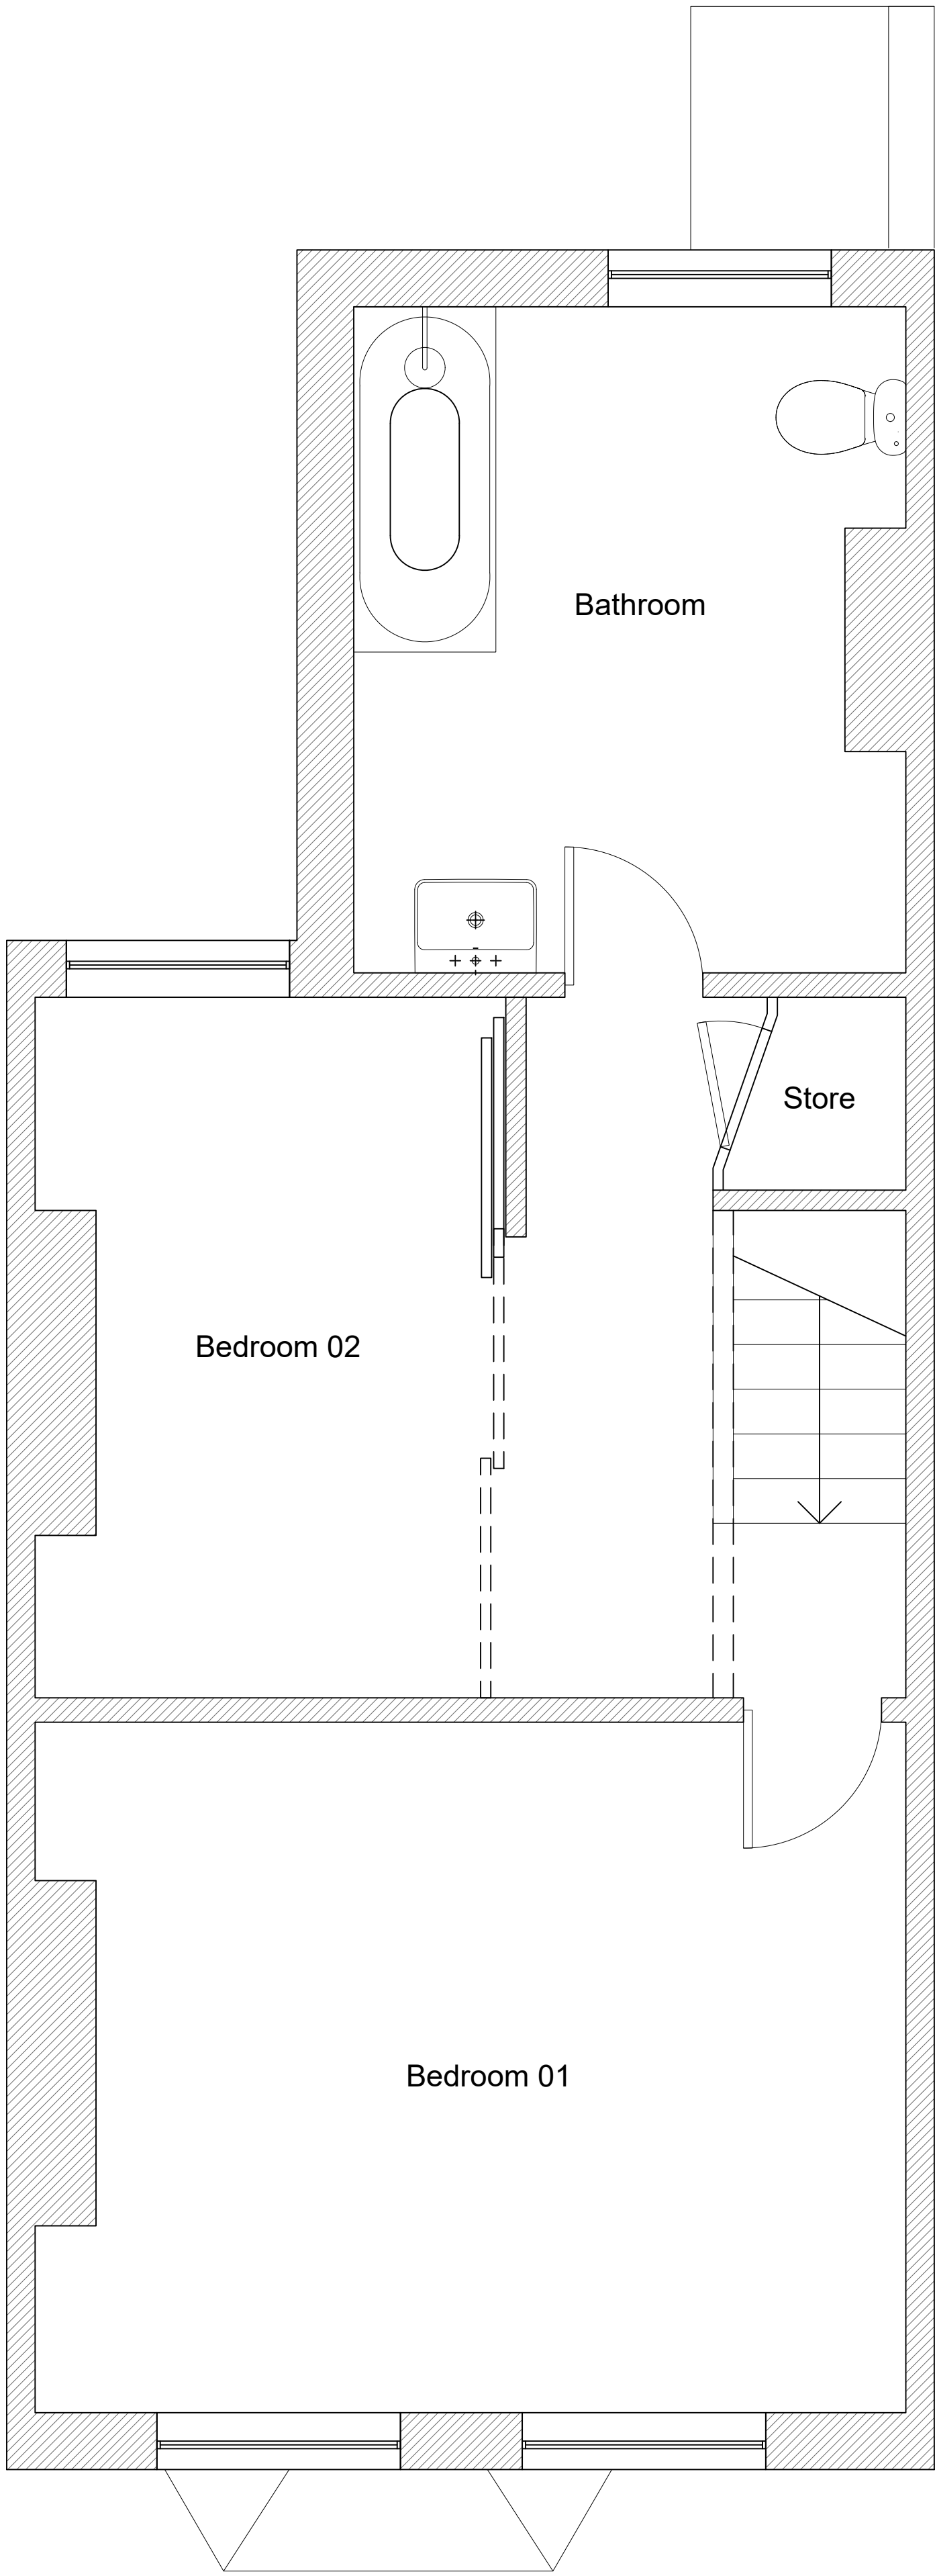


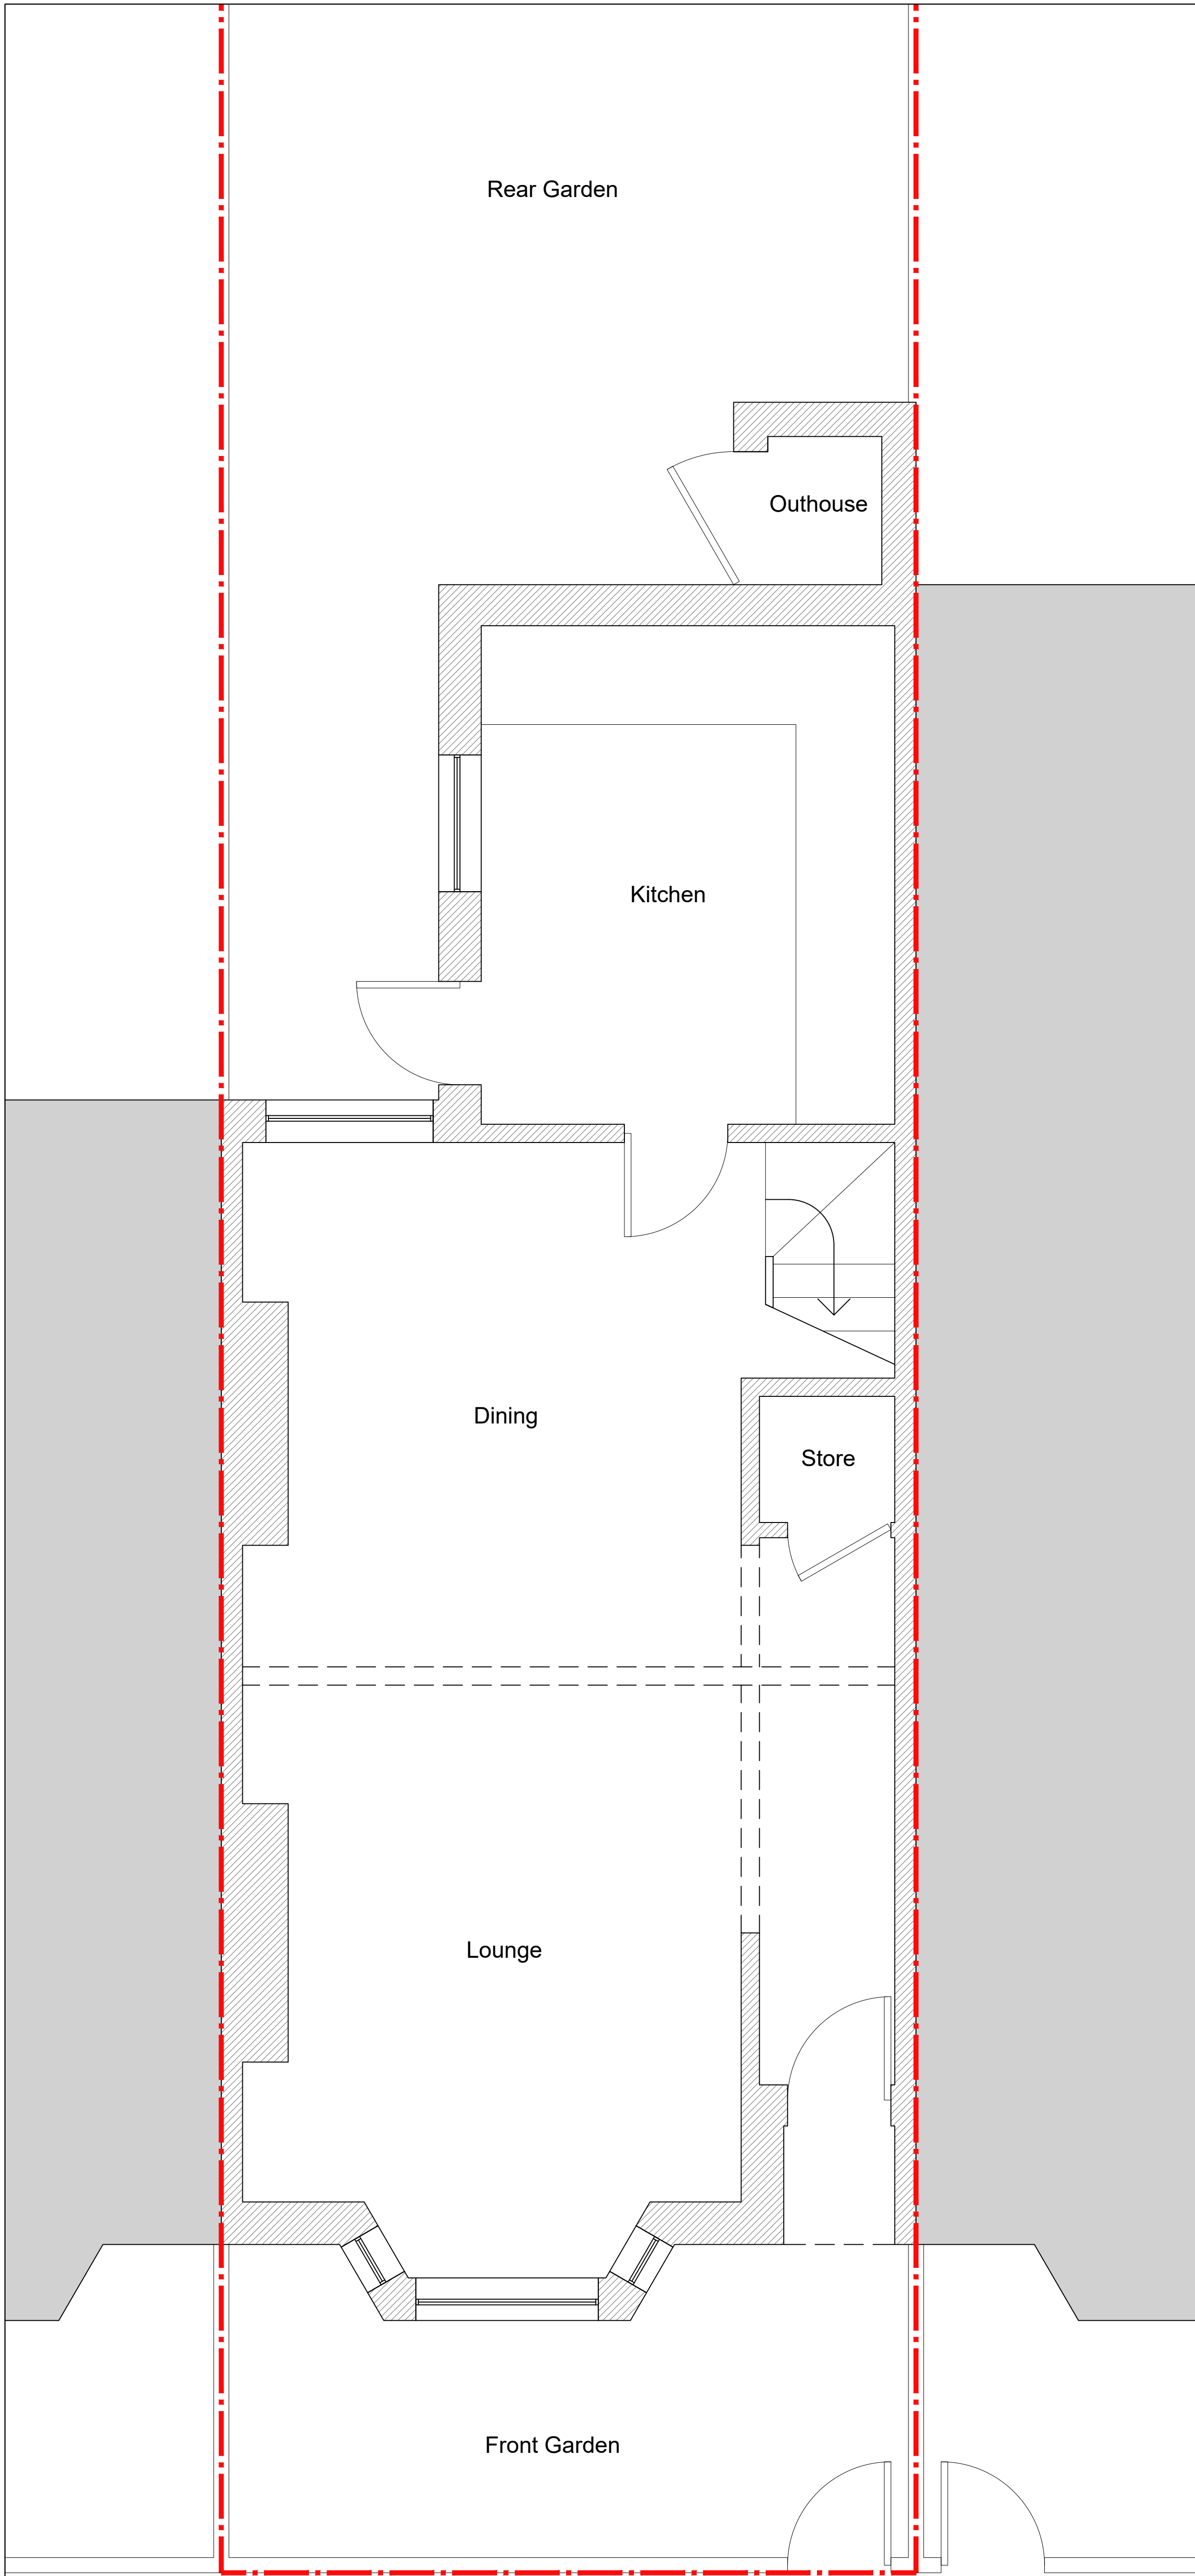

02 L01 Existing Plan
1:25@A1

0m1m2m3m

N

PLANNING

REV	DATE	DESCRIPTION	CHKD
P1	28.11.22	For Planning Submission	SK

Do not scale from this drawing. Use figured dimensions only. Figured dimensions are in millimetres unless noted otherwise. All dimensions and levels shall be verified on site before proceeding with works. Detailed site survey to be carried out to verify positions and level relationships with site features and ordnance survey. The Architect must be notified of any discrepancy. Boundaries are indicative only and are to be verified by others. Where building components are described in the specification as Descriptive Specification - (Contractor Design) elements shown on this drawing pertaining to those components are to be read as "Issued for Design Intent only". The architect is not responsible for any errors caused by the transmission, translation, software or computer systems. The architect is not responsible for nor shall be liable for the consequences of any use made of the drawings or models other than that for which they were produced by the architect for the Client. All Intellectual Property Rights reserved

24.11.2022

PROJECT NAME: 4 Chaplin Road, N17 6QE
Existing Floor Plans
General Arrangement
For Planning Submission
1:25@A1 / 1:50@A3

P1
Revision