


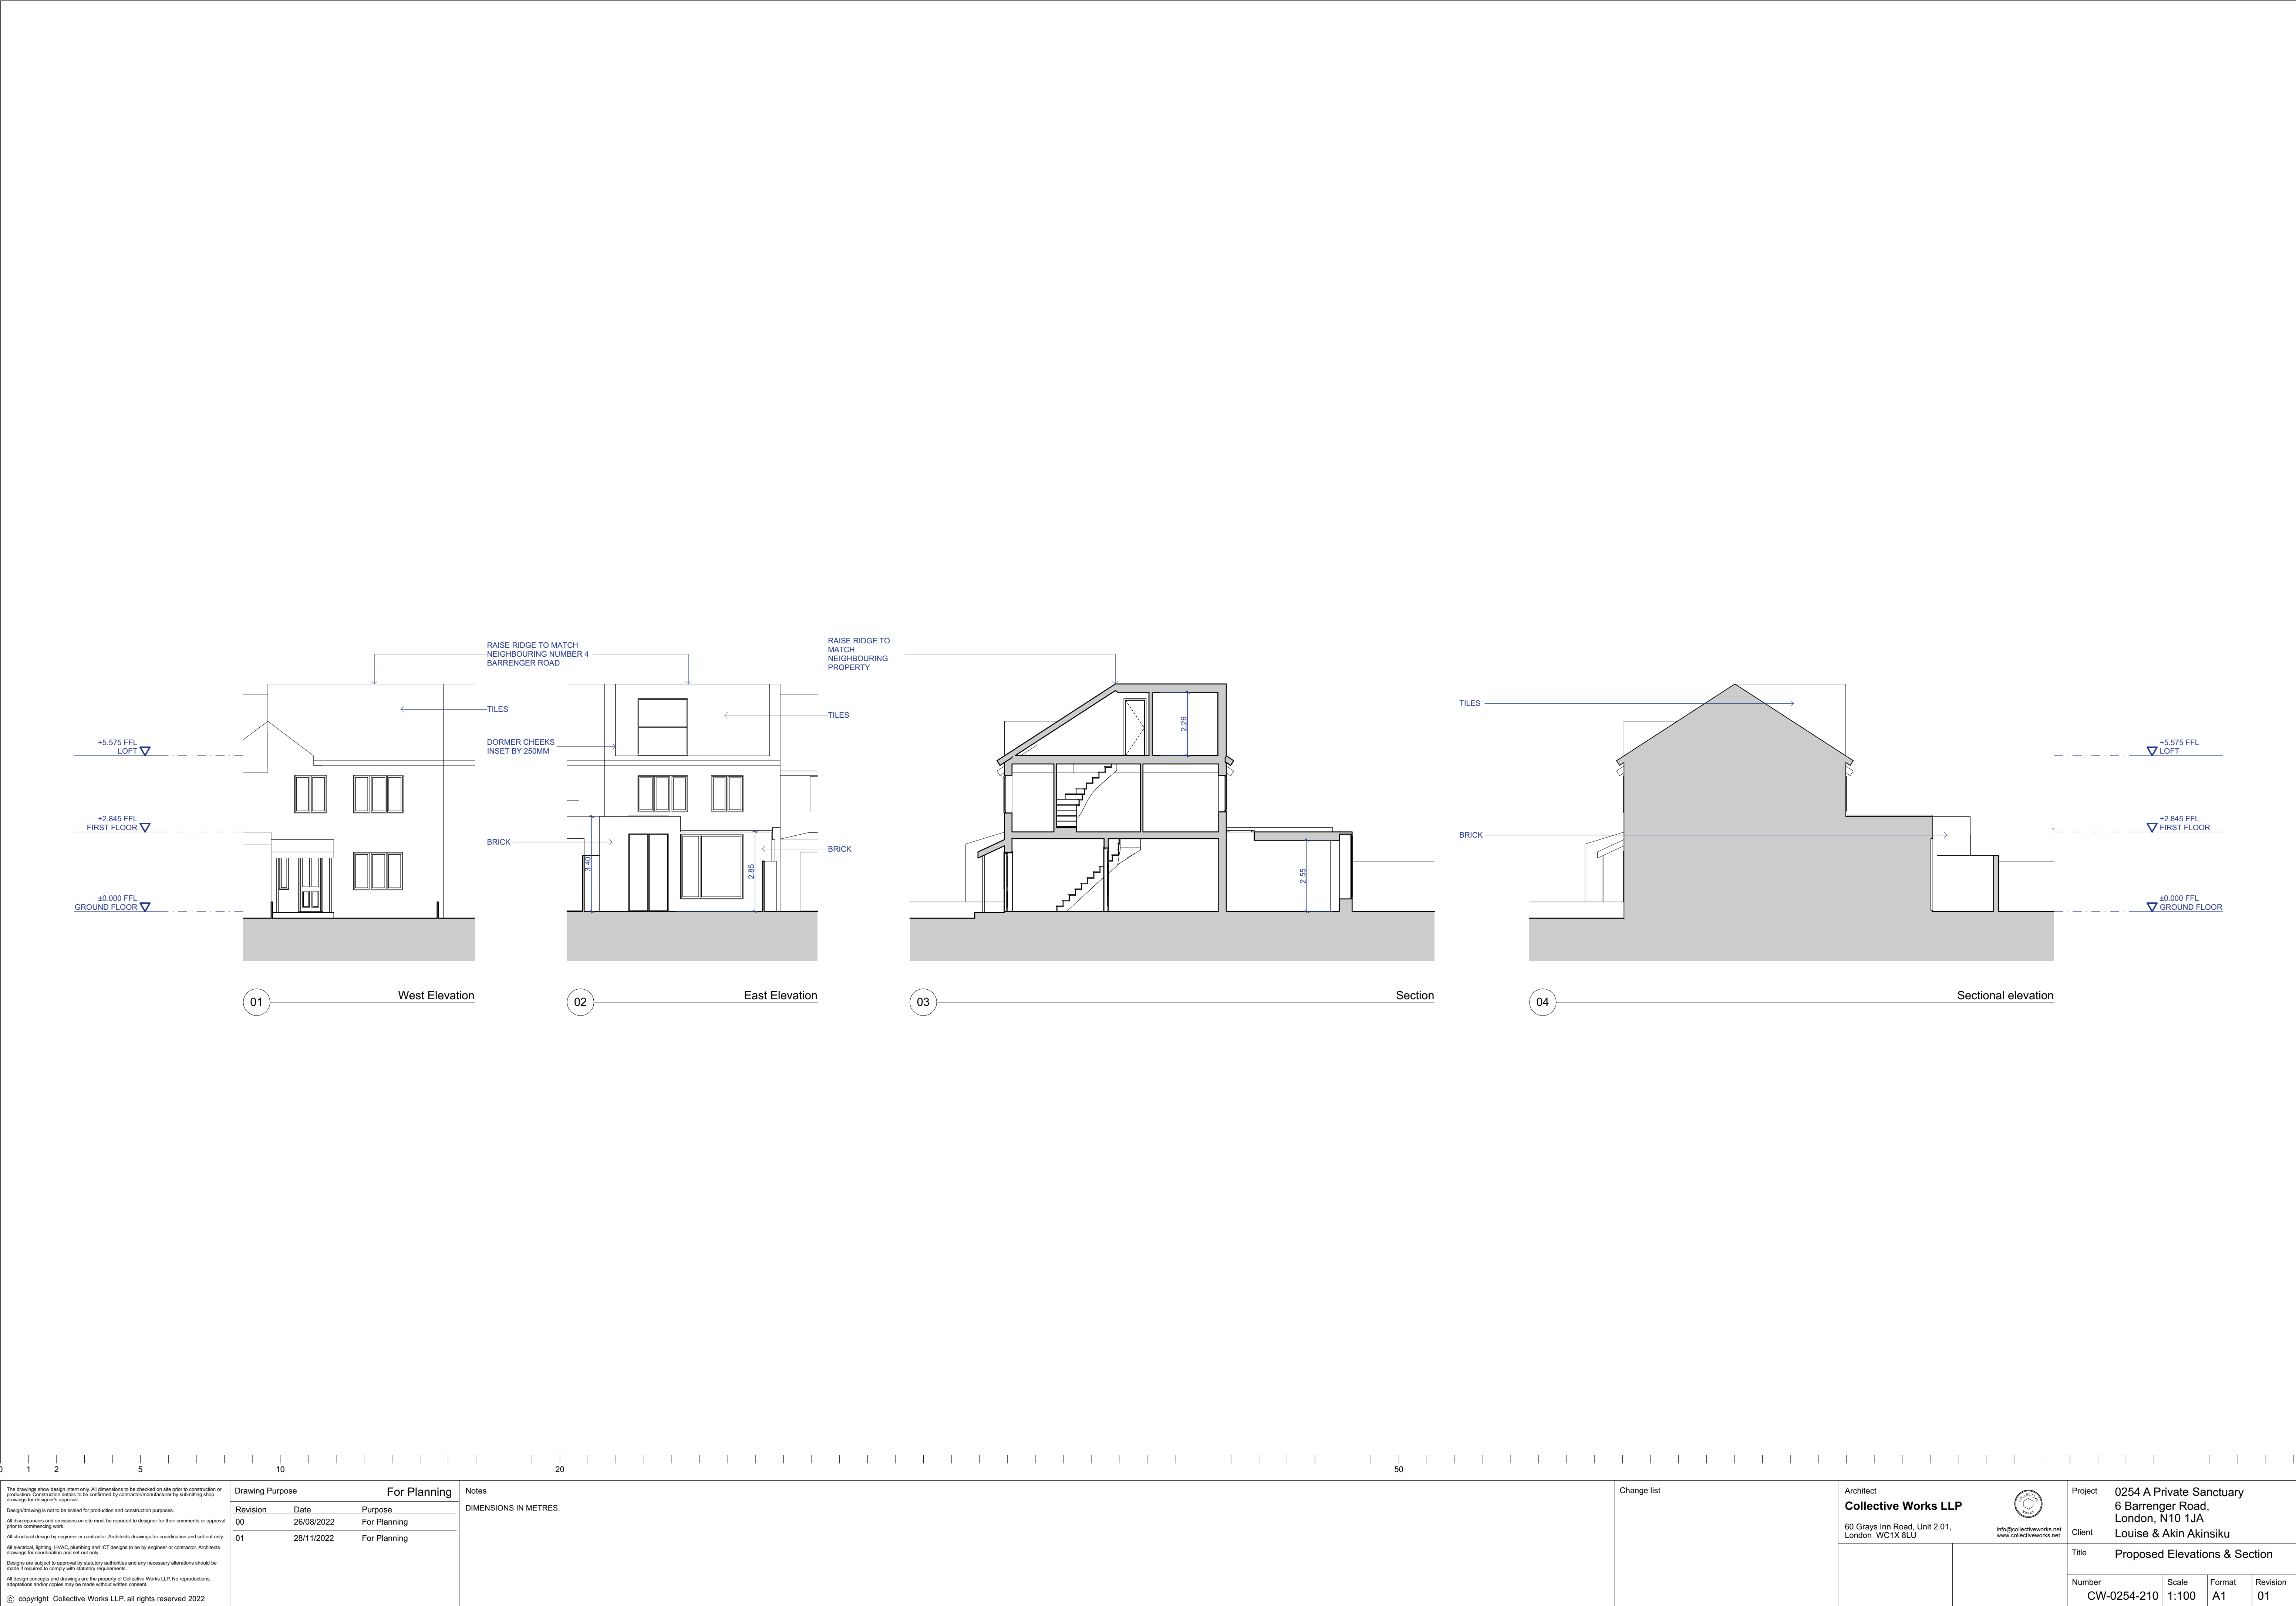

The drawings show design intent only. All dimensions to be checked on site prior to construction or production. Construction details to be confirmed by contractor/manufacture by submitting shop drawings for designer's approval. Design/drawing is not to be scaled for production and construction purposes. All discrepancies and omissions on site must be reported to designer for their comments or approval prior to commencing work. All structural design by engineer or contractor. Architects drawings for coordination and set-out only. All electrical, lighting, HVAC, plumbing and ICT designs to be by engineer or contractor. Architects drawings for coordination and set-out only. Designs are subject to approval by statutory authorities and any necessary alterations should be made if required to comply with statutory requirements. All design concepts and drawings are the property of Collective Works LLP. No reproductions, adaptations and/or copies may be made without written consent. © copyright Collective Works LLP, all rights reserved 2022	Drawing PurposeFor Planning		Notes		Change list	Architect Collective Works LLP 60 Grays Inn Road, Unit 2.01, London WC1X 8LU  info@collectiveworks.net www.collectiveworks.net	Project0254 A Private Sanctuary 6 Barrenger Road, London, N10 1JA		
	RevisionDatePurpose		DIMENSIONS IN METRES.				Client		
	0026/08/2022For Planning						Louise & Akin Akinsiku		
	0128/11/2022For Planning								
				TitleProposed Elevations & Section					
		NumberCW-0254-210		Scale1:100		FormatA1		Revision01	