
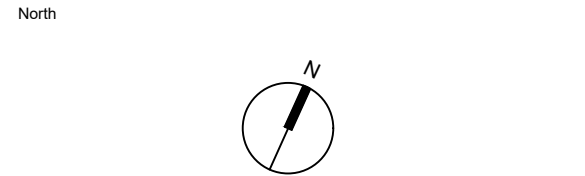


NOTES

1. Refer to individual dwelling drawings for the electrical services particular details.

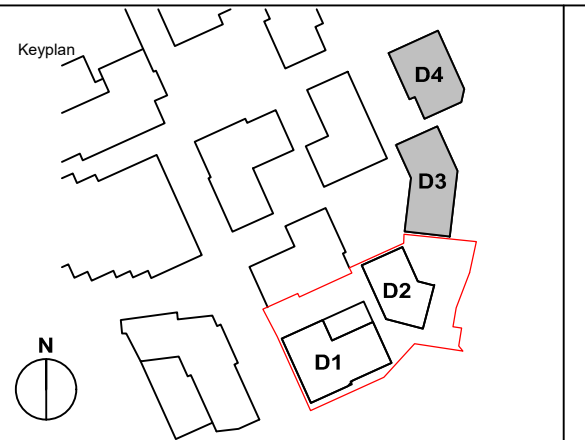

Copyright
This drawing is copyright and may not be altered, reproduced or used other than for the Contract Works for which it is made without the written permission of Foreman Roberts.


Status of drawing
The purpose of this drawing when issued as a Tender Drawing is to enable tenders to be prepared correctly and to ensure compliance with the works. It is not a final drawing and is not to be used for construction purposes. It is not to be used for construction purposes.

Warning
Do not scale this drawing. Verify all dimensions and structural details on site. If in doubt, ask before doing.


Related documents
This drawing is to read in conjunction with the appropriate Specification(s).

Overlays
This drawing has been generated using a Computer Aided Designing system. As the system generates a new drawing at each revision, only the latest revision will have been created or changed.

BLOCK D4

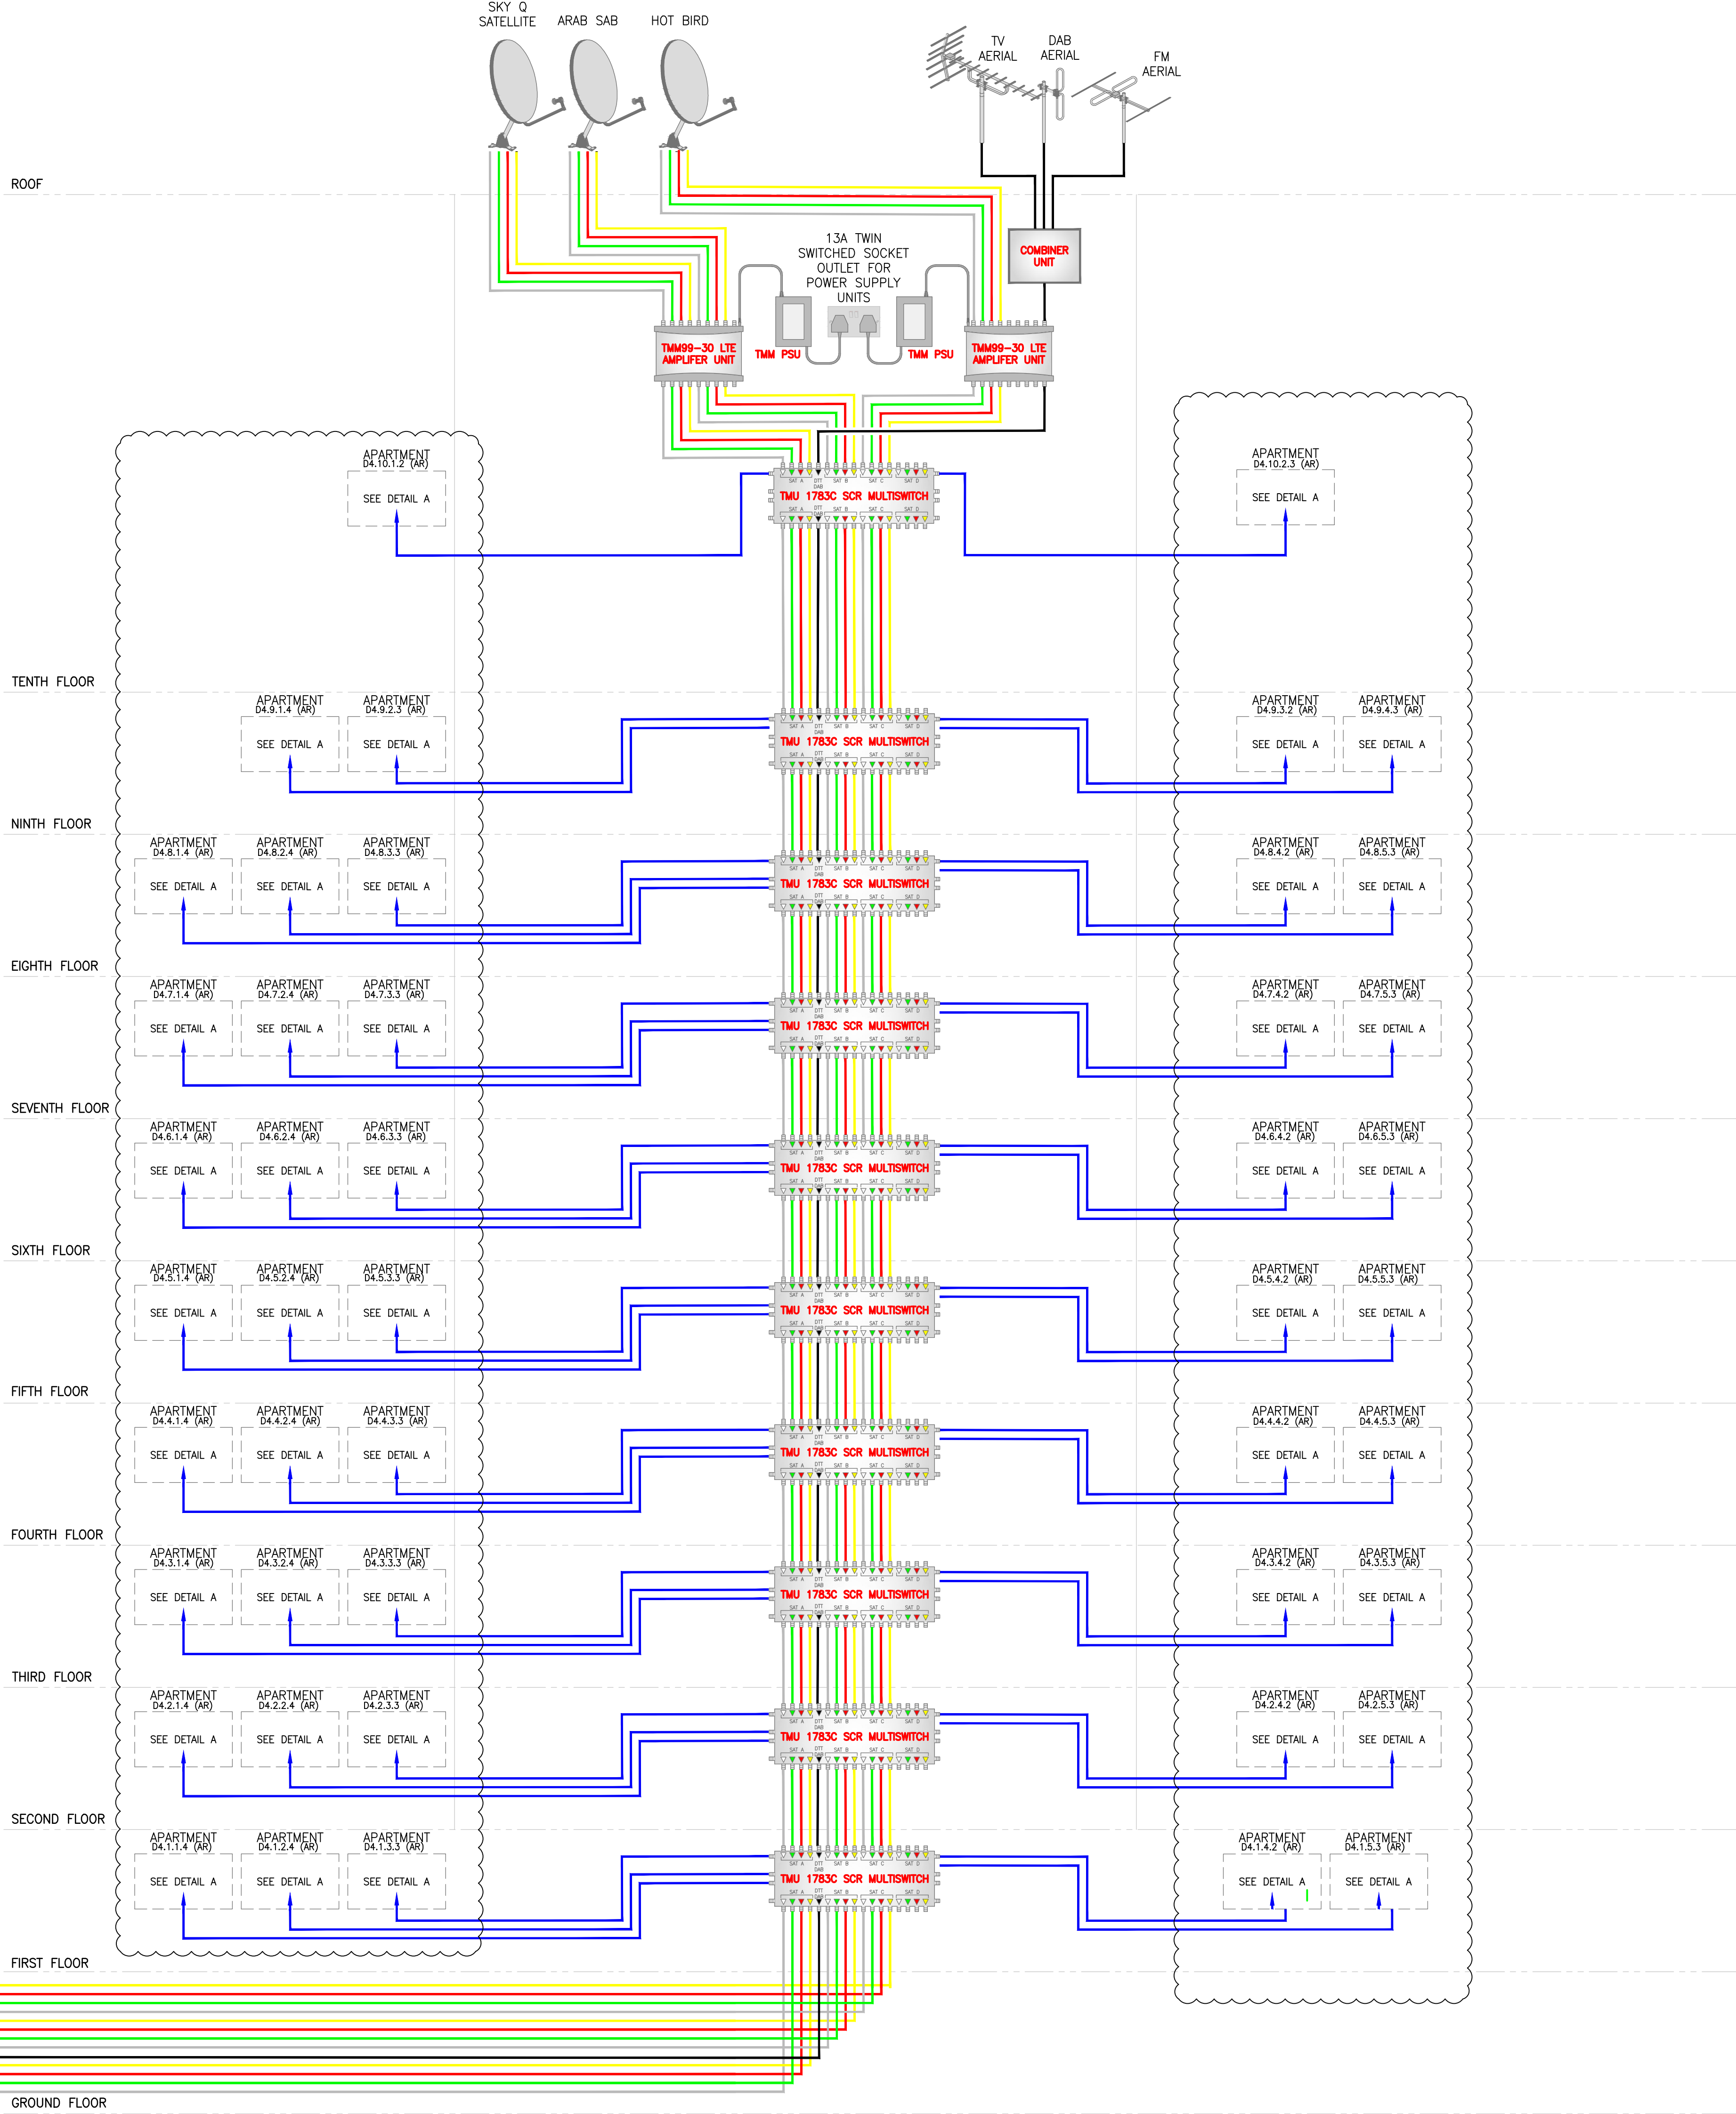

BLOCK D3

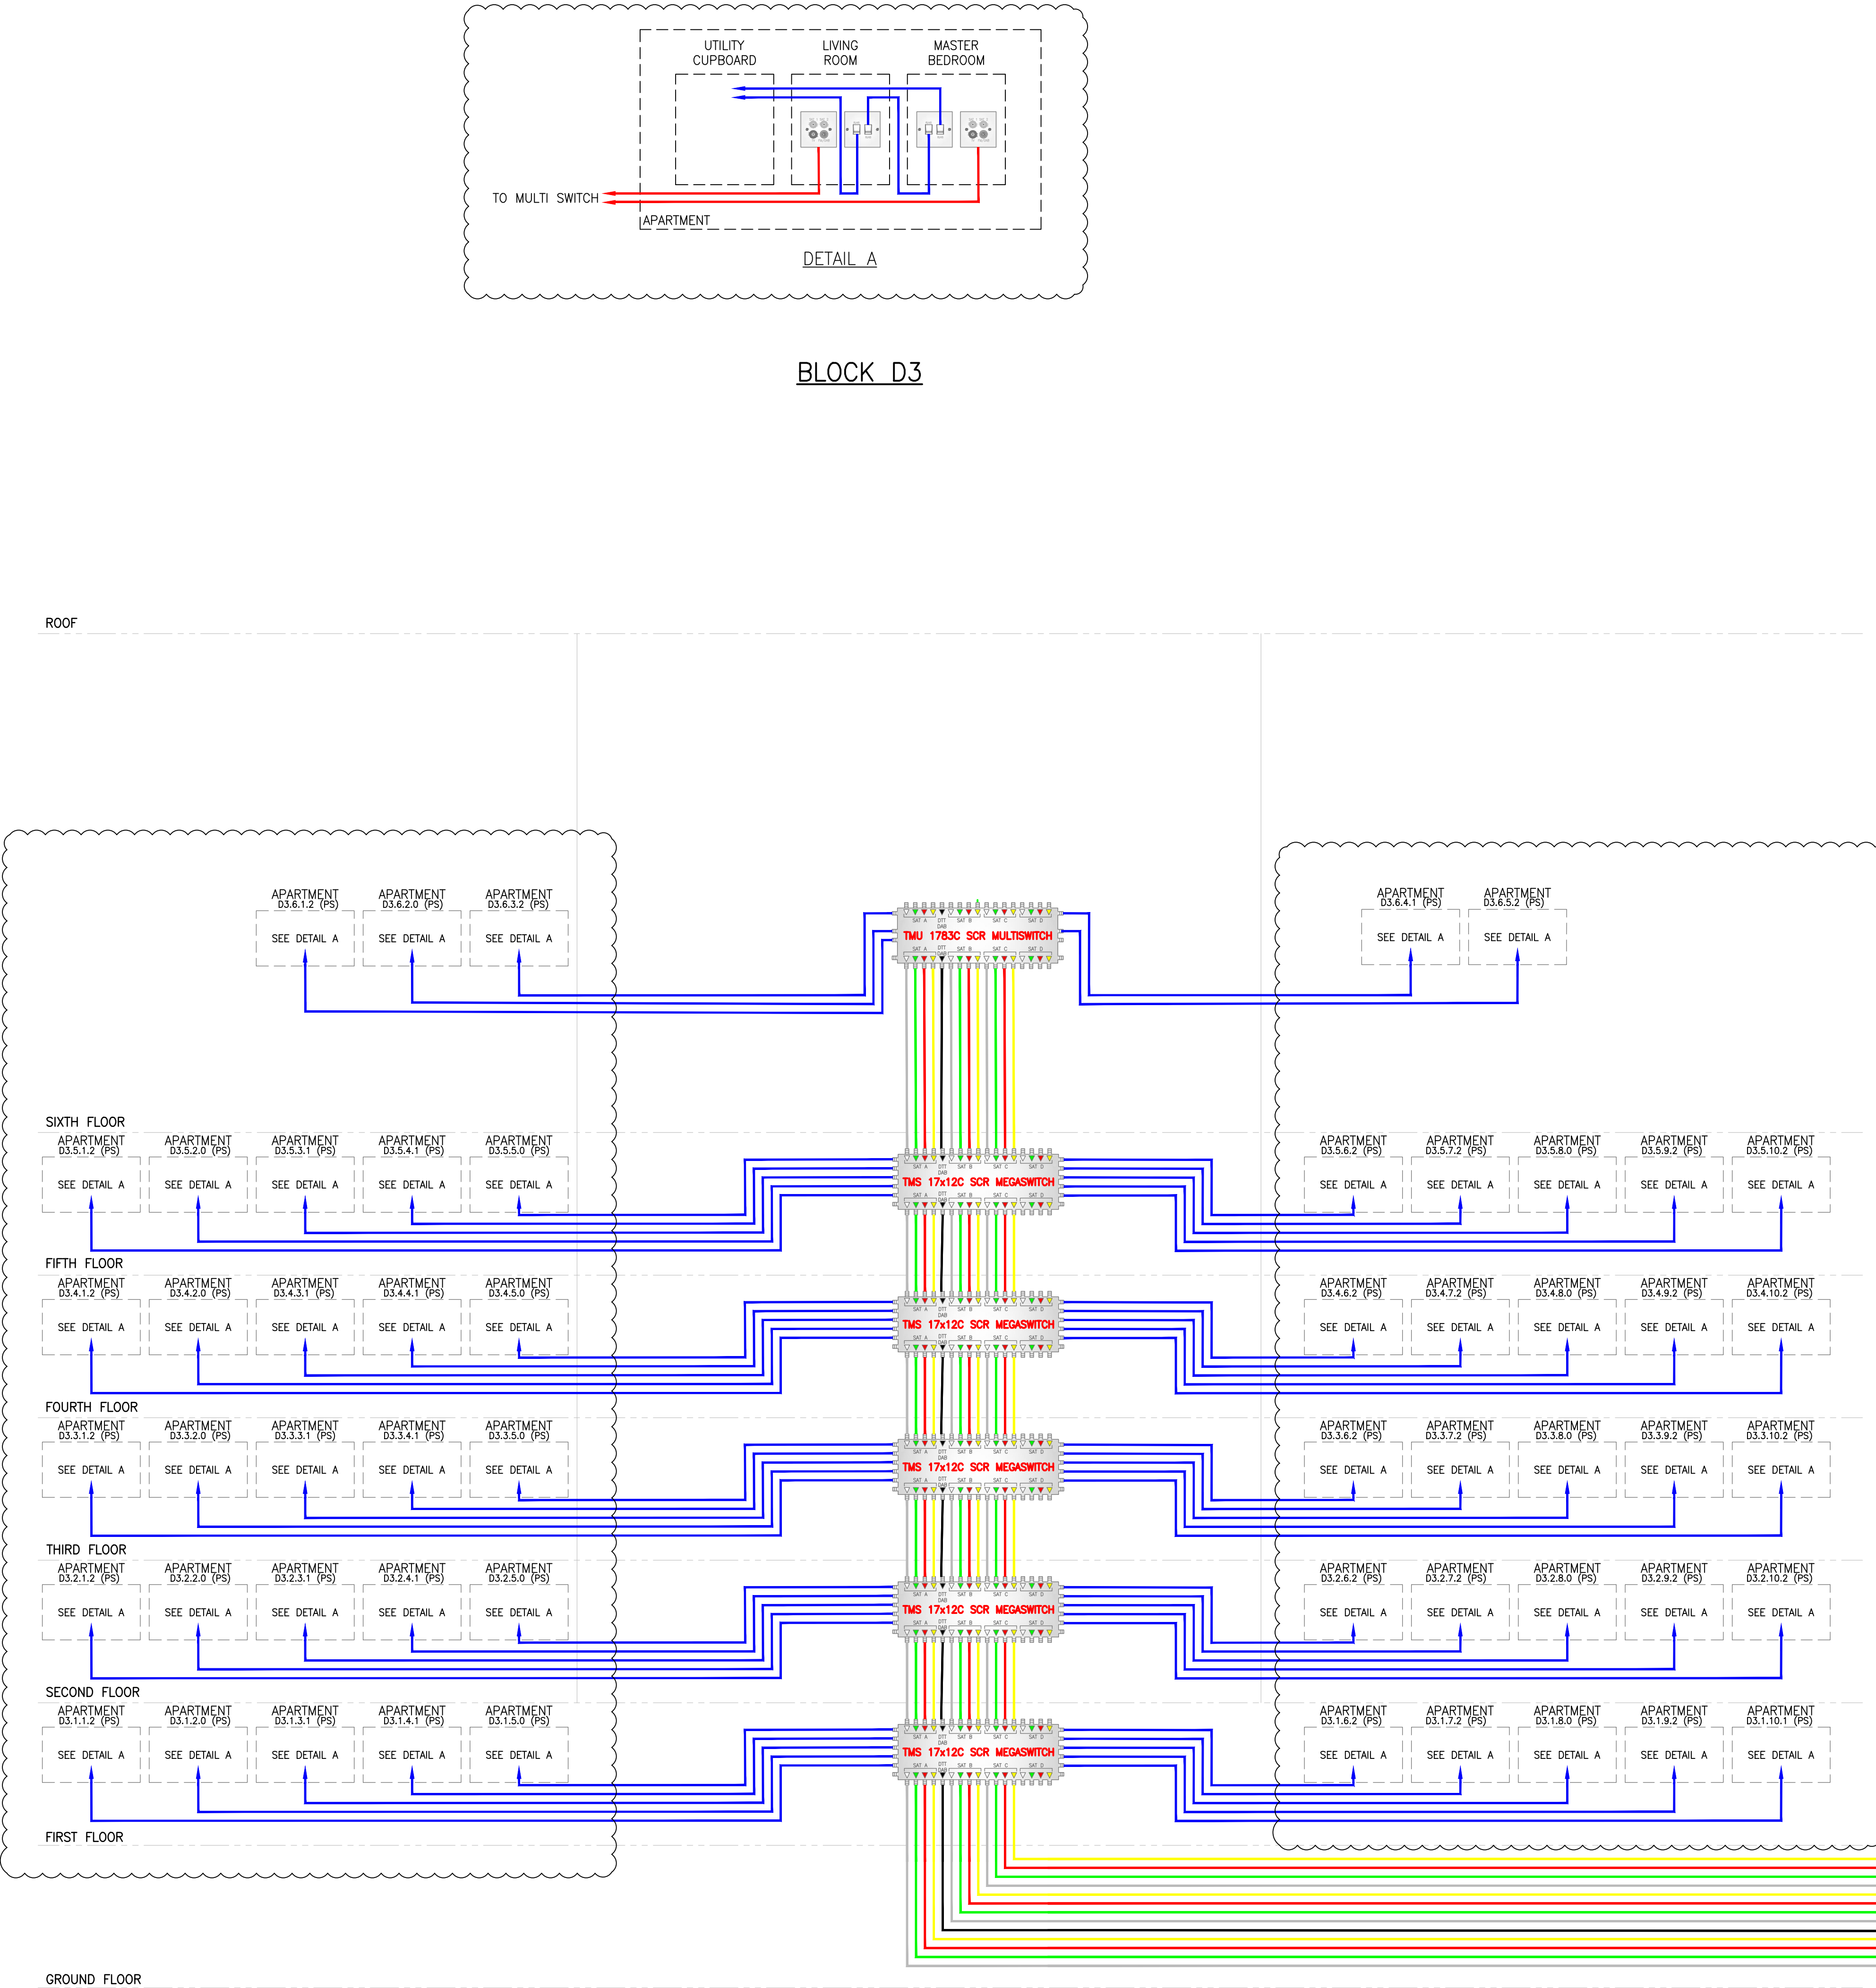

Rev	Details	Date	Drawn	CHK'd
C2	Revised for Construction Client & Design Team comments Approved as detailed	20.10.21	LSE	GP
C1	Revised for Construction Client & Design Team comments Approved as detailed	14.08.20	LSE	GP
P2	For Information	22.07.20	IE	AF