


NOTES

1. Refer to individual dwelling drawings for the electrical services particular details.

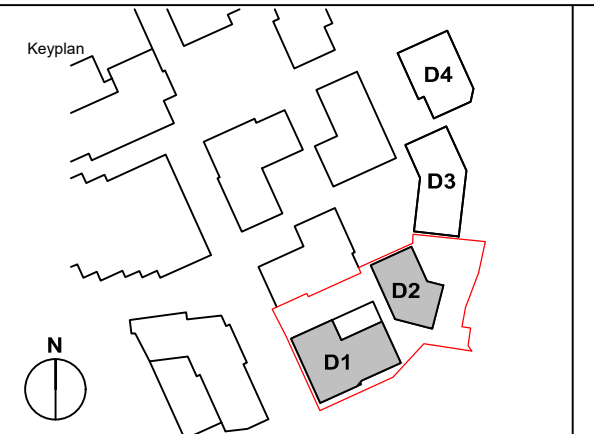

Copyright
This drawing is copyright and may not be altered, reproduced or used other than for the purposes for which it was created without the written permission of Foreman Roberts.



Status of drawing
The status of the drawing when issued as a Tender Drawing is to provide information to the client and to be used for the design and to be used for the construction of the works. It is not to be used for any other purpose and is not to be used as a construction drawing without the written permission of Foreman Roberts.

Warning
Do not scale this drawing. Verify all dimensions and structural details on site. If in doubt, ask before building.


Related documents
This drawing is to be read in conjunction with the appropriate Specification(s).

Checklist
This drawing has been generated using a Computer Aided Designing system. As the system generates a new drawing at each revision, only the latest revision will have been checked or checked.

BLOCK D1

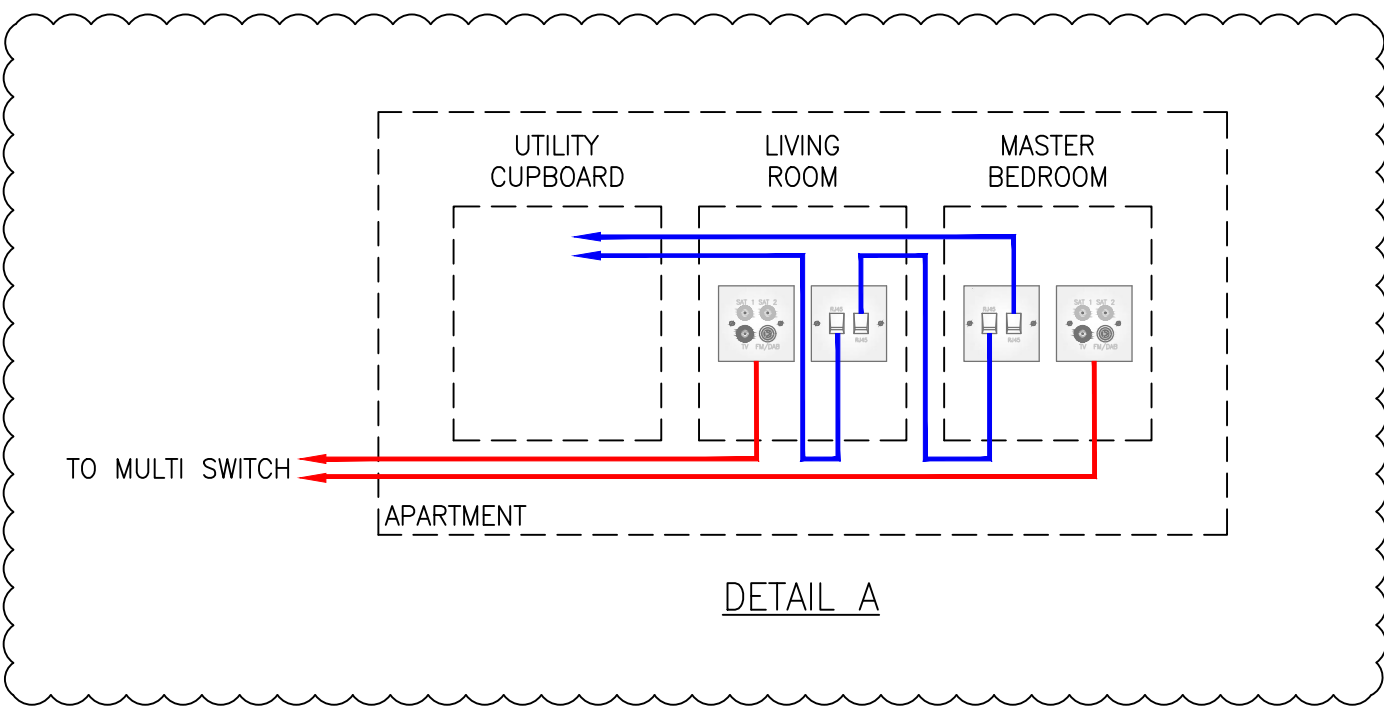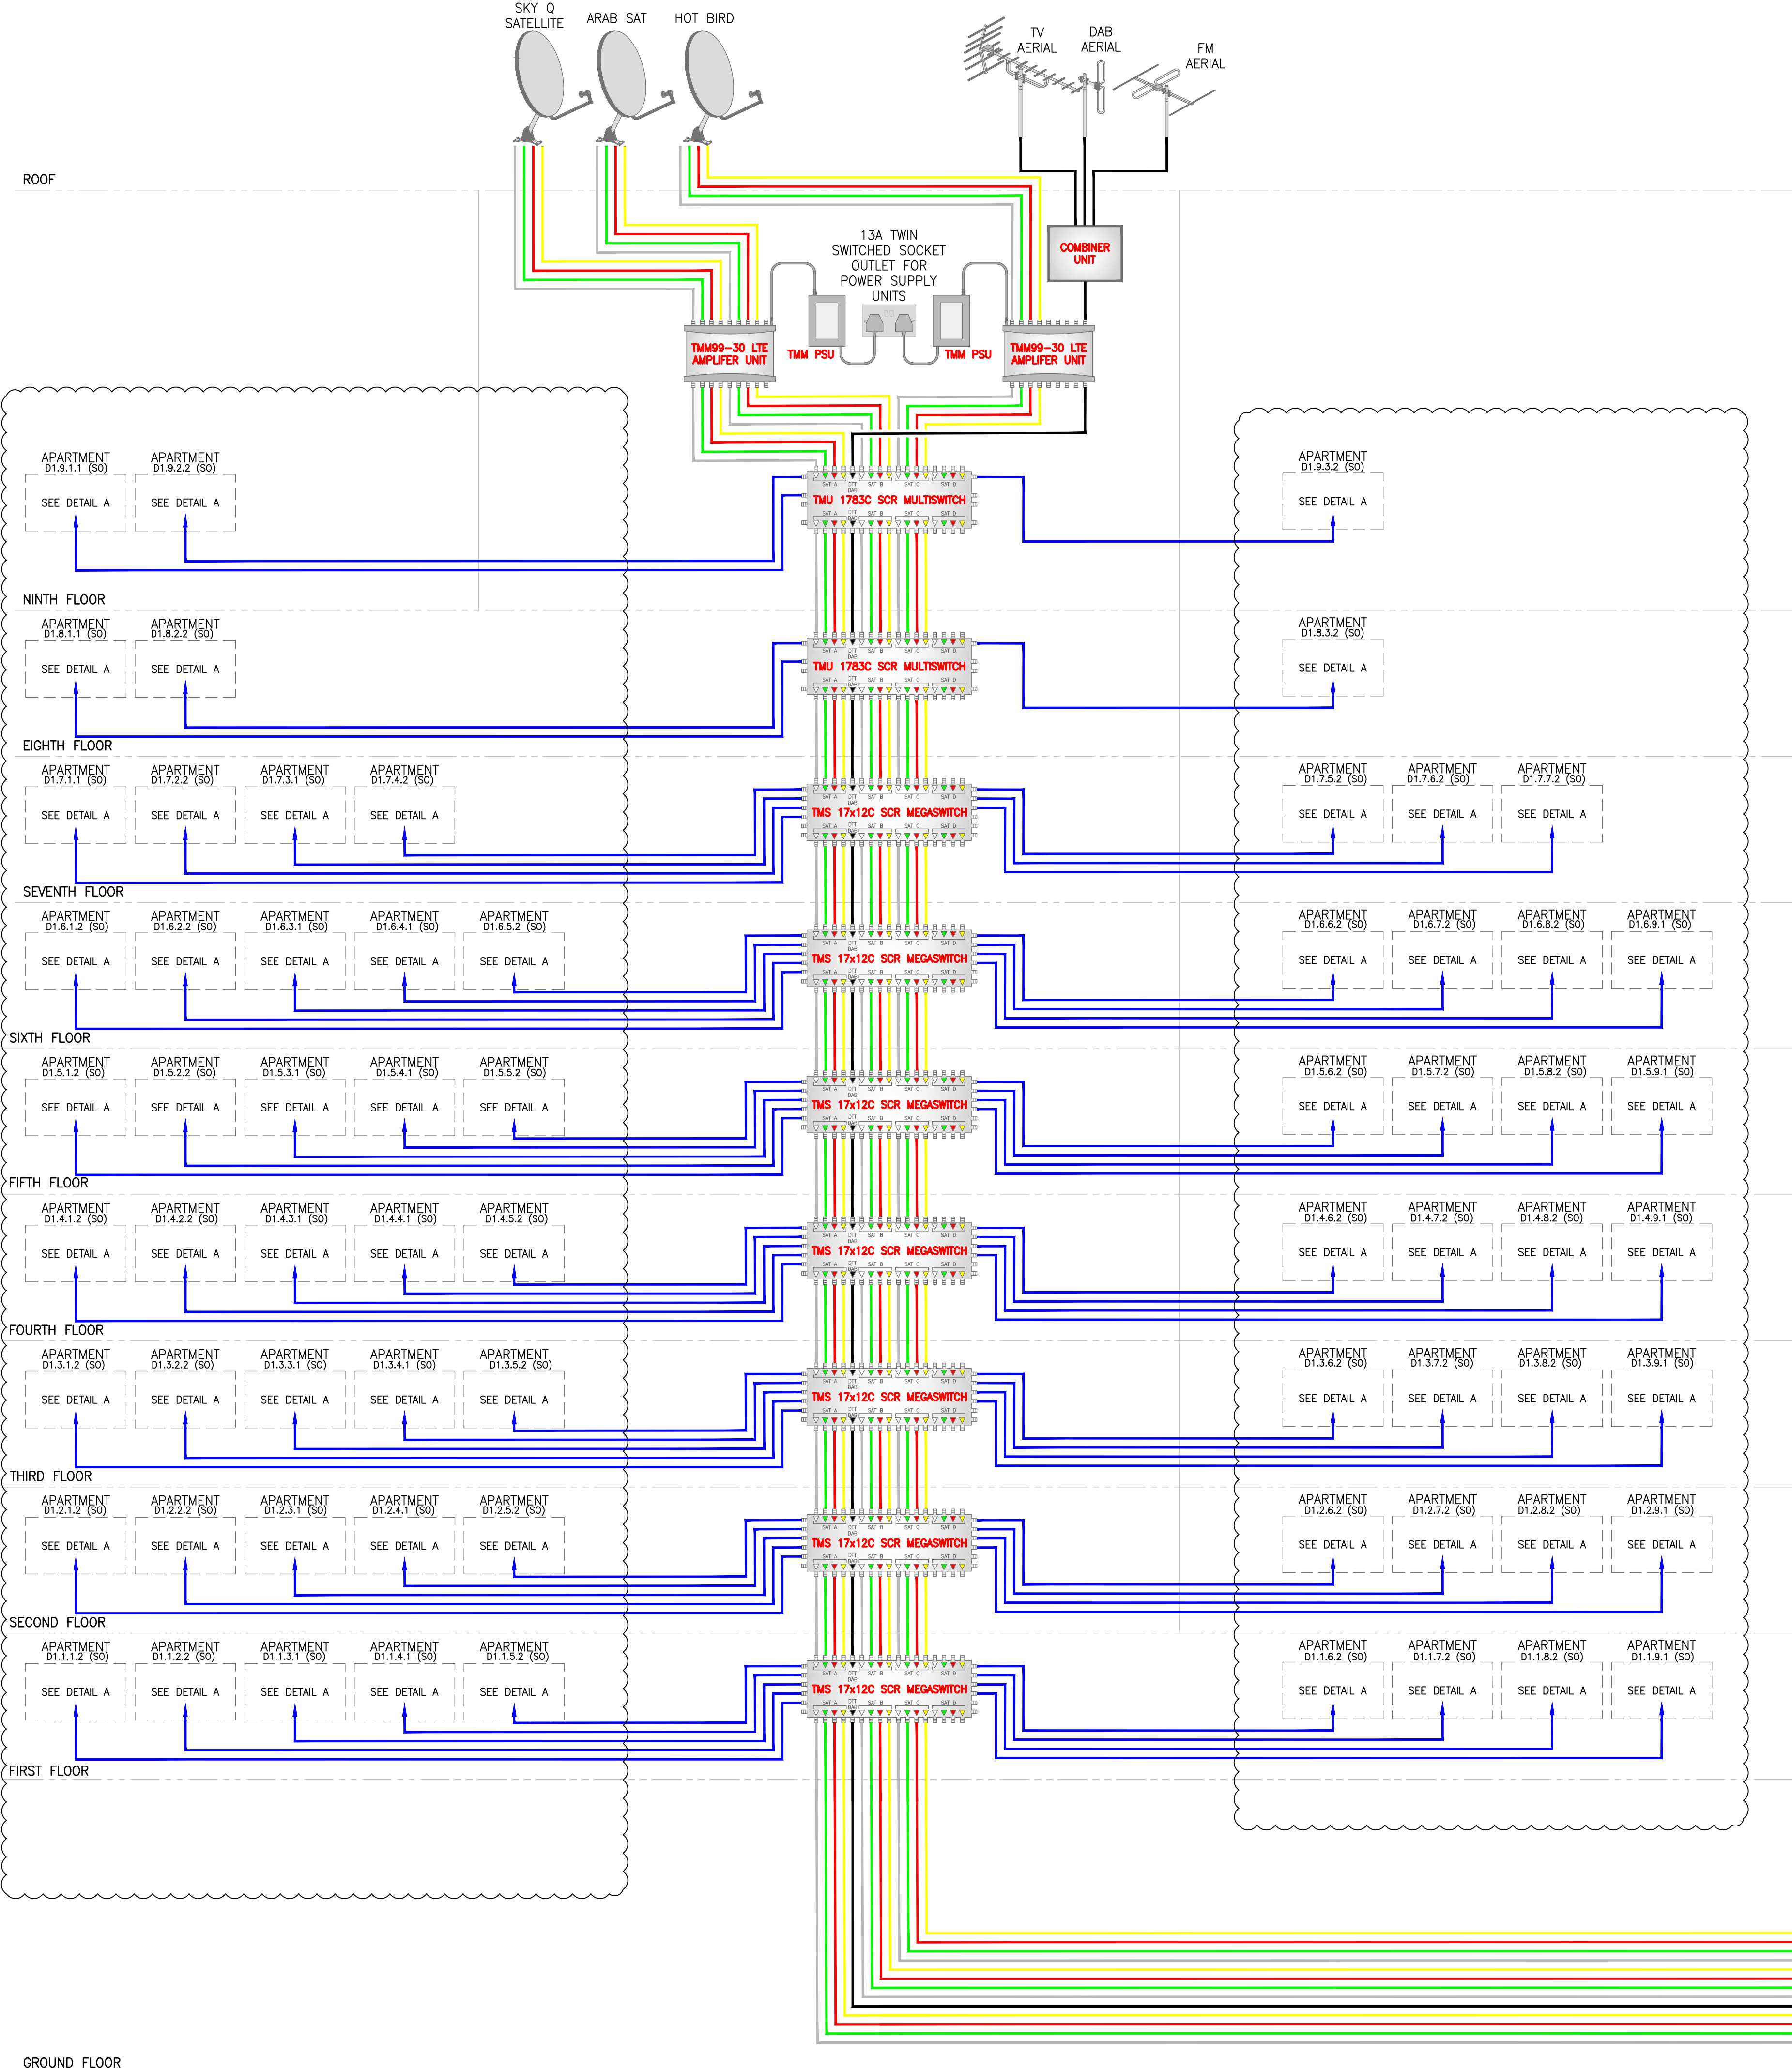

BLOCK D2

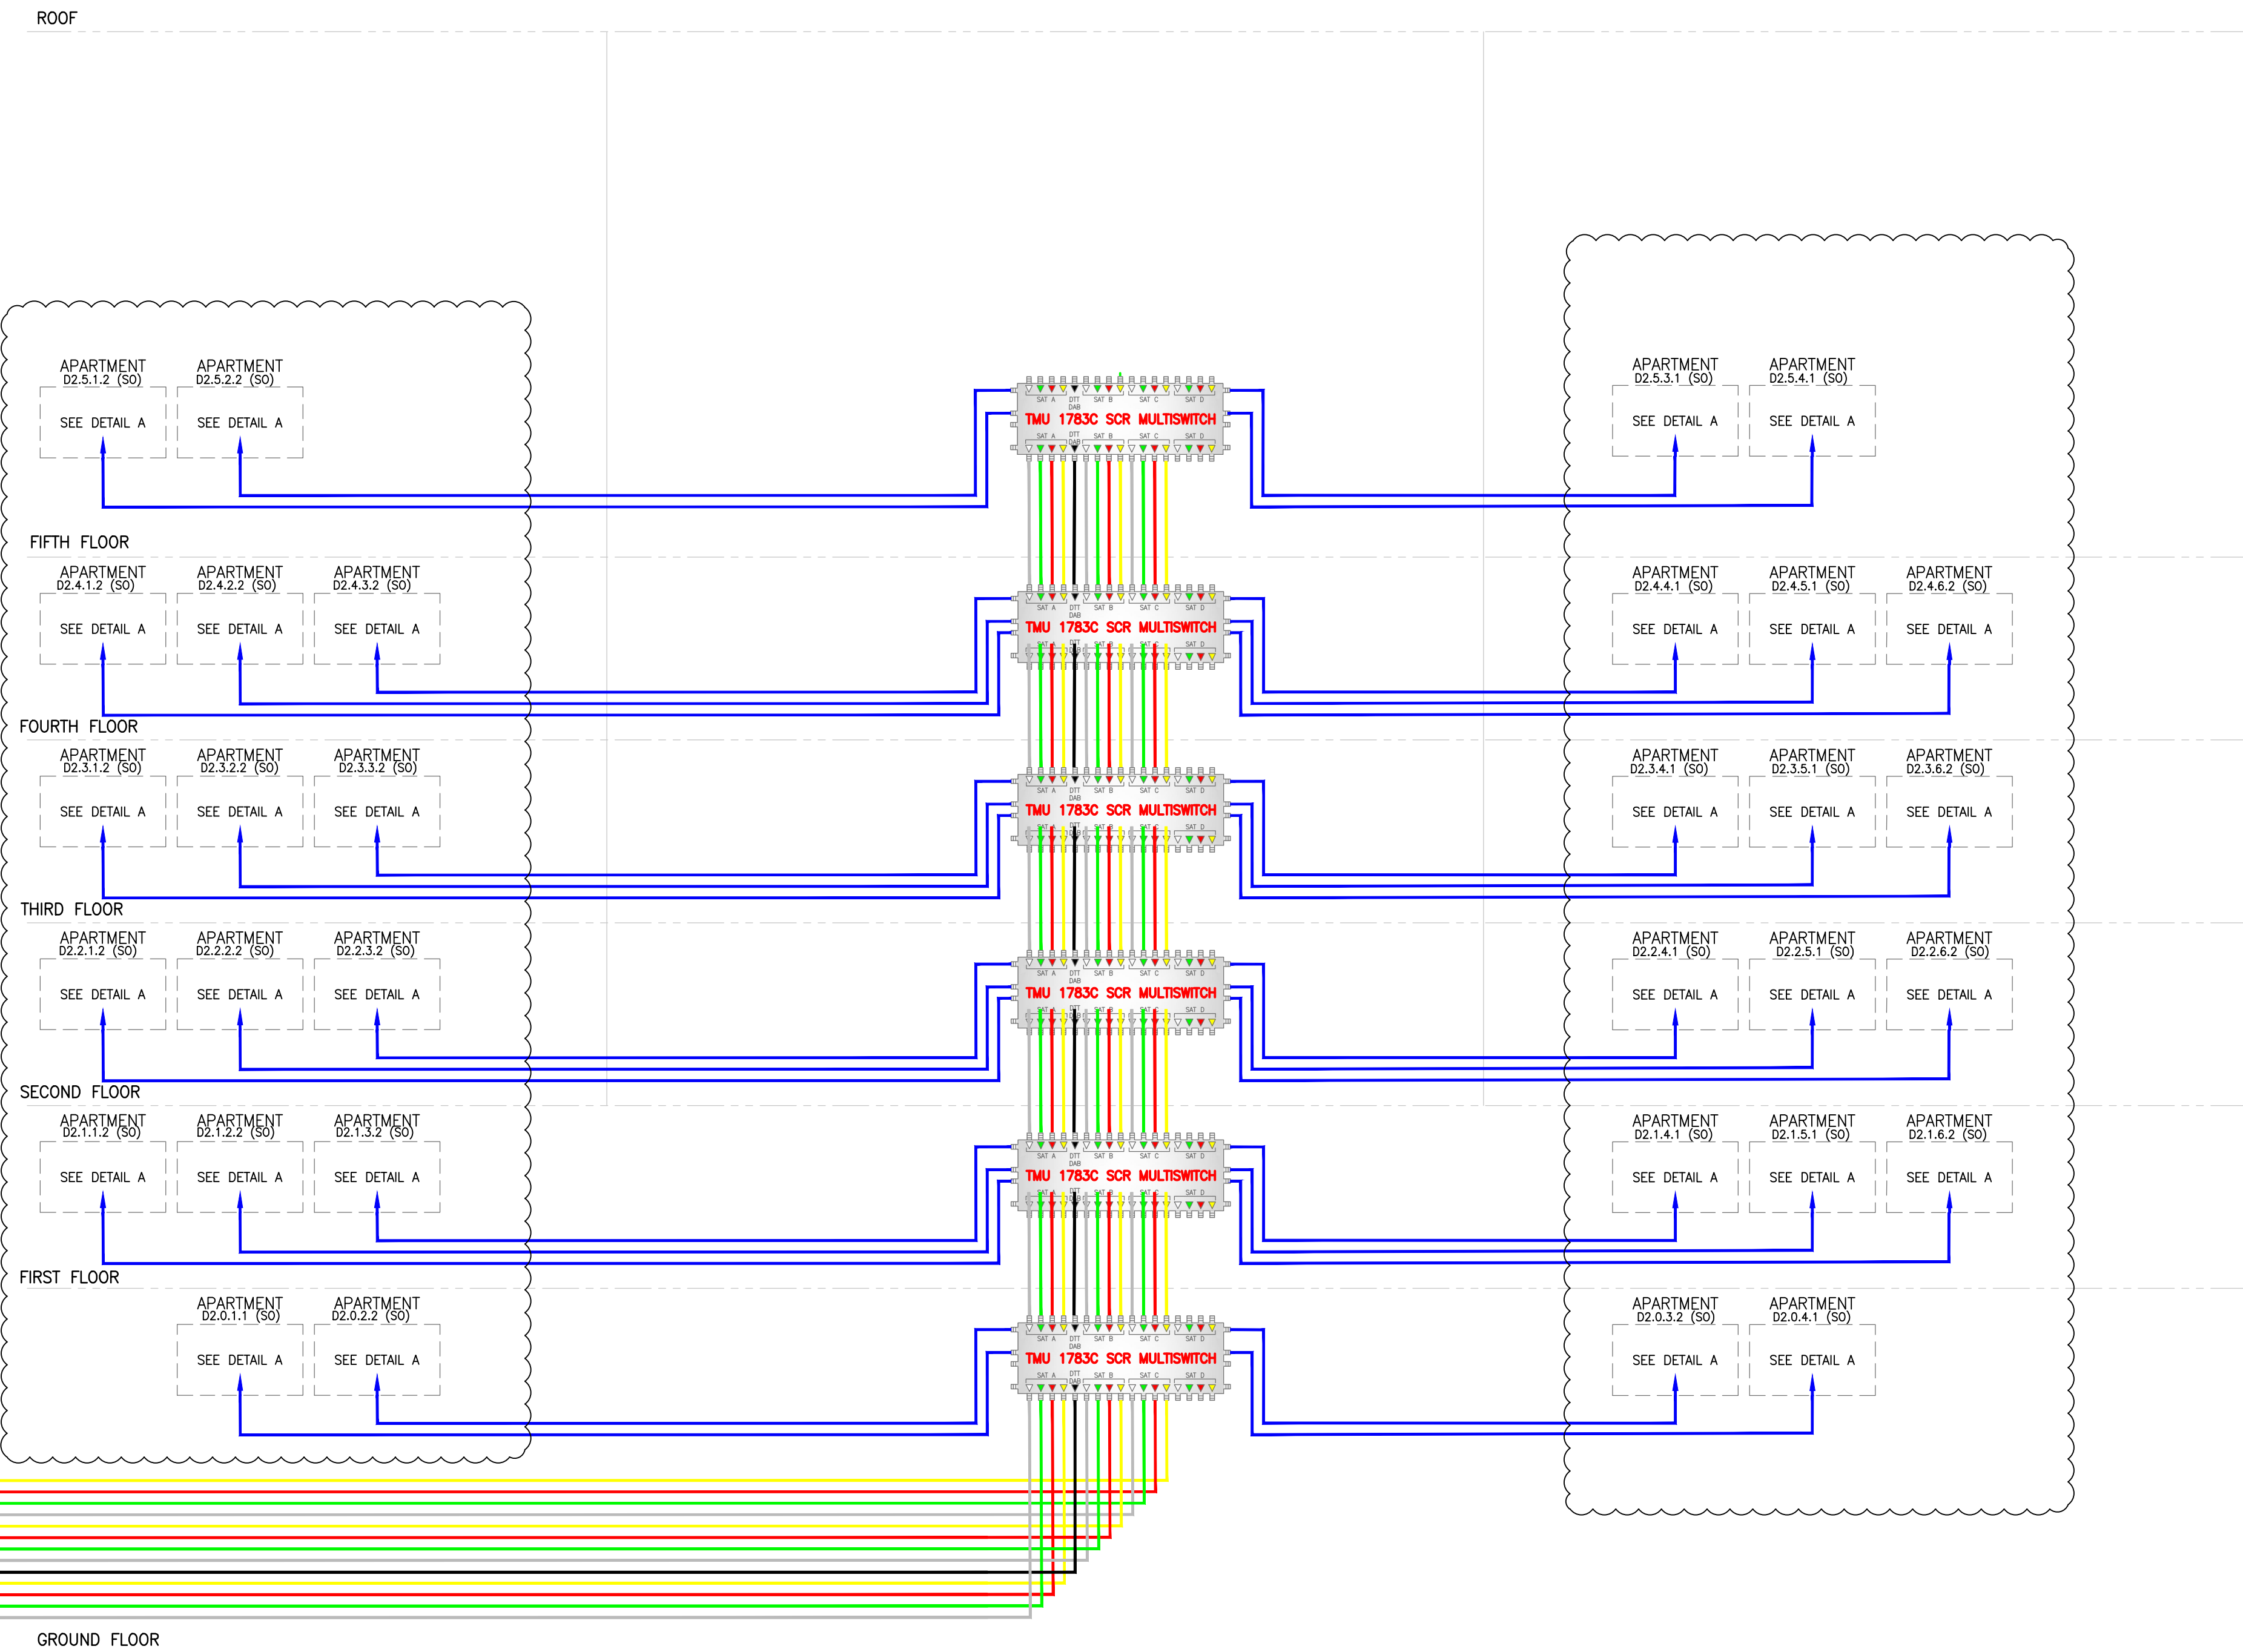

C2	Revised for Construction	16.12.21	LSE	GP
C1	Client & Design Team comments incorporated where applicable. Revisions are indicated.	14.06.20	LSE	GP
P3	Final Tender Issue	22.07.20	IL	AF
P2	For Information	04.02.20	IL	AF
P1	For Information	02.12.19	IL	AF