

	WALL TYPE TAG
	GRIDLINE REFERENCE
	ELEVATION / LEVEL
	Number ref } DOOR TAG Type ref.
	Number ref } WINDOW TAG Type ref.
	Number ref } CURTAIN WALL TAG
	DETAIL CALLOUT (detail number/ sheet number)
	BUILDING SECTION (section number/ sheet number)
	BALCONY TYPE

-  MU vertical movement joint (10mm thick)
- MSA masonry support angle with horizontal movement joint (15mm thick joint)
-  MSA return to slab - brickwork columns and metal cladding slots highlighted for clarity
- Lintel above openings
-  Change of wall type

DEL EXCHANGES

AWINGS NO:
57-PTE-D1-XX-DR-A-67-0101 TO 0104
57-PTE-D2-XX-DR-A-67-0101 TO 0104
57-PTE-D3-XX-DR-A-67-0101 TO 0104
57-PTE-D4-XX-DR-A-67-0101 TO 0104

AWINGS NO:
57-PTE-D1-XX-DR-A-04-0012 TO 0015
57-PTE-D2-XX-DR-A-04-0009 TO 0012
57-PTE-D3-XX-DR-A-04-0009 TO 0012
57-PTE-D4-XX-DR-A-04-0010 TO 0013

GENERAL ARRANGEMENT DRAWINGS 1:50
SPECIFICATION **W257-PTE-DD-ZZ-RP-A-01-0001**

DRAWINGS ISSUED "FOR CONSTRUCTION" STATUS IN LINE WITH PROGRAMME.
 NOT BUILD/MANUFACTURE/FABRICATE UNTIL ALL RELEVANT OUTSTANDING
 INFORMATION AND QUERIES ARE RESOLVED. DRAWINGS SUBJECT TO THE
 APPROVAL OF BUILDING CONTROL LABC & NHBC WARRANTY PROVIDER.

12.07.2022	WT-CS-21 (Level 9 ACIV) amended to suit revised specification by Vellfac.	LG	KN
29.06.2022	Issued as part of facade pack. Updates following PTA review - additional movement joints	KN	KN

01/20/2022	Issued as part of facade pack. Issued as part of CCH-2020 Incorporating MSA instructions on per se/particular subcontractor drawings. Key updated. Detail references added to per se/particular strategy. Additional key added to CCH-2020 as MSA added to D1 facade pack meeting 17.06.22. STW comments 28.02.22 incorporated.	KN	KN
12/02/2022	Issued as part of facade pack. Issued for coordination as part of CCH-2020. Signed following Subcontractor consultation with specialist drawings. Linits added. Key updated. Revisions as attached.	KN	KN
11/11/2022	Issued as part of facade pack update. STW comments incorporated, additional wall type added for facade pack.	TZ	KN/LG
22/10/2021	Issued as part of facade pack. New type assigned to ANJ window.	LG	EK
23/06/2021	Issued as part of Facade Package. Review of the Exterior Finishes Materials.	LG	KN

28.01.2021	Coordination updates to opening drawings Structural Coordination Drawings workshop. Revised following STW external opening pack comments.		
06.01.2021	Ground levels added as per coordination with Landscape Architect drawings. DPC + Gas vent pipe DPC added to GL as coordination.	KIN	EIK
01.11.2020	Issued as part of the Brickwork/Cladding + Metalwork package. Pantries as above.	KIN	EIK
23.09.2020	Issued as part of the 100% Window package. New glazing added to cladding. David sent external where needed.	KIN+H	EIK
21.06.2020	Issued as part of brickwork + cladding package.	KIN	EIK
04.06.2020	Issued for construction as part of metalwork package. External balconies/wall elevations refs added. Detail refs added. Balcony door/window sets updated as per drawings. A change to the cladding package.	KIN	EIK


15.03.2020	Issued for completion on part of CHOWKAT Cusping package. Local codes added key, as per the CHOWKAT Cusping package. Additional revision on CHOWKAT Cusping package issued as part of external wall package for comment. MJ, MSJ and Lateral added. Key updated. Call out added.	KPHN	KN
14.02.2020	Missing opening in concrete slab re-installed at ground floor.	KPHN	EK
14.02.2020	PI Issues. Scale of drawings revised to 1:50 as per client request. Typical detail references added. Materials table added. Notes amended as clarified. Cycle store door relocated to North Elevation of Block D1. Substation doors to North Elevation updated to comply with LPHS requirements. Followed by minor changes required by client. South Elevation openings rearranged to suit internal layout. Doors required to commercial unit added to South Elevation to comply with the regulations.	KPHN	EK/MV

0336 7777
me.surname@ptea.co.uk
architects
pollardthomasedwards.co.uk


Thomas Edwards

job number	draws	scale	date created
10-000	K111	1:50000	JAN 20

file	drawing number	revision	usability
Elevation - D1 - North 0	W257-PTE-D1-XX-DR-A-04-0008 C14		

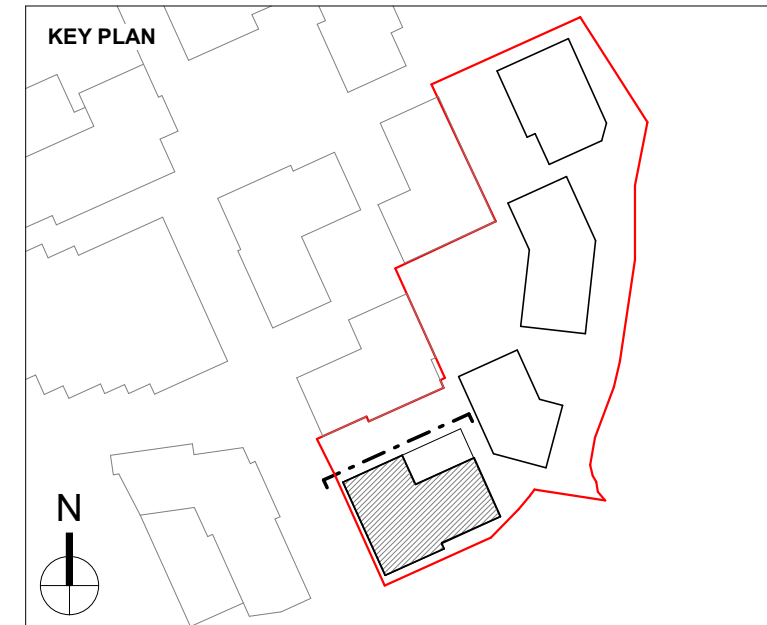Pollard
Thomas
Edwards

scale	date created
1 : 50@A0	JAN 20
revision	Stability
C-DR-A-04-0008 C14	

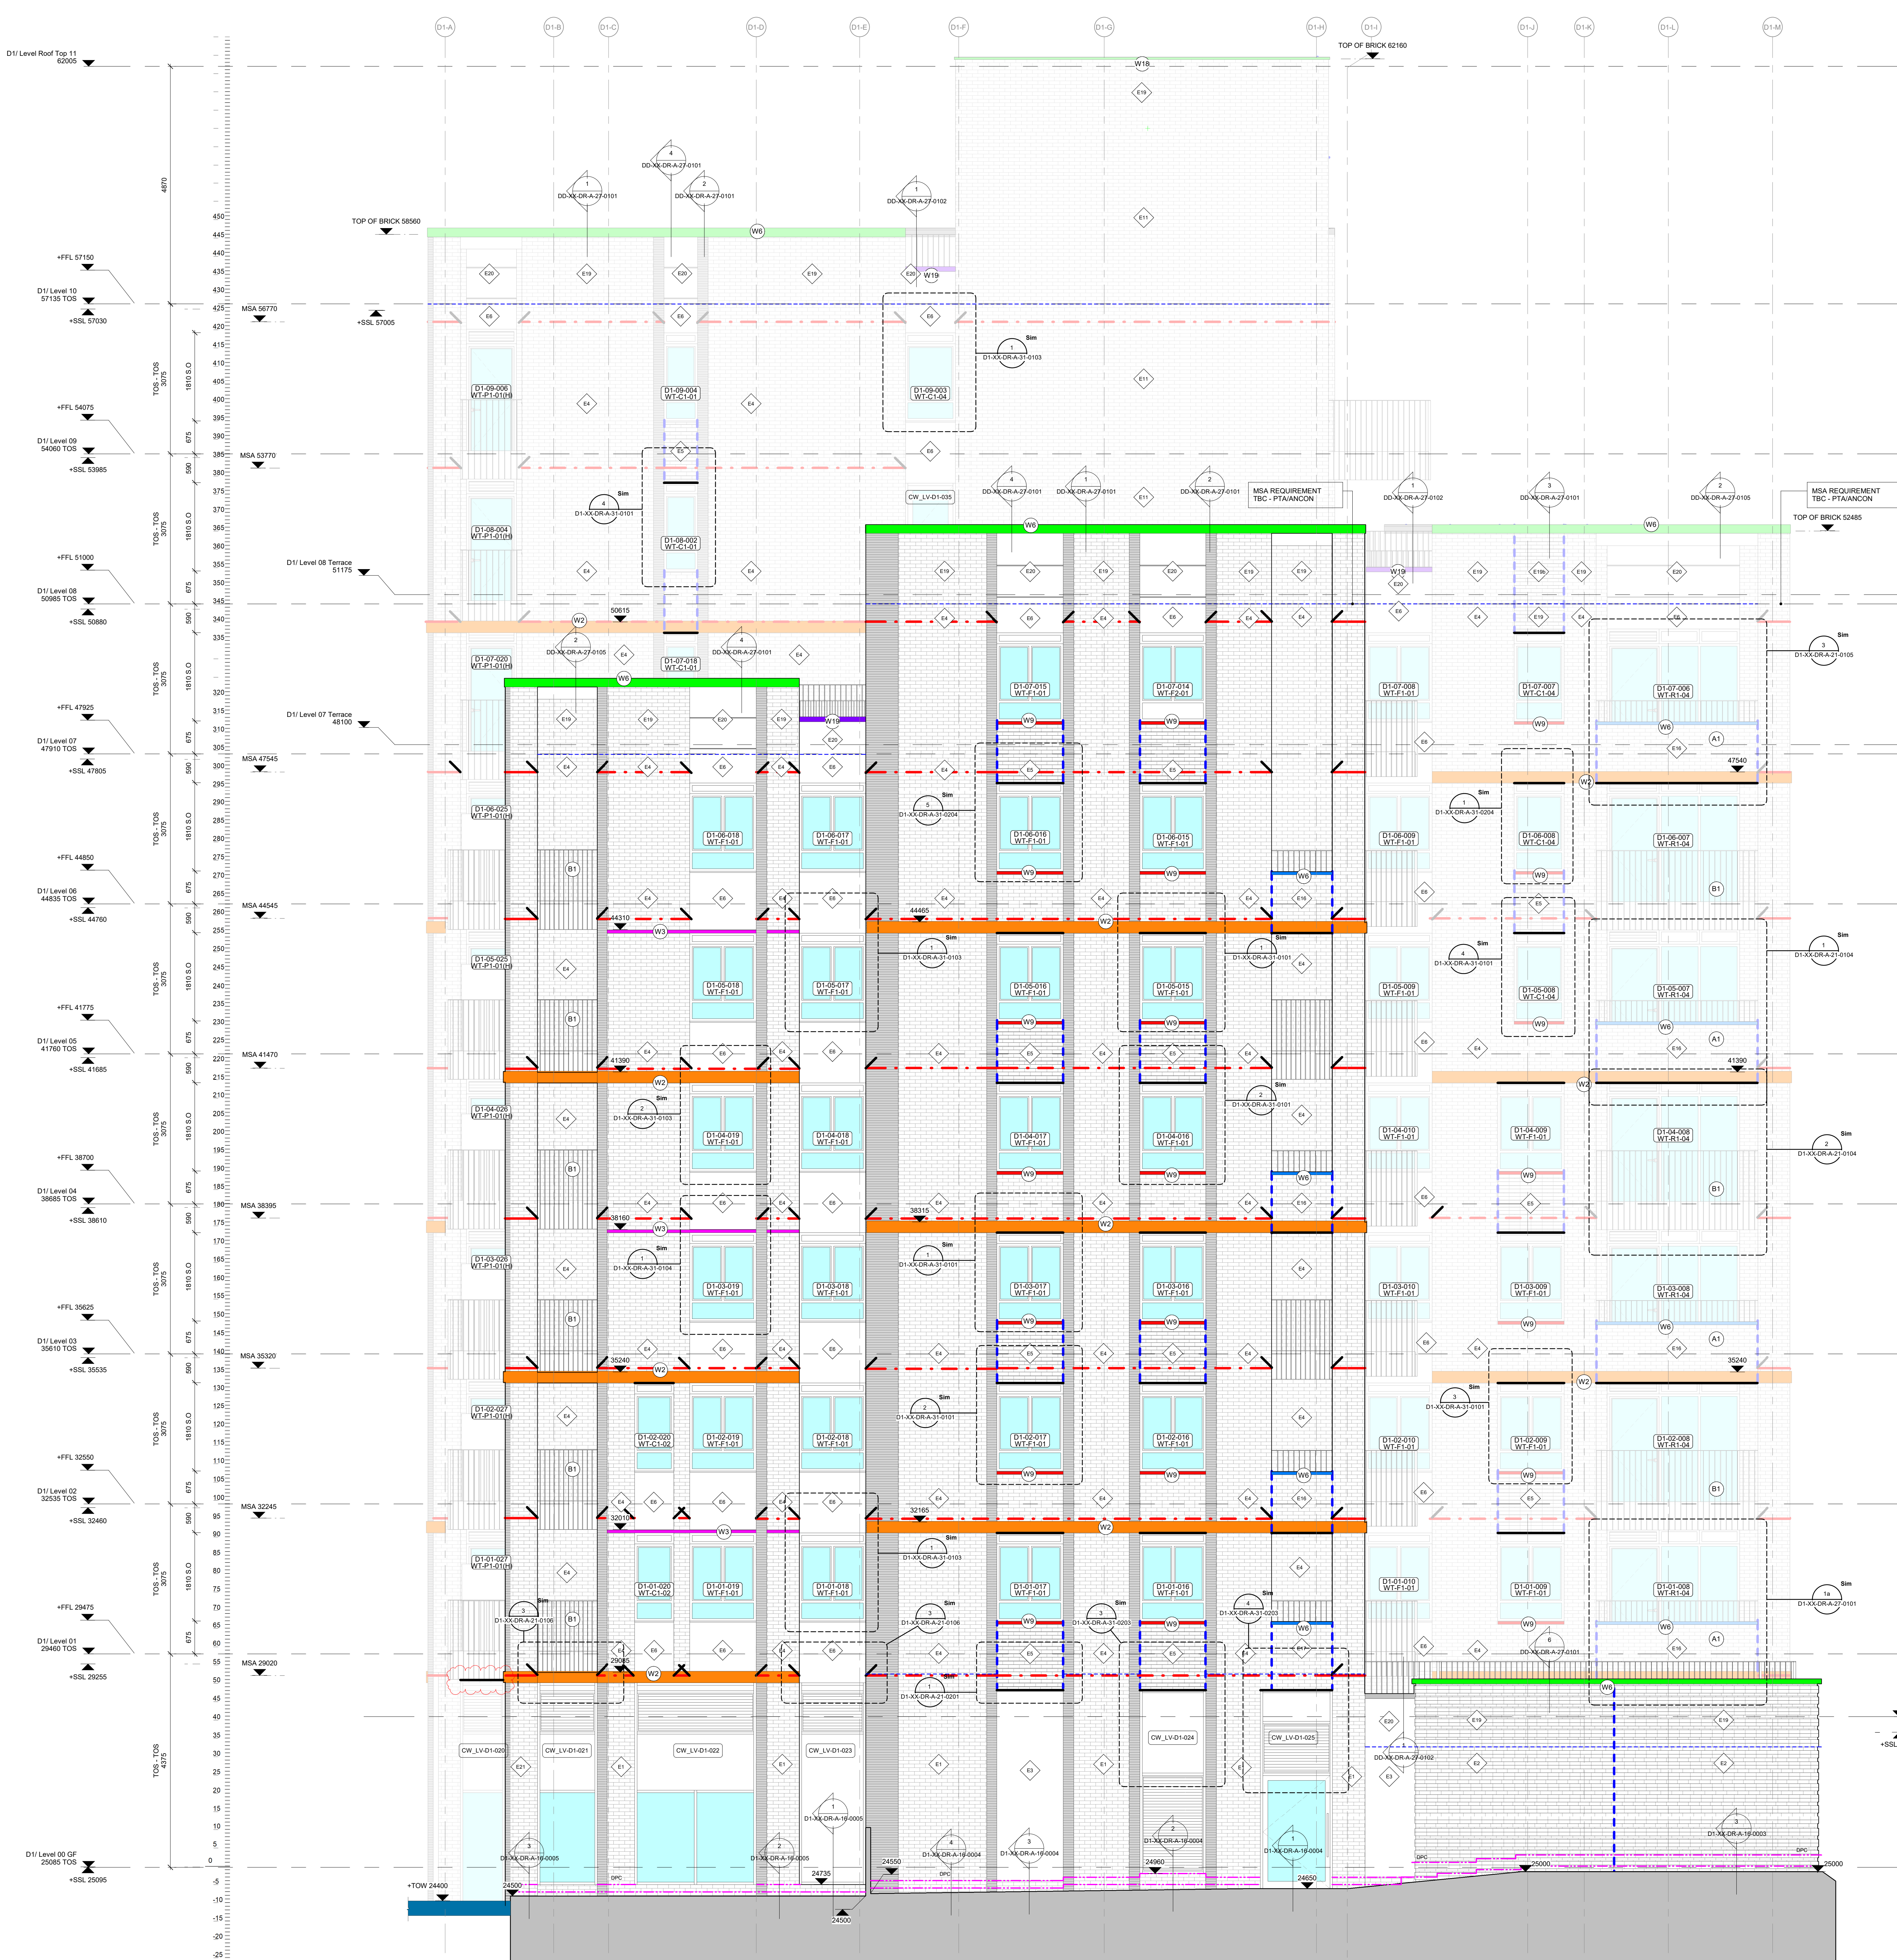

COLOUR CODED KEY - STONE EFFECT PPC COMPONENTS	
—	(W2) PRIMARY STRING COURSE
—	(W3) SECONDARY STRING COURSE
—	(W6) WINDOW CLLS
—	(W6) COPING TO MASONRY WALLING
—	(W19) COPING TO WALL CLADDING

GENERAL NOTES:
This drawing is © 2019 PTE architects.
Use figured dimensions only. **DO NOT SCALE.**
All dimensions are in millimetres unless noted otherwise.
This drawing must be read in conjunction with all A1 partitions set out to subwork or other relevant drawings and specifications from the Architect and other consultants.
For setting out and specification of MME services refer to MME Consultants documents.
For setting out and specification of structure refer to Structural Engineer's documents.

SETTING OUT NOTES:
All setting out to be confirmed on site prior to construction - any discrepancy must be immediately reported to the Architect.
All setting out to face of structure or to grid.
For setting out and specification of MME services refer to MME Consultants documents.
For setting out and specification of structure refer to Structural Engineer's documents.

KEY TO SYMBOLS	
FFL FINISHED FLOOR LEVEL	WALL TYPE TAG
TOS TOP OF SCREED LEVEL	GRIDLINE REFERENCE
SSL STRUCTURAL SLAB LEVEL	ELEVATION / LEVEL
DDPC DAMP PROOF COURSE / TRAY	Number and () DOOR TAG
	Number and () WINDOW TAG
	Number and () CURTAIN WALL TAG
	DETAIL CALLOUT (detail number / sheet number)
	BUILDING SECTION (section number / sheet number)
	BALCONY TYPE

- MU vertical movement joint (10mm thick)
- MSA masonry support angle with horizontal movement joint (15mm thick joint)
- MSA return to slab - brickwork columns and metal cladding slots highlighted for clarity
- Lintel above openings
- Change of wall type

MODEL EXCHANGES
PTA model loaded as issued on 29/06/2022 (W257-PTA-DE-ZZ-M3-S-01-0001)
FRC model loaded as issued on 08/06/2022 (W257-FRC-DZ-ZZ-M3-01-0001)
LDA model loaded as issued on 07/03/2022 (W257-LDA-DD-XX-M3-L-01-0001)
ACM model loaded as issued on 23/06/2022 (W257-ACM-DA-ZZ-M3-M-01-0001-RVT)

REFER TO:
FIRE ELEVATIONS FOR CAVITY BARRIERS AND FIRE STOPPING
DRAWINGS NO:
W257-PTA-D1-XX-DR-A-01-0101 TO 0104
W257-PTA-D2-XX-DR-A-01-0101 TO 0104
W257-PTA-D3-XX-DR-A-01-0101 TO 0104
W257-PTA-D4-XX-DR-A-01-0101 TO 0104

COLOURED ELEVATIONS FOR EXTERNAL MATERIALS AND FINISHES
DRAWINGS NO:
W257-PTA-D1-XX-DR-A-04-0012 TO 0015
W257-PTA-D2-XX-DR-A-04-0009 TO 0012
W257-PTA-D3-XX-DR-A-04-0009 TO 0012
W257-PTA-D4-XX-DR-A-04-0010 TO 0013

TO BE READ IN CONJUNCTION WITH:
A/16), A/21), A/27), A/31), A/37), A/40), A/41), A/45) SERIES DRAWINGS
GENERAL ARRANGEMENT DRAWINGS 1-50
NBS SPECIFICATION W257-PTA-DD-ZZ-RP-A-01-0001

FOR RELEVANT OUTSTANDING ITEMS REFER TO:
OUTSTANDING DESIGN INFORMATION TRACKER W257-PTA-DD-XX-RP-A-01-0002
DRAWINGS ISSUED "FOR CONSTRUCTION" STATUS IN LINE WITH PROGRAMME.
INFORMATION AND QUERIES ARE REQUESTED TO THE APPROVAL OF BUILDING CONTROL LAB 3 NHC WARRANTY PROVIDER.

C12	09.07.2022	Minor revisions as checked.	KN	KN
C11	20.06.2022	Issued as part of facade pack. Update following PTA review - additional movement joints added. Additional detail reference added.	KN	KN
C10	21.06.2022	Issued as part of facade pack. Based on part of C10-01. Incorporating B1 revisions as per elevation information drawings. Key updated. Detail reference added as per signed PTA. Drawing additional key (change reference added as signed PTA)	KN	KN
C9	12.06.2022	Issued as part of facade pack. Based on part of C10-01. Incorporating B1 revisions as per signed PTA. Drawing additional key (change reference added as signed PTA)	KN	KN
C8	11.02.2022	Issued as part of facade pack update. D10 currently incorporated, additional wall type tags added for clarity.	KN	KN
C7	23.01.2021	Issued as part of facade pack. Review of the External Finished Materials.	KN	KN
C6	24.06.2021	Issued as part of facade pack. Various type updates as per C10-01. Incorporating B1 revisions as per signed PTA. Drawing additional key (change reference added as signed PTA)	KN	KN
C5	28.01.2021	Issued as part of facade pack. Based on part of C10-01. Incorporating B1 revisions as per signed PTA. Drawing additional key (change reference added as signed PTA)	KN	KN
C4	08.11.2020	Issued as part of facade pack. Based on part of C10-01. Incorporating B1 revisions as per signed PTA. Drawing additional key (change reference added as signed PTA)	KN	KN
C3	21.03.2020	Issued as part of facade pack. Based on part of C10-01. Incorporating B1 revisions as per signed PTA. Drawing additional key (change reference added as signed PTA)	KN	KN
C2	04.06.2020	Issued as part of facade pack. Based on part of C10-01. Incorporating B1 revisions as per signed PTA. Drawing additional key (change reference added as signed PTA)	KN	KN
C1	02.07.2020	Issued for Construction as part of facade pack. Colour coded key added. Material tags updated. Additional material as checked.	KN	KN
P2	15.09.2020	Issued as part of facade pack. Based on part of C10-01. Incorporating B1 revisions as per signed PTA. Drawing additional key (change reference added as signed PTA)	KN	KN
P1	07.02.2020	PTA review. Issue of facade pack. Based on part of C10-01. Incorporating B1 revisions as per signed PTA. Drawing additional key (change reference added as signed PTA)	KN	KN


CONSTRUCTION

Diskeeper Wharf
38 Graham Street
London N1 6AX
020 7336 7777
@pollardthomas
www.pollardthomaswards.co.uk

Pollard Thomas Edwards

19-028 KHH 1: 50/A0 JAN 20

GA Elevation - D1 - East - W257-PTA-D1-XX-DR-A-04-0009 C12 1-50

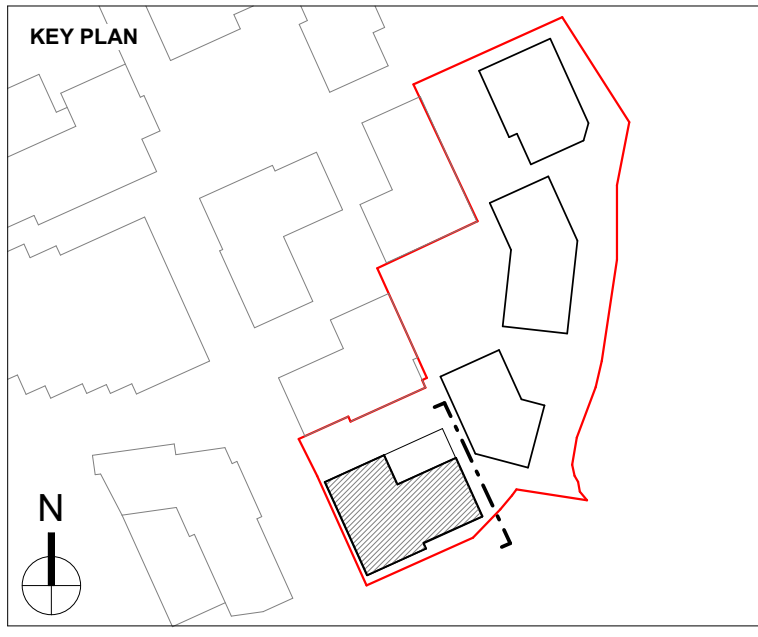



COLOUR CODED KEY - STONE EFFECT PPC COMPONENTS

- (W1) PRIMARY STRING COURSE
- (W2) SECONDARY STRING COURSE
- (W3) WINDOW CLLS
- (W4) COPING TO MASONRY WALLING
- (W19) COPING TO WALL CLADDING

GENERAL NOTES
This drawing is © 2019 PTE architects. All dimensions are in millimetres unless noted otherwise.
The drawing must be read in conjunction with all other relevant drawings and specifications from the Architect and other consultants.
If in doubt, ask.

SETTING OUT NOTES
All setting out to be confirmed on site prior to construction - any discrepancy must be immediately reported to the Architect.
All setting out to face of structure or to grid.
All partitions set out to substone or other relevant drawings and specifications from the Architect and other consultants.
For setting out and specification of MME services refer to MME Consultants documents.
For setting out and specification of structure refer to Structural Engineer's documents.

KEY TO SYMBOLS

- FFL FINISHED FLOOR LEVEL
- TOS TOP OF SCREED LEVEL
- SSL STRUCTURAL SLAB LEVEL
- DDPC DAMP PROOF COURSE / TRAY
- WALL TYPE TAG
- GRIDLINE REFERENCE
- ELEVATION / LEVEL
- DOOR TAG
- WINDOW TAG
- CURTAIN WALL TAG
- DETAIL CALLOUT (detail number / sheet number)
- BUILDING SECTION (section number / sheet number)
- BALCONY TYPE

MODEL EXCHANGES
PTA model loaded as issued on 29/06/2022 (W257-PTA-DE-ZZ-M3-S-01-0001)
FRC model loaded as issued on 08/06/2022 (W257-FRC-DD-ZZ-M3-AE-01-0001)
LDA model loaded as issued on 07/03/2022 (W257-LDA-DD-ZZ-M3-LS-01-0001)
ACM model loaded as issued on 23/06/2022 (W257-ACM-GA-ZZ-M3-M-01-0001-RVT)

REFER TO:
FIRE ELEVATIONS FOR CAVITY BARRIERS AND FIRE STOPPING
DRAWINGS NO:
W257-PTA-D1-XX-DR-A-87-0101 TO 0104
W257-PTA-D2-XX-DR-A-87-0101 TO 0104
W257-PTA-D3-XX-DR-A-87-0101 TO 0104
W257-PTA-D4-XX-DR-A-87-0101 TO 0104

COLOURED ELEVATIONS FOR EXTERNAL MATERIALS AND FINISHES
DRAWINGS NO:
W257-PTA-D1-XX-DR-A-04-0012 TO 0015
W257-PTA-D2-XX-DR-A-04-0009 TO 0012
W257-PTA-D3-XX-DR-A-04-0009 TO 0012
W257-PTA-D4-XX-DR-A-04-0010 TO 0013

TO BE READ IN CONJUNCTION WITH:
A/16), A/21), A/22), A/24), A/31), A/32), A/33), A/72), A/73) SERIES DRAWINGS
GENERAL ARRANGEMENT DRAWINGS 1-50
NBS SPECIFICATION W257-PTA-DD-ZZ-RP-A-01-0001

FOR RELEVANT OUTSTANDING ITEMS REFER TO:
OUTSTANDING DESIGN INFORMATION TRACKER W257-PTA-DD-ZZ-RP-A-01-0002
DRAWINGS ISSUED "FOR CONSTRUCTION" STATUS IN LINE WITH PROGRAMME. DO NOT BUILD/MANUFACTURE/FABRICATE UNTIL ALL RELEVANT OUTSTANDING INFORMATION AND QUERIES ARE RESOLVED. DRAWINGS SUBJECT TO THE APPROVAL OF BUILDING CONTROL, LAB & NHC WARRANTY PROVIDER.

KEY PLAN

Disperser Wharf
38 Graham Street
London N1 6AX
020 7336 7777
@pollardthomas
www.pollardthomaswards.co.uk

CONSTRUCTION

Disperser Wharf
38 Graham Street
London N1 6AX
020 7336 7777
@pollardthomas
www.pollardthomaswards.co.uk

Pollard Thomas Edwards

REV	DATE	DESCRIPTION	BY	CHKD	DATE	REASON
C11	29.06.2022	Issued as part of Revise pack. Updates following PTA review - additional movement joints and barriers. Additional detail revisions added.	KN	KN		
C10	21.06.2022	Issued as part of Revise pack. Based on part of C09-020, incorporating MSA locations as per approved construction strategy. Revise added. Total information added as agreed at D1 Revise pack meeting 17/06/22. STW comments BS C22 incorporated.	KN	KN		
C9	12.06.2022	Issued as part of Revise pack. Based on part of C08-020, incorporating MSA locations as per approved construction strategy. Revise added. Total information added as agreed at D1 Revise pack meeting 17/06/22. STW comments BS C22 incorporated.	KN	KN		
C8	11.02.2022	Issued as part of Revise pack updates. STW comments incorporated. Additional wall type tags added for clarity.	KN	KN		
C7	23.02.2021	Issued as part of Revise Pack. Review of the External Protection Materials.	KN	KN		
C6	24.02.2021	Issued as part of Revise pack. Review of the External Protection Materials.	KN	KN		
C5	28.01.2021	Issued as part of Revise pack. Review of the External Protection Materials.	KN	KN		
C4	09.11.2020	Issued as part of the Revise Pack. Review of the External Protection Materials.	KN	KN		
C3	21.08.2020	Issued as part of Revise pack. Review of the External Protection Materials.	KN	KN		
C2	04.08.2020	Issued as part of Revise pack. Review of the External Protection Materials.	KN	KN		
C1	02.07.2020	Issued as part of Revise pack. Review of the External Protection Materials.	KN	KN		
P2	16.05.2020	Issued as part of Revise pack. Review of the External Protection Materials.	KN	KN		
P1	07.02.2020	Issued as part of Revise pack. Review of the External Protection Materials.	KN	KN		

