


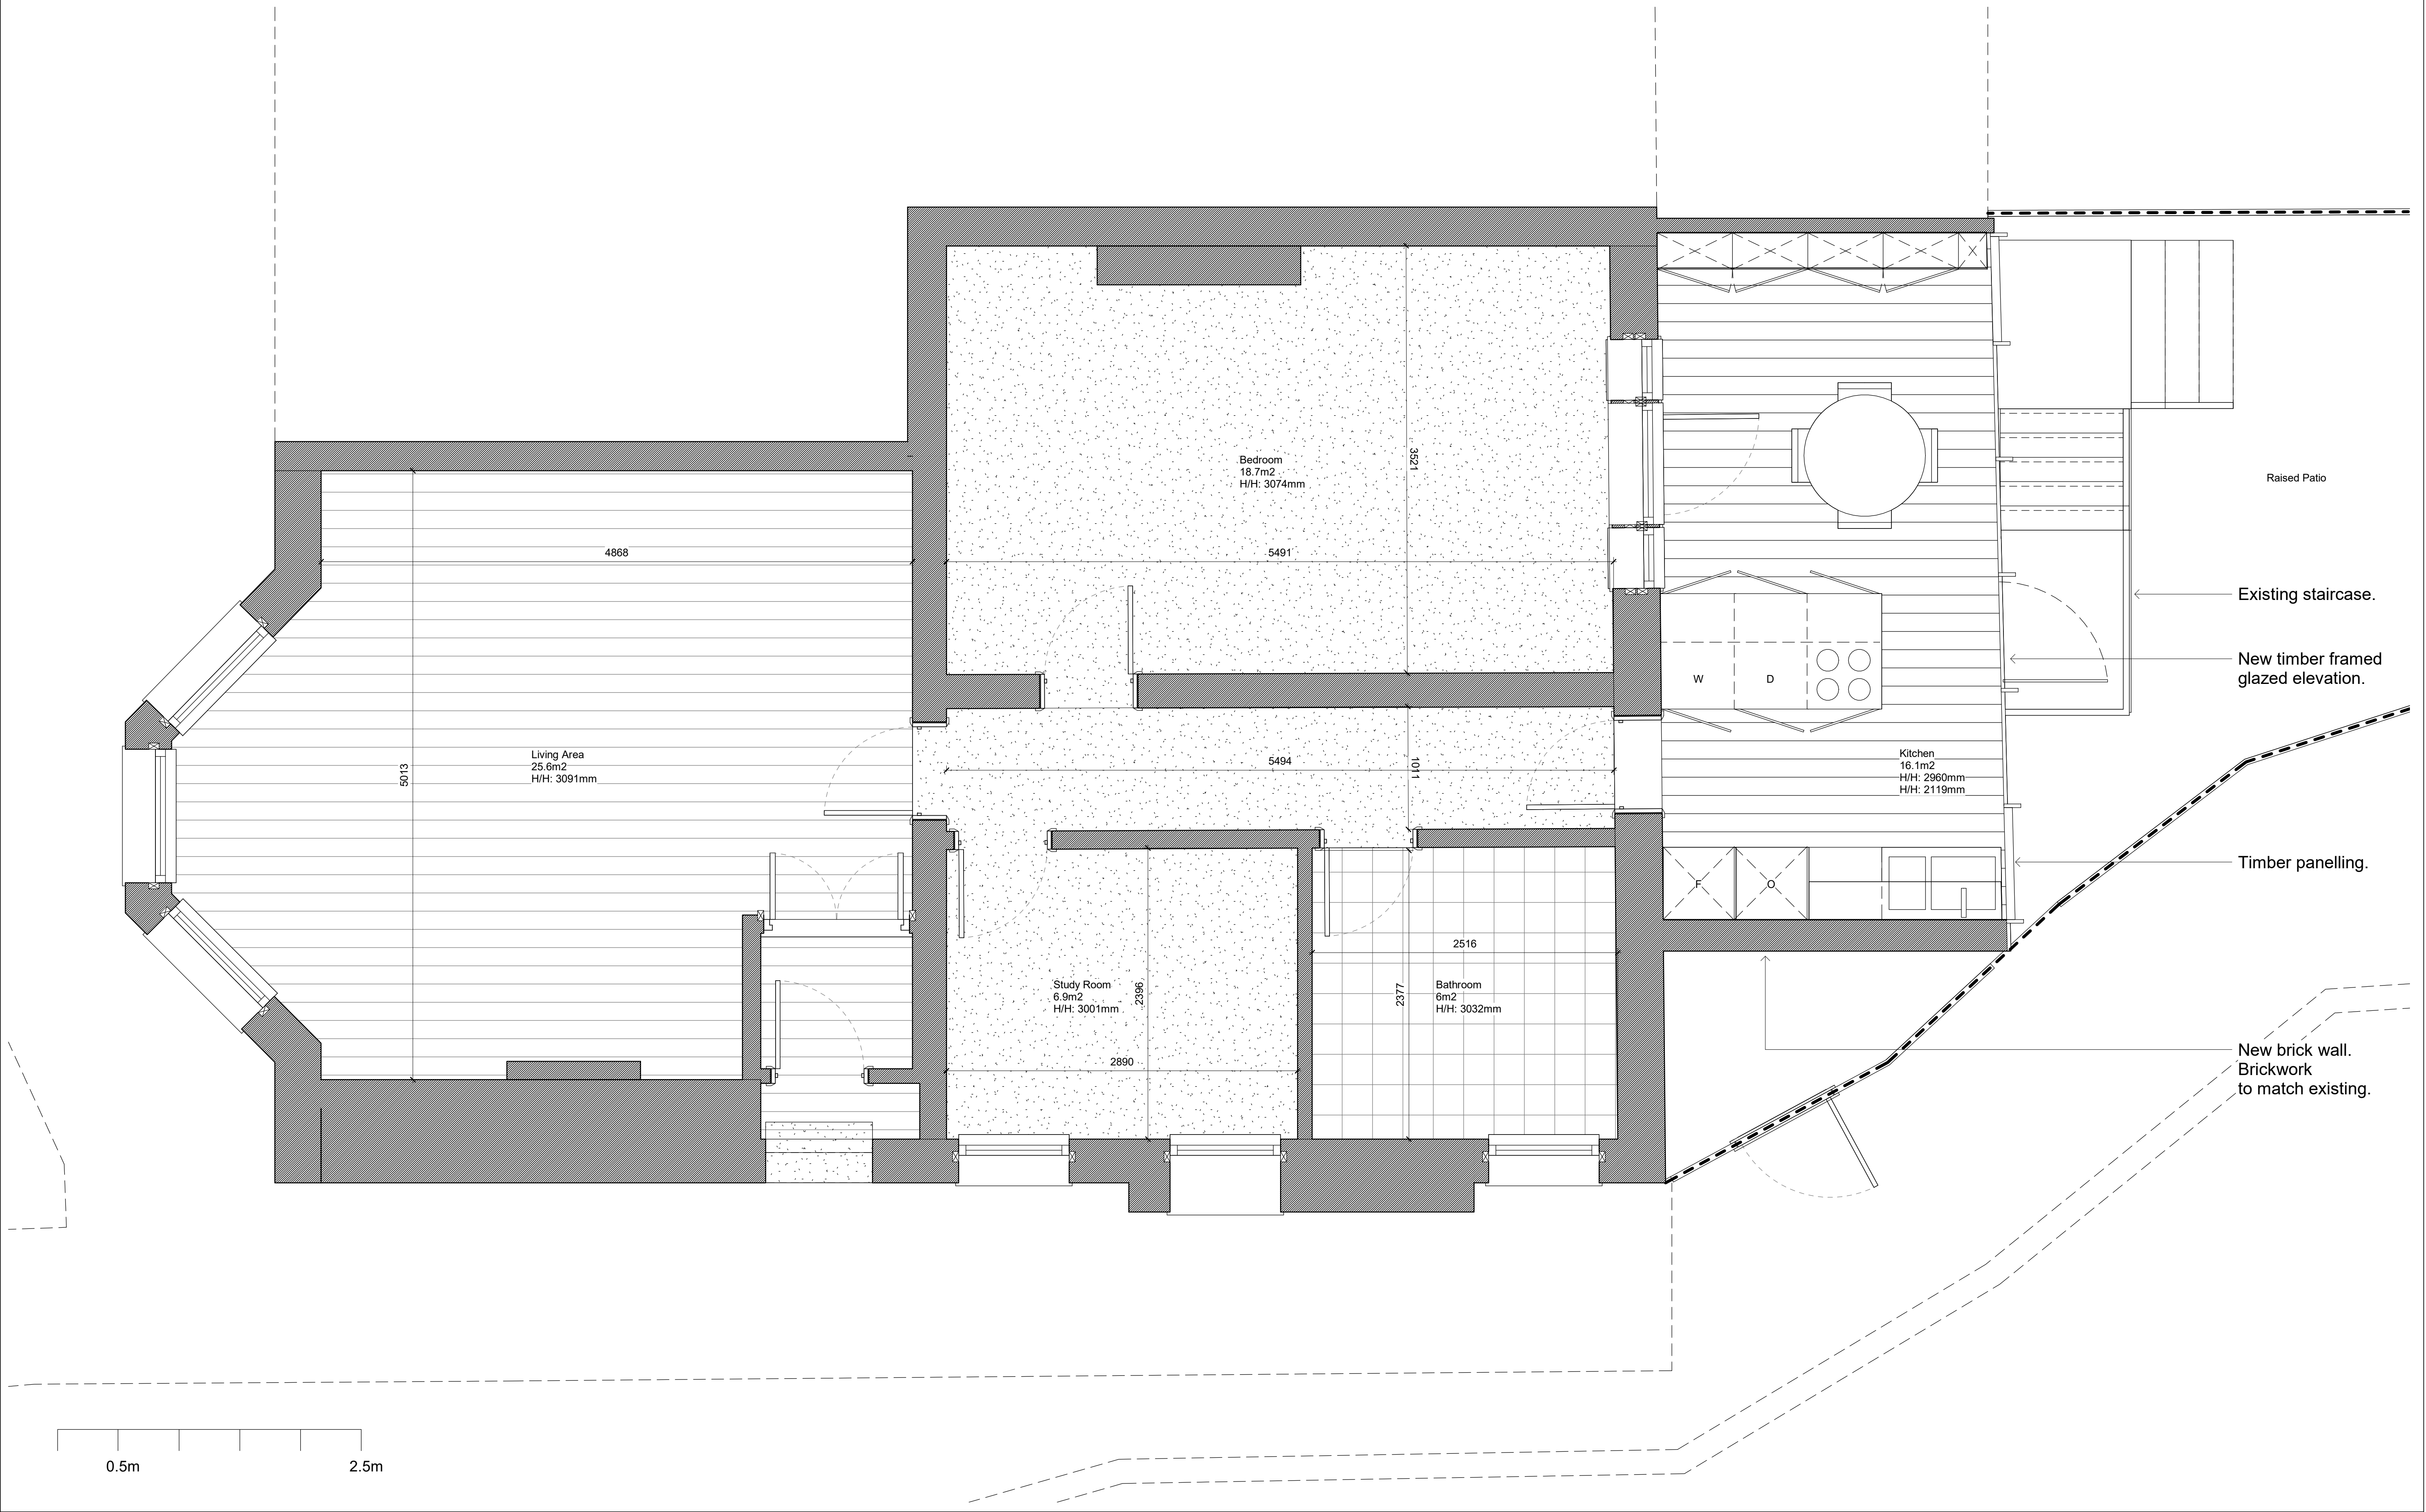

Do not scale from the drawing. All dimensions to be verified on site by contractor prior to commencement of any shop drawings and any works on site. Report all discrepancies to the Architect immediately.

This drawing is to read in conjunction with all related consultant/engineers drawings and all other relevant information.

REV	DATE	DESCRIPTION	CKD
	26/10/22	Planning Submission	KAS

REV	DATE	DESCRIPTION	CKD

telephone
email

KAS Architects Ltd.

8 Kidderpore Avenue
London NW3 7SU
020 8057 4567
info@kasarchitects.com

KAS JOB NO: 122


70 Shepherds Hill N6 5RH

Proposed Ground Floor Level

122-00-DR-200

Client: Rebecca Clay & Tom Atfield

SCALE @ A1: 1 : 25

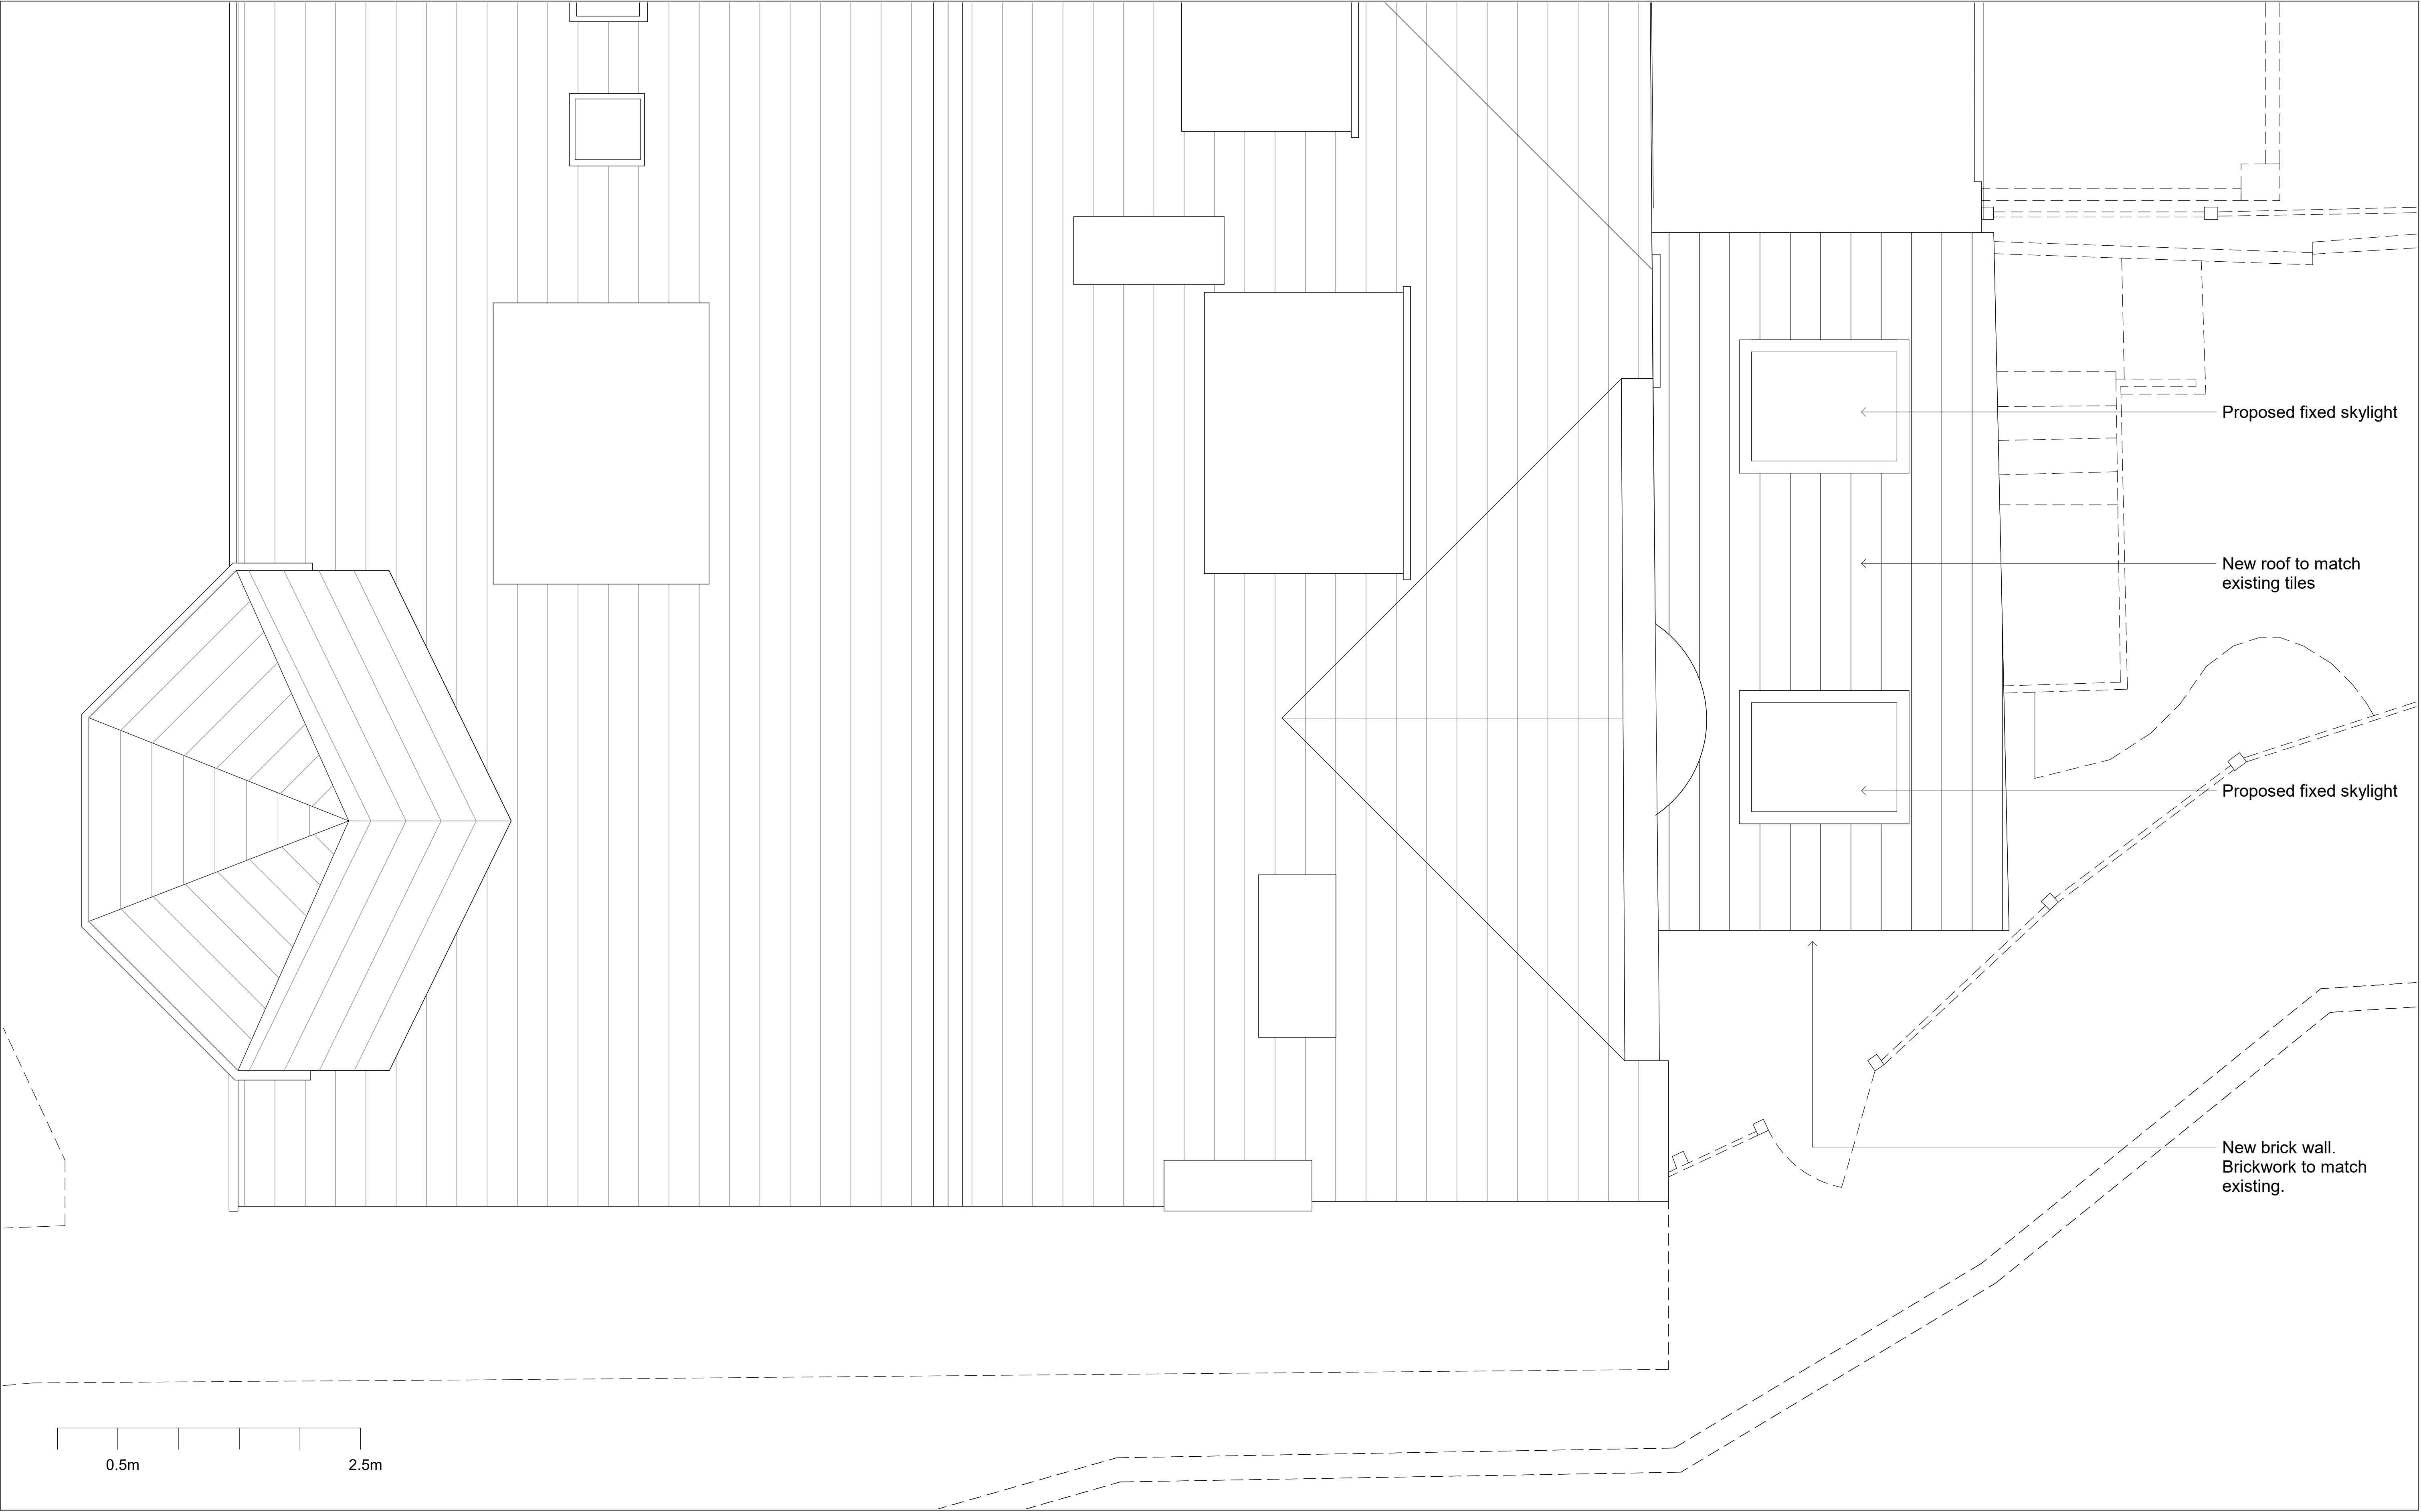

Do not scale from the drawing. All dimensions to be verified on site by contractor prior to commencement of any shop drawings and any works on site. Report all discrepancies to the Architect immediately.

This drawing is to read in conjunction with all related consultant/engineers drawings and all other relevant information.

REV	DATE	DESCRIPTION	CKD
	26/10/22	Planning Submission	KAS

REV	DATE	DESCRIPTION	CKD

telephone
email


KAS Architects Ltd.
8 Kidderpore Avenue
London NW3 7SU
020 8057 4567
info@kasarchitects.com


KAS JOB NO:

70 Shepherds Hill N6 5RH
Proposed Roof Plan

122-00-DR-04

Client: Rebecca Clay & Tom Atfield
SCALE @ A1: 1 : 25

 

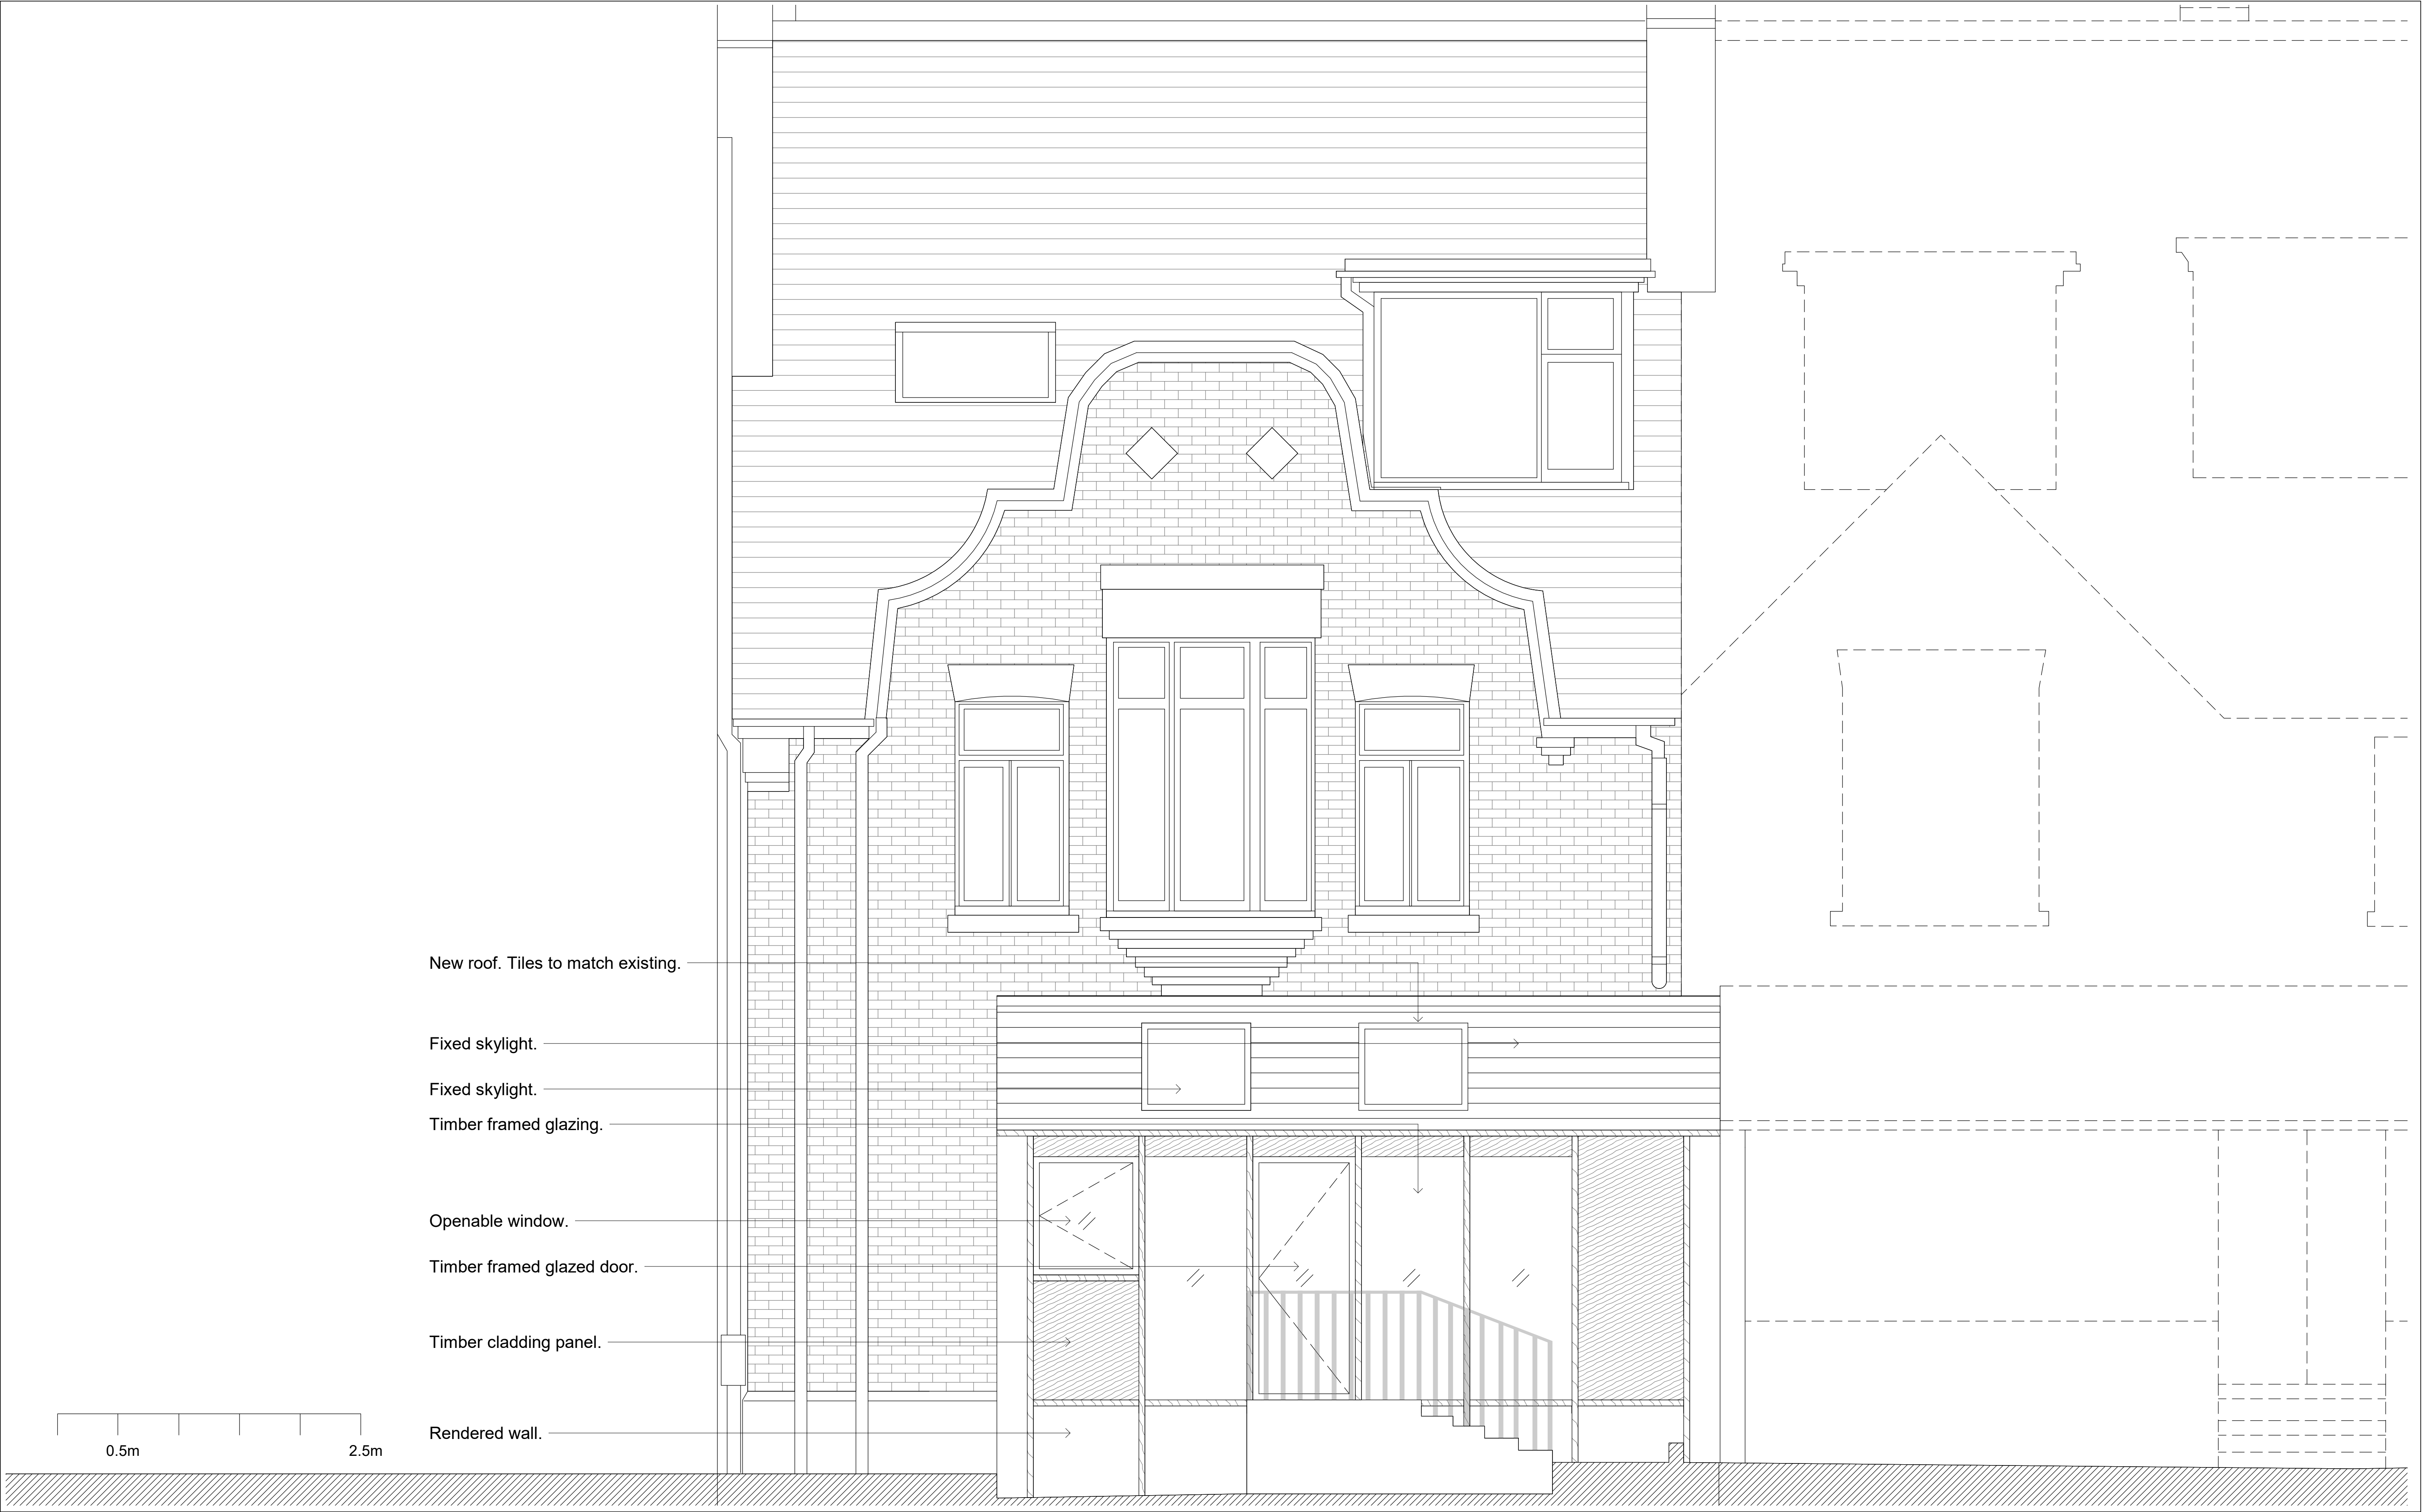

Do not scale from the drawing. All dimensions to be verified on site by contractor prior to commencement of any shop drawings and any works on site. Report all discrepancies to the Architect immediately.

This drawing is to read in conjunction with all related consultant/engineers drawings and all other relevant information.

REV	DATE	DESCRIPTION	CKD
	26/10/22	Planning Submission	KAS

REV	DATE	DESCRIPTION	CKD

telephone
email


KAS Architects Ltd.
8 Kidderpore Avenue
London NW3 7SU
020 8057 4567
info@kasarchitects.com

KAS JOB NO:

70 Shepherds Hill N6 5RH
Proposed South Elevation

122-00-DR-201

Client: Rebecca Clay & Tom Atfield
SCALE @ A1: 1 : 25

 



Do not scale from the drawing. All dimensions to be verified on site by contractor prior to commencement of any shop drawings and any works on site. Report all discrepancies to the Architect immediately.

This drawing is to read in conjunction with all related consultant/engineers drawings and all other relevant information.

REV	DATE	DESCRIPTION	CKD
	26/10/22	Planning Submission	KAS

REV	DATE	DESCRIPTION	CKD

KAS Architects Ltd.
8 Kidderpore Avenue
London NW3 7SU
020 8057 4567
info@kasarchitects.com

telephone
email

KAS JOB NO:

70 Shepherds Hill N6 5RH
Proposed West Elevation

122-00-DR-02

Client: Rebecca Clay & Tom Atfield
SCALE @ A1: 1 : 50

