


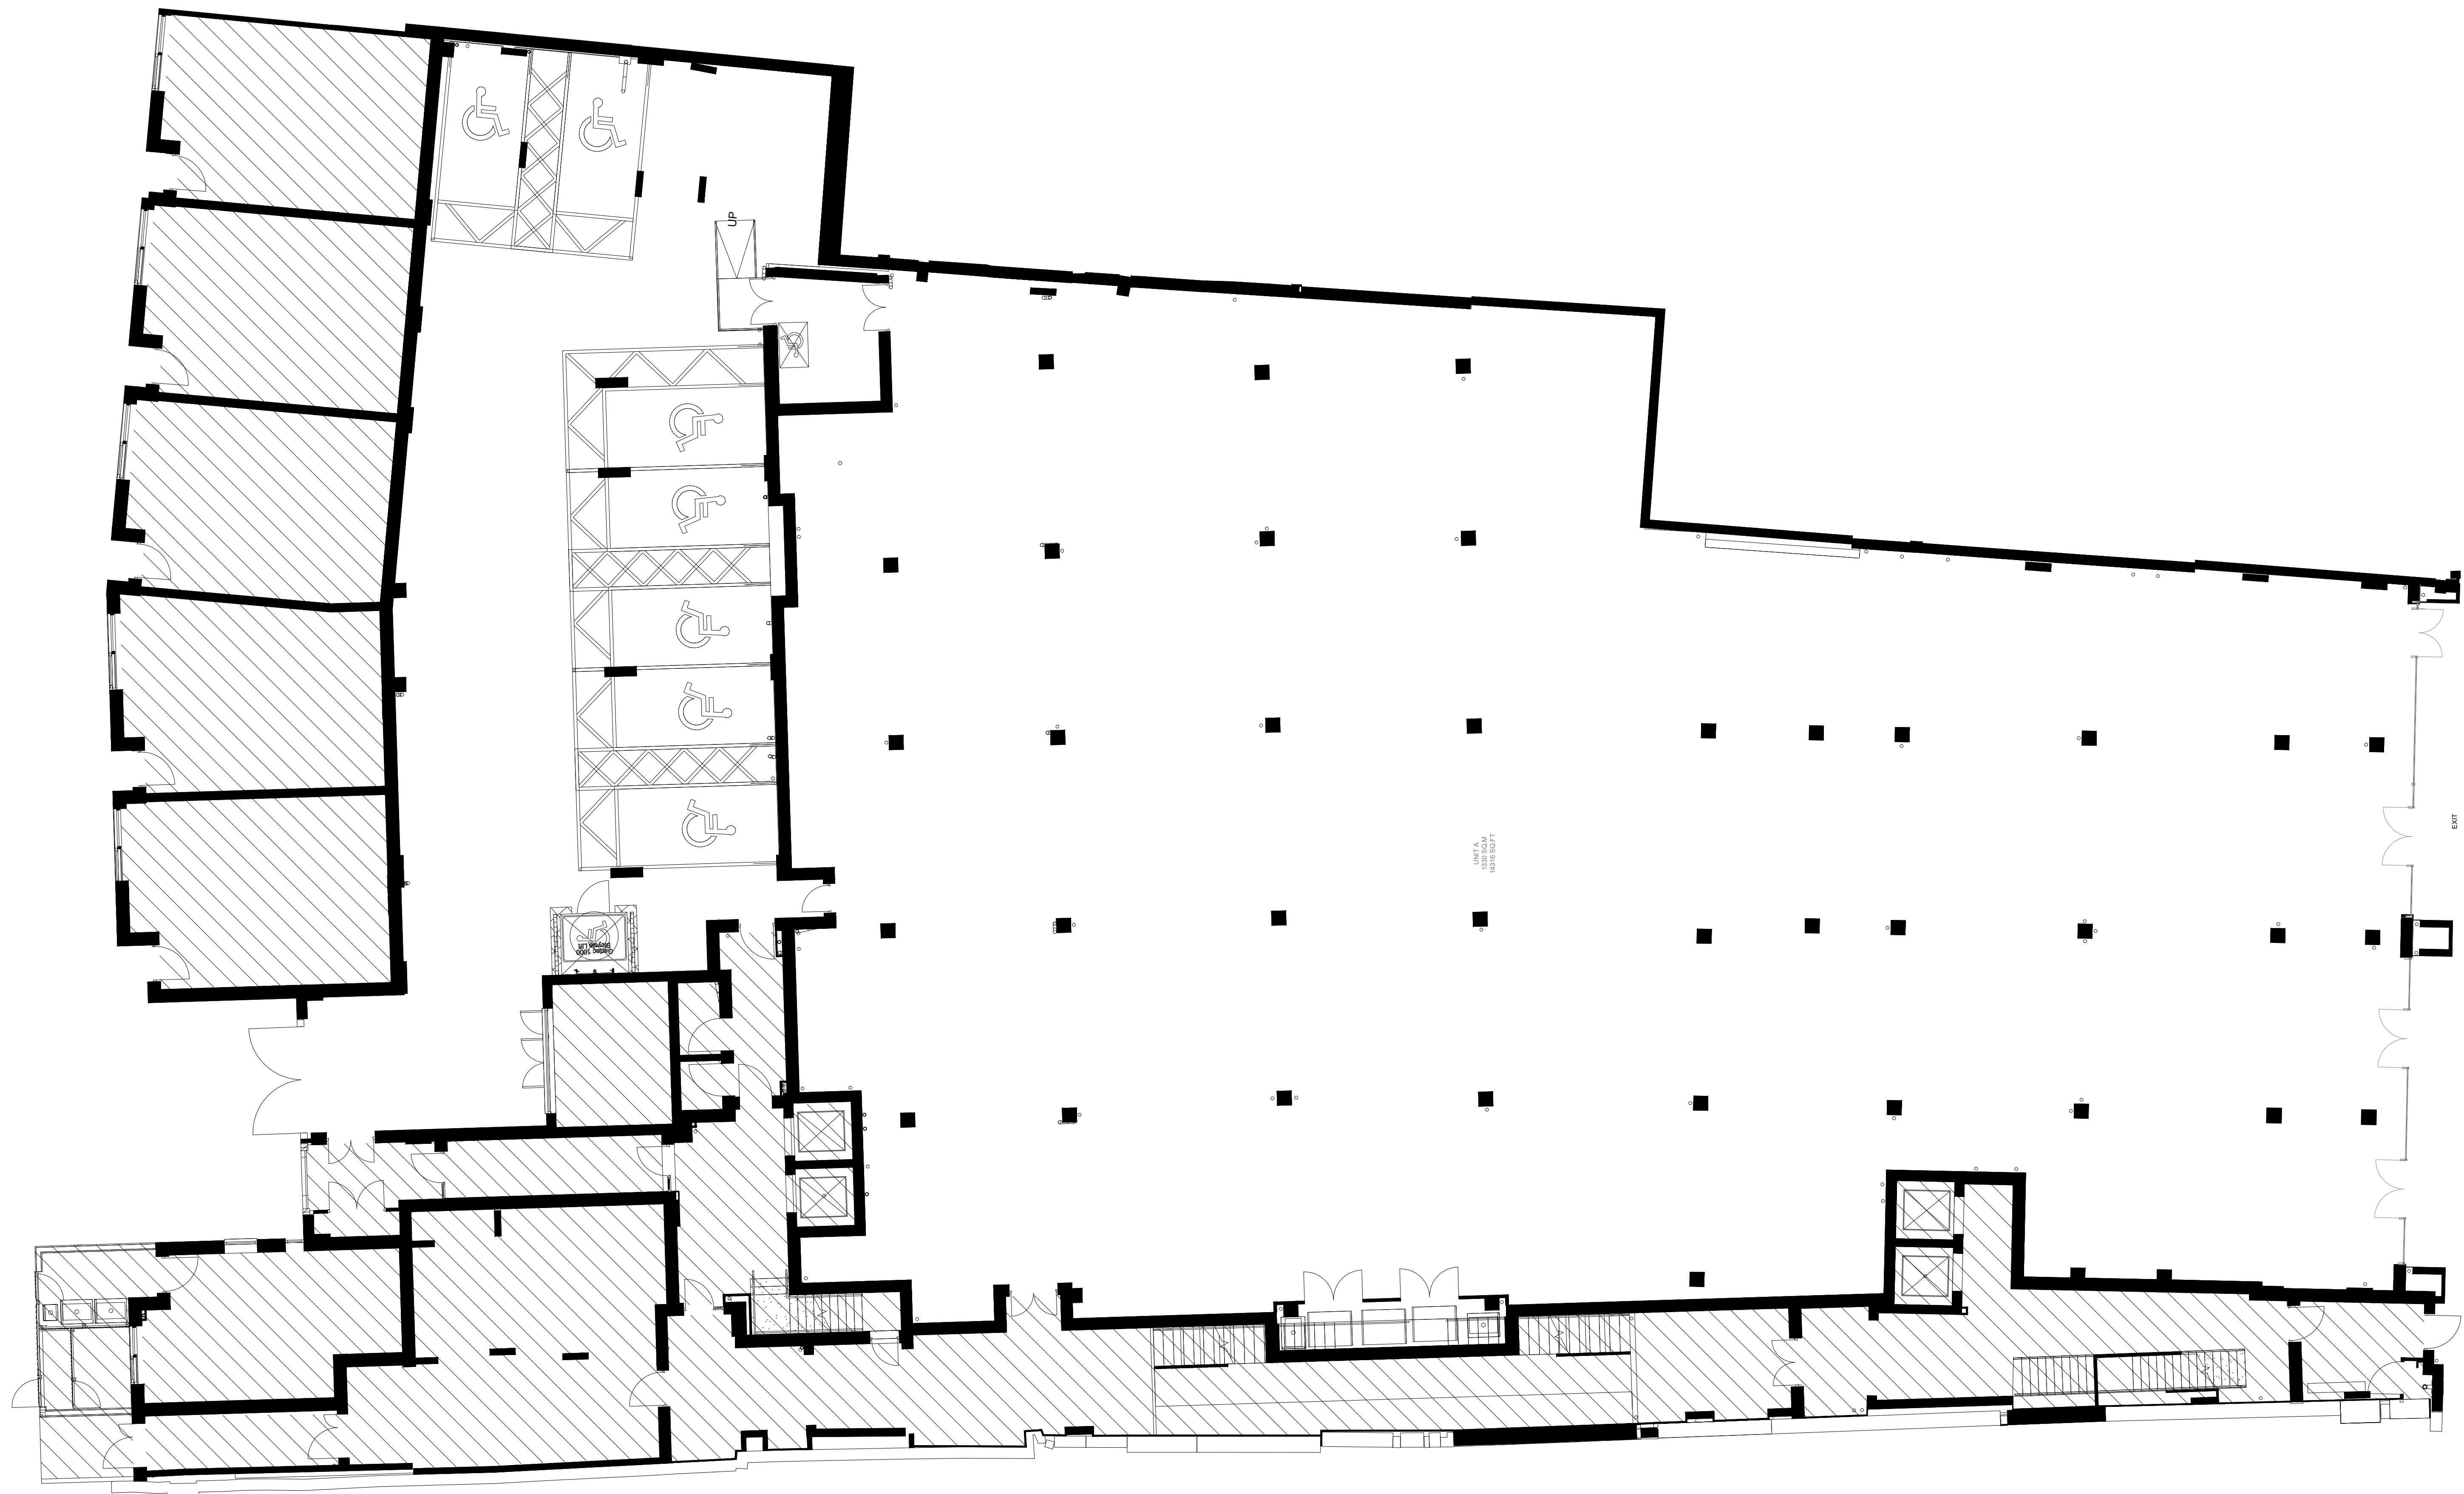


01 EXISTING GROUND FLOOR LAYOUT
1:100



Copyright Notice:
The copyright of this drawing and any design therein is vested in **HLP UK Ltd**
and cannot be copied or reproduced in whole or in part without their written
consent. Do not scale from this drawing. Report any errors immediately.

Notes

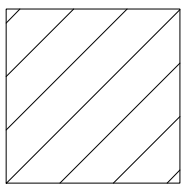

OUT OF DEMISE

RAG RATING

AMBER

-	Initial Issue	31/10/22
Rev:	Amendment:	Date:

Cheltenham Suite 5
Centrix@Keys
Keys Business Village
Keys Park Road
Hednesford
Staffordshire
WS12 2HA
T: 01543 275101
F: 01543 458278
E: design@hlpuktd.net
W: www.hlpuktd.net



Contract

Poundland 

**Pattison House, Midland Road,
Walsall, West Midlands, WS1 3TX
TEL 0121 526 8395. FAX 0121 568 7382.**

44-46 High Road,
Wood Green,
London
N22 6BX

Drawing Title
Existing Ground Floor Layout

Dwg. no.	Rev.	Paper Size
HLP / 1761 / 01		A0

Drawn	Date	Scale
TC	Oct 2022	1:100

SCALE BAR 1:100
Metres: 0 1 2 3 4 5 6
Feet: 0 5 10 15 20