

COLOUR CODED KEY - STONE EFFECT PPC COMPONENTS	
—	(W2) PRIMARY STRING COURSE
—	(W3) SECONDARY STRING COURSE
—	(W9) WINDOW CILLS
—	(W6) COPING TO MASONRY WALLING
—	(W19) COPING TO WALL CLADDING

GENERAL NOTES
This drawing is © 2019 PTE architects. All setting out to be confirmed on site prior to construction - any discrepancy must be immediately reported to the Architect.
This drawing must be read in conjunction with all other relevant drawings and specifications from the Architect and other consultants.
If in doubt, ask.

SETTING OUT NOTES
All setting out to be confirmed on site prior to construction - any discrepancy must be immediately reported to the Architect.
All setting out to face of structure or to grid.
All partitions set out to subwork or other relevant drawings and specifications from the Architect and other consultants.
For setting out and specification of MME services refer to MME Consultants documents.
For setting out and specification of structure refer to Structural Engineer's documents.



KEY TO SYMBOLS	
FFL FINISHED FLOOR LEVEL	WALL TYPE TAG
TOS TOP OF SCREED LEVEL	GRIDLINE REFERENCE
SSL STRUCTURAL SLAB LEVEL	ELEVATION / LEVEL
DPC DAMP PROOF COURSE / TRAY	Door Tag
	Window Tag
	Curtain Wall Tag
	Detail Callout (detail number sheet number)
	Building Section (section number/ sheet number)
	Balcony Type

MU vertical movement joint (10mm thick)
MSA masonry support angle with horizontal movement joint (15mm thick joint)
MSA return to slab - brickwork columns and metal cladding slots highlighted for clarity
Lintel above openings
Change of wall type

MODEL EXCHANGES
PTA model loaded as issued on 29/06/2022 (W257-PTA-DE-ZZ-MS-S-01-0001)
PFC model loaded as issued on 08/06/2022 (W257-PFC-D2-ZZ-MS-MS-01-0001)
LDA model loaded as issued on 07/03/2022 (W257-LDA-D2-XX-MS-LS-01-0001)
ACM model loaded as issued on 23/06/2022 (W257-ACM-D4-ZZ-MS-M-01-0001-RVT)



REFER TO:
FIRE ELEVATIONS FOR CAVITY BARRIERS AND FIRE STOPPING
DRAWINGS NO:
W257-PTA-D1-XX-DR-A-87-0101 TO 0104
W257-PTA-D2-XX-DR-A-87-0101 TO 0104
W257-PTA-D3-XX-DR-A-87-0101 TO 0104
W257-PTA-D4-XX-DR-A-87-0101 TO 0104

COLOURED ELEVATIONS FOR EXTERNAL MATERIALS AND FINISHES
DRAWINGS NO:
W257-PTA-D1-XX-DR-A-04-0012 TO 0015
W257-PTA-D2-XX-DR-A-04-0009 TO 0012
W257-PTA-D3-XX-DR-A-04-0009 TO 0012
W257-PTA-D4-XX-DR-A-04-0010 TO 0013

TO BE READ IN CONJUNCTION WITH:
A(16), A(21), A(27), A(31), A(87), A(88), A(71), A(75) SERIES DRAWINGS
GENERAL ARRANGEMENT DRAWINGS 1-50
NBS SPECIFICATION W257-DE-ZZ-RP-A-01-0001

FOR RELEVANT OUTSTANDING ITEMS REFER TO:
OUTSTANDING DESIGN INFORMATION TRACKER W257-PTA-D2-XX-RE-A-0002

DRAWINGS ISSUED "FOR CONSTRUCTION" STATUS IN LINE WITH PROGRAMME. INFORMATION AND QUERIES ARE RESOLVED. DRAWINGS SUBJECT TO THE APPROVAL OF BUILDING CONTROL LAB & NHC WARRANTY PROVIDER.

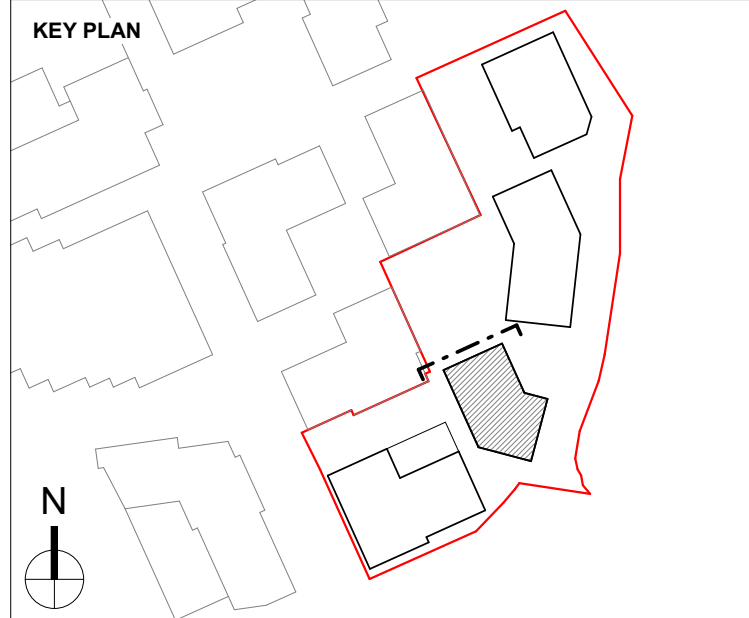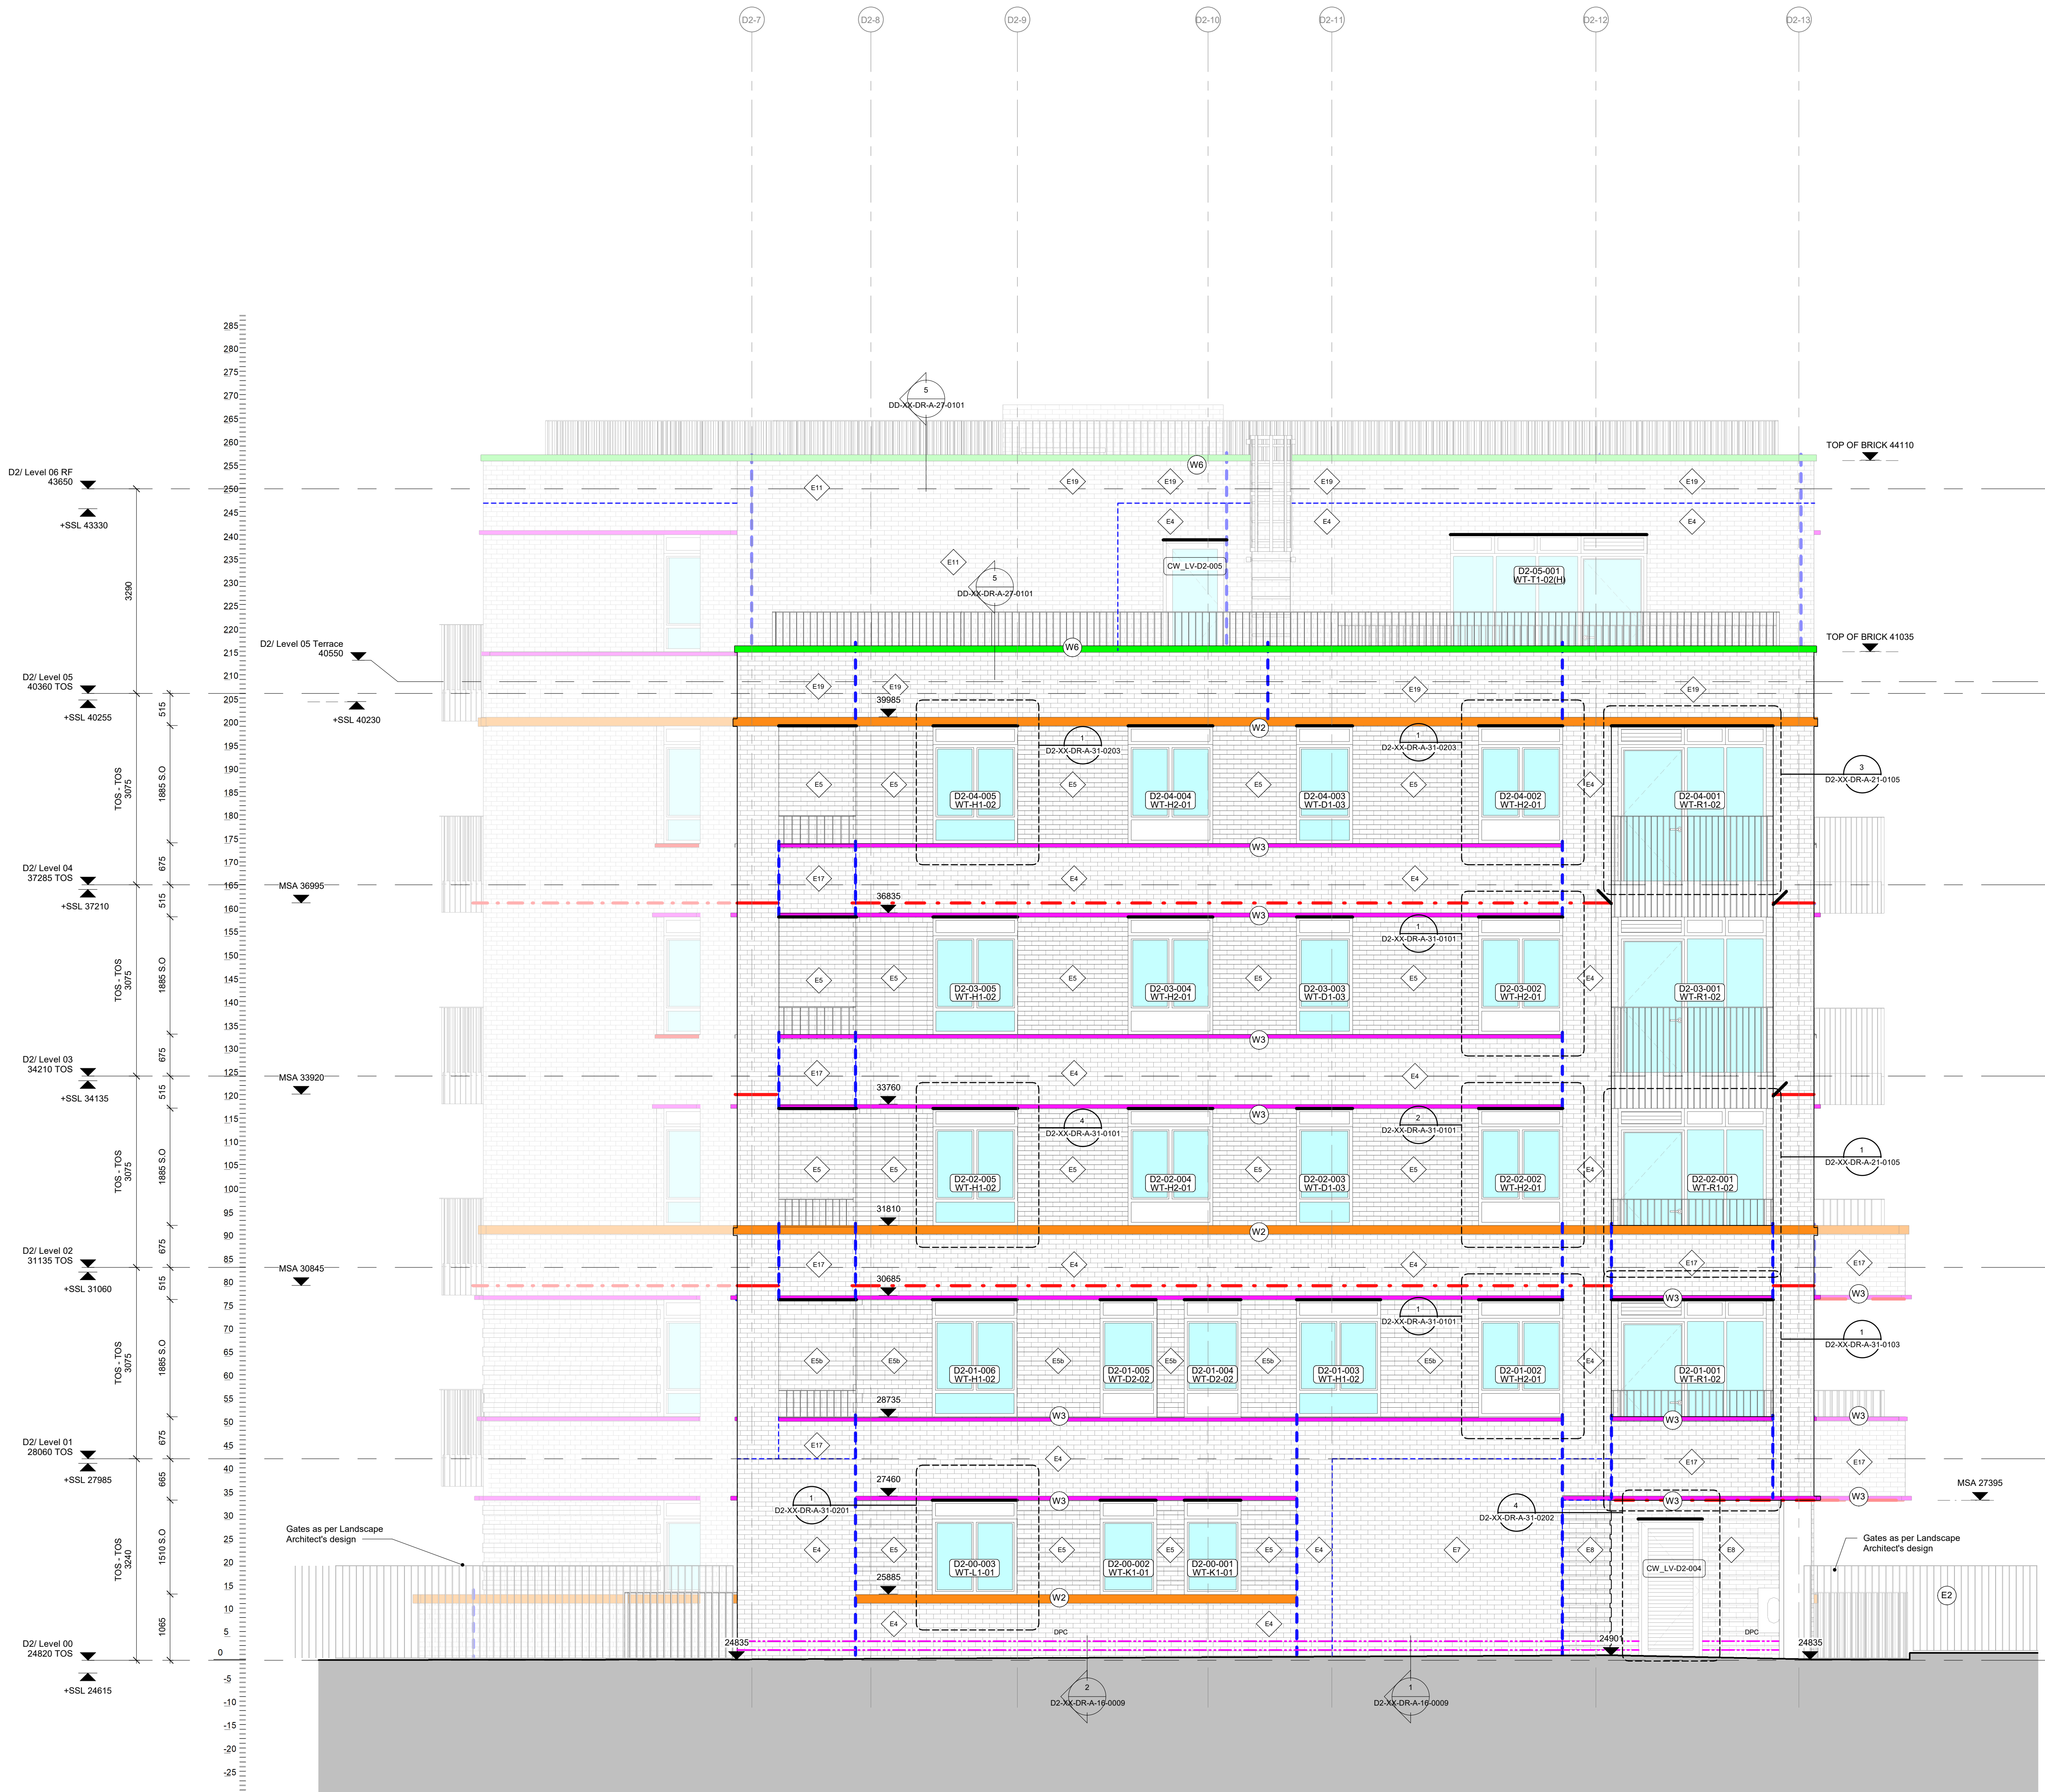

REV	DATE	DESCRIPTION	BY	CHKD
C19	23.07.2020	Issued as part of facade pack. Updates following PTA review 01.07.21 - additional movement joints added/removed.	KN	KN
C12	08.07.2022	Issued as part of facade pack. Issued as part of CO-020 Incorporating MSA Analyses as per external substructure drawings. Key updated. Detail references added as per design PTA meeting. Additional high level dimensions references added as agreed at 01.07.22.	KN	KN
C11	12.04.2022	Issued as part of facade pack. Issued for coordination as part of CO-020 MSA level moved. Material coordination with specialist drawings. Lines added. Key updated.	KN	KN
C10	11.02.2022	Revisions as shown.		
C9	23.06.2021	Issued as part of facade pack updates. STW comments incorporated, additional wall type.	TZ	KN&G
C8	14.05.2021	Issued as part of Facade Package. Review of the External Protection Materials.	LO	KN
C7	28.01.2021	Issued as part of the External Protection Materials package. Revisions as detailed. Coordinate updates to opening widths following Structural Contribution Drawings workflow. Revised following STW external opening comments.	KN	KN
C6	08.11.2020	Issued as part of the External Protection Materials package. Revisions as detailed. masonry DPC added to GL as shown.	KN	KN
C5	02.10.2020	Issued as part of the External Protection Materials package. Revisions as detailed. External levels removed. External levels as per LDA landscape drawings.	KN	KN
C4	23.02.2020	Issued as part of the 10th Window package. New tags added as detailed. Detail areas added where relevant.	KN	KN
C3	21.08.2020	Issued for coordination as part of masonry package. External masonry work with alterations with added. Detail only added. Masonry dimensions with updated as per agreed opening. Revisions as shown.	KN	KN
C2	02.07.2020	Issued for Construction as part of facade pack updates. Colour coded key added. material tags updated. Additional materials as shown.	KN	KN
P2	15.05.2020	Issued as part of external wall package for comment. MU, MBI & Lines added. Keys added. Call out added.	KN	KN
P1	07.02.2020	P1 Issue. Issue of facade drawings reference to 10th as per design request. Detail references added where required. Materials tags added. Notes reworded as shown.	KN	KN

CONSTRUCTION

Dispecker Wharf
38 Graham Street
London N1 8JX
020 7336 7777
@pollardthomas
www.pollardthomaswards.co.uk

Pollard Thomas Edwards

19-028 KHH 1: 50@A0 JAN 20


Clarendon Road Phase 3a

GA Elevation - D2 - North W257-PTA-D2-XX-DR-A-04-0005 C13 - 1-50

COLOUR CODED KEY - STONE EFFECT PPC COMPONENTS	
—	(W2) PRIMARY STRING COURSE
—	(W3) SECONDARY STRING COURSE
—	(W9) WINDOW CILLS
—	(W6) COPING TO MASONRY WALLING
—	(W19) COPING TO WALL CLADDING

GENERAL NOTES:
 The drawing is © 2019 PTE architects. All setting out to be confirmed on site prior to construction - any discrepancy must be immediately reported to the Architect.
 Use figured dimensions only. **DO NOT SCALE.**
 All dimensions are in millimetres unless noted otherwise.
 This drawing must be read in conjunction with all other relevant drawings and specifications from the Architect and other consultants.
 If in doubt, ask.

SETTING OUT NOTES:
 All setting out to face of structure or to grid.
 For setting out and specification of MME services refer to MME Consultants documents.
 For setting out and specification of structure refer to Structural Engineer's documents.

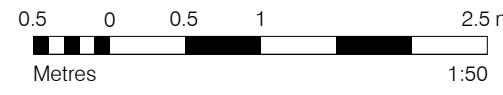

KEY TO SYMBOLS	
FFL FINISHED FLOOR LEVEL	WALL TYPE TAG
TOS TOP OF SCREED LEVEL	GRIDLINE REFERENCE
SSL STRUCTURAL SLAB LEVEL	ELEVATION / LEVEL
DPC DAMP PROOF COURSE / TRAY	DOOR TAG
	WINDOW TAG
	CURTAIN WALL TAG
	DETAIL CALLOUT (detail number / sheet number)
	BUILDING SECTION (section number / sheet number)
	BALCONY TYPE

MU vertical movement joint (10mm thick)
 MSA masonry support angle with horizontal movement joint (15mm thick joint)
 MSA return to slab - brickwork columns and metal cladding slots highlighted for clarity
 Lintel above openings
 Change of wall type

MODEL EXCHANGES
 PTA model loaded as issued on 29/06/2022 (W257-PTA-DE-ZZ-M3-S-01-0001)
 PRC model loaded as issued on 08/06/2022 (W257-PRC-DZ-ZZ-M3-01-0001)
 LDA model loaded as issued on 07/03/2022 (W257-LDA-DZ-XX-M3-L3-01-0001)
 ACM model loaded as issued on 23/06/2022 (W257-ACM-04-ZZ-M3-M-01-0001-RVT)




REFER TO:
FIRE ELEVATIONS FOR CAVITY BARRIERS AND FIRE STOPPING
 DRAWINGS NO:
 W257-PTA-D1-XX-DR-A-87-0101 TO 0104
 W257-PTA-D2-XX-DR-A-87-0101 TO 0104
 W257-PTA-D3-XX-DR-A-87-0101 TO 0104
 W257-PTA-D4-XX-DR-A-87-0101 TO 0104

COLOURED ELEVATIONS FOR EXTERNAL MATERIALS AND FINISHES
 DRAWINGS NO:
 W257-PTA-D1-XX-DR-A-04-0012 TO 0015
 W257-PTA-D2-XX-DR-A-04-0009 TO 0012
 W257-PTA-D3-XX-DR-A-04-0009 TO 0012
 W257-PTA-D4-XX-DR-A-04-0010 TO 0013

TO BE READ IN CONJUNCTION WITH:
 A(16), A(21), A(27), A(31), A(87), A(88), A(71), A(75) SERIES DRAWINGS
 GENERAL ARRANGEMENT DRAWINGS 1-50
 NBS SPECIFICATION W257-PTA-DE-ZZ-RP-A-01-0001

FOR RELEVANT OUTSTANDING ITEMS REFER TO:
 OUTSTANDING DESIGN INFORMATION TRACKER W257-PTA-DE-ZZ-RP-A-01-0001

DRAWINGS ISSUED "FOR CONSTRUCTION" STATUS IN LINE WITH PROGRAMME. DO NOT BUILD/MANUFACTURE/FABRICATE UNTIL ALL RELEVANT OUTSTANDING INFORMATION AND QUERIES ARE RESOLVED. DRAWINGS SUBJECT TO THE APPROVAL OF BUILDING CONTROL LAB & NHC WARRANTY PROVIDER.

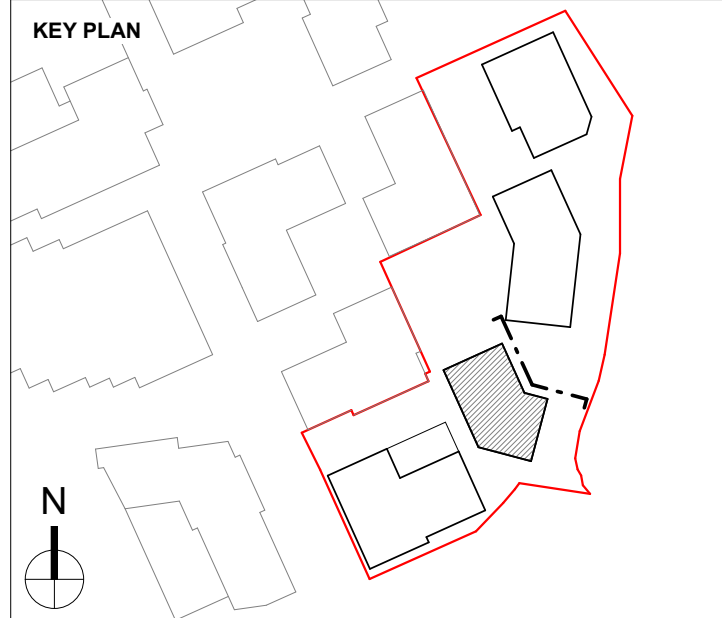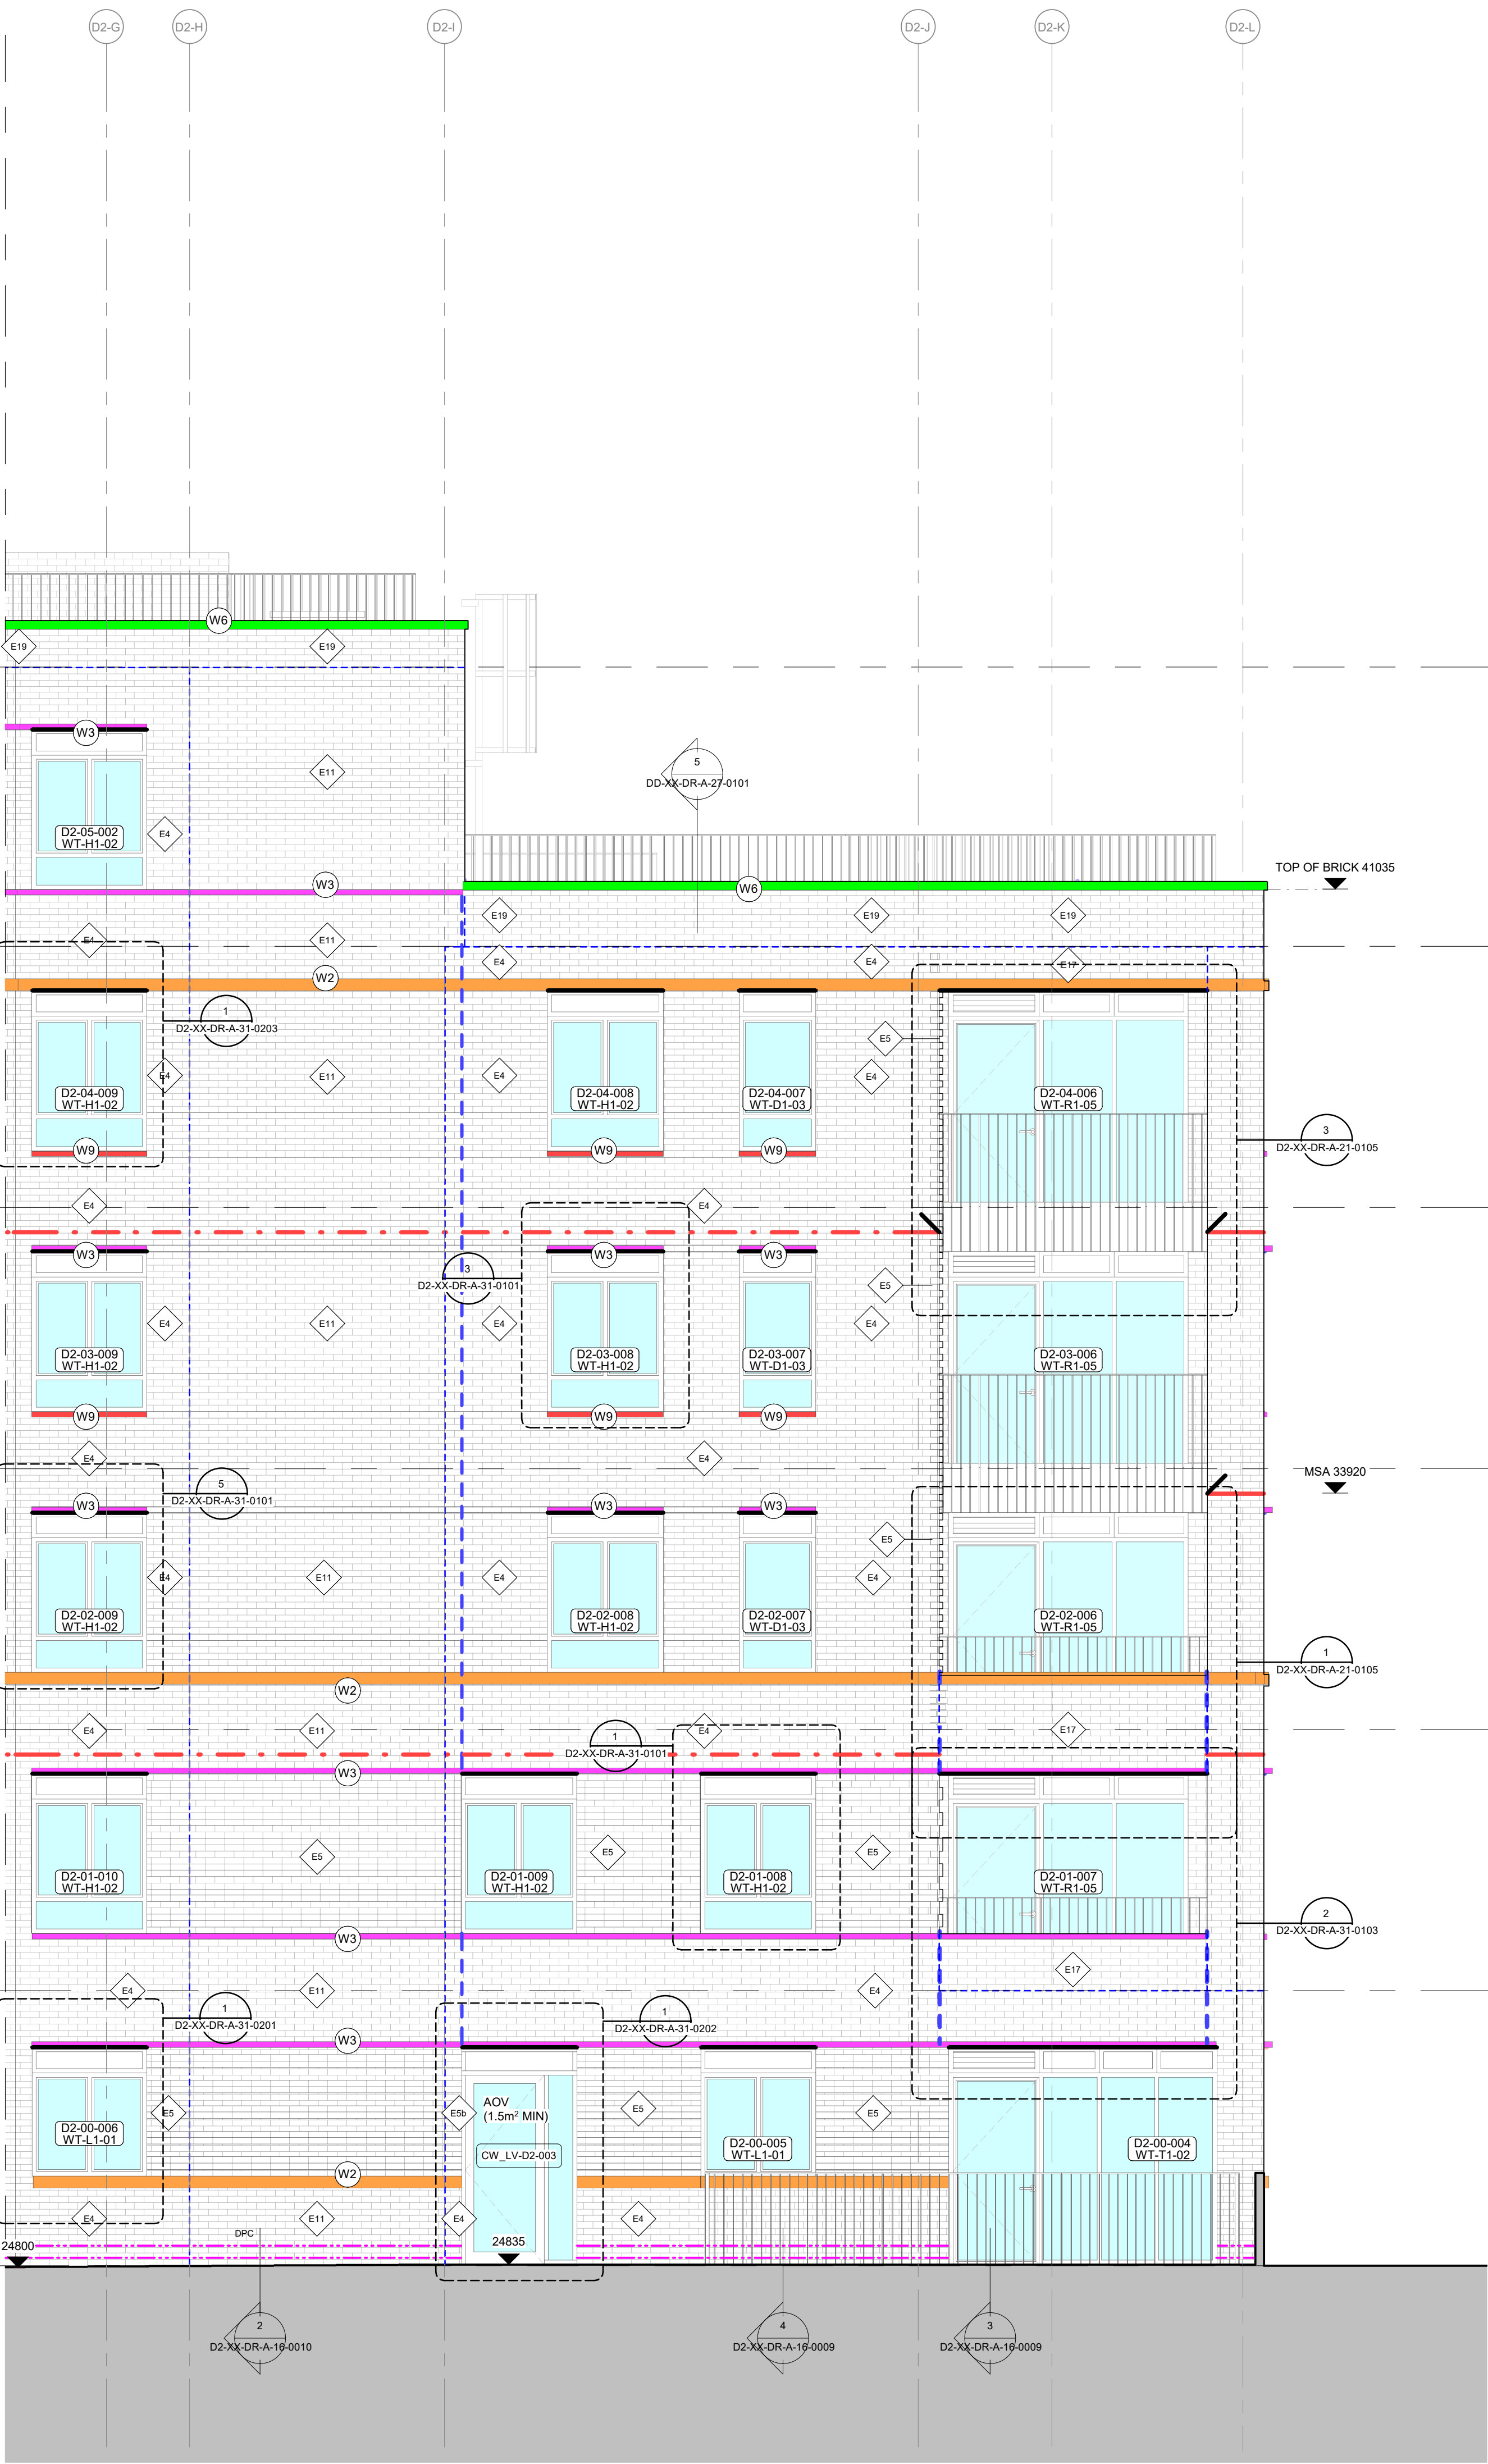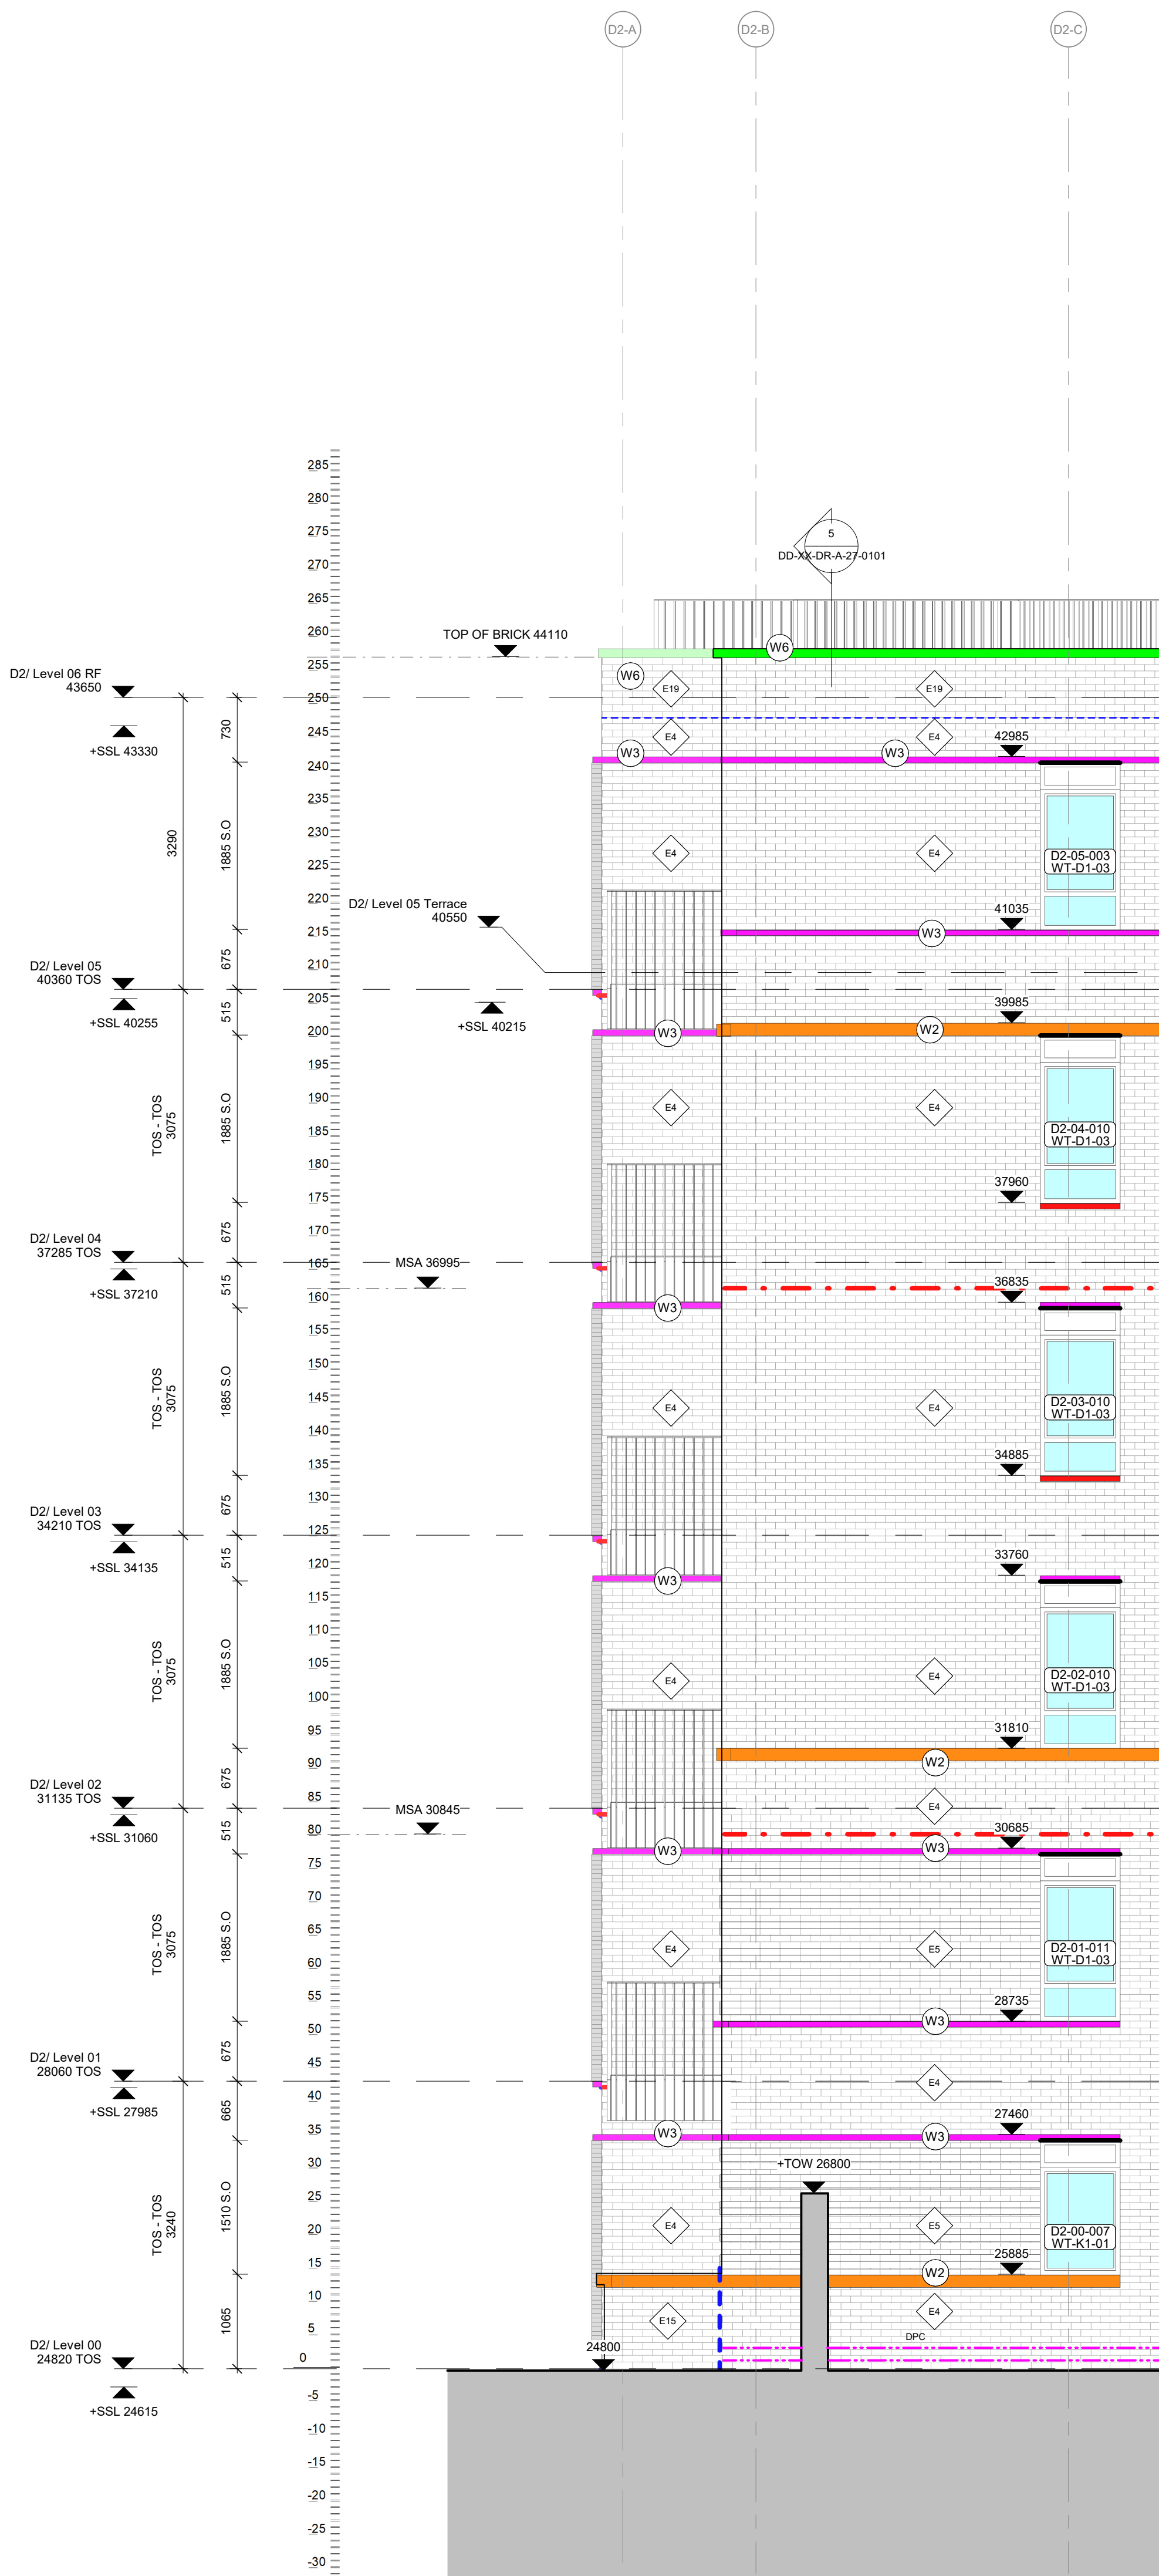

REV	DATE	DESCRIPTION	DESIGN	CHECKED
01/0	23/07/2020	Issued as part of facade pack. Updates following PTA review 01/07/21 - additional movement joints added/removed.	KN	KN
02/0	08/07/2022	Issued as part of facade pack. Issued as part of CO-020 Incorporating MSA locations as per contractor substructure drawings. Key updated. Detail references added as per design PTA meeting. Additional high level dimensions incorporated. Added as agreed at 01/07/22.	KN	KN
03/0	12/04/2022	Issued as part of facade pack. Issued for construction as part of CO-020 MSA level moved. Material coordination with specialist drawings. Lines added. This updated.	KN	KN
04/0	11/02/2022	Revisions as shown.	KN	KN
05/0	11/02/2022	Issued as part of facade pack updates. STW comments incorporated. additional wall type added.	TZ	KN
06/0	23/08/2021	Issued as part of Facade Package. Review of the External Finishes Materials.	LO	KN
07/0	14/05/2021	Issued as part of facade pack. Window types updated as per CO-010 window/door panel. window/door panel. STW comments incorporated.	HA/G	KN
08/0	21/01/2021	Original design added as per coordination with Landscape Architect drawing. DPC - Gas membrane DPC added to GL as shown.	KN	KN
09/0	08/11/2020	Issued as part of the External Finishes - Landscape package. Resolving as detailed.	KN	KN
10/0	02/10/2020	External levels removed. External levels as per LDA landscape drawings.	KN	KN
11/0	23/02/2020	Issued as part of the 10th Window package. New tags added as detailed. Detail arms added where relevant.	KN	KN
12/0	21/08/2020	Issued as part of facade pack - cladding package.	KN	KN
13/0	04/08/2020	Issued for construction as part of facade package. External horizontal wall alterations with added. Detail only added. Battery Run room wall updated as per agreed drawing. - maintenance drawings. Revisions as shown.	KN	KN
14/0	02/07/2020	Issued for construction as part of facade package. Colour coded key added. material tags updated. Additional materials as detailed.	KN	KN
15/0	15/05/2020	Issued as part of external wall package for comment. MU, MBI & Lines added. Keys added. Call out added.	KN	KN
16/0	07/02/2020	P1 Issue. Issue of the cladding reference to P1 as per design required. Detail references added where required. Materials tags added. Notes removed as shown.	KN	KN

CONSTRUCTION

Disperser Wharf
 38 Graham Street
 London N1 8JX
 020 7336 7777
 forename.surname@ptea.co.uk
 @ptearchitects
 www.pollardthomaseswards.co.uk


Pollard Thomas Edwards

PROJECT	JOB NUMBER	PROJECT	DATE	DATE ISSUED
Clarendon Road Phase 3a	19-028 KHH	1: 50@A0	JAN 20	

GA Elevation - D2 - East - W257-PTA-DE-ZZ-XX-DR-A-04-0007 C13
 1-50

COLOUR CODED KEY - STONE EFFECT PPC COMPONENTS	
—	(W2) PRIMARY STRING COURSE
—	(W3) SECONDARY STRING COURSE
—	(W9) WINDOW CILLS
—	(W6) COPING TO MASONRY WALLING
—	(W19) COPING TO WALL CLADDING

SETTING OUT NOTES:
All setting out to be confirmed on site prior to construction - any discrepancy must be immediately reported to the Architect.
This drawing must be read in conjunction with all other relevant drawings and specifications from the Architect and other consultants.
For setting out and specification of M&E services refer to M&E Consultants documents.
For setting out and specification of structure refer to Structural Engineer's documents.

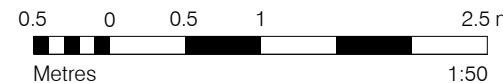

KEY TO SYMBOLS	
FFL FINISHED FLOOR LEVEL	WALL TYPE TAG
TOS TOP OF SCREED LEVEL	GRIDLINE REFERENCE
SSL STRUCTURAL SLAB LEVEL	ELEVATION / LEVEL
DPC DAMP PROOF COURSE /TRAY	Door Tag
	Window Tag
	Curtain Wall Tag
	Detail Callout
	Building Section
	Balcony Type

MU vertical movement joint (10mm thick)
MSA masonry support angle with horizontal movement joint (15mm thick joint)
MSA return to slab - brickwork columns and metal cladding slots highlighted for clarity
Lintel above openings
Change of wall type

MODEL EXCHANGES
PTA model loaded as issued on 29/06/2022 (W257-PTA-DE-ZZ-M3-S-01-0001)
PMC model loaded as issued on 08/06/2022 (W257-PMC-D2-ZZ-M3-SE-01-0001)
LDA model loaded as issued on 07/03/2022 (W257-LDA-D2-XX-M3-LS-01-0001)
ACM model loaded as issued on 23/06/2022 (W257-ACM-D4-ZZ-M3-M-01-0001-RVT)

REFER TO:
FIRE ELEVATIONS FOR CAVITY BARRIERS AND FIRE STOPPING
DRAWINGS NO:
W257-PTA-D1-XX-DRA-A-87-0101 TO 0104
W257-PTA-D2-XX-DRA-A-87-0101 TO 0104
W257-PTA-D3-XX-DRA-A-87-0101 TO 0104
W257-PTA-D4-XX-DRA-A-87-0101 TO 0104

COLOURED ELEVATIONS FOR EXTERNAL MATERIALS AND FINISHES
DRAWINGS NO:
W257-PTA-D1-XX-DRA-A-04-0012 TO 0015
W257-PTA-D2-XX-DRA-A-04-0009 TO 0012
W257-PTA-D3-XX-DRA-A-04-0009 TO 0012
W257-PTA-D4-XX-DRA-A-04-0010 TO 0013

TO BE READ IN CONJUNCTION WITH:
A/16), A/21), A/27), A/31), A/87), A/88), A/71), A/75) SERIES DRAWINGS
GENERAL ARRANGEMENT DRAWINGS 1-50
NBS SPECIFICATION W257-PTA-DD-ZZ-RP-A-01-0001
FOR RELEVANT OUTSTANDING ITEMS REFER TO:
OUTSTANDING DESIGN INFORMATION TRACKER W257-PTA-DD-XX-RE-A-0002
DRAWINGS ISSUED "FOR CONSTRUCTION" STATUS IN LINE WITH PROGRAMME. DO NOT BUILD/MANUFACTURE/FABRICATE UNTIL ALL RELEVANT OUTSTANDING INFORMATION AND QUERIES ARE RESOLVED. DRAWINGS SUBJECT TO THE APPROVAL OF BUILDING CONTROL, LABC & NBS WARRANTY PROVIDER.

C14	27.07.2022	Issued as part of facade pack. Updates following STW comments: PTA comments on movement joints.	KN	KN
C13	22.07.2022	Issued as part of facade pack. Updates following PTA review 21.07.22: additional movement joints added/removed.	KN	KN
C12	08.07.2022	Issued as part of facade pack. Based on part of C02-020: incorporating M&E locations as per approved construction drawings. Key updated: Stone masonry return to slab - high level masonry. 17.06.22: STW private comments (21.06.22.22) incorporated. Issued as part of facade pack. Issued for construction as part of C02-020: M&E level.	KN	KN
C11	12.04.2022	Issued following coordination with specialist drawings. Lintels added. Key updated: Revisions as detailed.	KN	KN
C10	11.02.2022	Issued as part of facade pack. STW comments incorporated without wall type tags added for clarity.	KN	KN
C9	23.02.2021	Issued as part of Facade Package. Review of the External Finishes Materials.	LD	KN
C7	24.02.2021	Issued as part of facade pack. Revision from updates as per C02-020: external masonry panel. Coordination updates to joining with masonry structural coordination drawings. Revisions following STW external opening pack comments.	KN	KN
C6	18.01.2021	Issued as part of the Facade Package. Updates following STW. DPC - Gas membranes DPC added to GL, as detailed.	KN	KN
C5	09.11.2020	Issued as part of the Facade Package. Revisions as detailed.	KN	KN
C4	02.10.2020	External masonry returned. External levels as per LDA landscape drawings.	KN	KN
C3	21.09.2020	Issued as part of Facade Package. Updates following STW. External masonry wall alterations with added. Detail only added. Masonry return to slab updated as per approved drawings. Revisions as detailed.	KN	KN
C1	02.07.2020	Issued for construction as part of facade pack. Colour coded key added. Material tags updated. Additional revisions as detailed.	KN	KN
P2	19.05.2020	Issued as part of external wall package for comment. MU, M&E & Lintels added. Keys updated. Detail only added.	KN	KN
P1	07.02.2020	PTA Review. Issue of facade package revision 19.05.20 as per design release. Detail revisions added where required. Materials tags added. Notes amended as detailed.	KN	KN

CONSTRUCTION

Dispeker Wharf
38 Graham Street
London N1 8JX
020 7336 7777
t@pollardthomas.com
@pollardthomas

Pollard Thomas Edwards

PROJECT	DATE	BY	CHK	APP	DATE
Clarendon Road Phase 3a	19-02-28	KH	H	1:50	A0
GA Elevation - D2 - West - 1-50	W257-PTA-DD-XX-DRA-A-04-0008 C14				JAN 20