
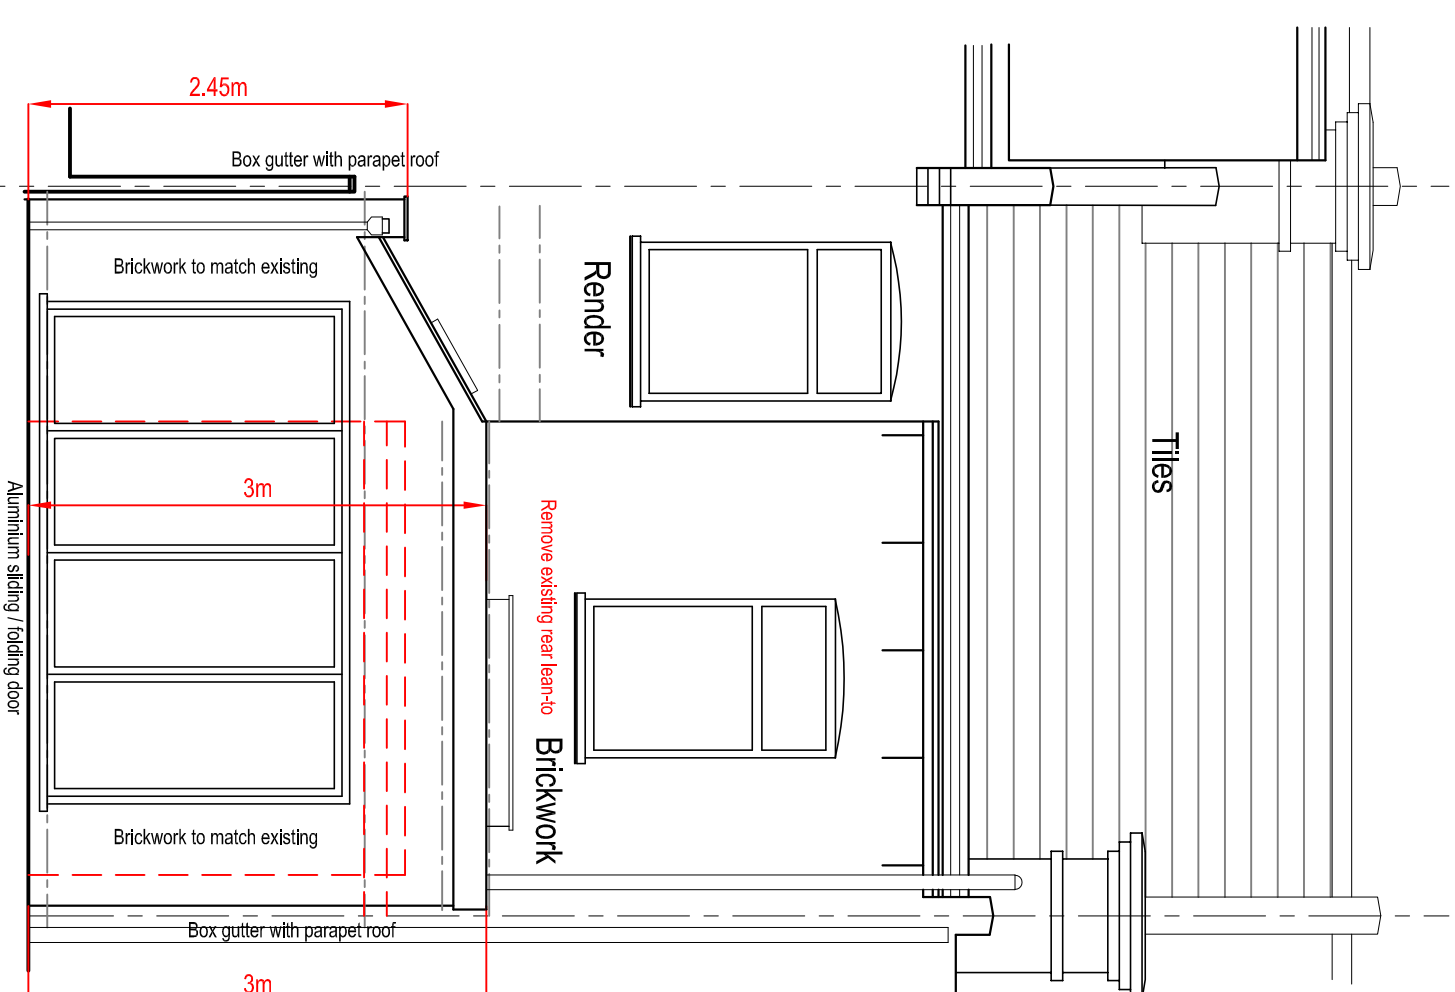
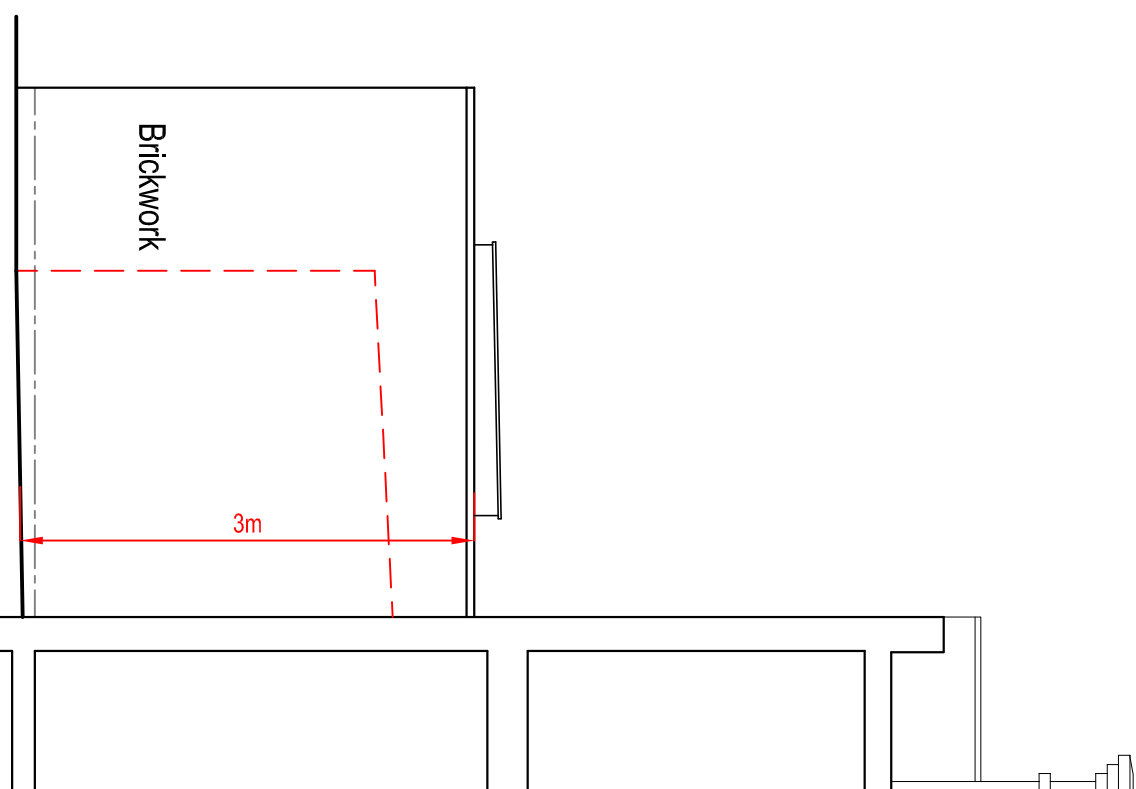
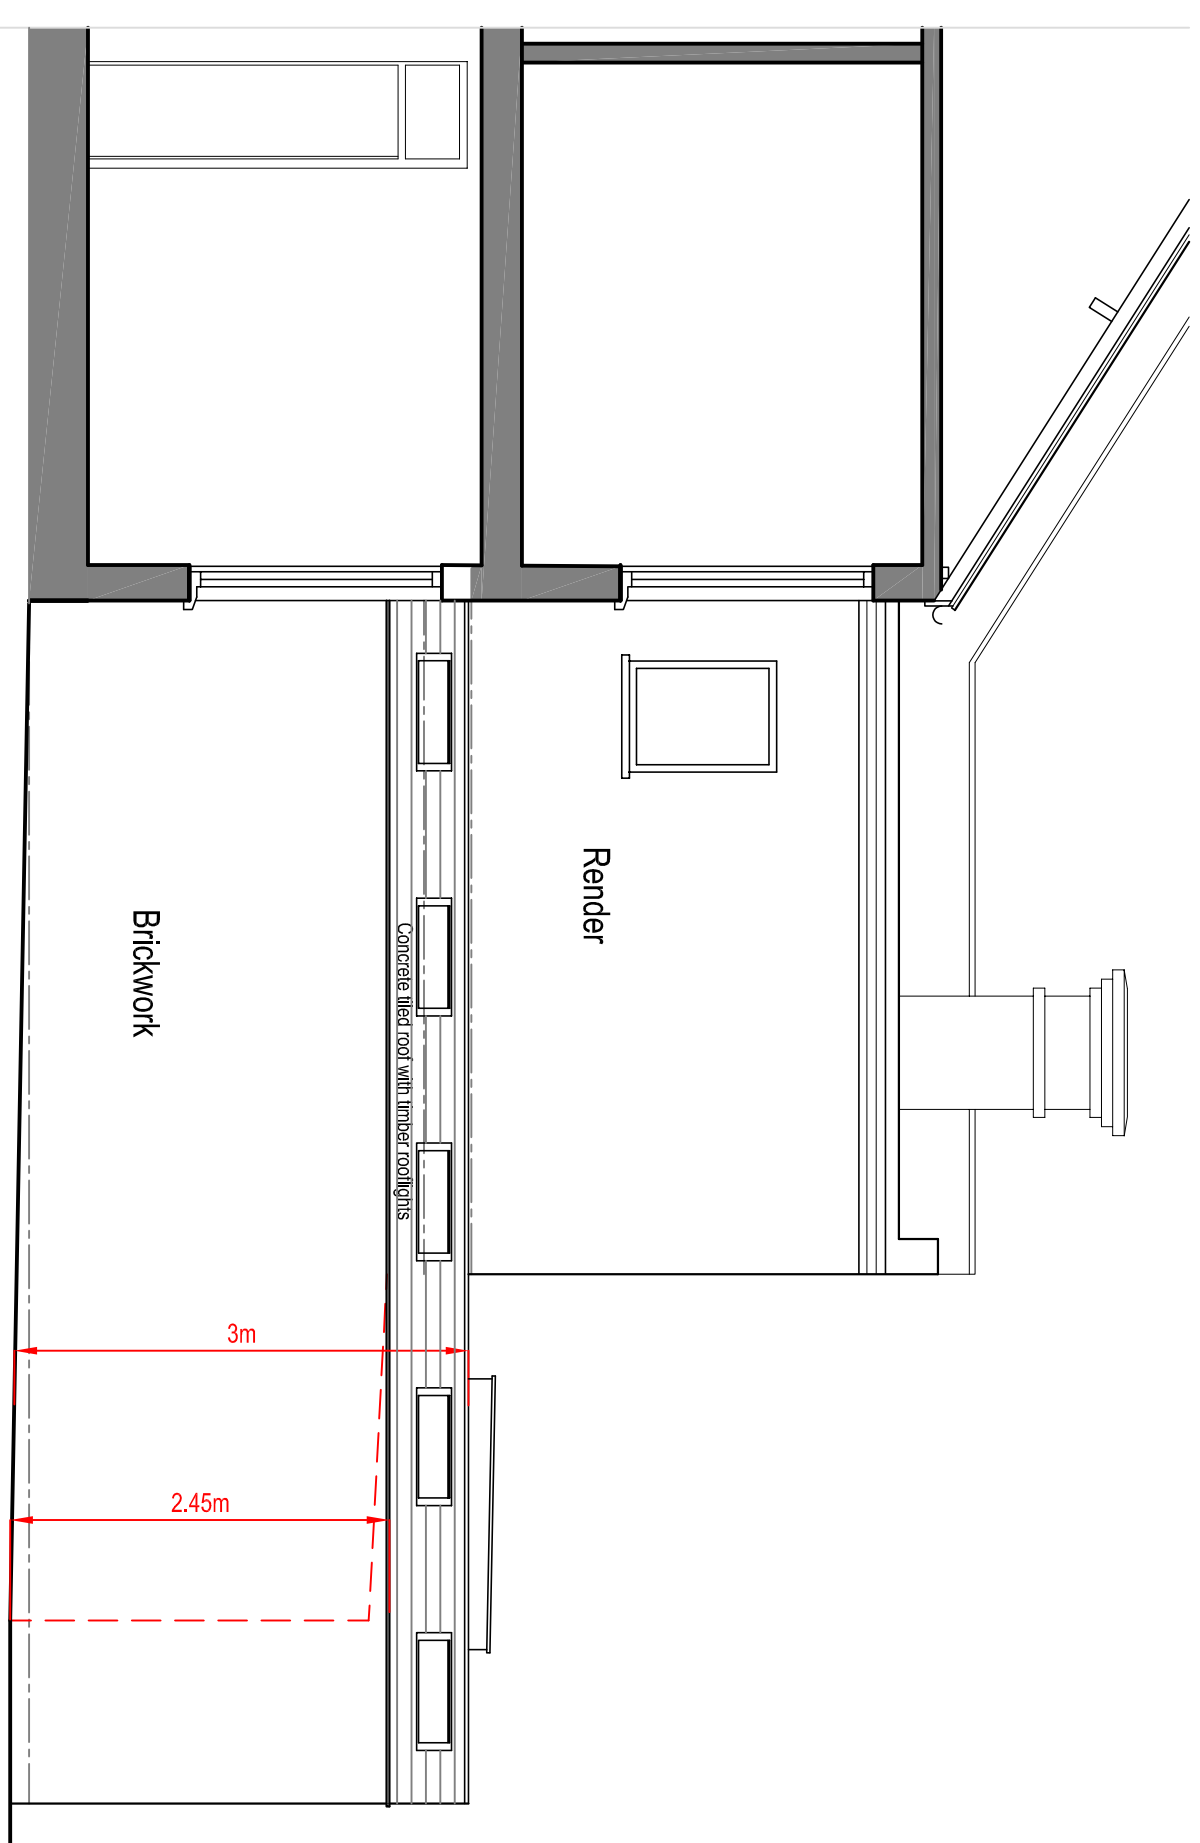
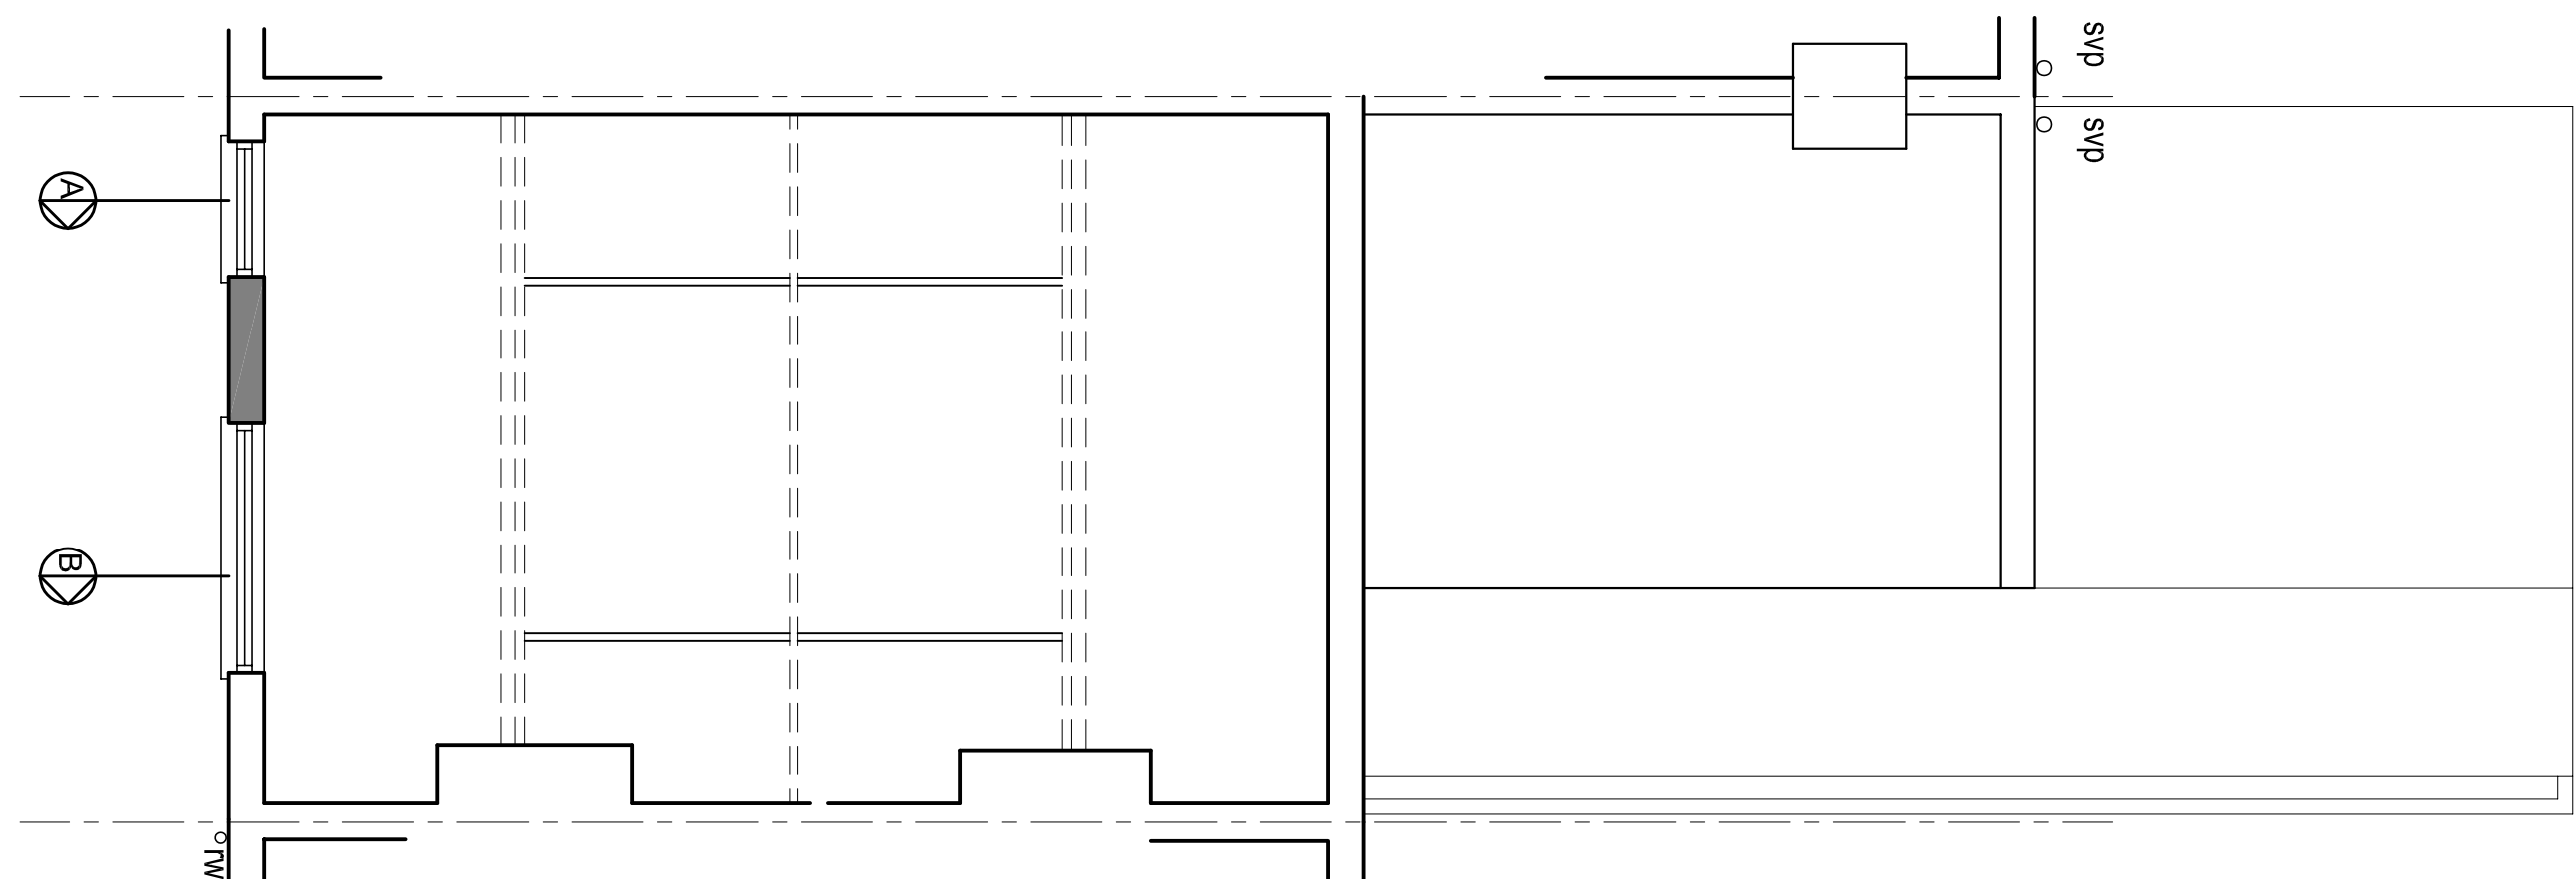
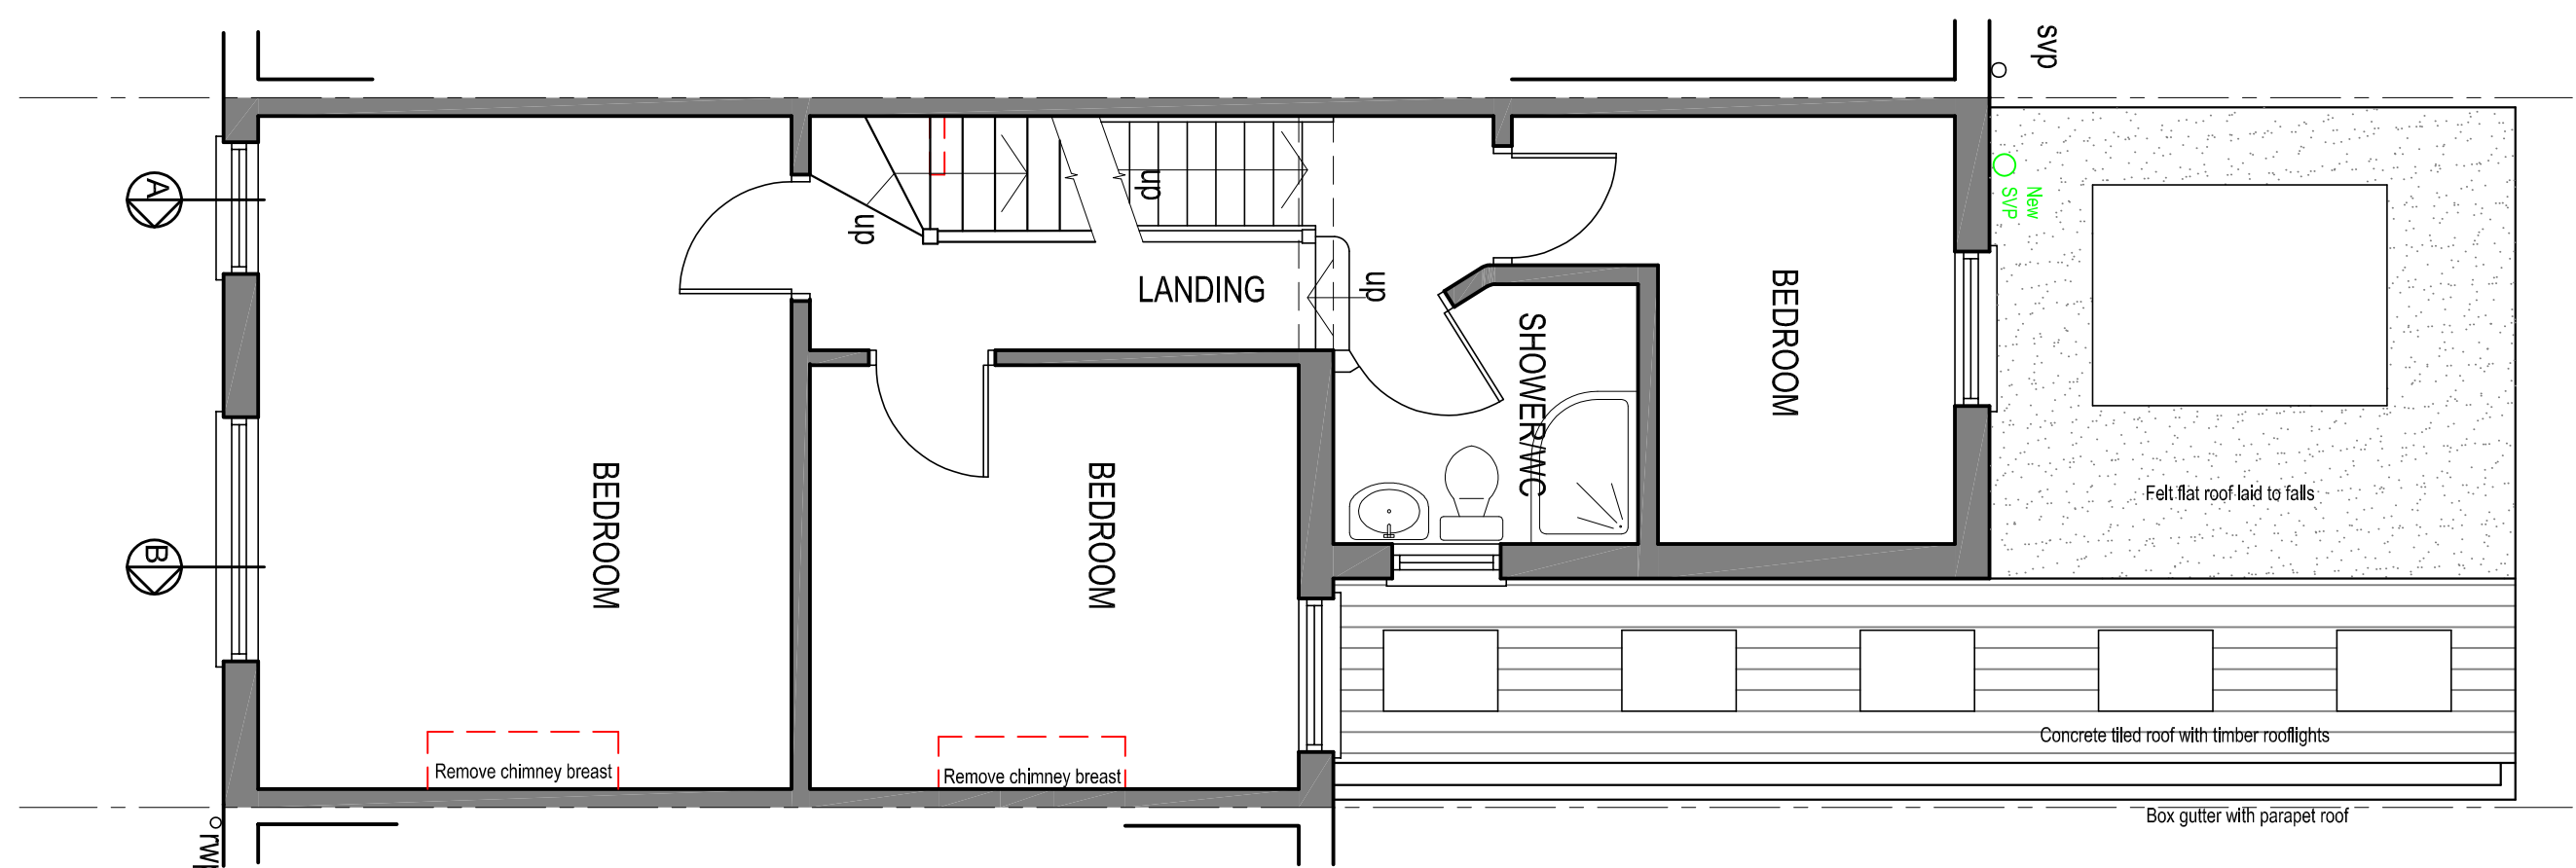
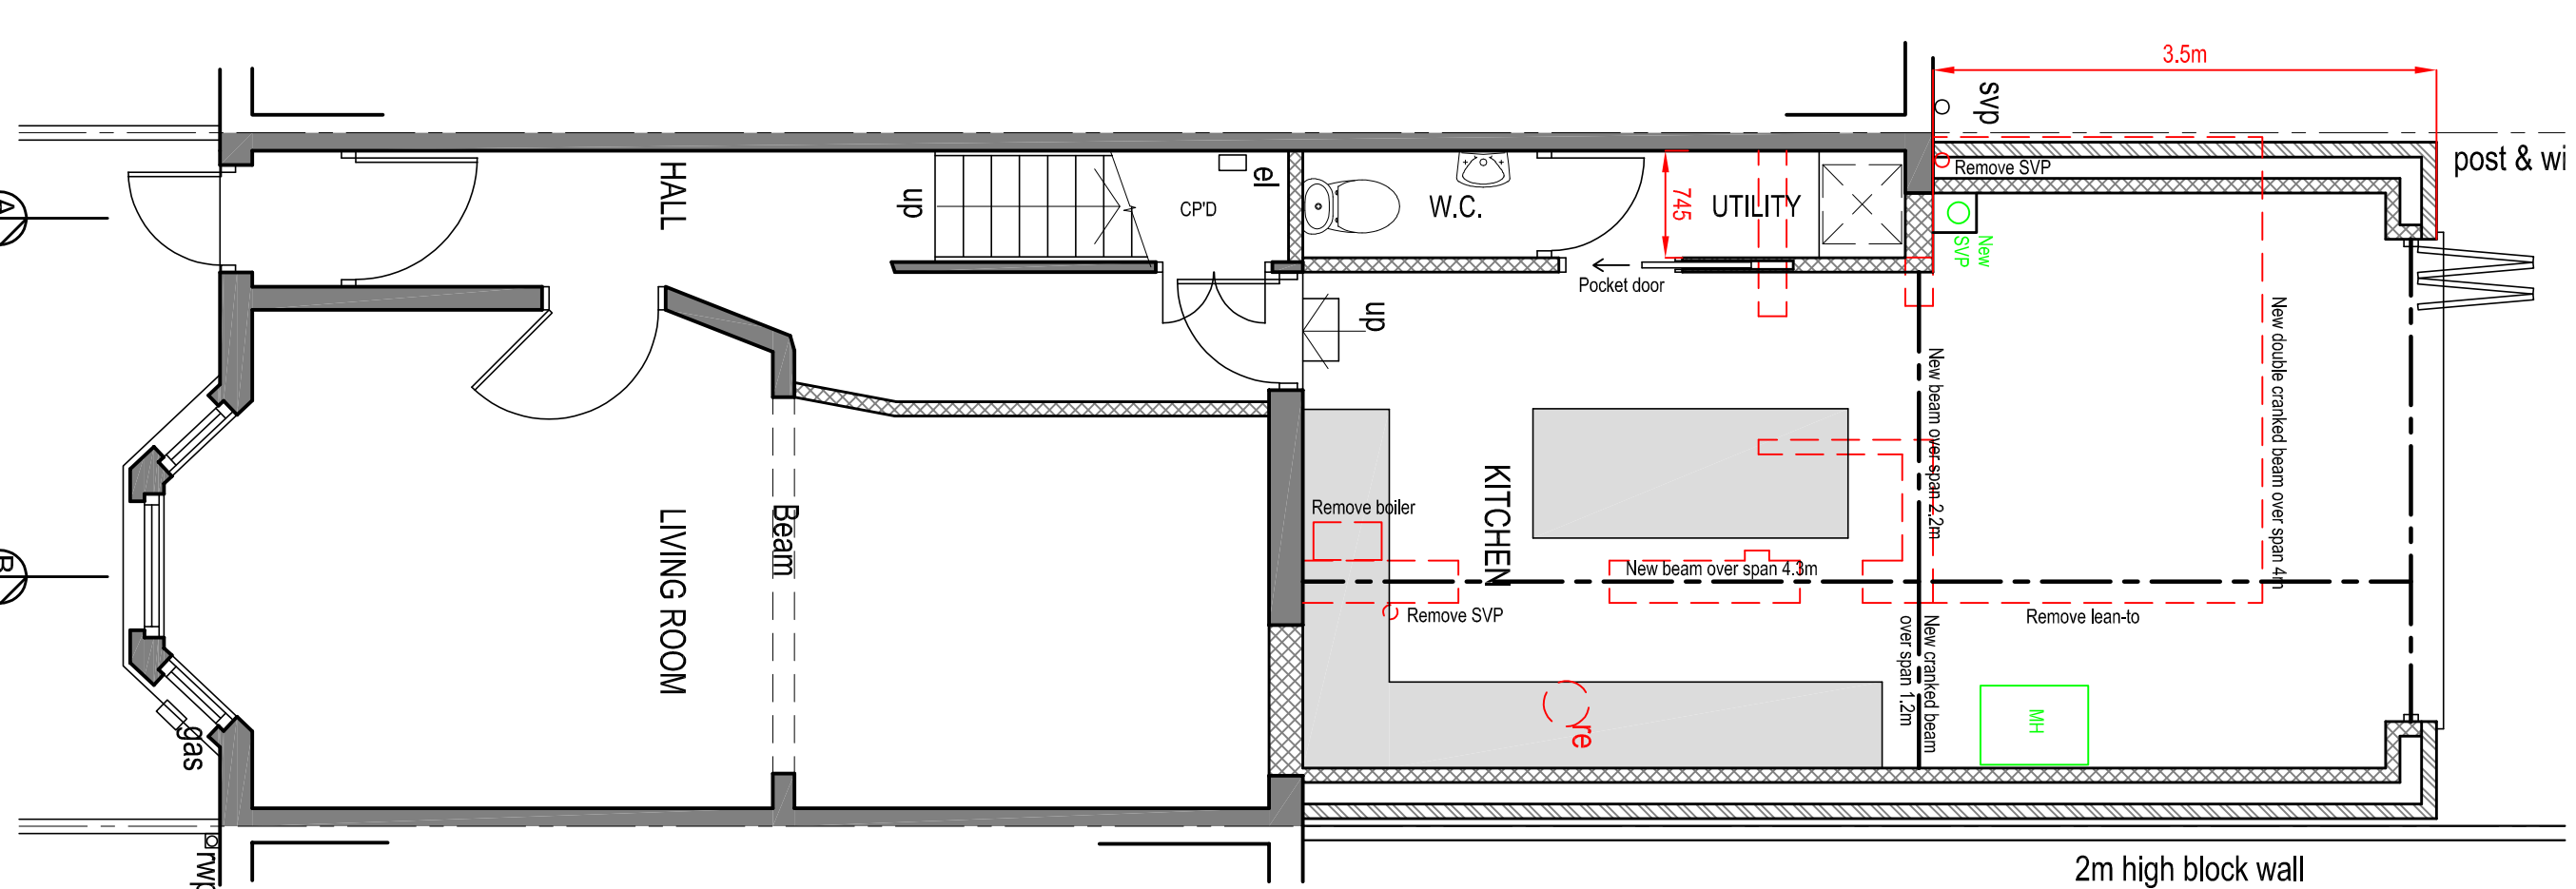
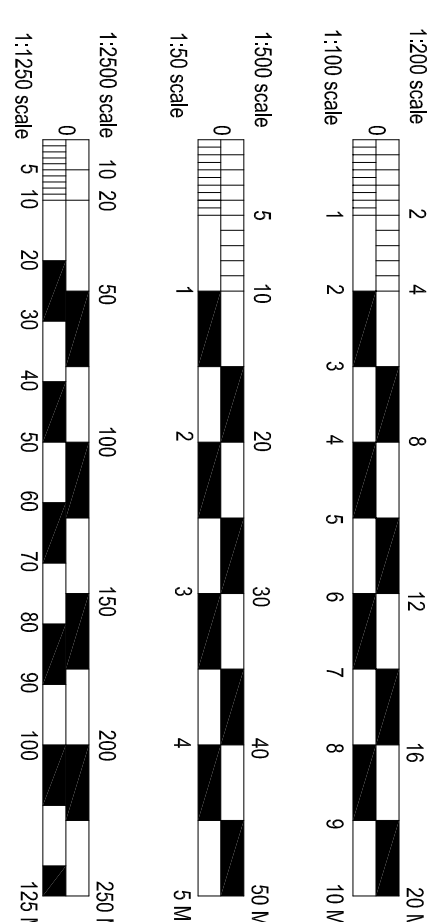
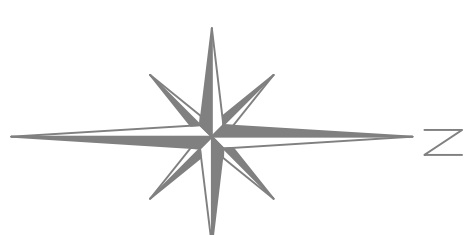
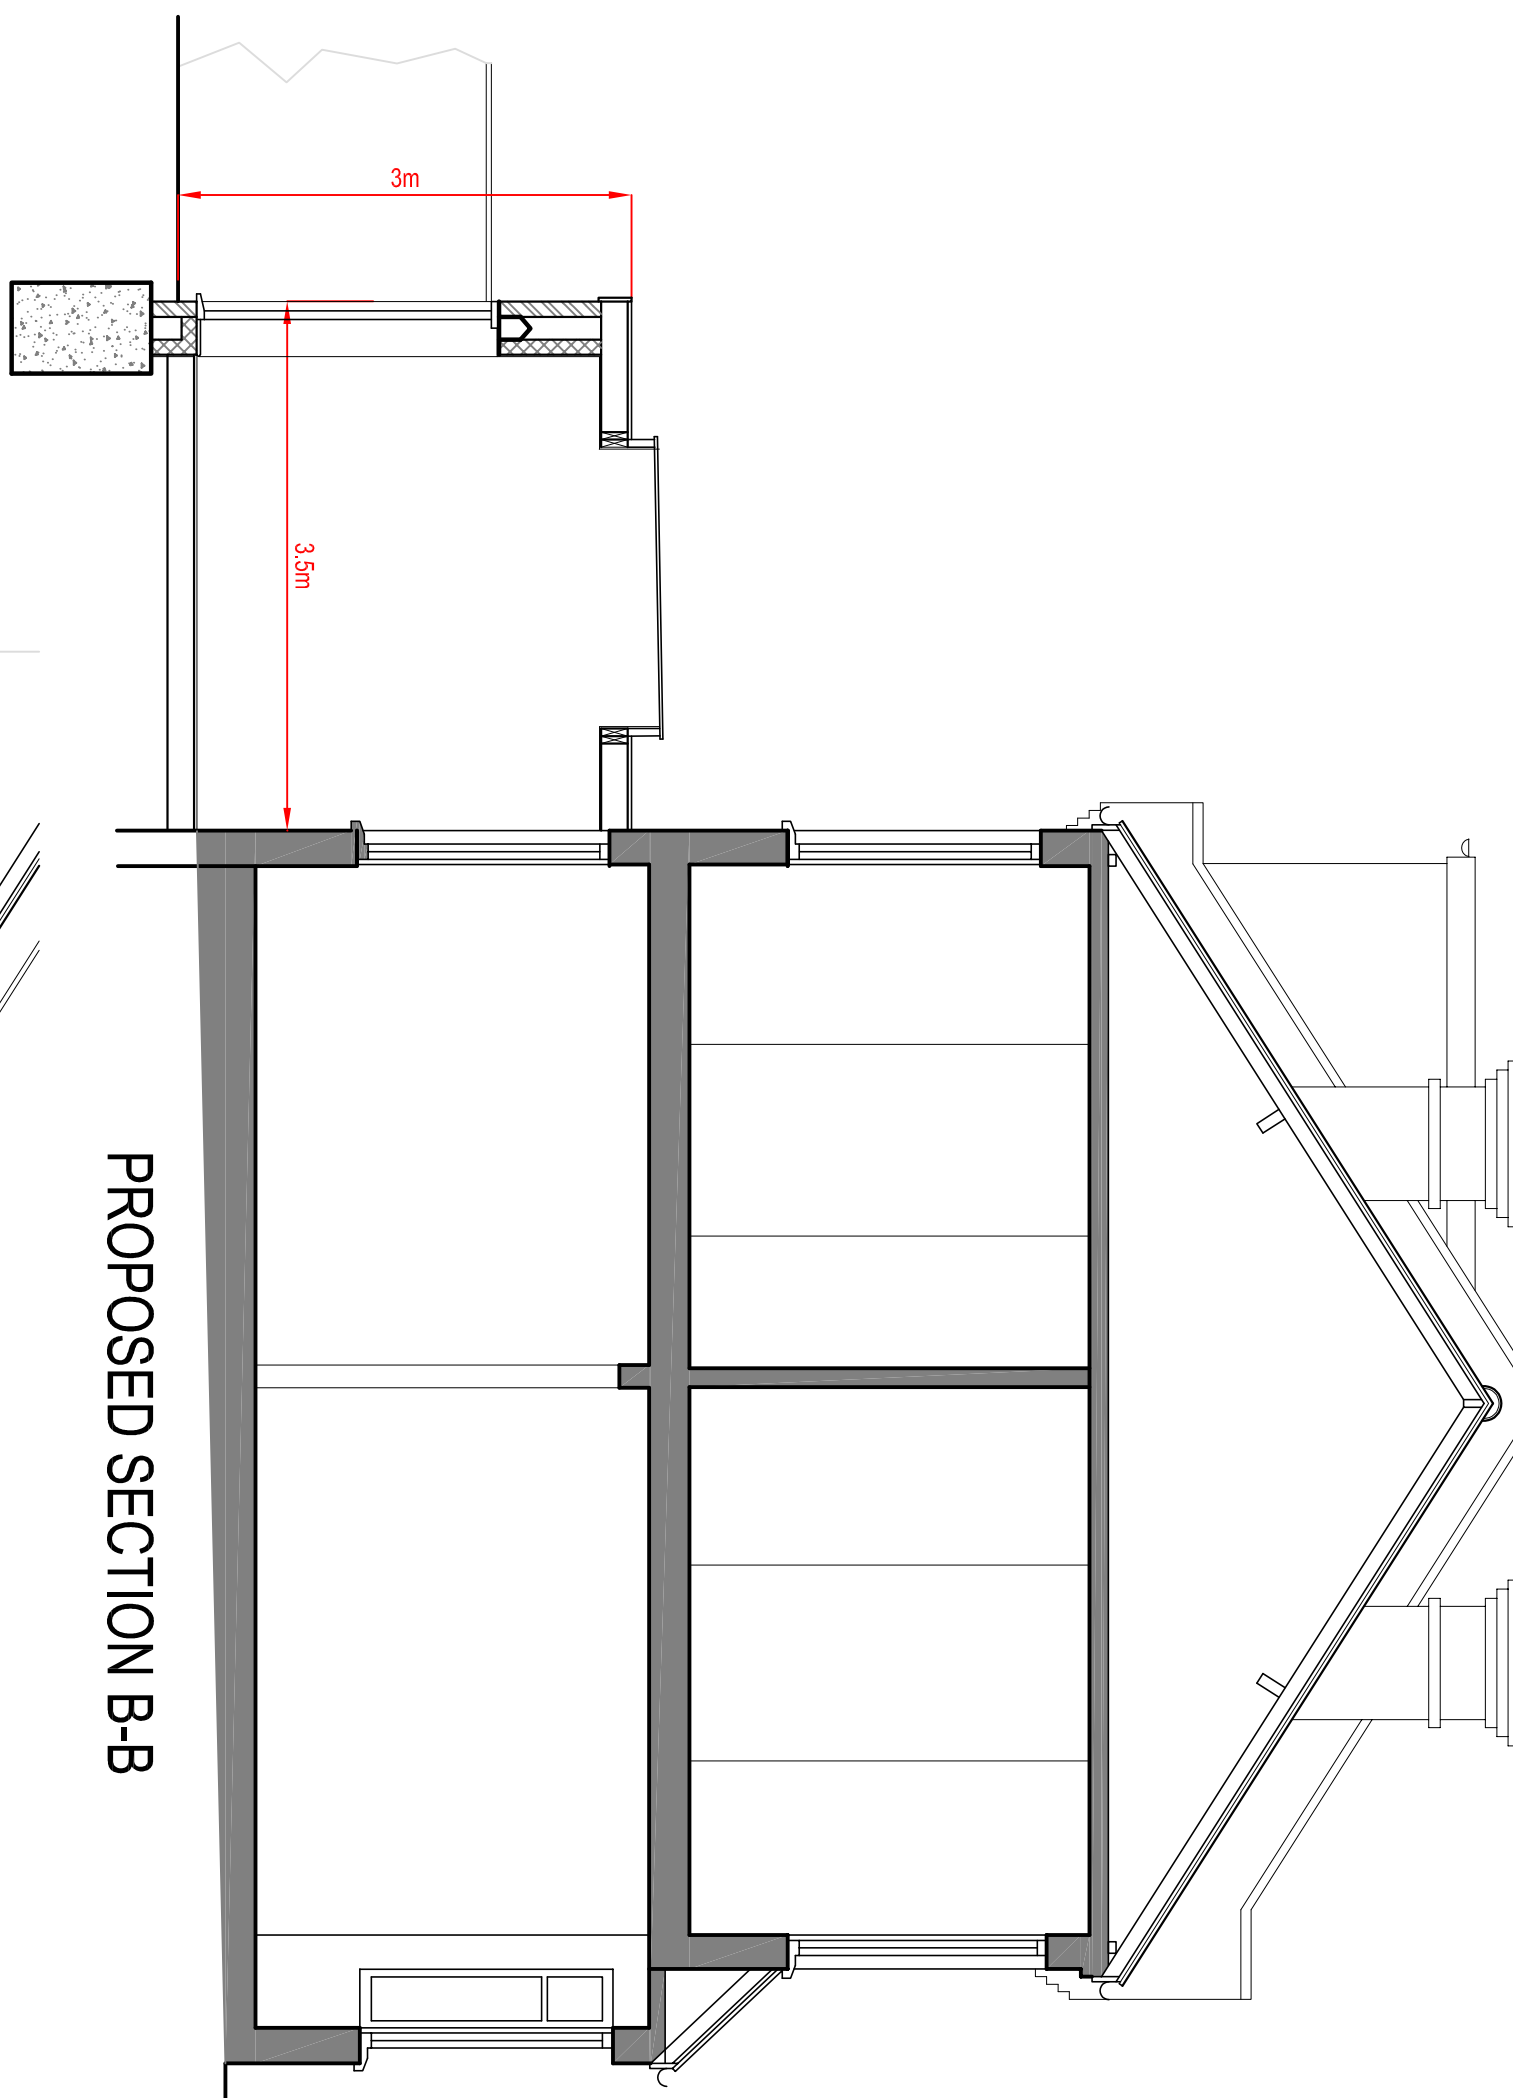


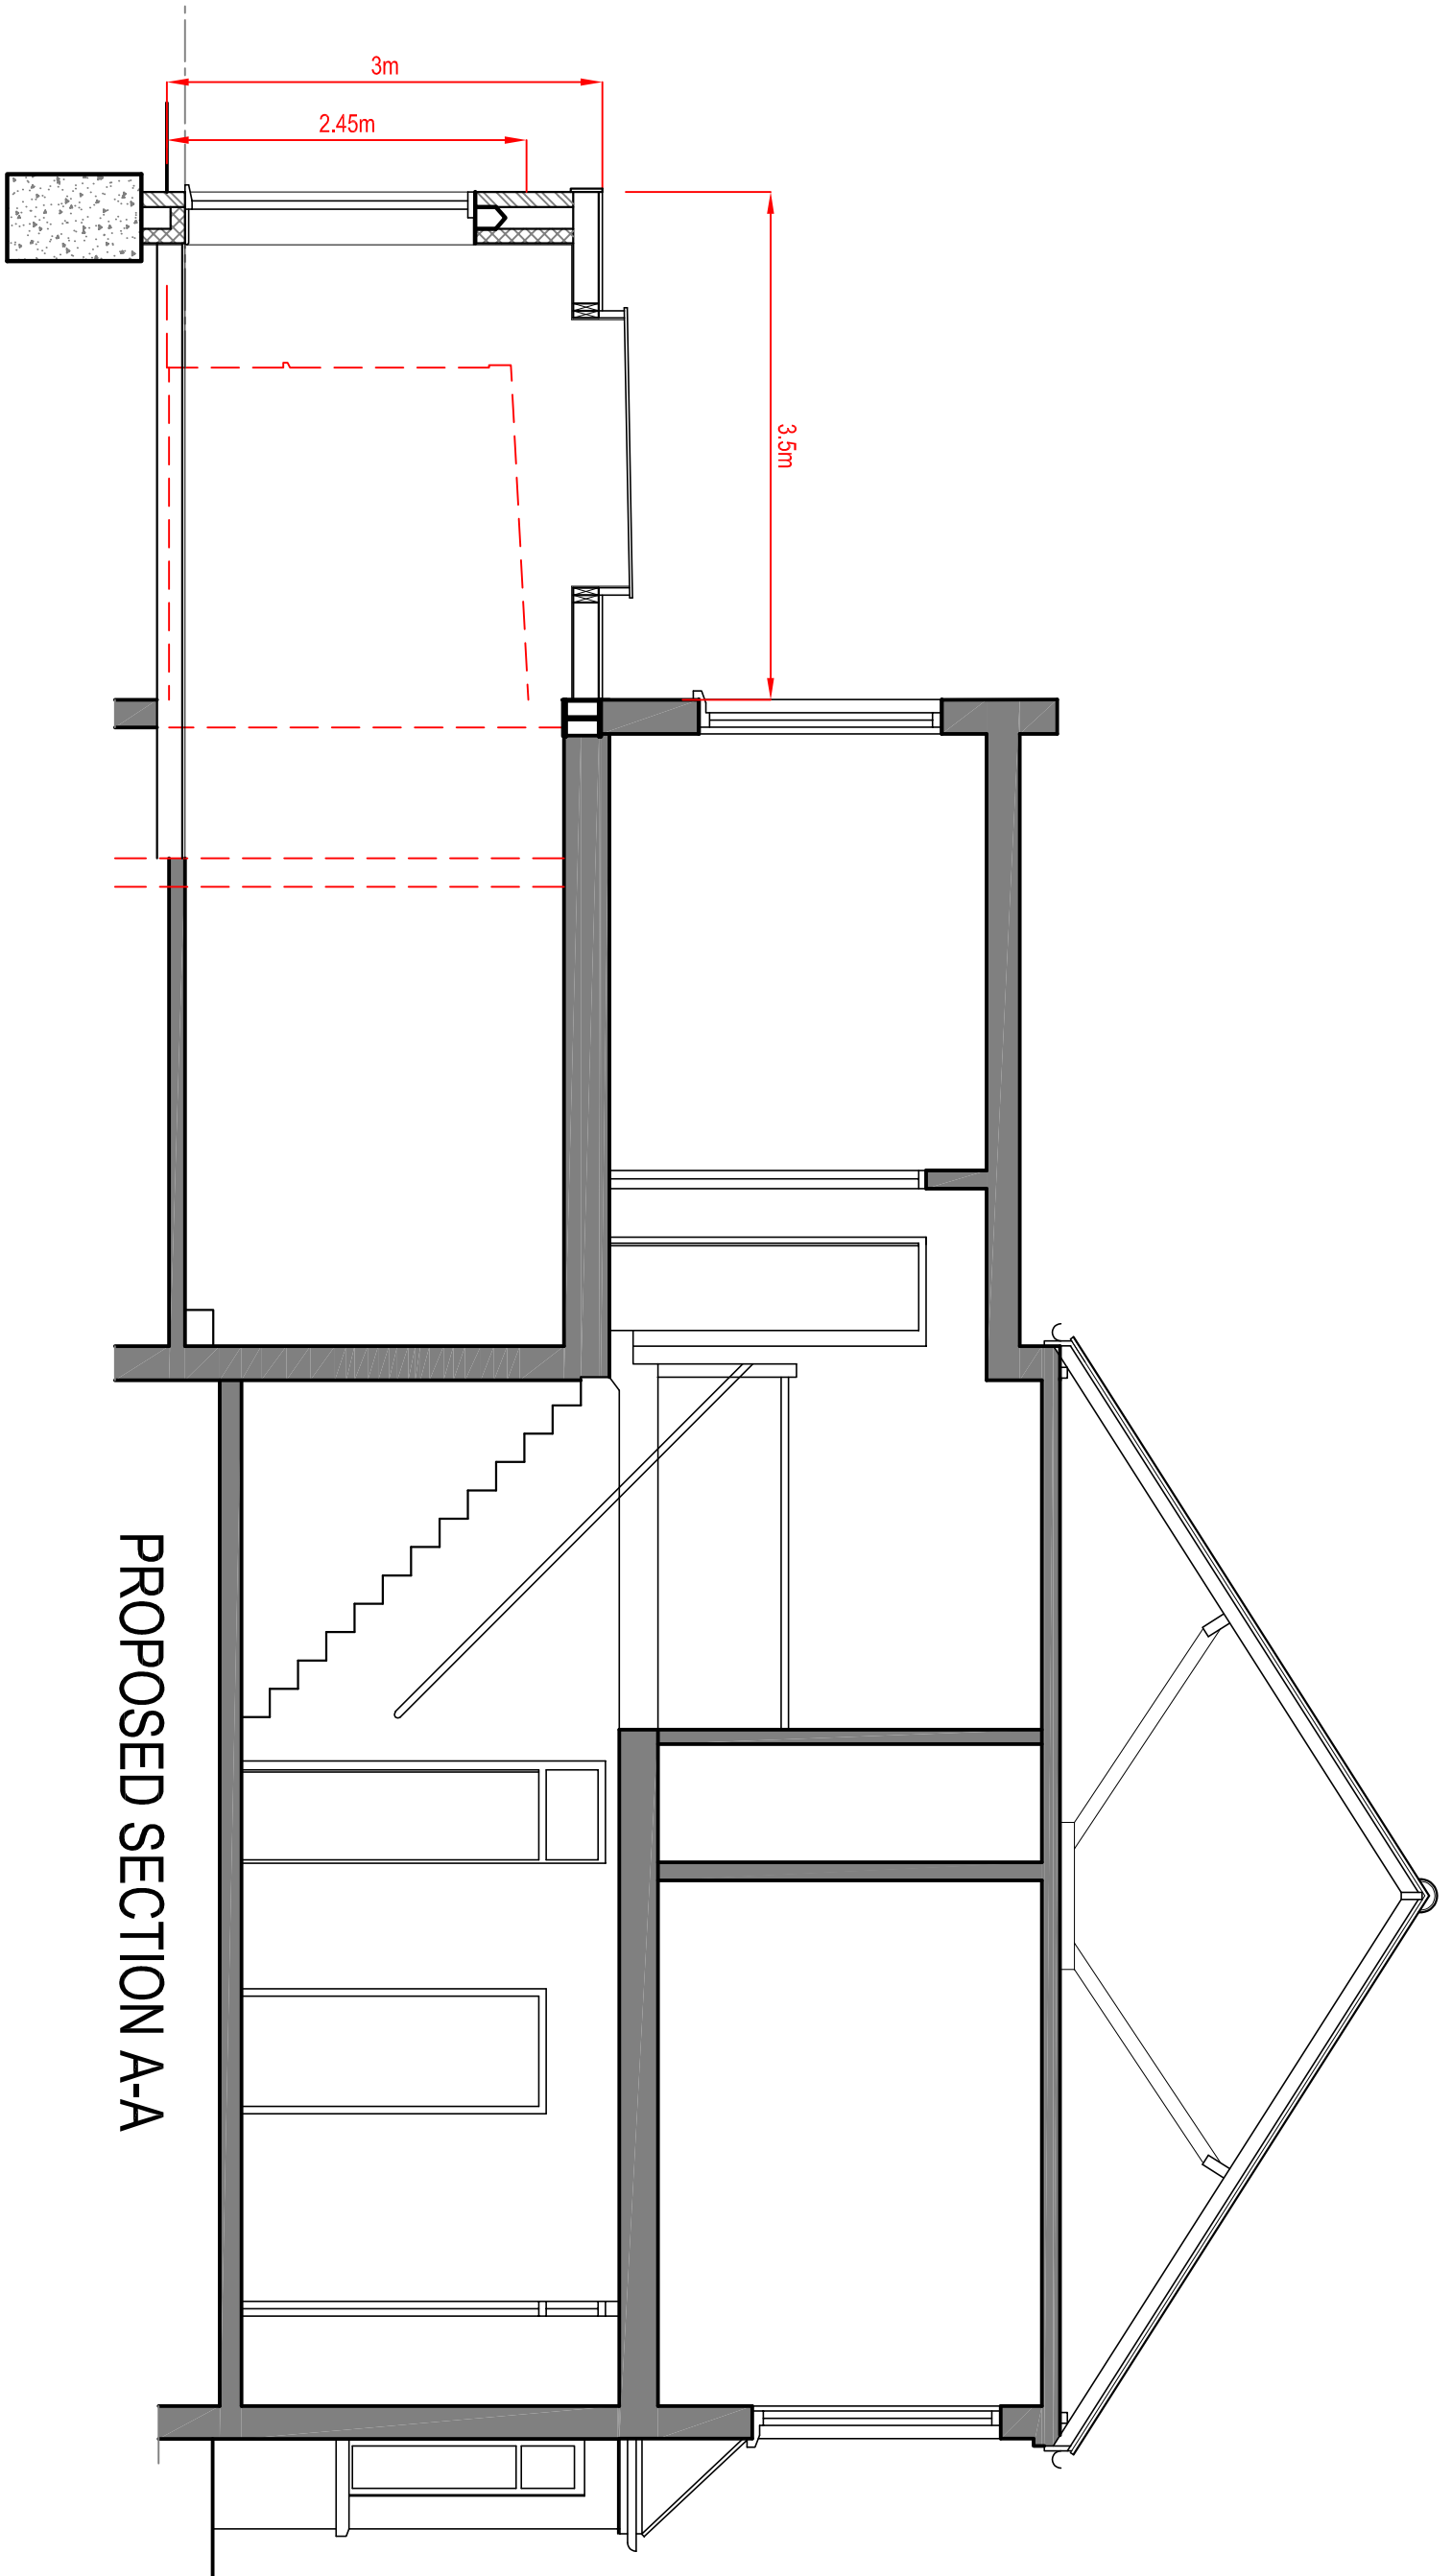

A- 21.11.2022 - REAR ROOF REVISED, ROOFLIGHTS ADDED			
TEL: -020 36223 2400 - MOB: -0793 17 865 403 EMAIL: MARC@CAPITALARCHITECTURALDESIGN.COM 189 CAT HILL, COCKROSTERS EN4 8HS			
PROJECT		PROPOSED SIDE AND REAR EXTENSION AT 16 BEECHFIELD ROAD LONDON N4 1PE	
CLIENT		DUDD AND RUTY ERBLICH	
		CLIENT REF	
DRAWING			
PROPOSED PLANS, ELEVATIONS, SECTIONS AND LOCATION PLAN			
SCALE		DATE	
1:150 1:1:250		JUNE 2022	
		DRAWING NO.	
		2022-946-101	
		REV	
		A	

All dimensions must be checked on site, errors and omissions must be reported. This drawing is subject to copyright. ©

CAPITAL ARCHITECTURAL DESIGN

