


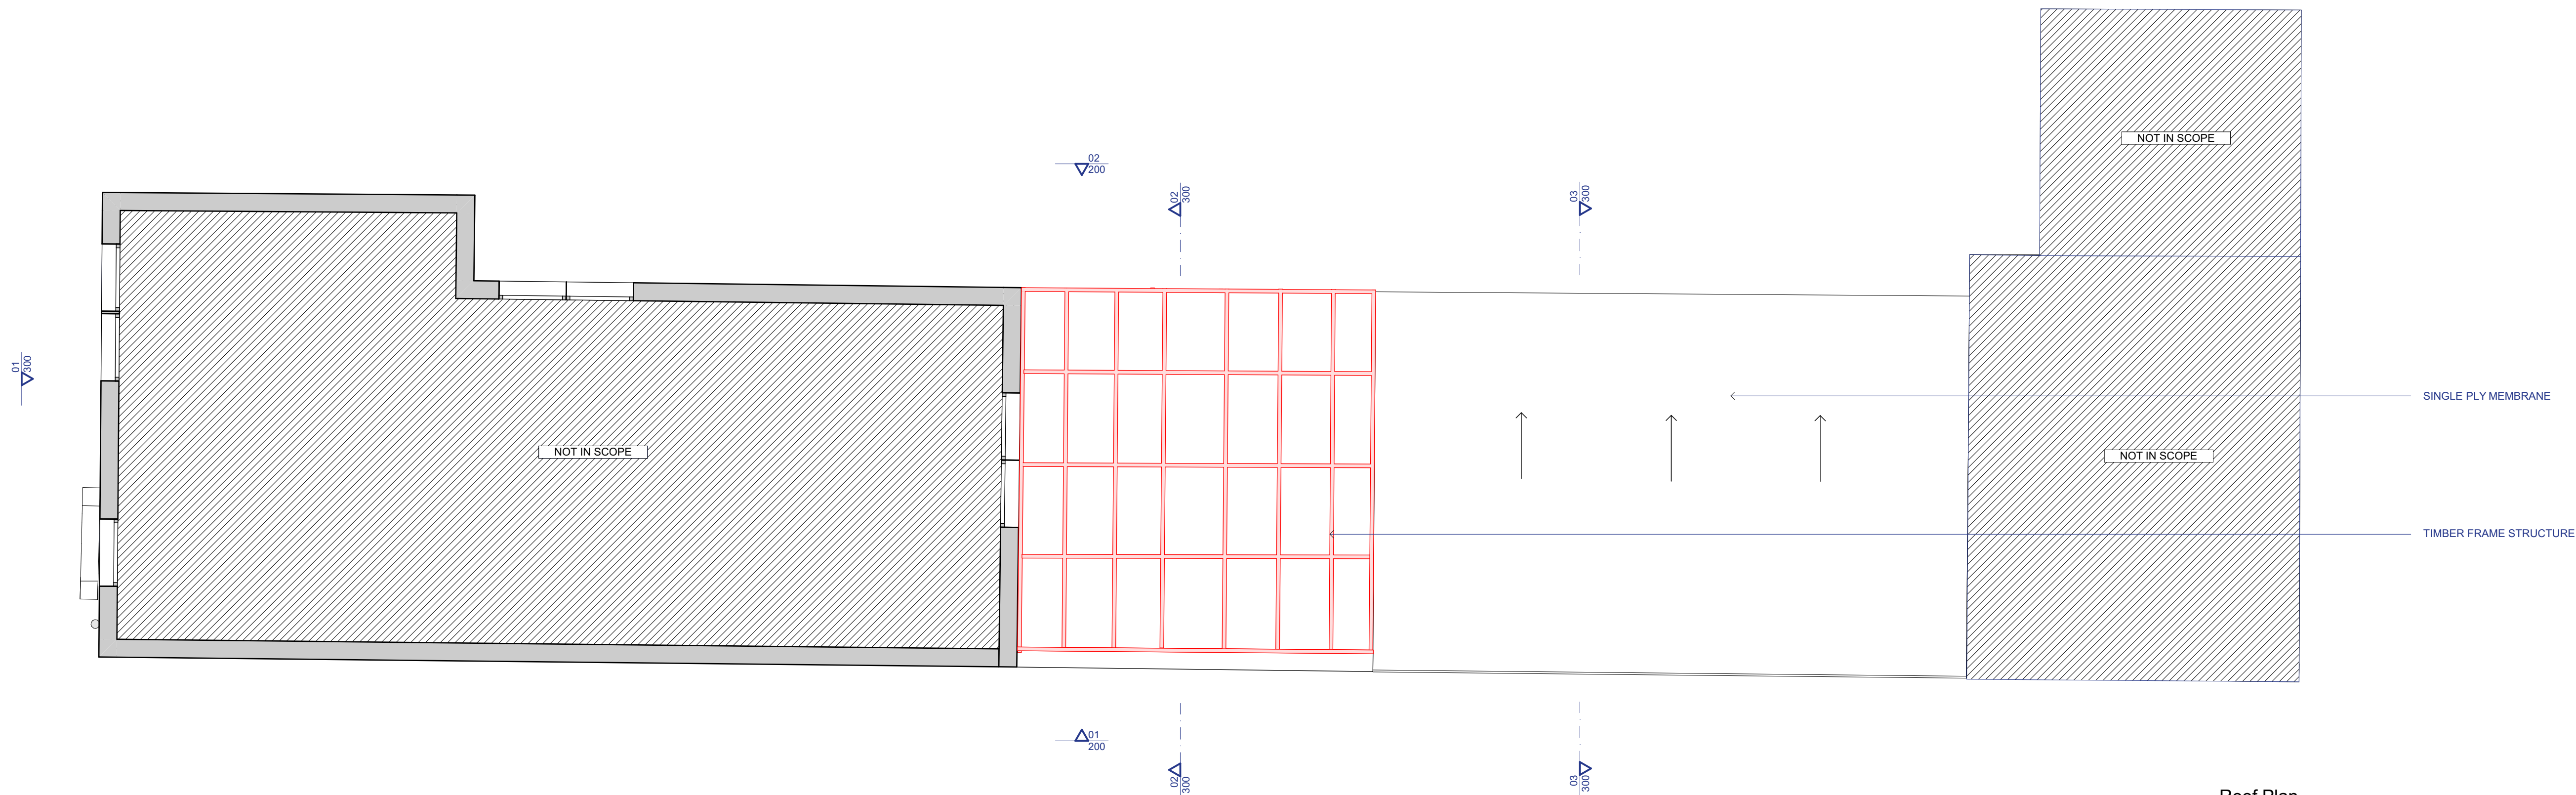

02



01

Drawing Purpose		For Planning
Revision	Date	Purpose
00	06/12/2022	For Planning

[Change list](#)



info@collectiveworks.com
www.collectiveworks.com

Title	Existing Plans
-------	----------------

Number	Scale	Format	Revision
CW-0260-100	1:50	A1	00