


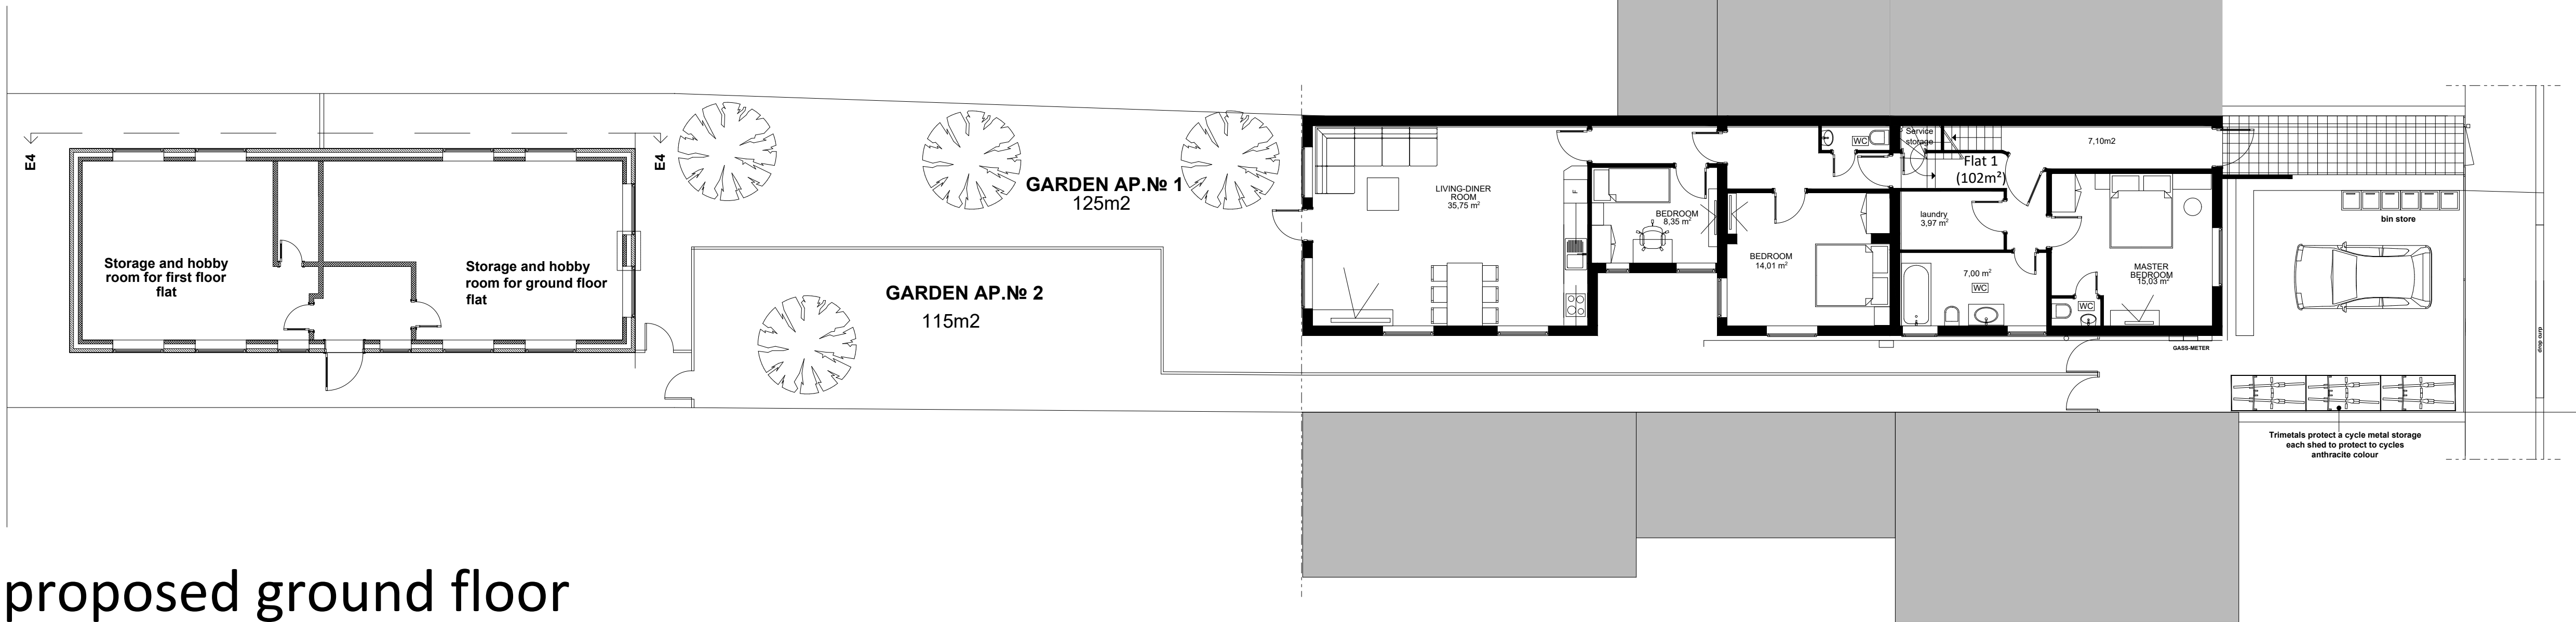


proposed ground floor



Wheelie Bin Storage Specification :

Specifically designed for wheelie bin storage with no timber floor to provide easier access. To be built on concrete, slabs or shingle.
All timber treated with a light coloured preservative
Easily painted in any other colour of your choice
For best results a top coat is recommended soon after installation
All timber construction with no chipboard, plywood, OSB or other man made boards or sheet materials
Side hinged front doors included with sliding bolts
Top hinged lids with securing chains included
Attractive horizontal timber slats to the front and sides with narrow gaps
Timber diagonal bracing at the rear to provide greater rigidity
34mm wide black powder coated steel threshold with minimal upstand and pre drilled holes
60mm x 20mm main framing
60mm x 38mm central internal support posts
42mm x 20mm roof framing
48mm x 10mm slats to walls
Side panels 805mm wide x 1140-1180mm high
Doors 605mm wide x 1035mm high
Clear opening height approximately 600mm per opening
Clear opening width approximately 1140mm
Overall depth approximately 805mm
Overall width approximately 1995mm
Overall height approximately 1190mm
These wheelie bin stores are easy to deliver if access is restricted - all sections will pass through a normal single door
Prefabricated panels makes installation easier

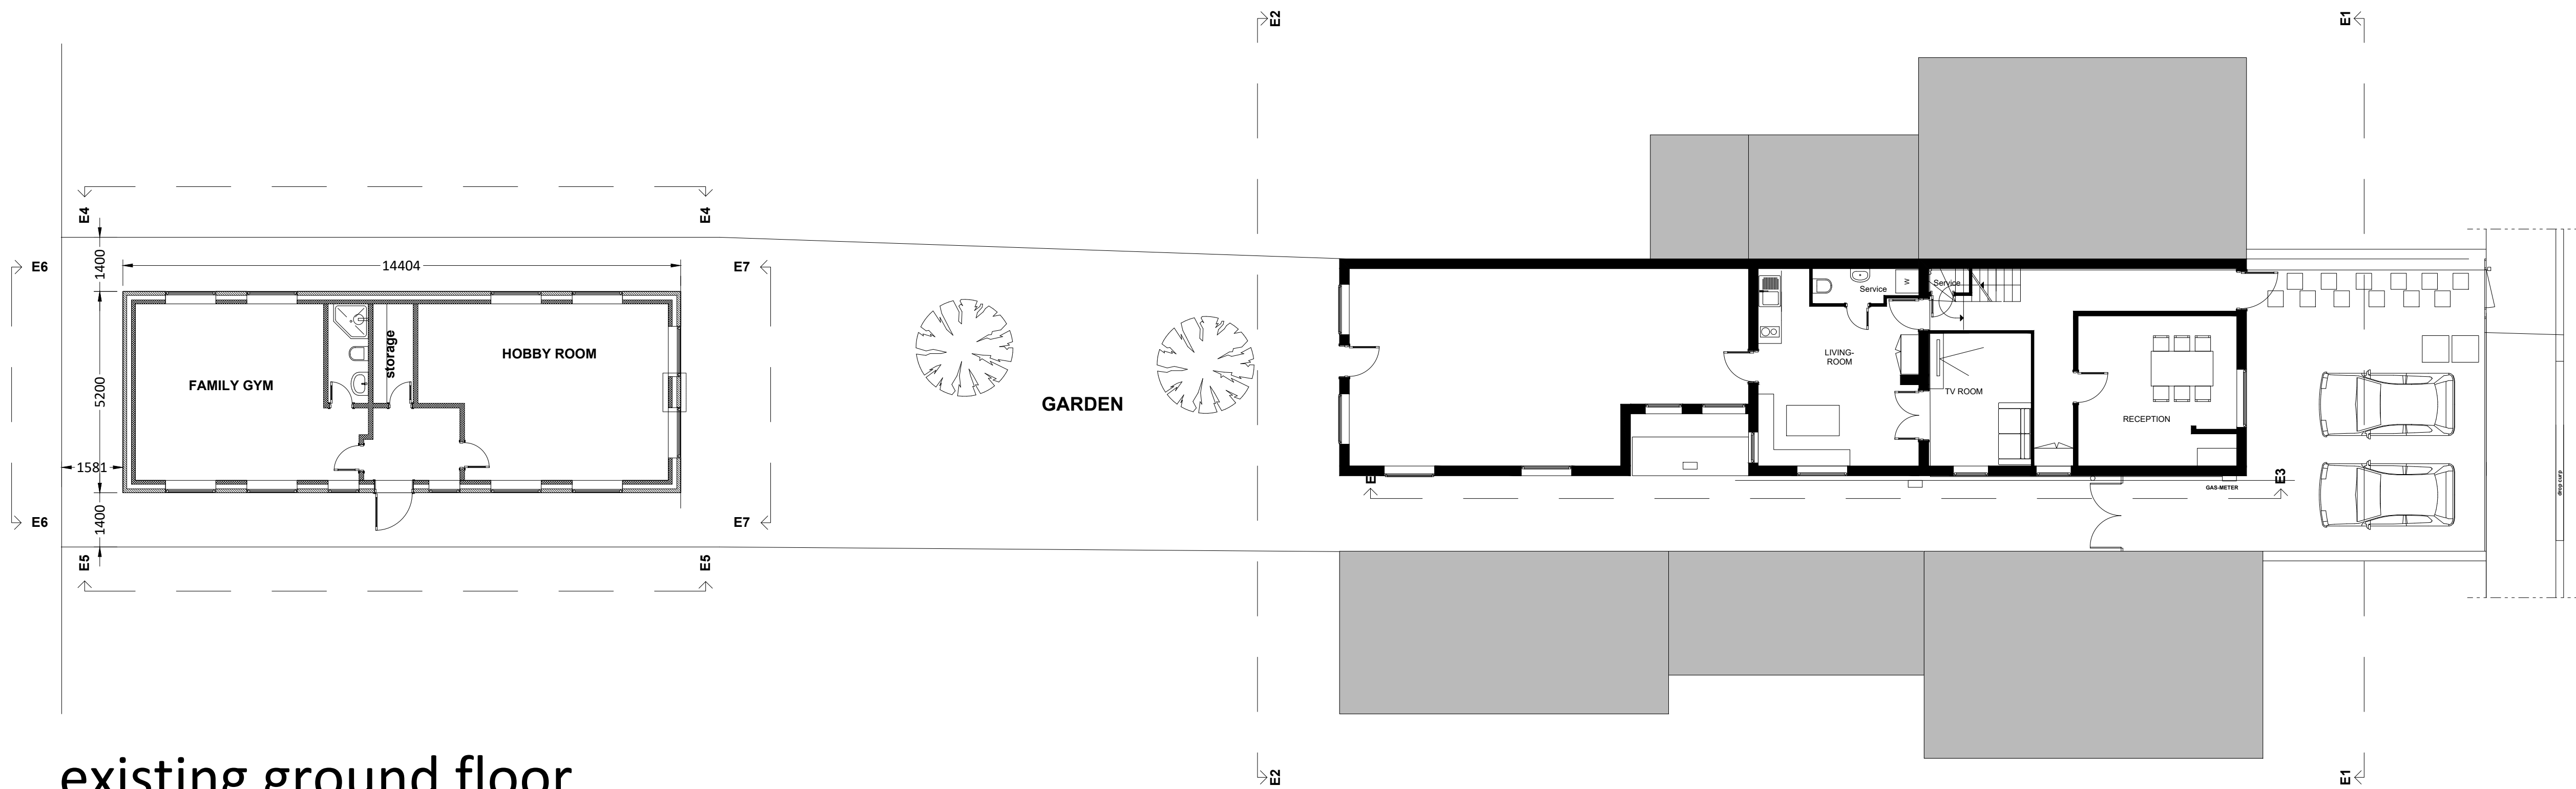

existing ground floor