


Rev.	Amendments
A	Pillar added to section 07/12/22
B	Shutter moved to inside 12/12/22

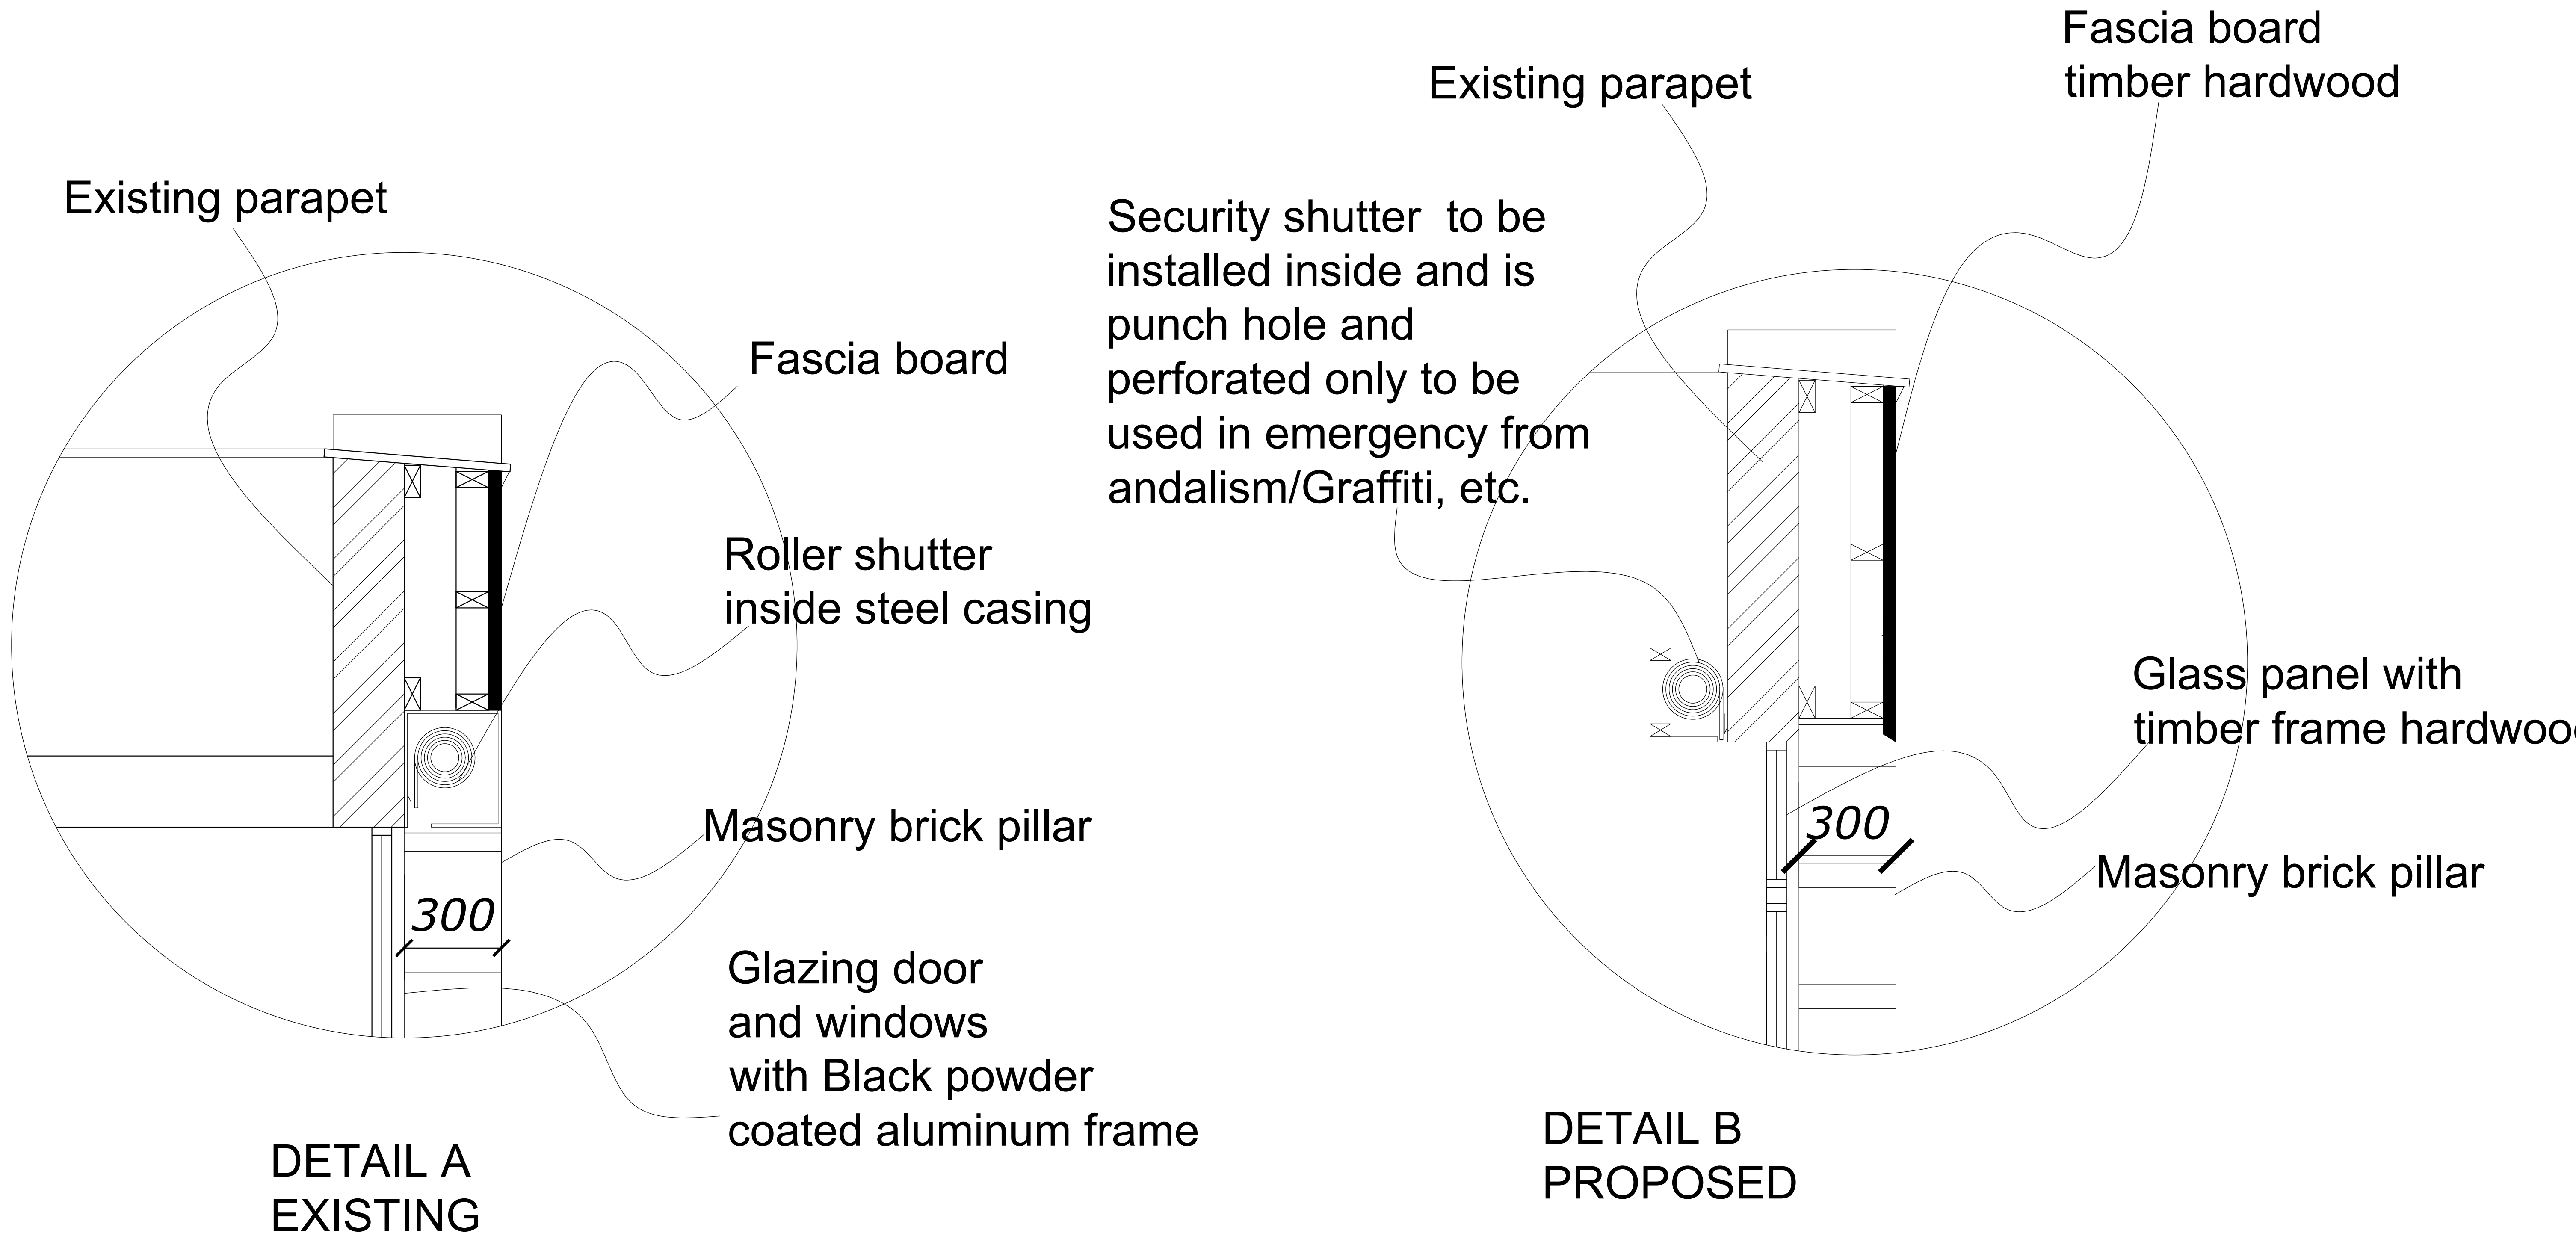

373 ARCHWAY ROAD, HIGHGATE, N6 4EJ



THE GILLETT MACLEOD PARTNERSHIP
 Chartered Architects & Town Planning Consultants
 1 High Road Old Eastcote Pinner Middlesex HA5 2EW tel. 0208 868 1333

Drg. No.11/2577/205B
 Scale 1:10
 Date 07/12/22
 Drawn by AK

REVISION
B
drawn

DETAIL A AND B