
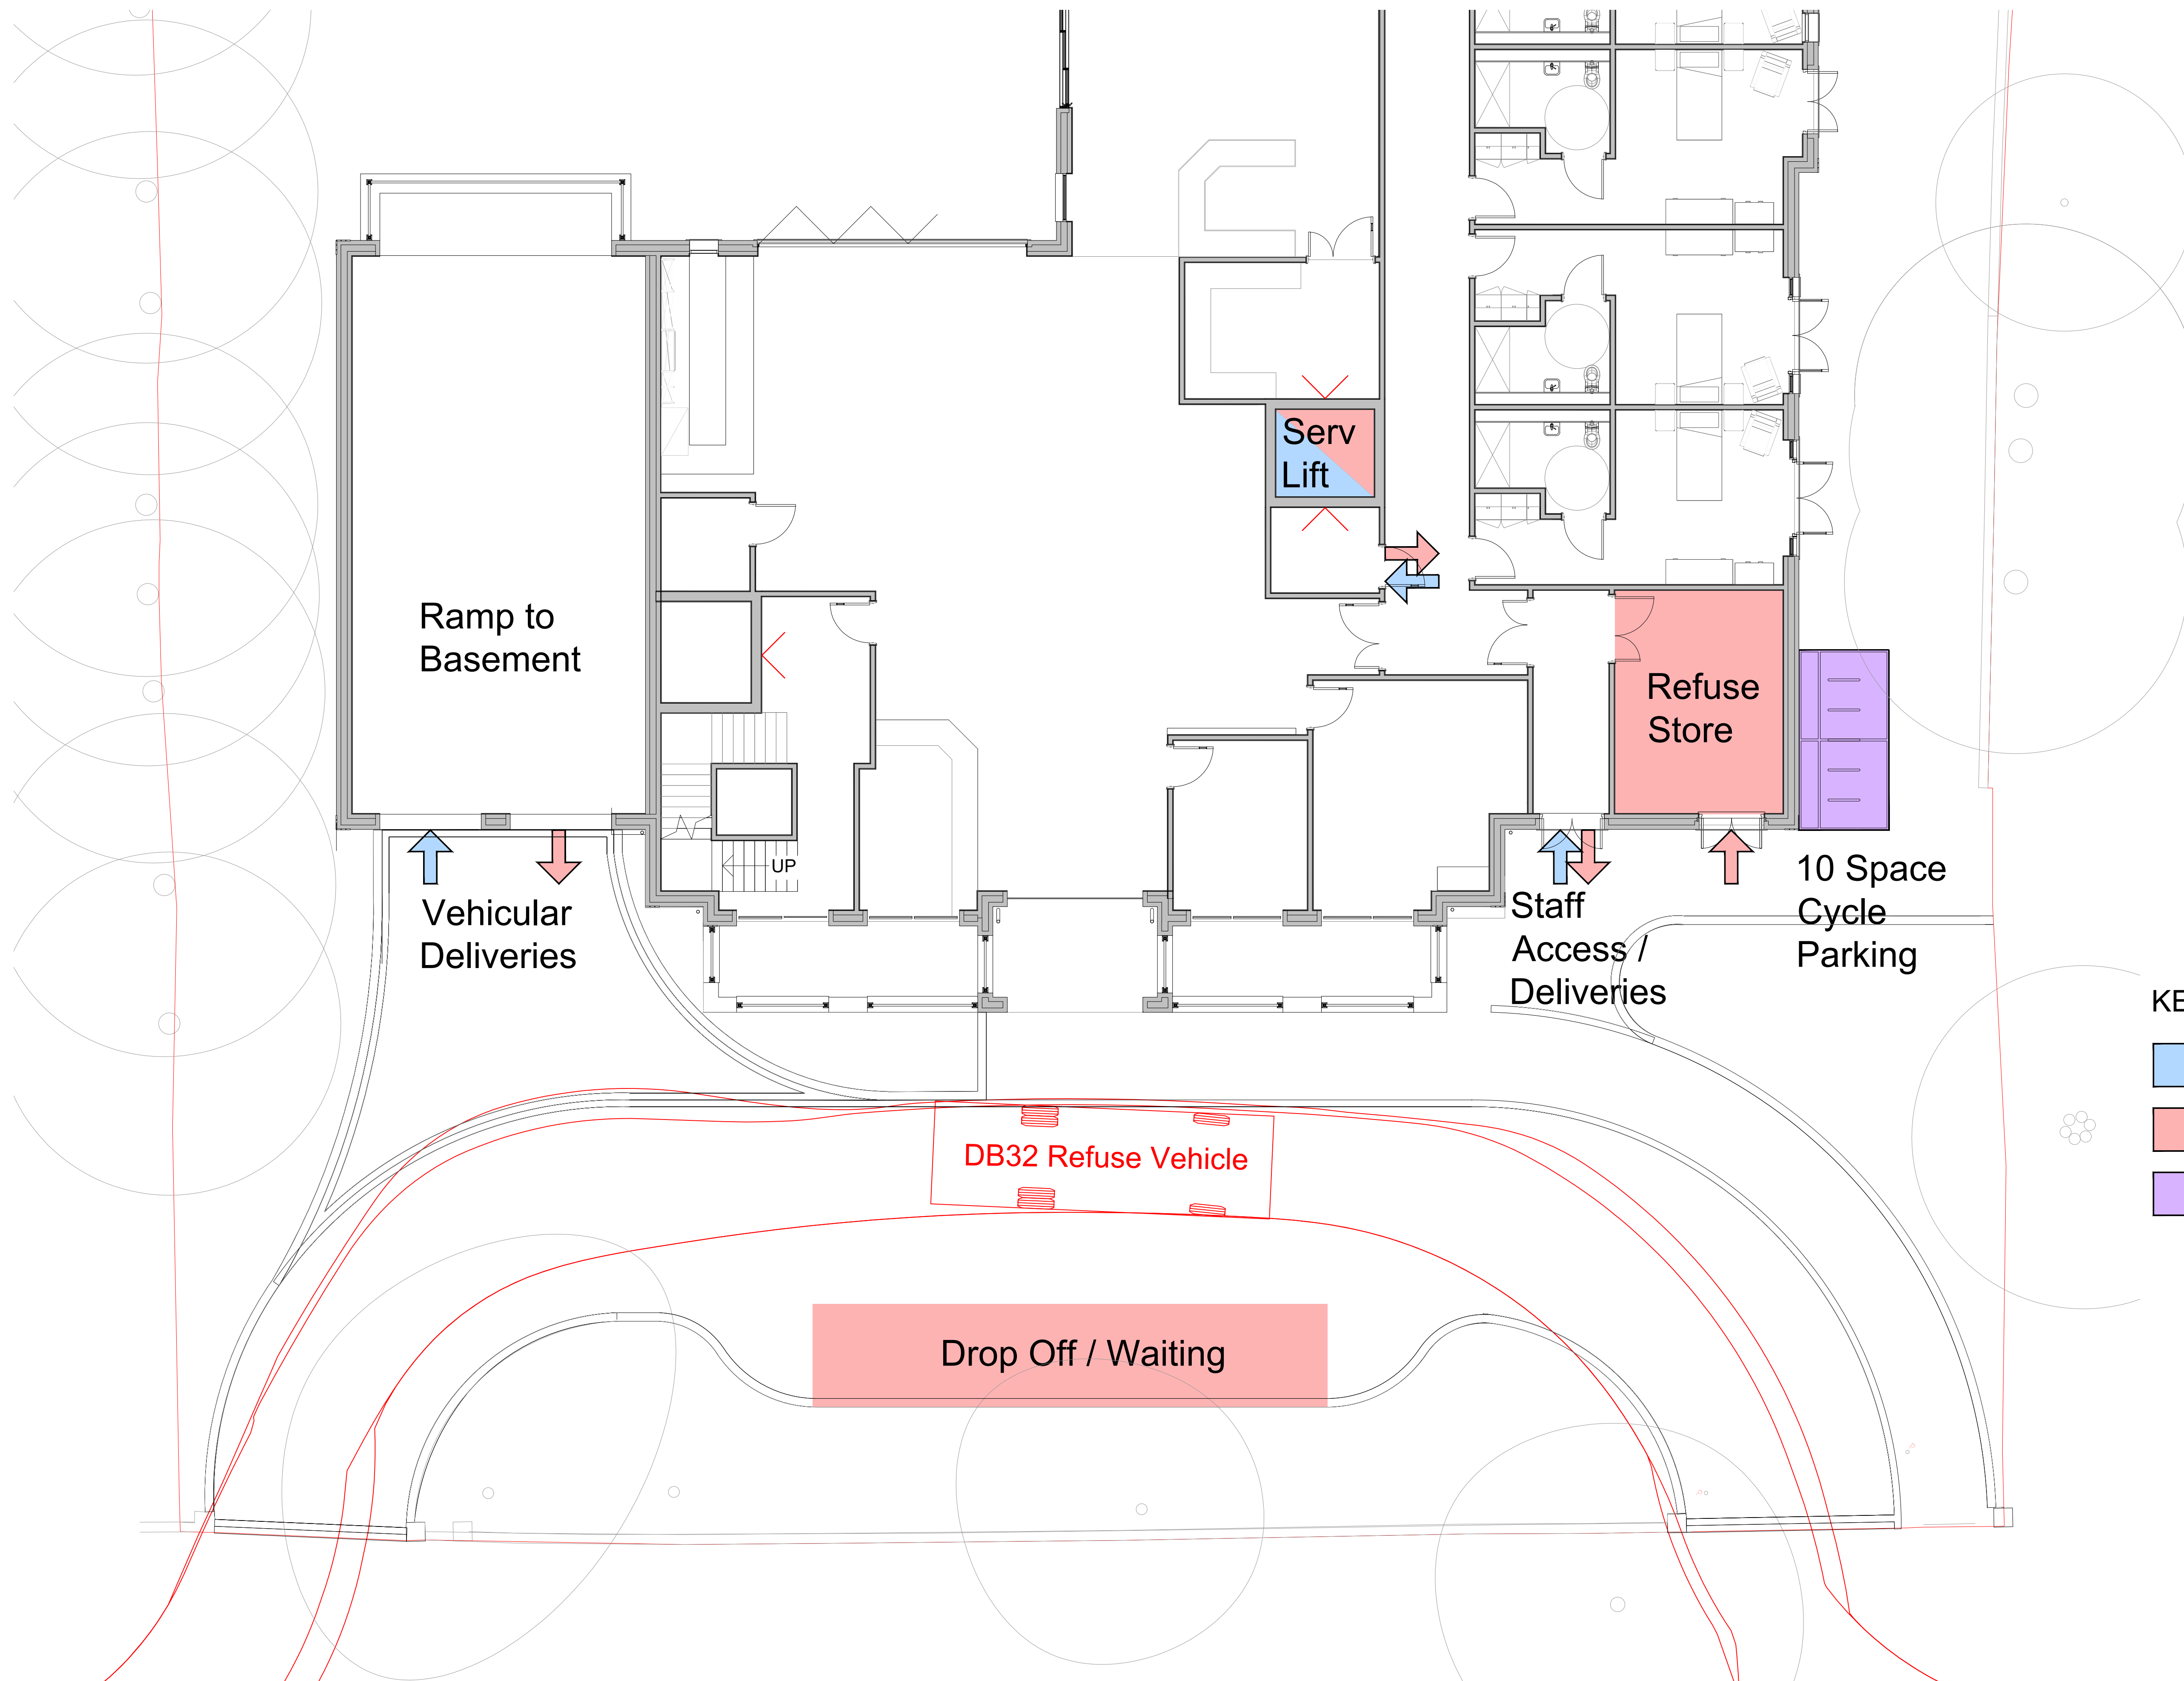


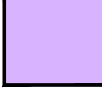

KEY:

-  Deliveries / Access Route
-  Refuse / Access Route
-  Cycle Parking