


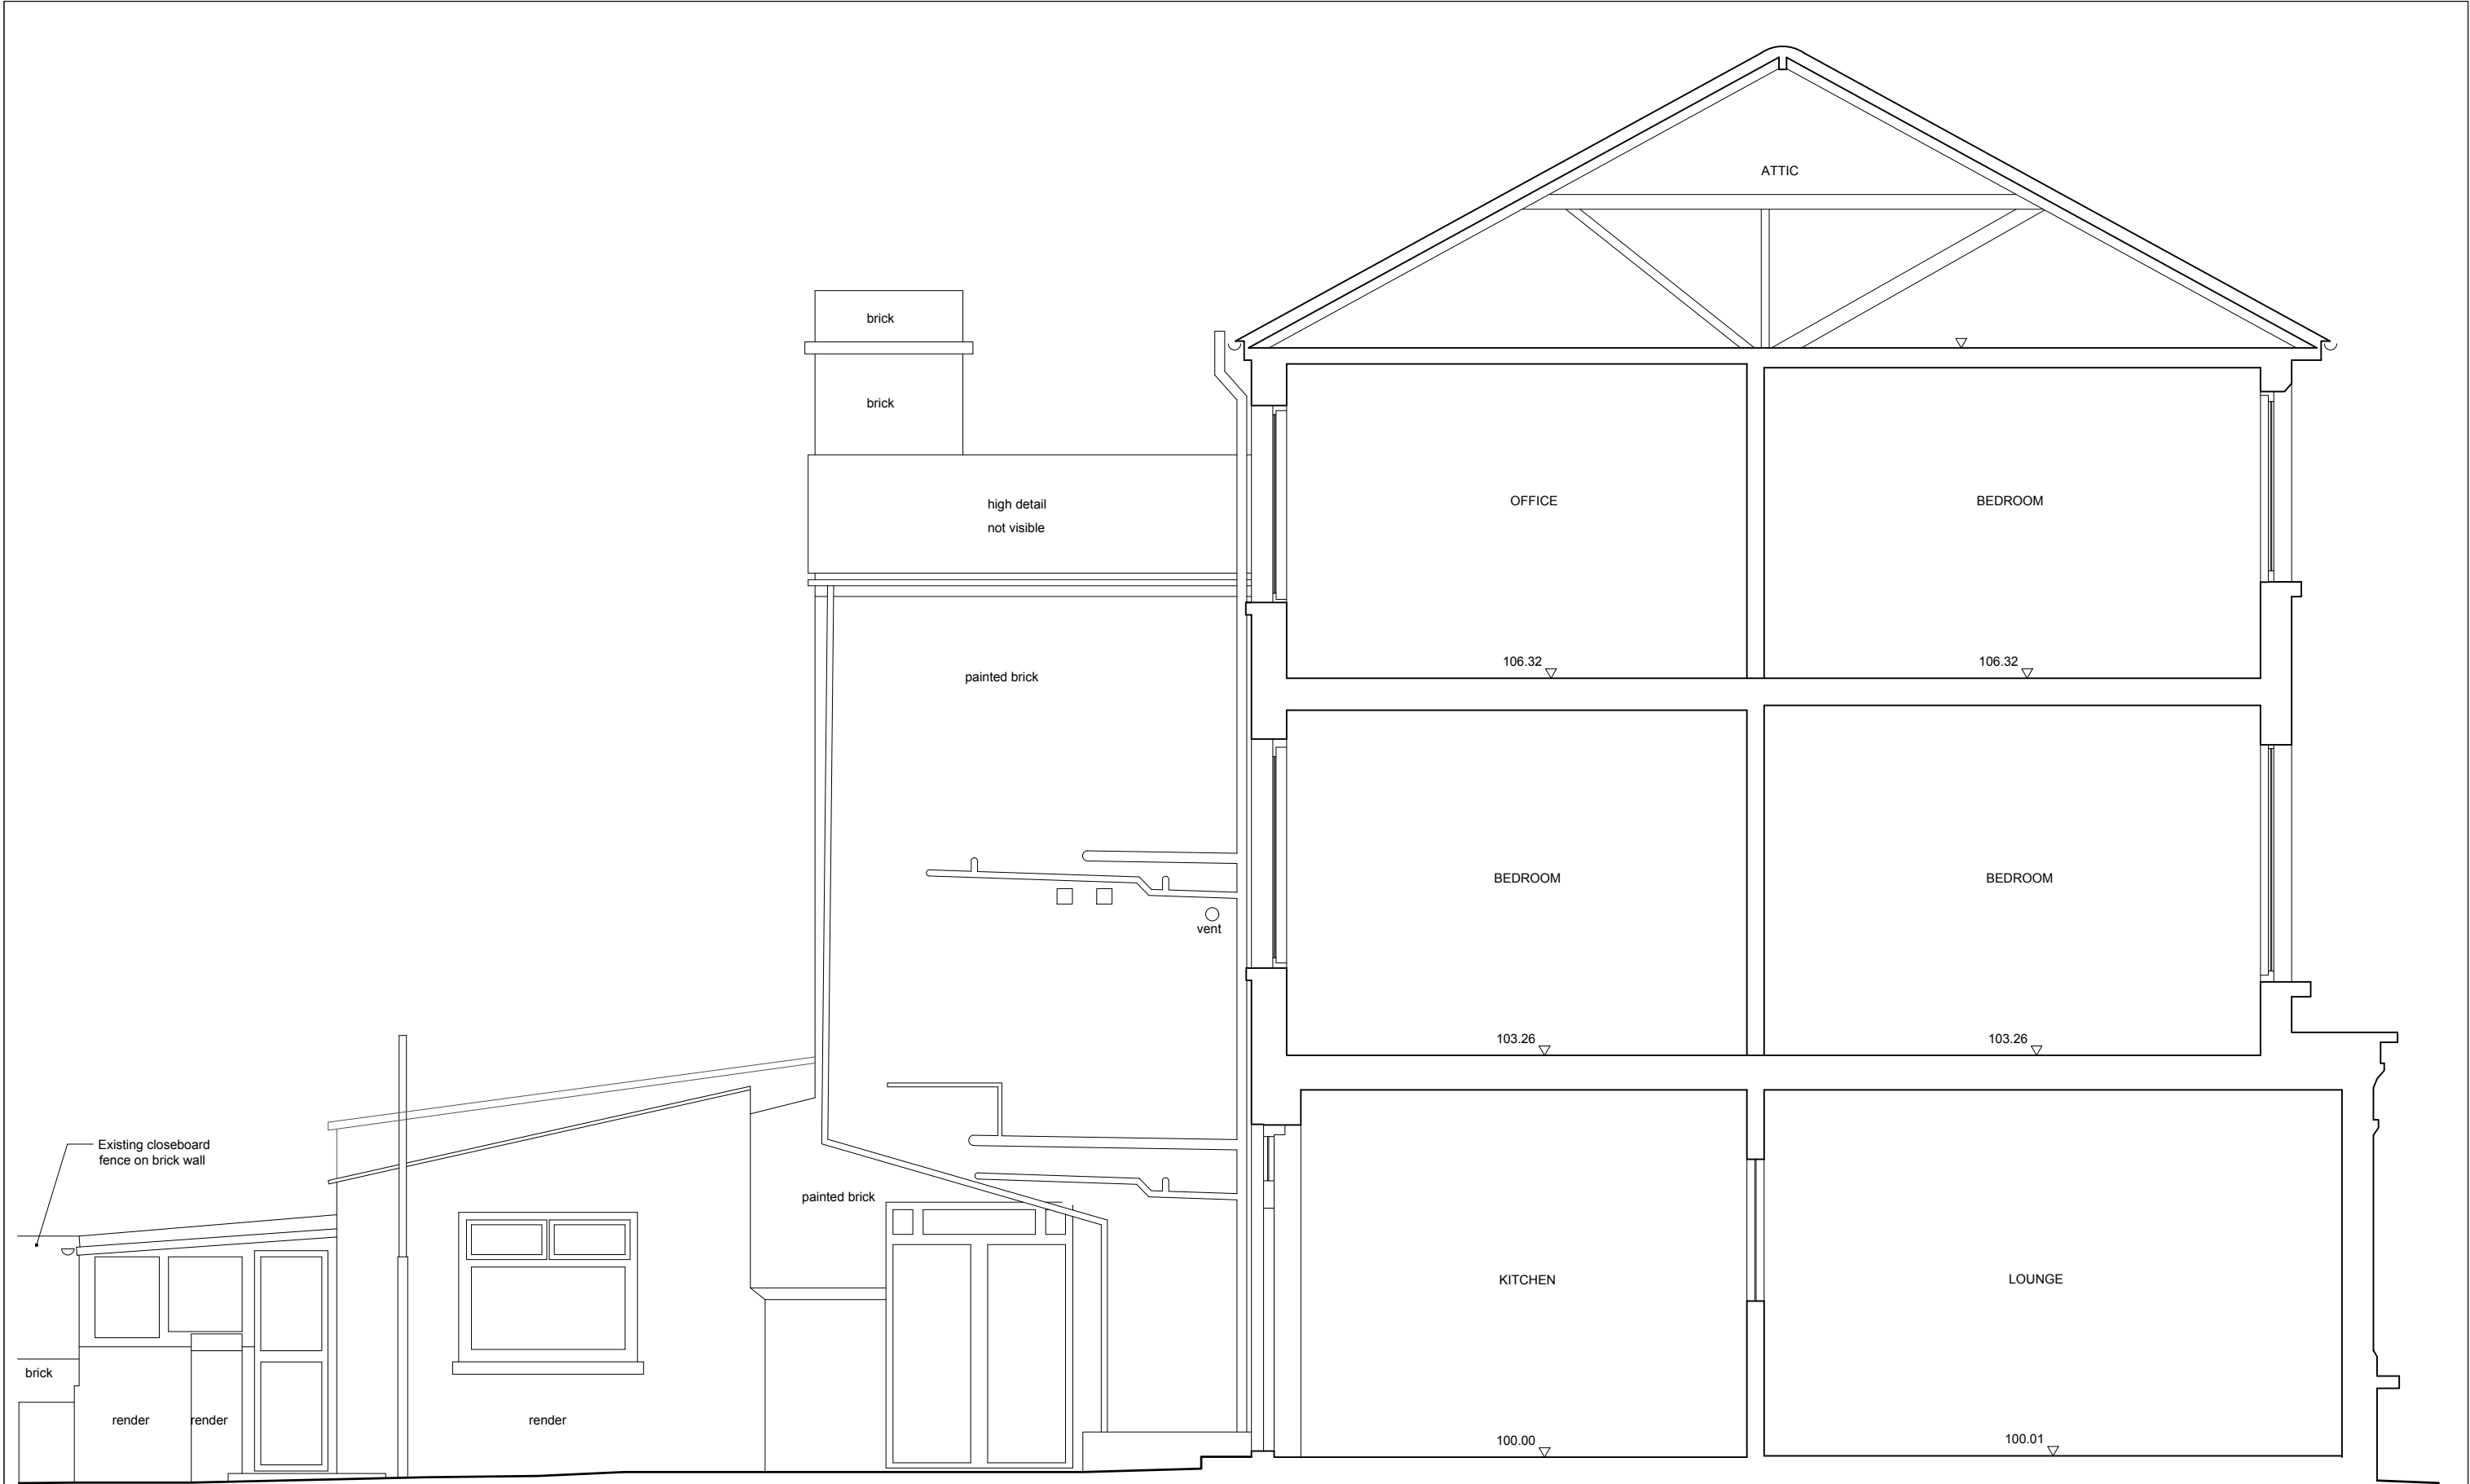

1 EXISTING SECTION AA  
Scale 1:50