


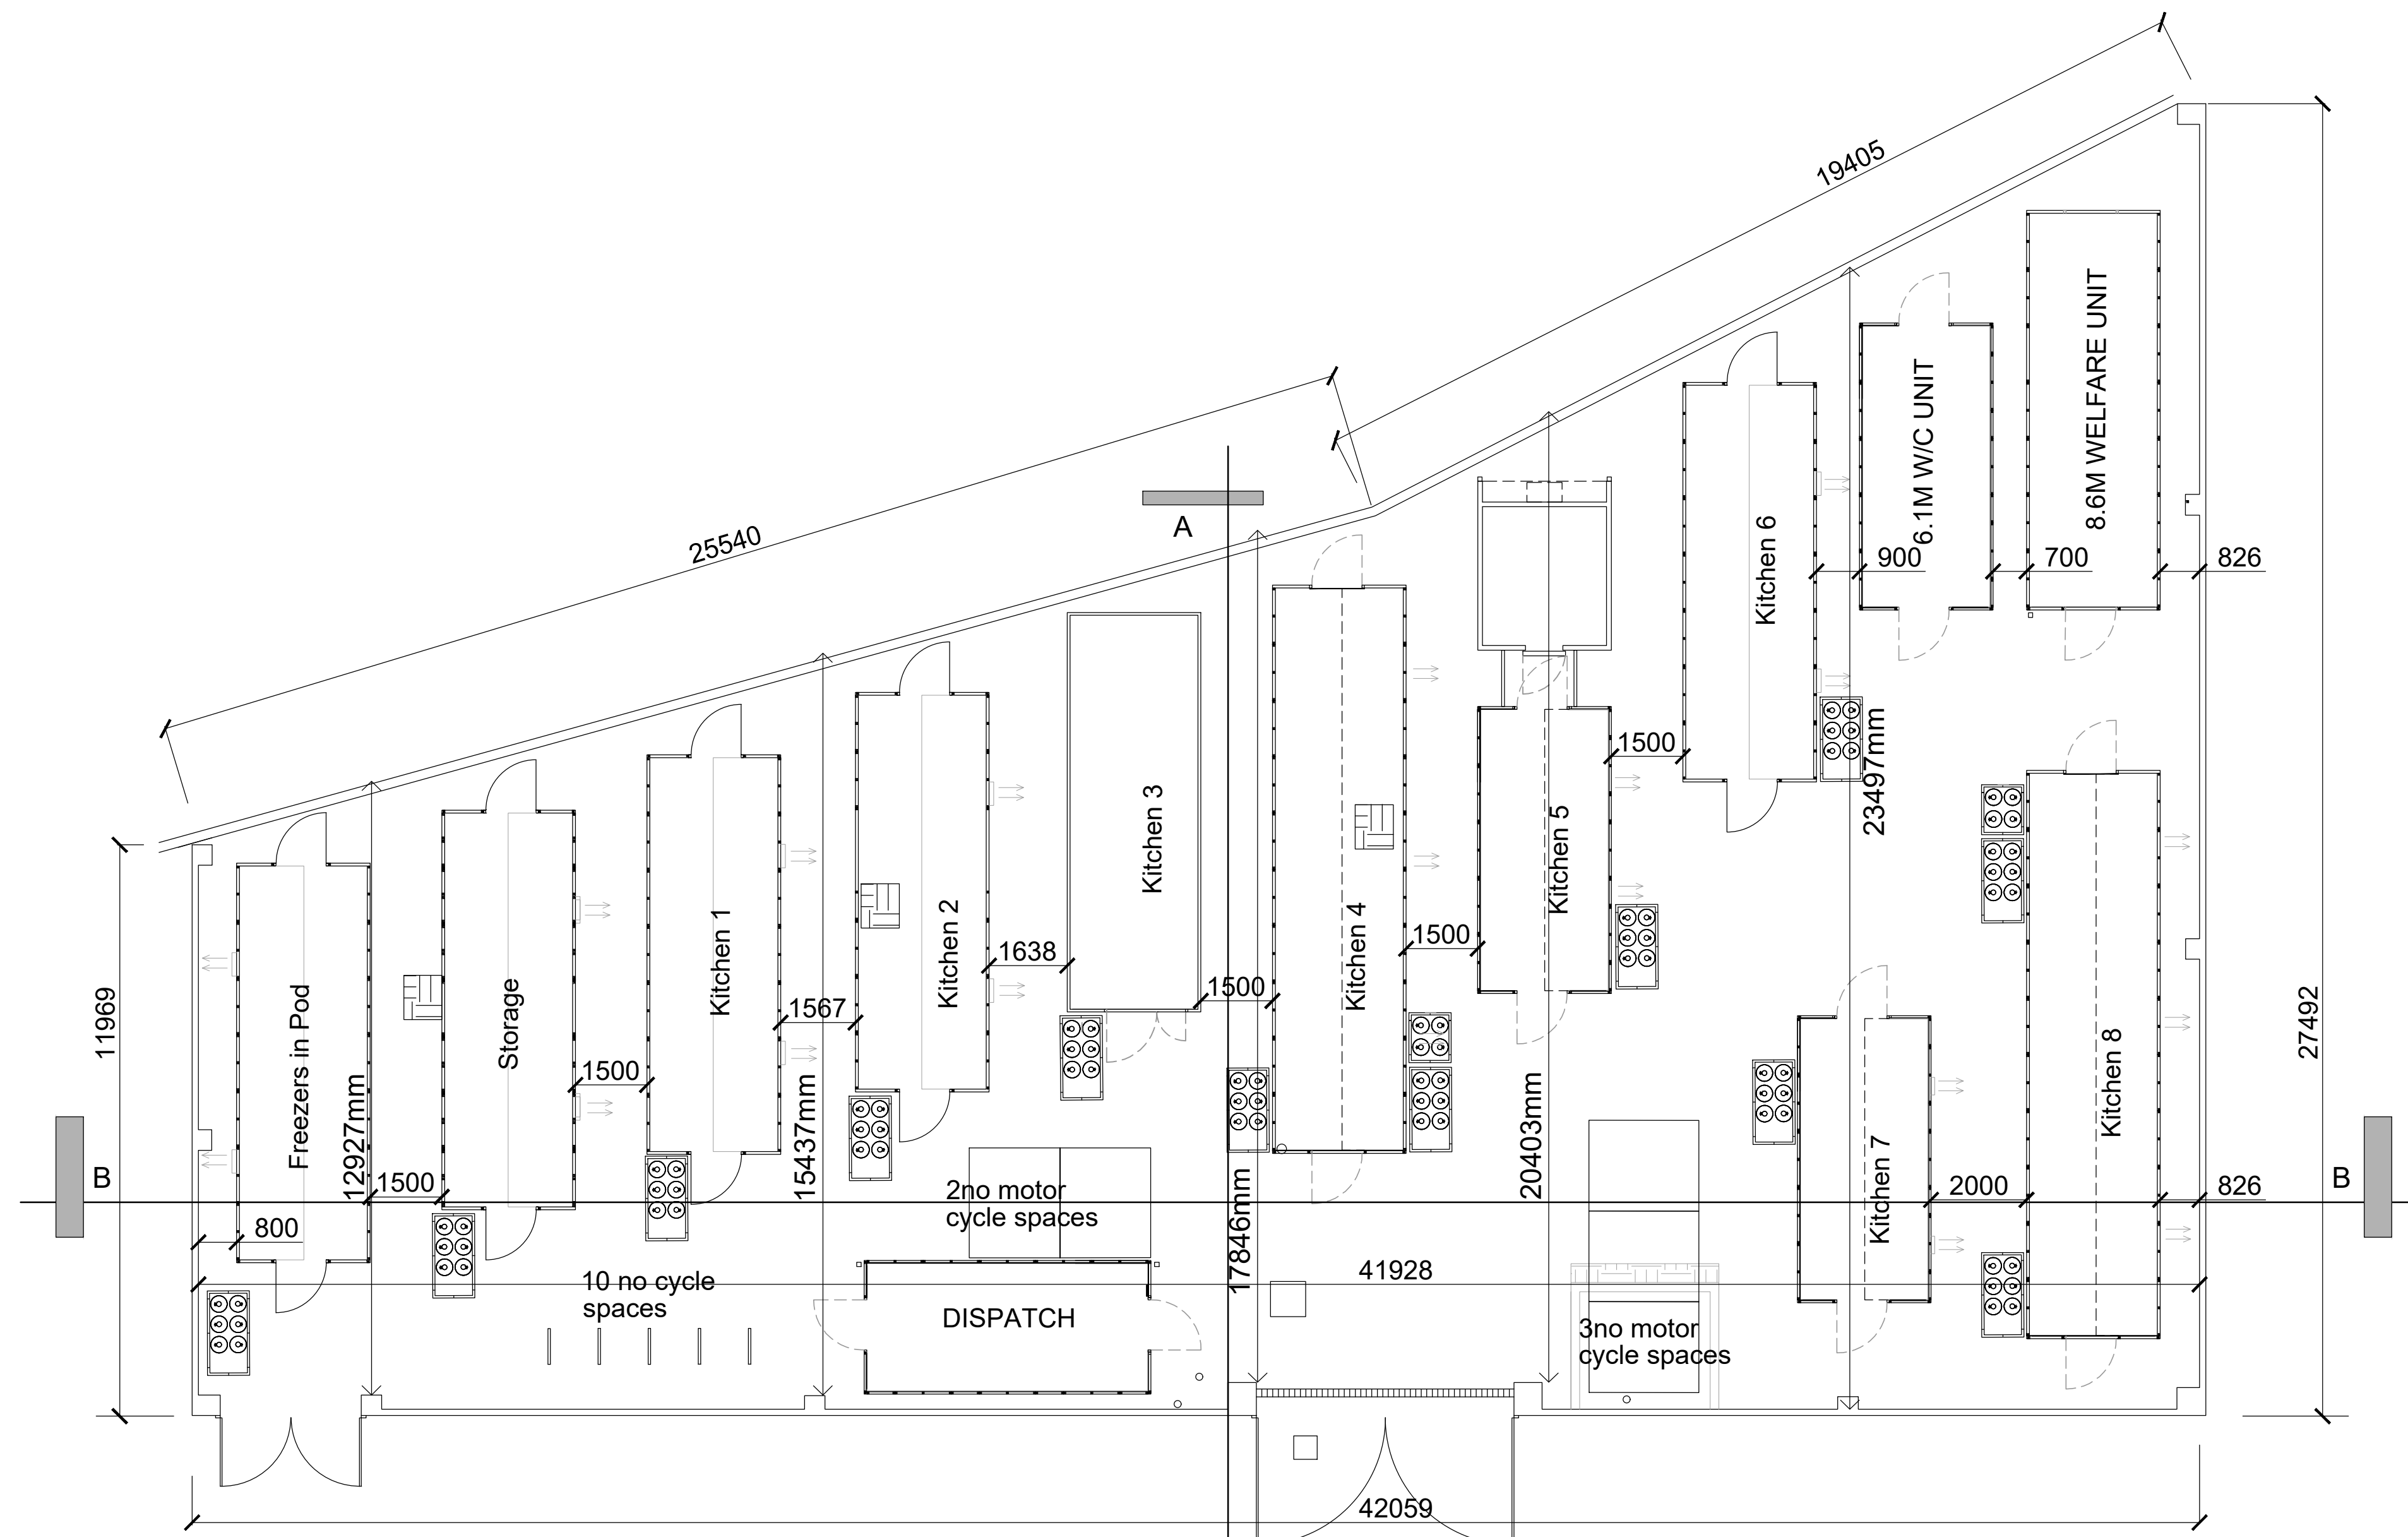

Existing Plan



Rev	Date	Notes	
EXISTING			
			
The Sail Loft, Limehouse Court, 3-11 Dod Street, London E14 7EQ - Tel: 020 7536 2100 Fax: 020 7538 4442 initial.surname@lbfarchitects.co.uk www.lbfarchitects.co.uk			
Project: TOTTENHAM LANE HORNSEY LONDON N8 9DJ			
Client: DELIVEROO			
Drawing: EXISTING PLAN			
Scale:	Drawn:	Checked:	Date:
1:100@A1	KIH	DJF	JULY 2022
Drg no:		Rev:	
2022-053-PL04		A	
DO NOT SCALE FROM THIS DRAWING. ALL DIMENSIONS TO BE CHECKED ON SITE. REFER ANY DISCREPANCIES TO ARCHITECT. THIS DRAWING IS SUBJECT TO COPYRIGHT.			