



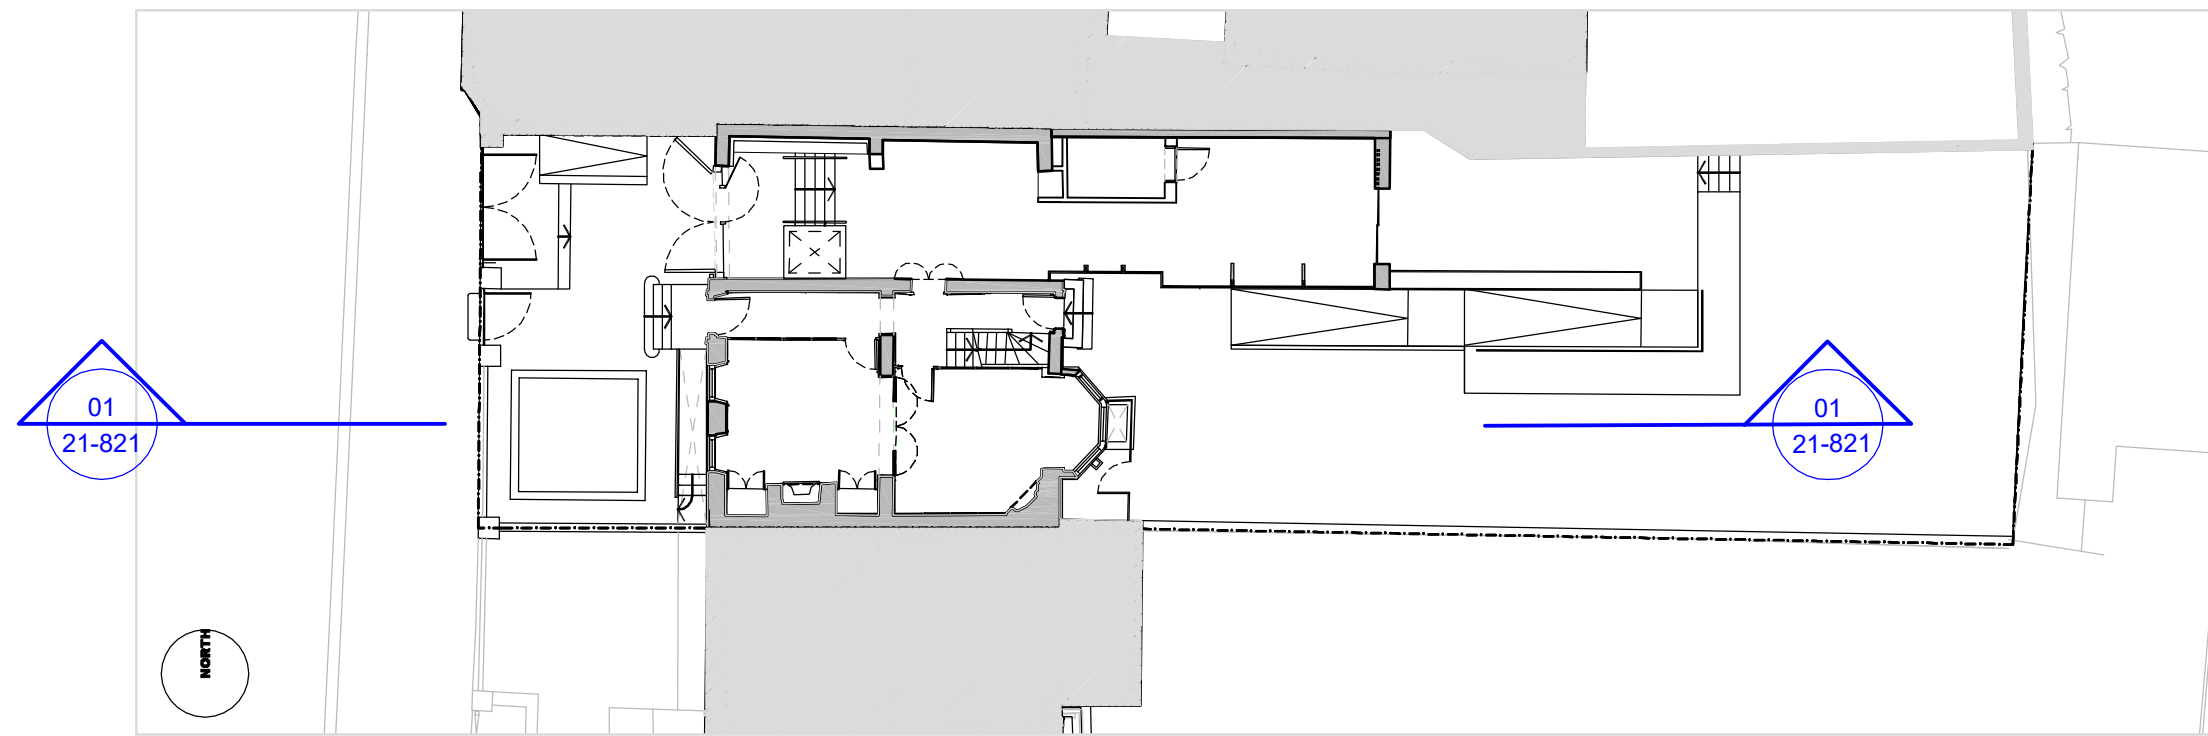

Key Plan (NTS)

1. Existing floor level retained, steps and platform lift omitted – rear addition façade extended down to ground level.
2. Consented single storey rear addition extended by 1.5m, to the east.
3. Junction between existing building and rear extension altered with addition of glazed link – associated roof geometry altered.
4. Landscaping revised to suit café extension at grade level.

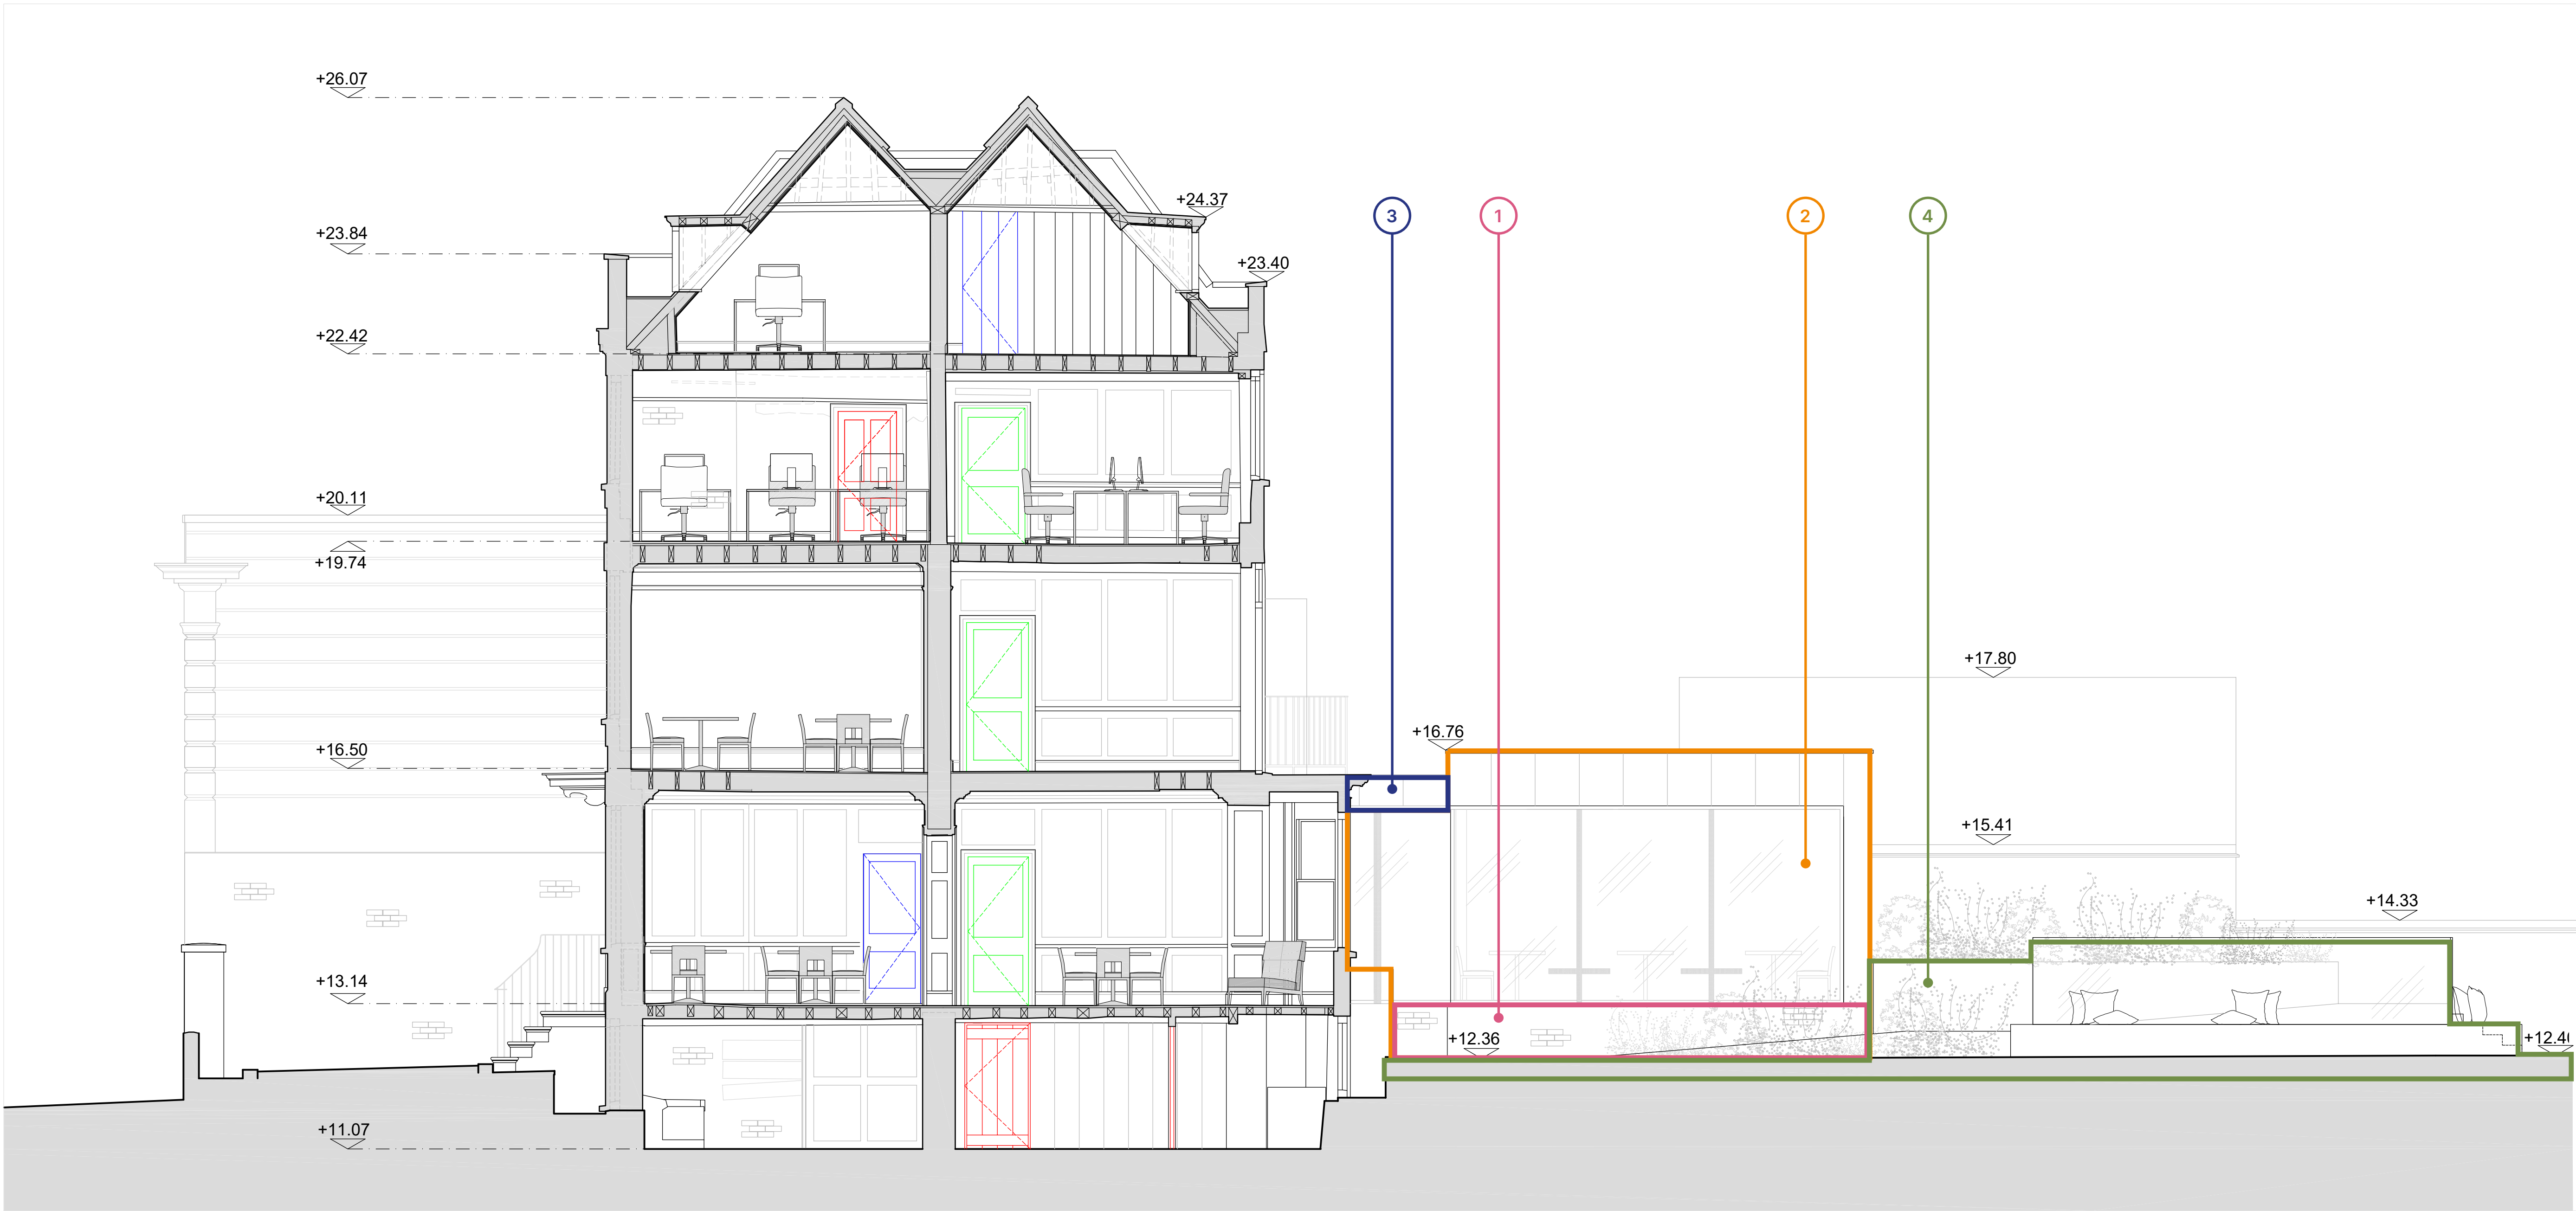

- GENERAL NOTES:
- Drawing to be read in conjunction with all other drawings, specifications, documents and Consultant information.
 - CAD drawings based on survey received 11/11/13, all dimensions to be site checked.
 - M&E items shown indicatively and are subject to further site investigations and detailing to determine suitable locations for free-standing radiators and any socket/switches.
 - Internal layouts shown for indicative purposes.

- HATCH KEY
- Existing Door/In situ
 - Existing Door/onsite but not in place
 - Door missing/new door

01 21-821 PROPOSED SECTION AA Scale 1:50

NORTH 0m 1m 2m 3m 5m

ARCHITECTURE + INTERIORS

at: 8 Hamood Mews - Hamood Grove - London - NW1 8DH
t: 020 7267 8332
w: f3architects.co.uk
e: info@f3architects.co.uk

revisions
P1 - Planning Issue - 08.09.15

drawing	PROPOSED SECTION AA	scale @ A1
status	PLANNING	1:50
checked by	IL	date drawn
01.10.2015		
project reference	131128 - 810	revision
21-821		P1

Except for Planning purposes, signed dimensions only are to be taken from this drawing.
All dimensions are in millimetres unless otherwise stated.
All dimensions shall be checked on site prior to works commencing.
Any discrepancies shall be reported to the Architect.
© Copyright F3 Architecture + Design. All rights reserved.