



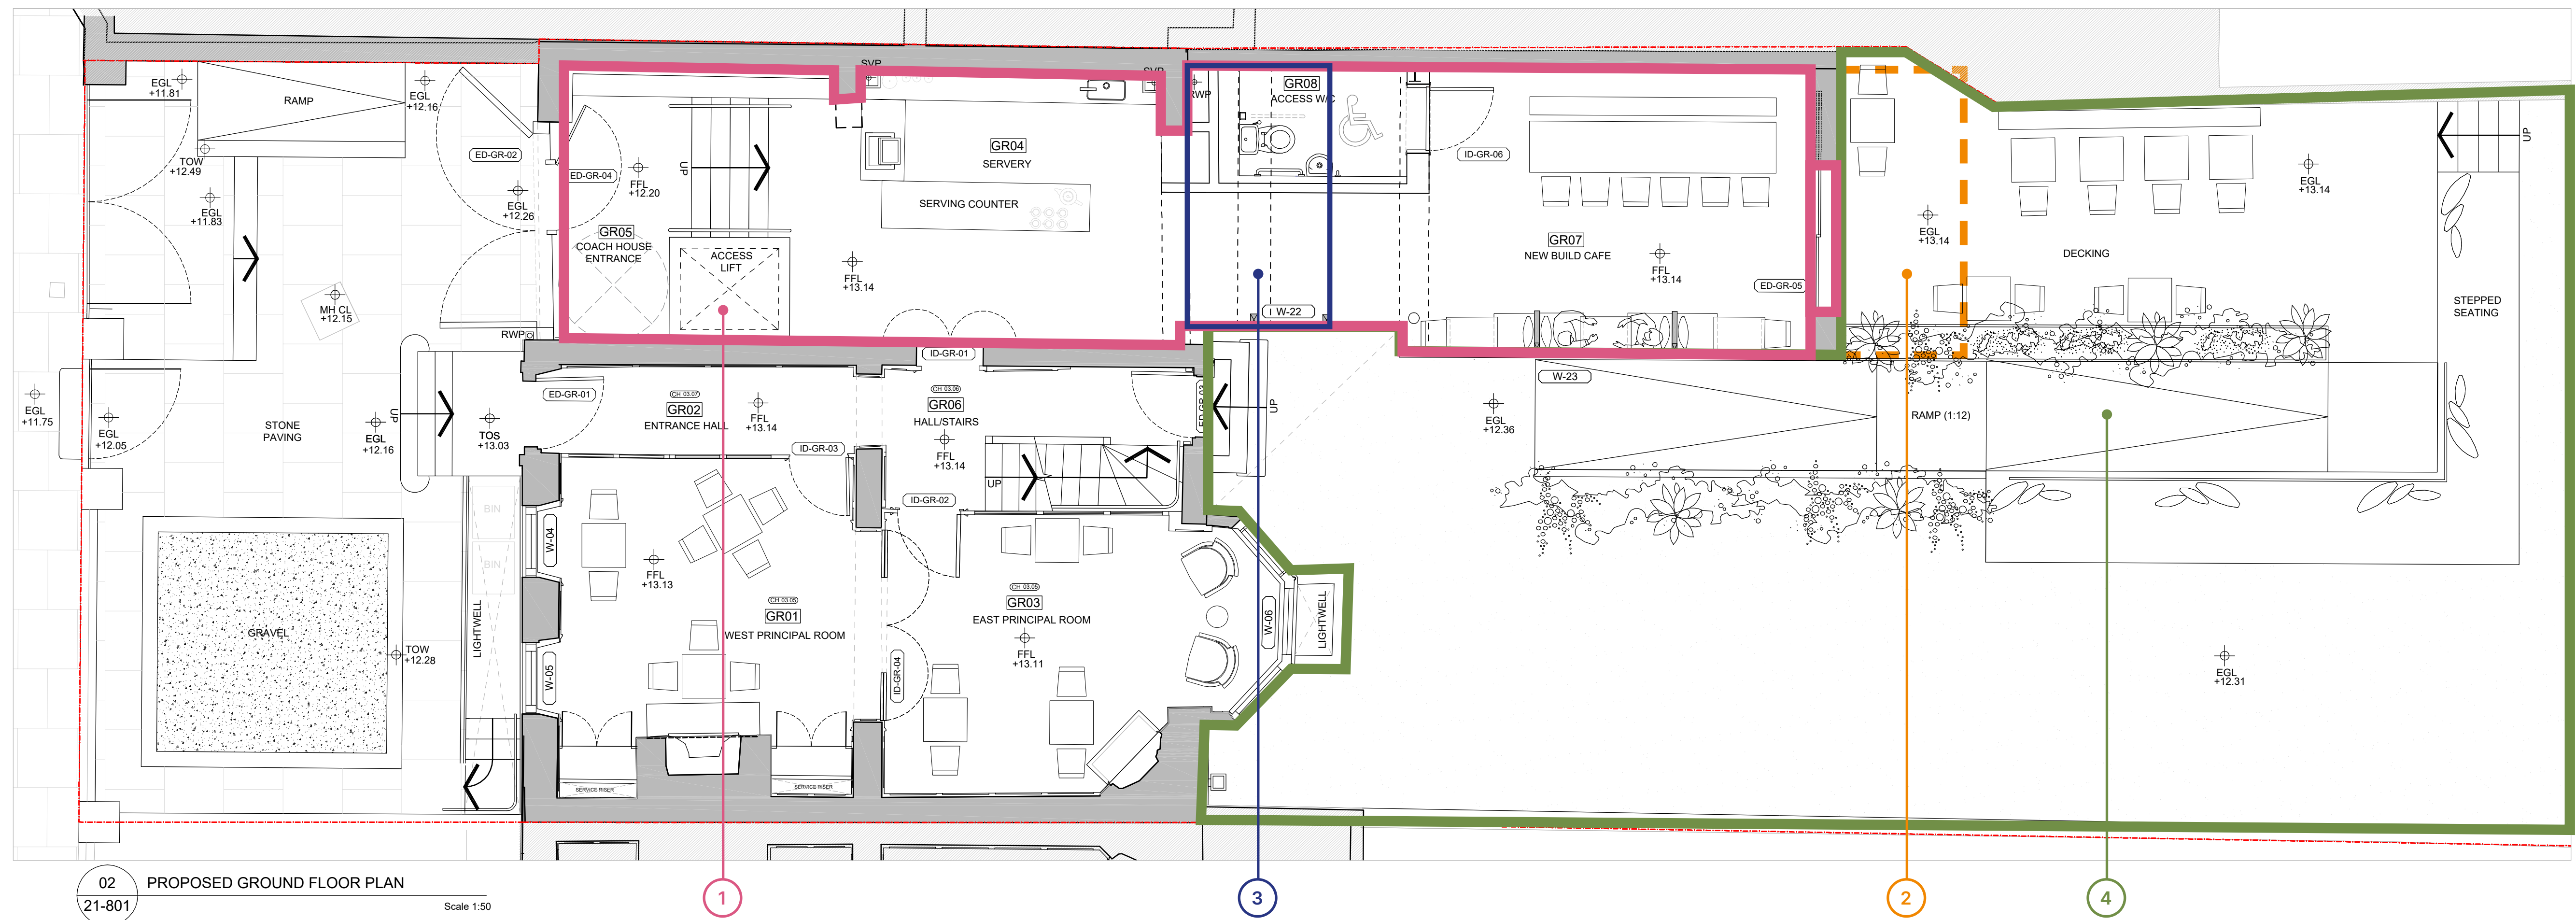

Indicative Schedule of Accommodation | Ground Floor

- GR01 West Principal room
- GR02 Entrance Hall
- GR03 East Principal room
- GR04 Servery
- GR05 Coach House Entrance
- GR06 Hall/Stairs
- GR07 New Build/Cafe Entrance
- GR08 Access W/C

1. Existing floor level retained, steps and platform lift omitted – rear addition façade extended down to ground level.
2. Consented single storey rear addition extended by 1.5m, to the east.
3. Junction between existing building and rear extension altered with addition of glazed link – associated roof geometry altered.
4. Landscaping revised to suit café extension at grade level.

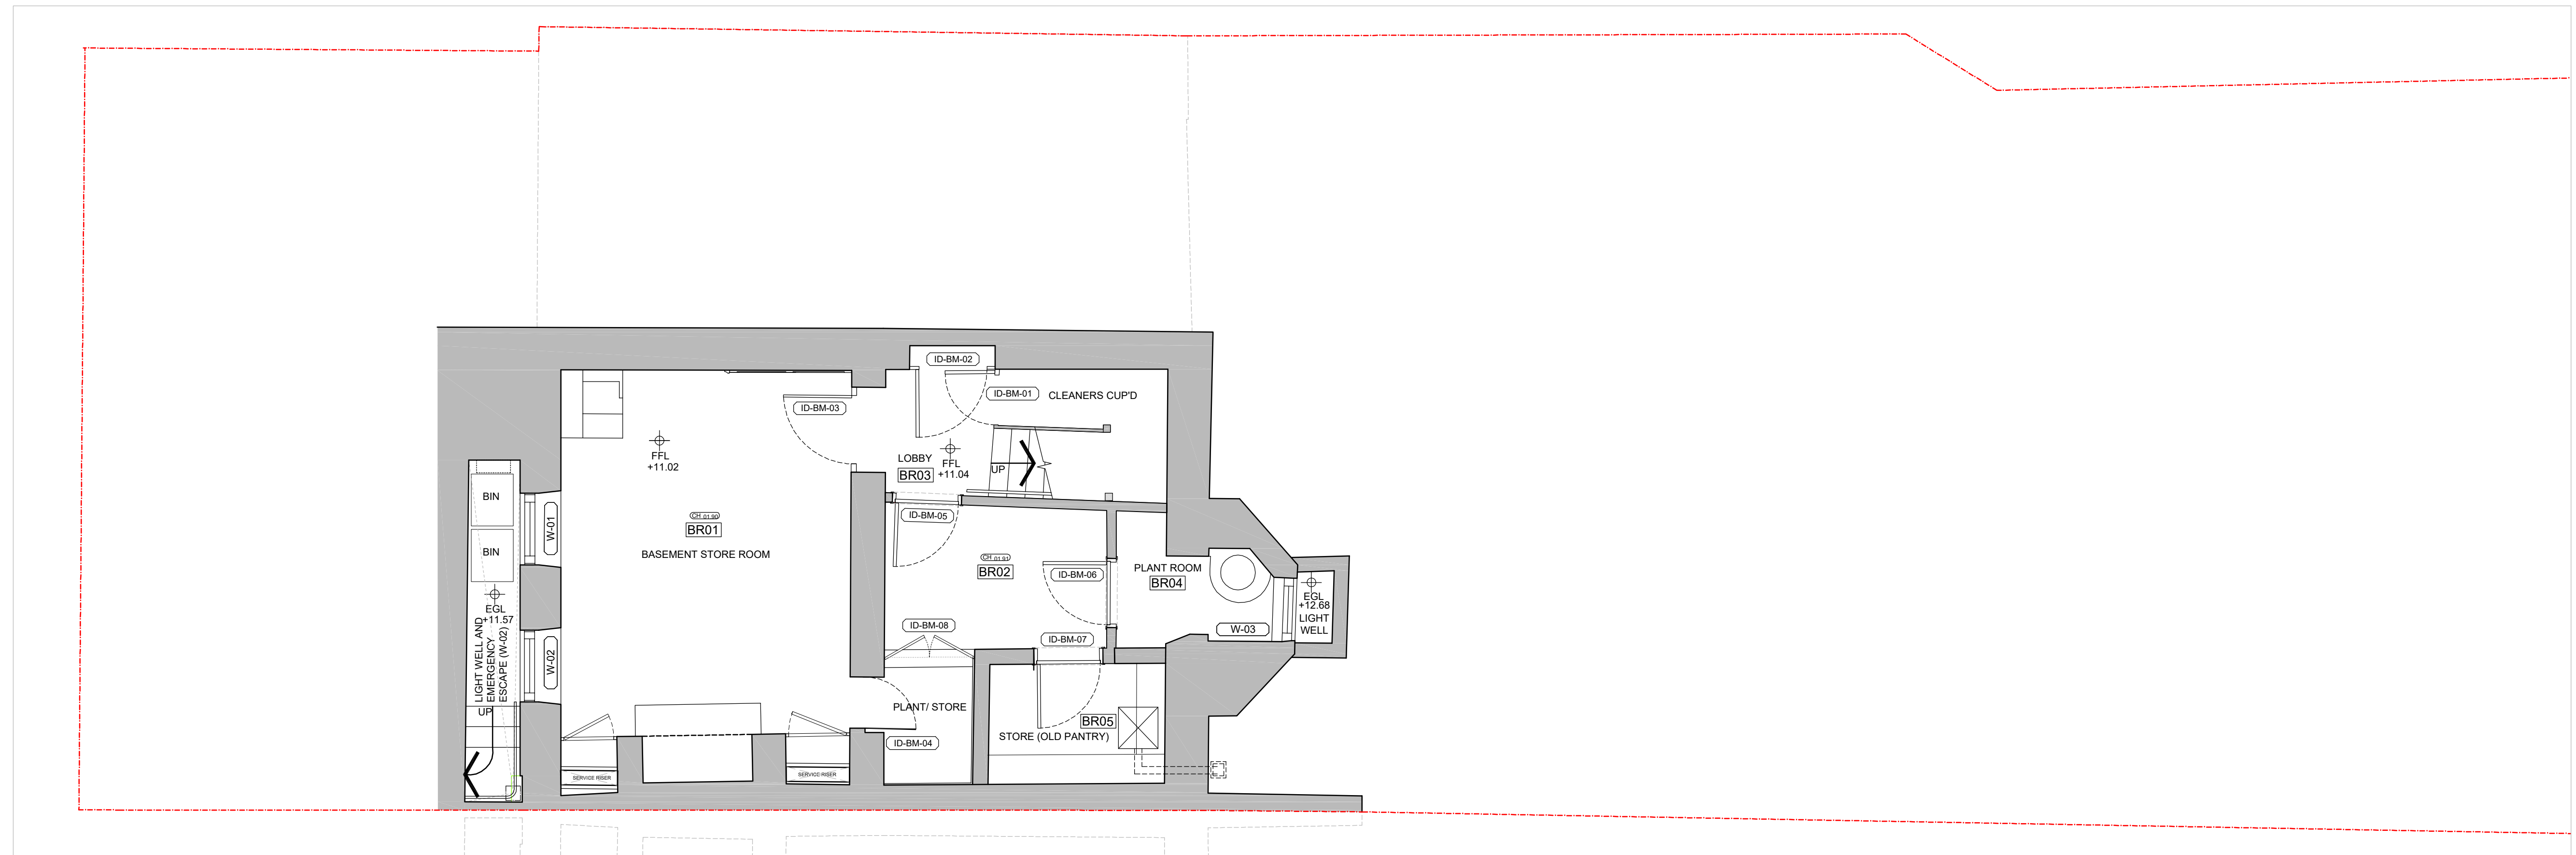

Indicative Schedule of Accommodation | Basement

- BR01 Basement Store Room
- BR02 Lobby
- BR03 Stairs/Hall
- BR04 Plant Room
- BR05 Plant Room

GENERAL NOTES:

- Drawing to be read in conjunction with all other drawings, specifications, documents and Consultant information.
- CAD drawings based on survey received 11/11/13; all dimensions to be site checked.
- M&E items shown indicatively and are subject to further site investigations and detailing to determine suitable locations for free-standing radiators and any sockets/ switches.
- Internal layouts shown for indicative purposes.

