


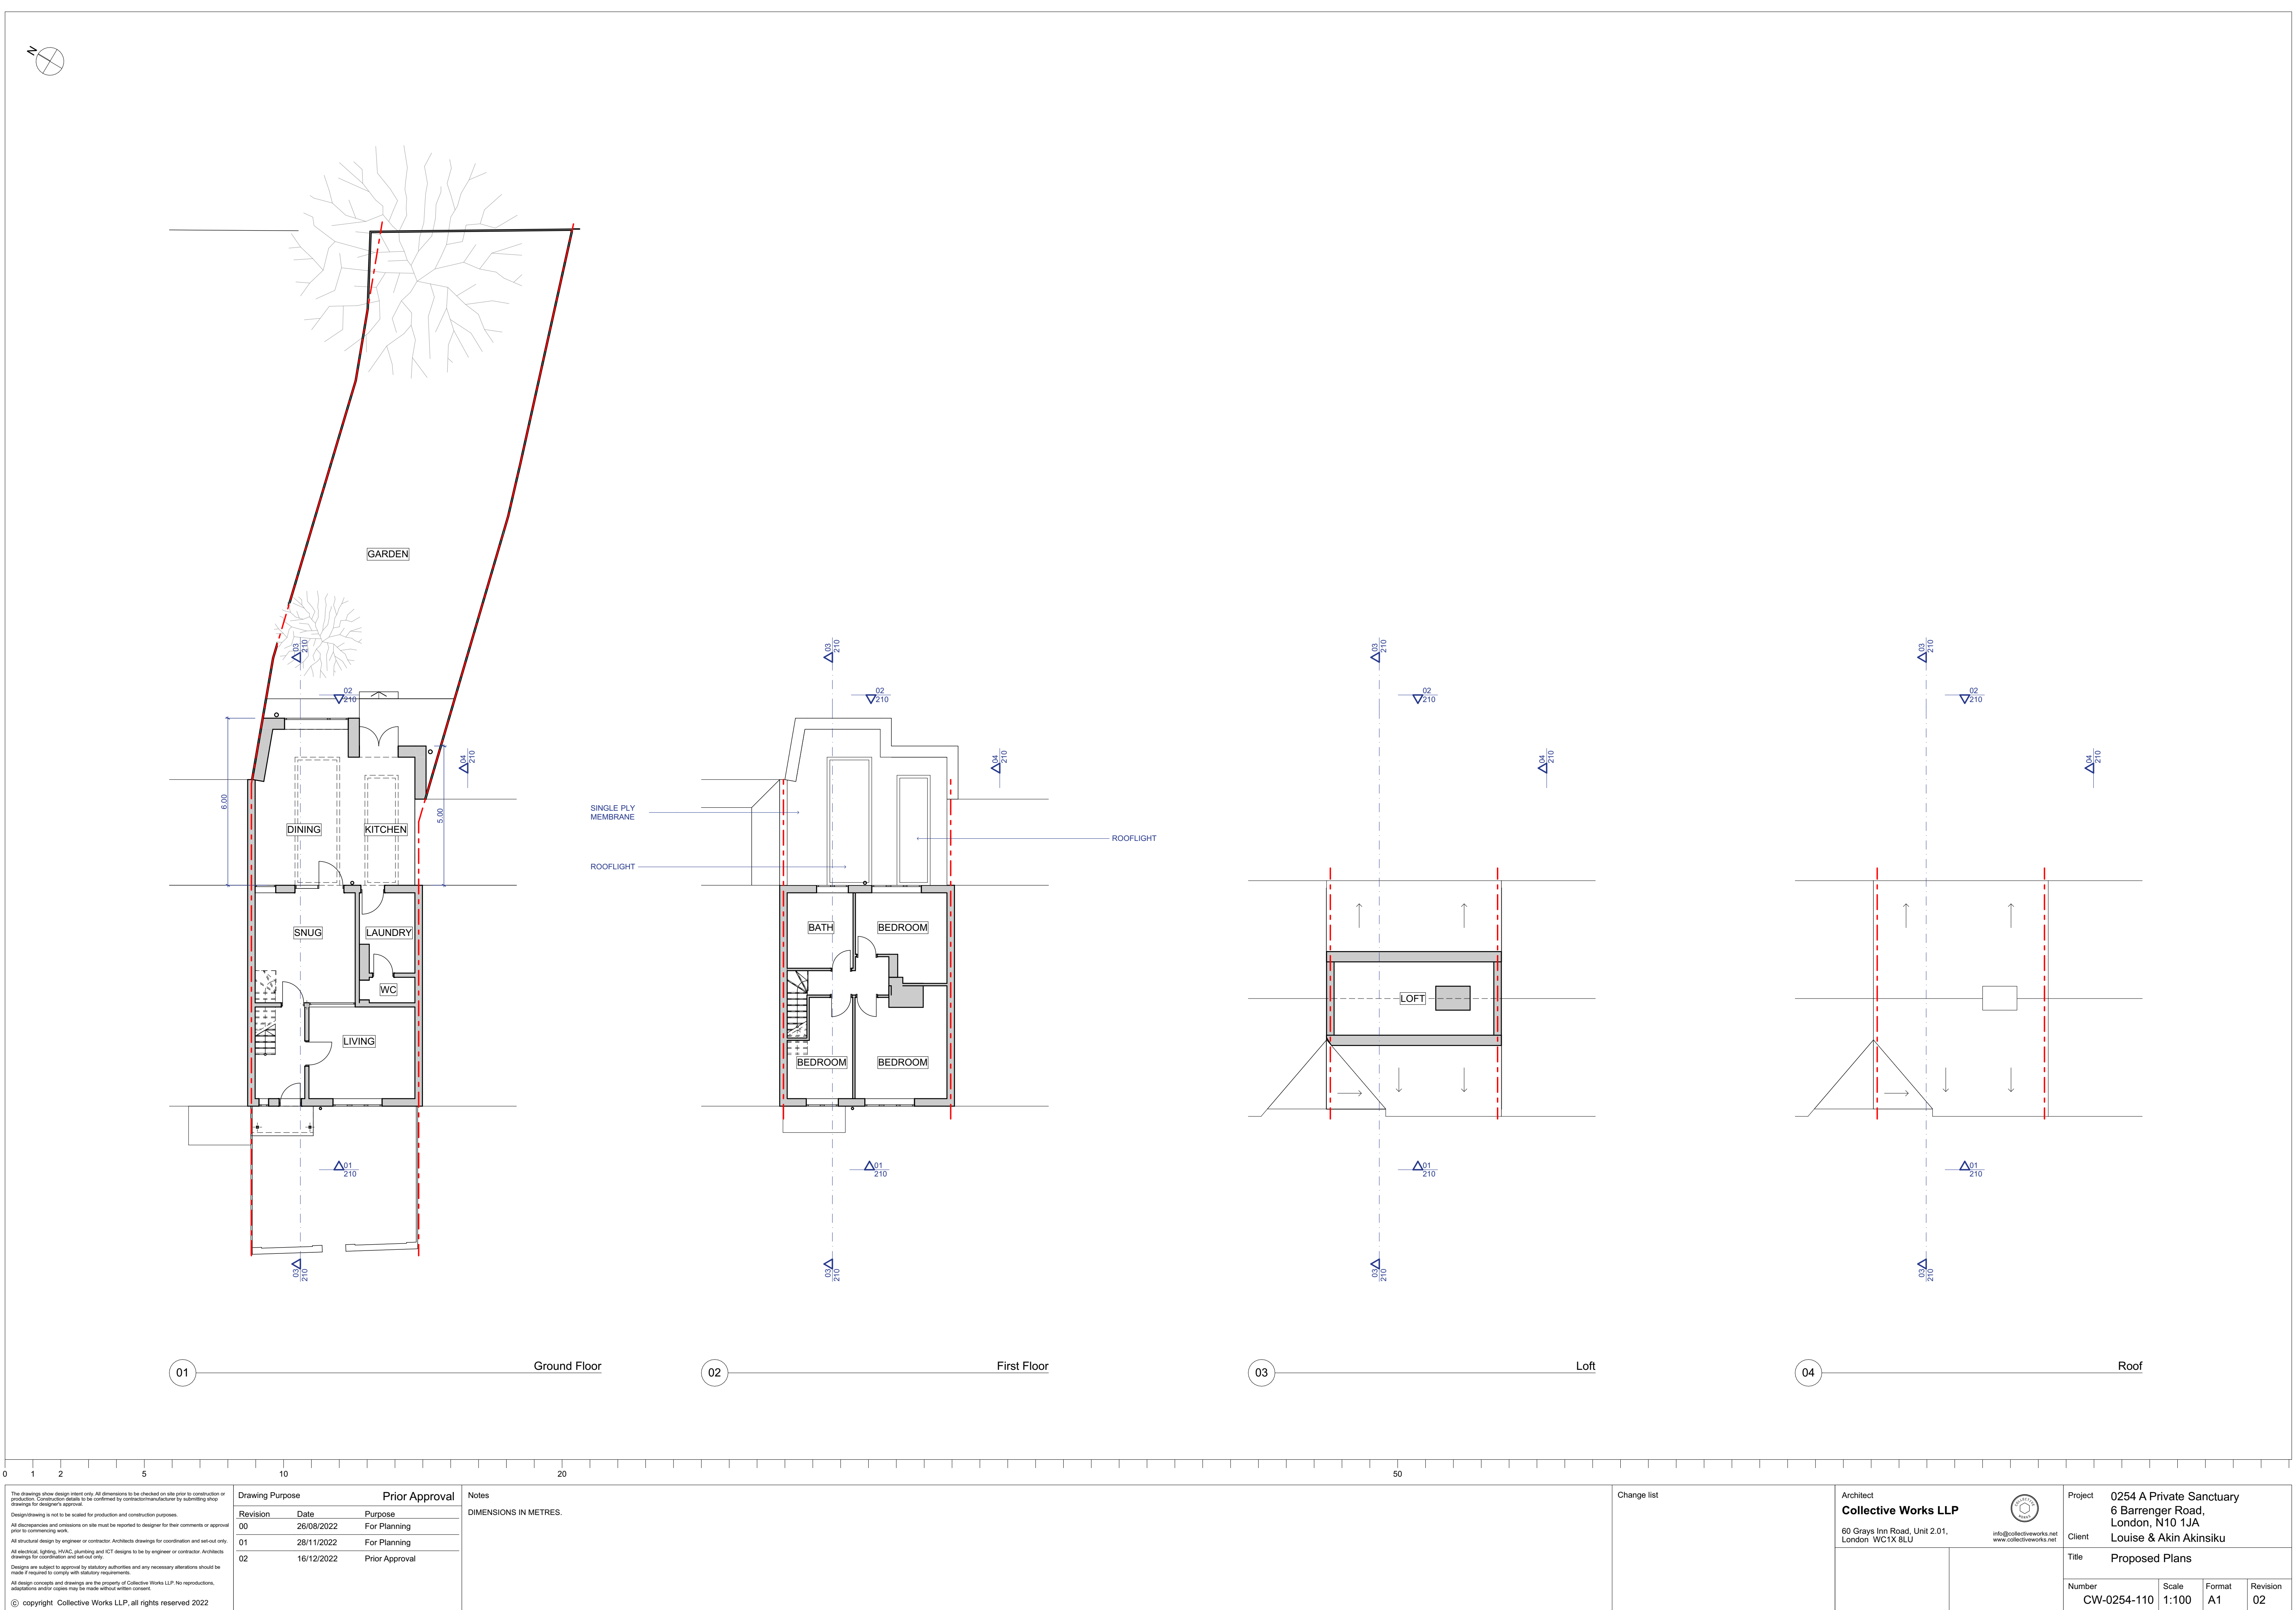

Drawing Purpose			Prior Approval	
Revision	Date	Purpose		
00	26/08/2022	For Planning		
01	28/11/2022	For Planning		
02	16/12/2022	Prior Approval		

Notes

DIMENSIONS IN METRES.

Change list

Architect		Project	
Collective Works LLP		0254 A Private Sanctuary	
60 Grays Inn Road, Unit 2.01, London WC1X 8LU		6 Barrenger Road, London, N10 1JA	
info@collectiveworks.net		Client	
		Louise & Akin Akinsiku	
		Title	
		Proposed Plans	
Number	Scale	Format	Revision
CW-0254-110	1:100	A1	02