


NOTES

Do not scale off this drawing unless for planning purposes.
All dimensions to be checked on site

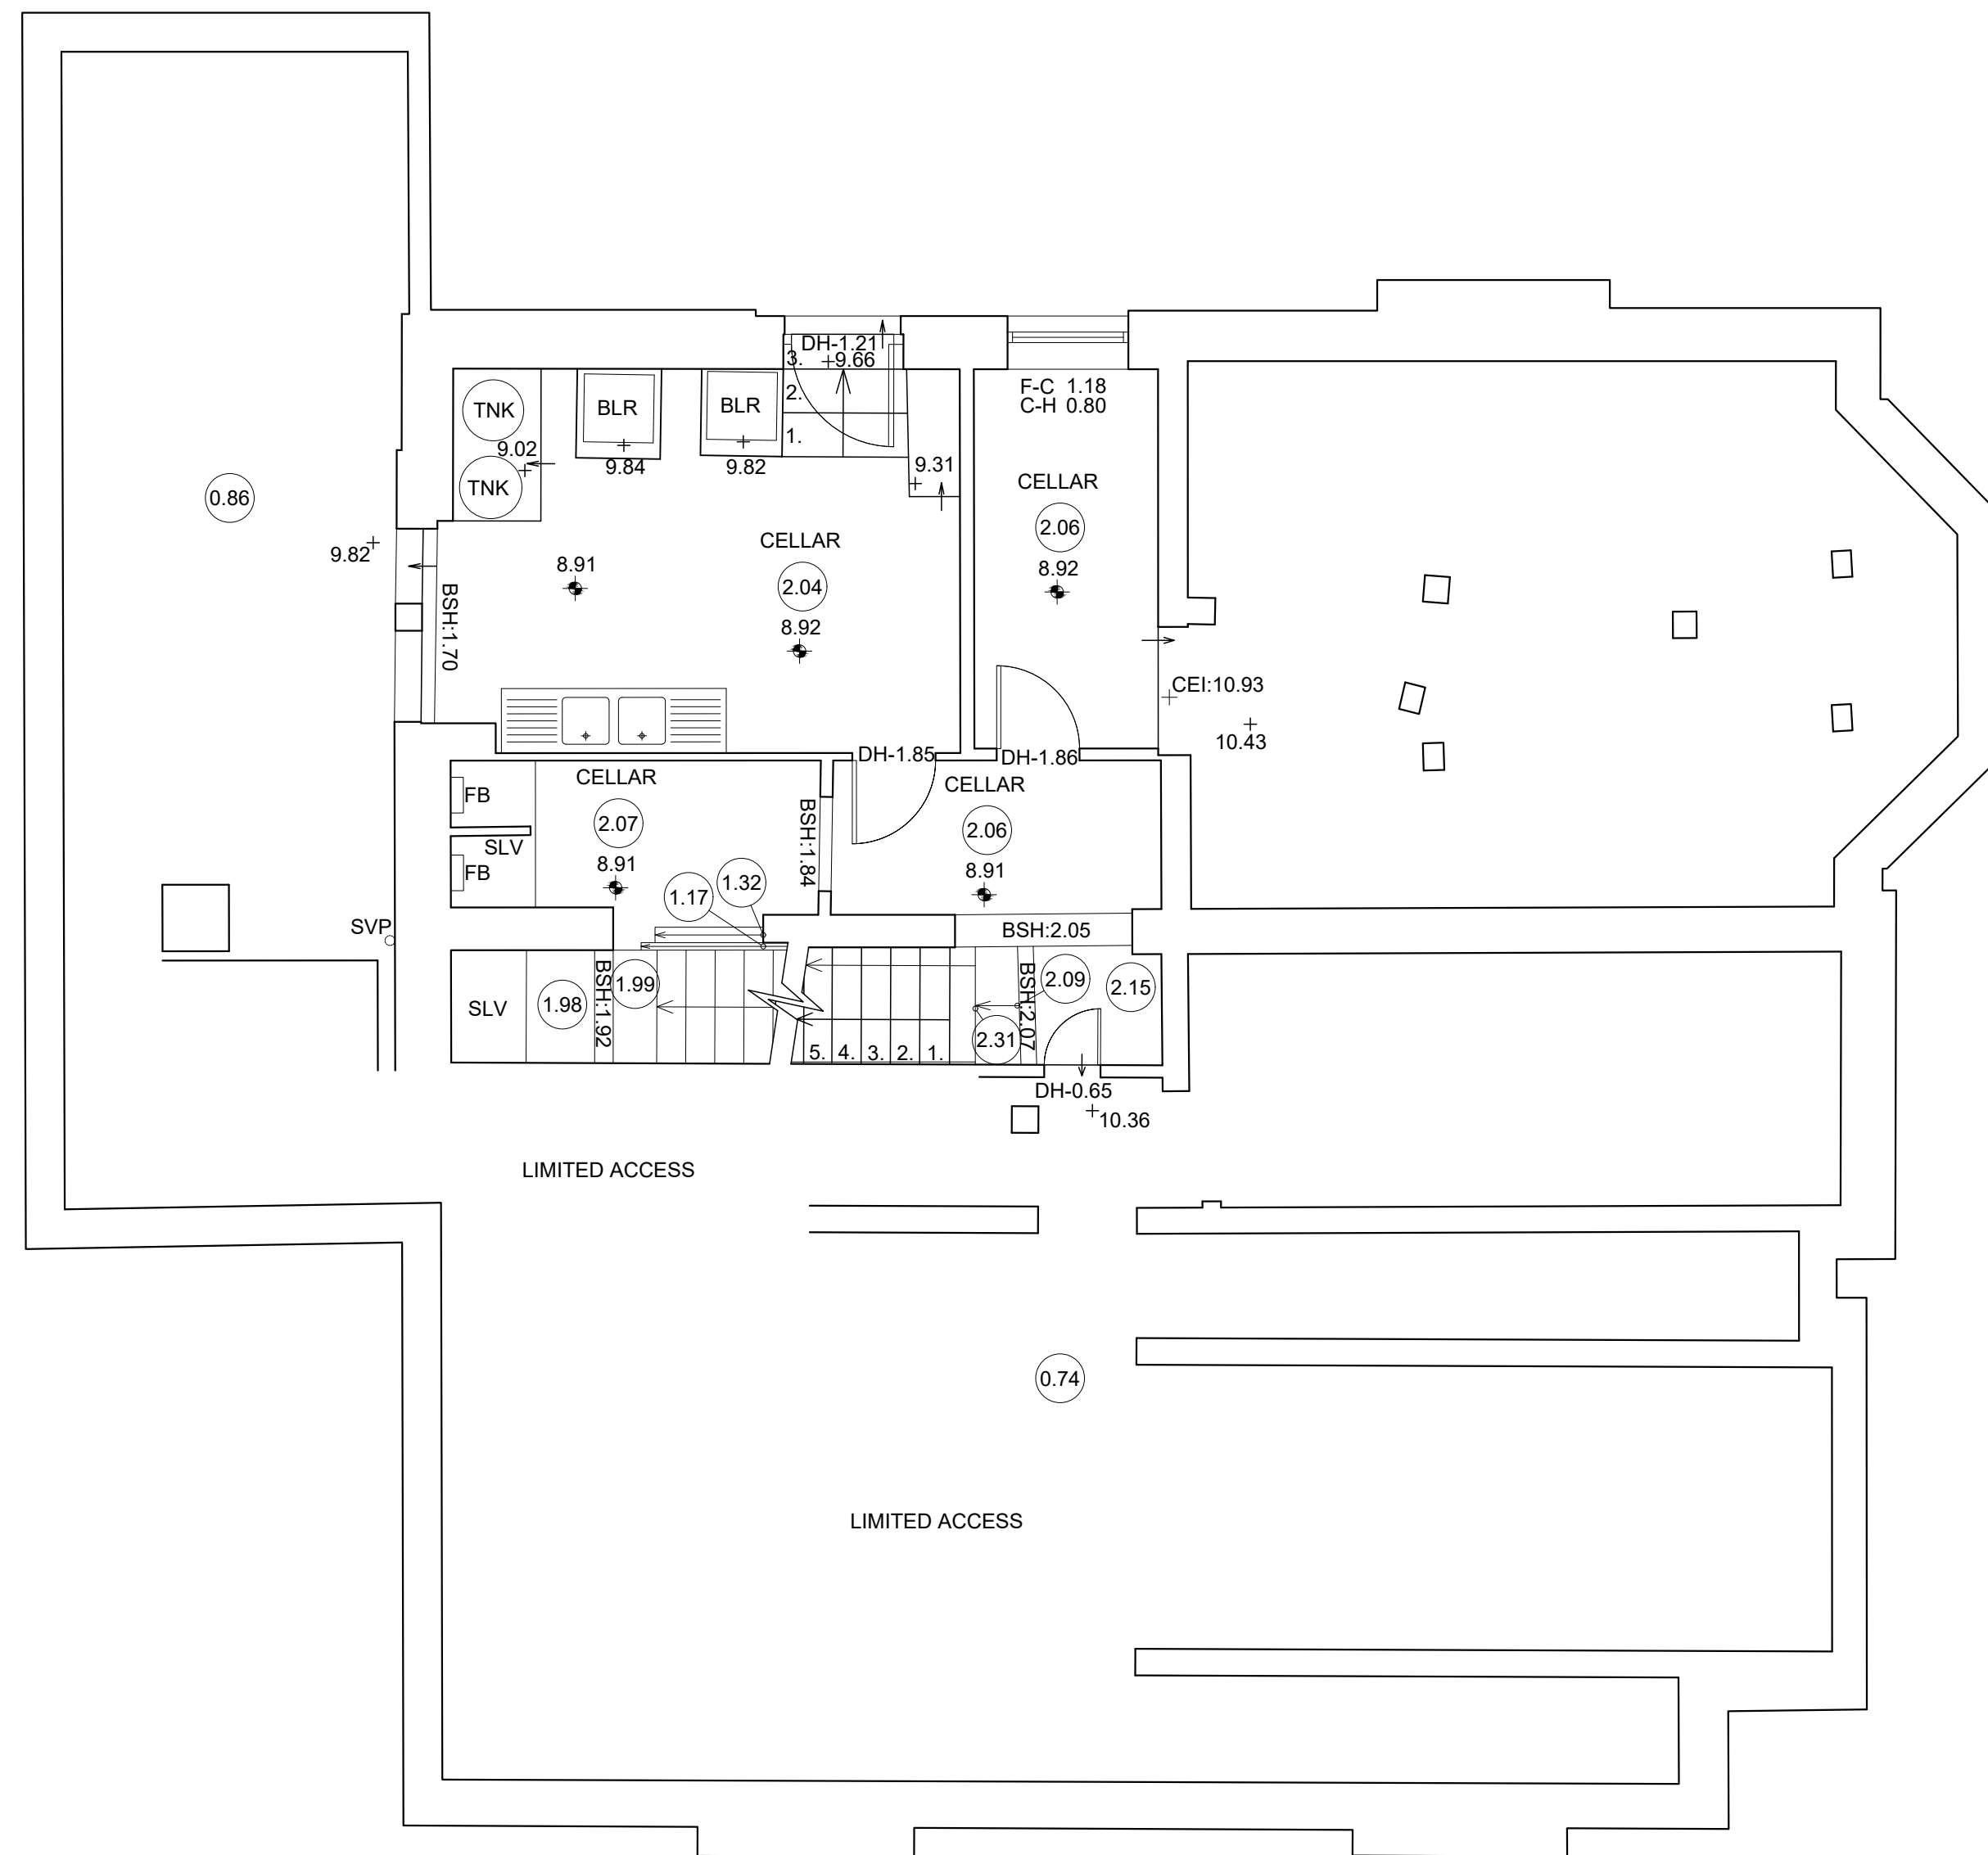

EXISTING




McGUINNESS
ARCHITECTS
unit d 163-167 bermondsey st
london se1 3uw
+44 (0) 20 7460 3367
info@mcguinnessarchitects.co.uk

15 Broadlands Rd, N6 4AE

TITLE: BASEMENT PLAN
SCALE: 1:50 @ A1, 1:100 @ A3
DATE: AUGUST 2020

EX(00)001

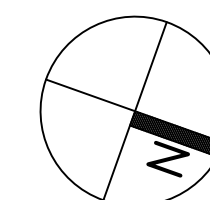

NOTES

Do not scale off this drawing unless for planning purposes.
All dimensions to be checked on site

EXISTING




McGUINNESS
ARCHITECTS
unit d 163-167 bermondsey st
london se1 3uw
+44 (0) 20 7460 3367
info@mcguinnessarchitects.co.uk

15 Broadlands Rd, N6 4AE


TITLE: GROUND FLOOR PLAN
SCALE: 1:50 @ A1, 1:100 @ A3
DATE: AUGUST 2020

EX(00)002

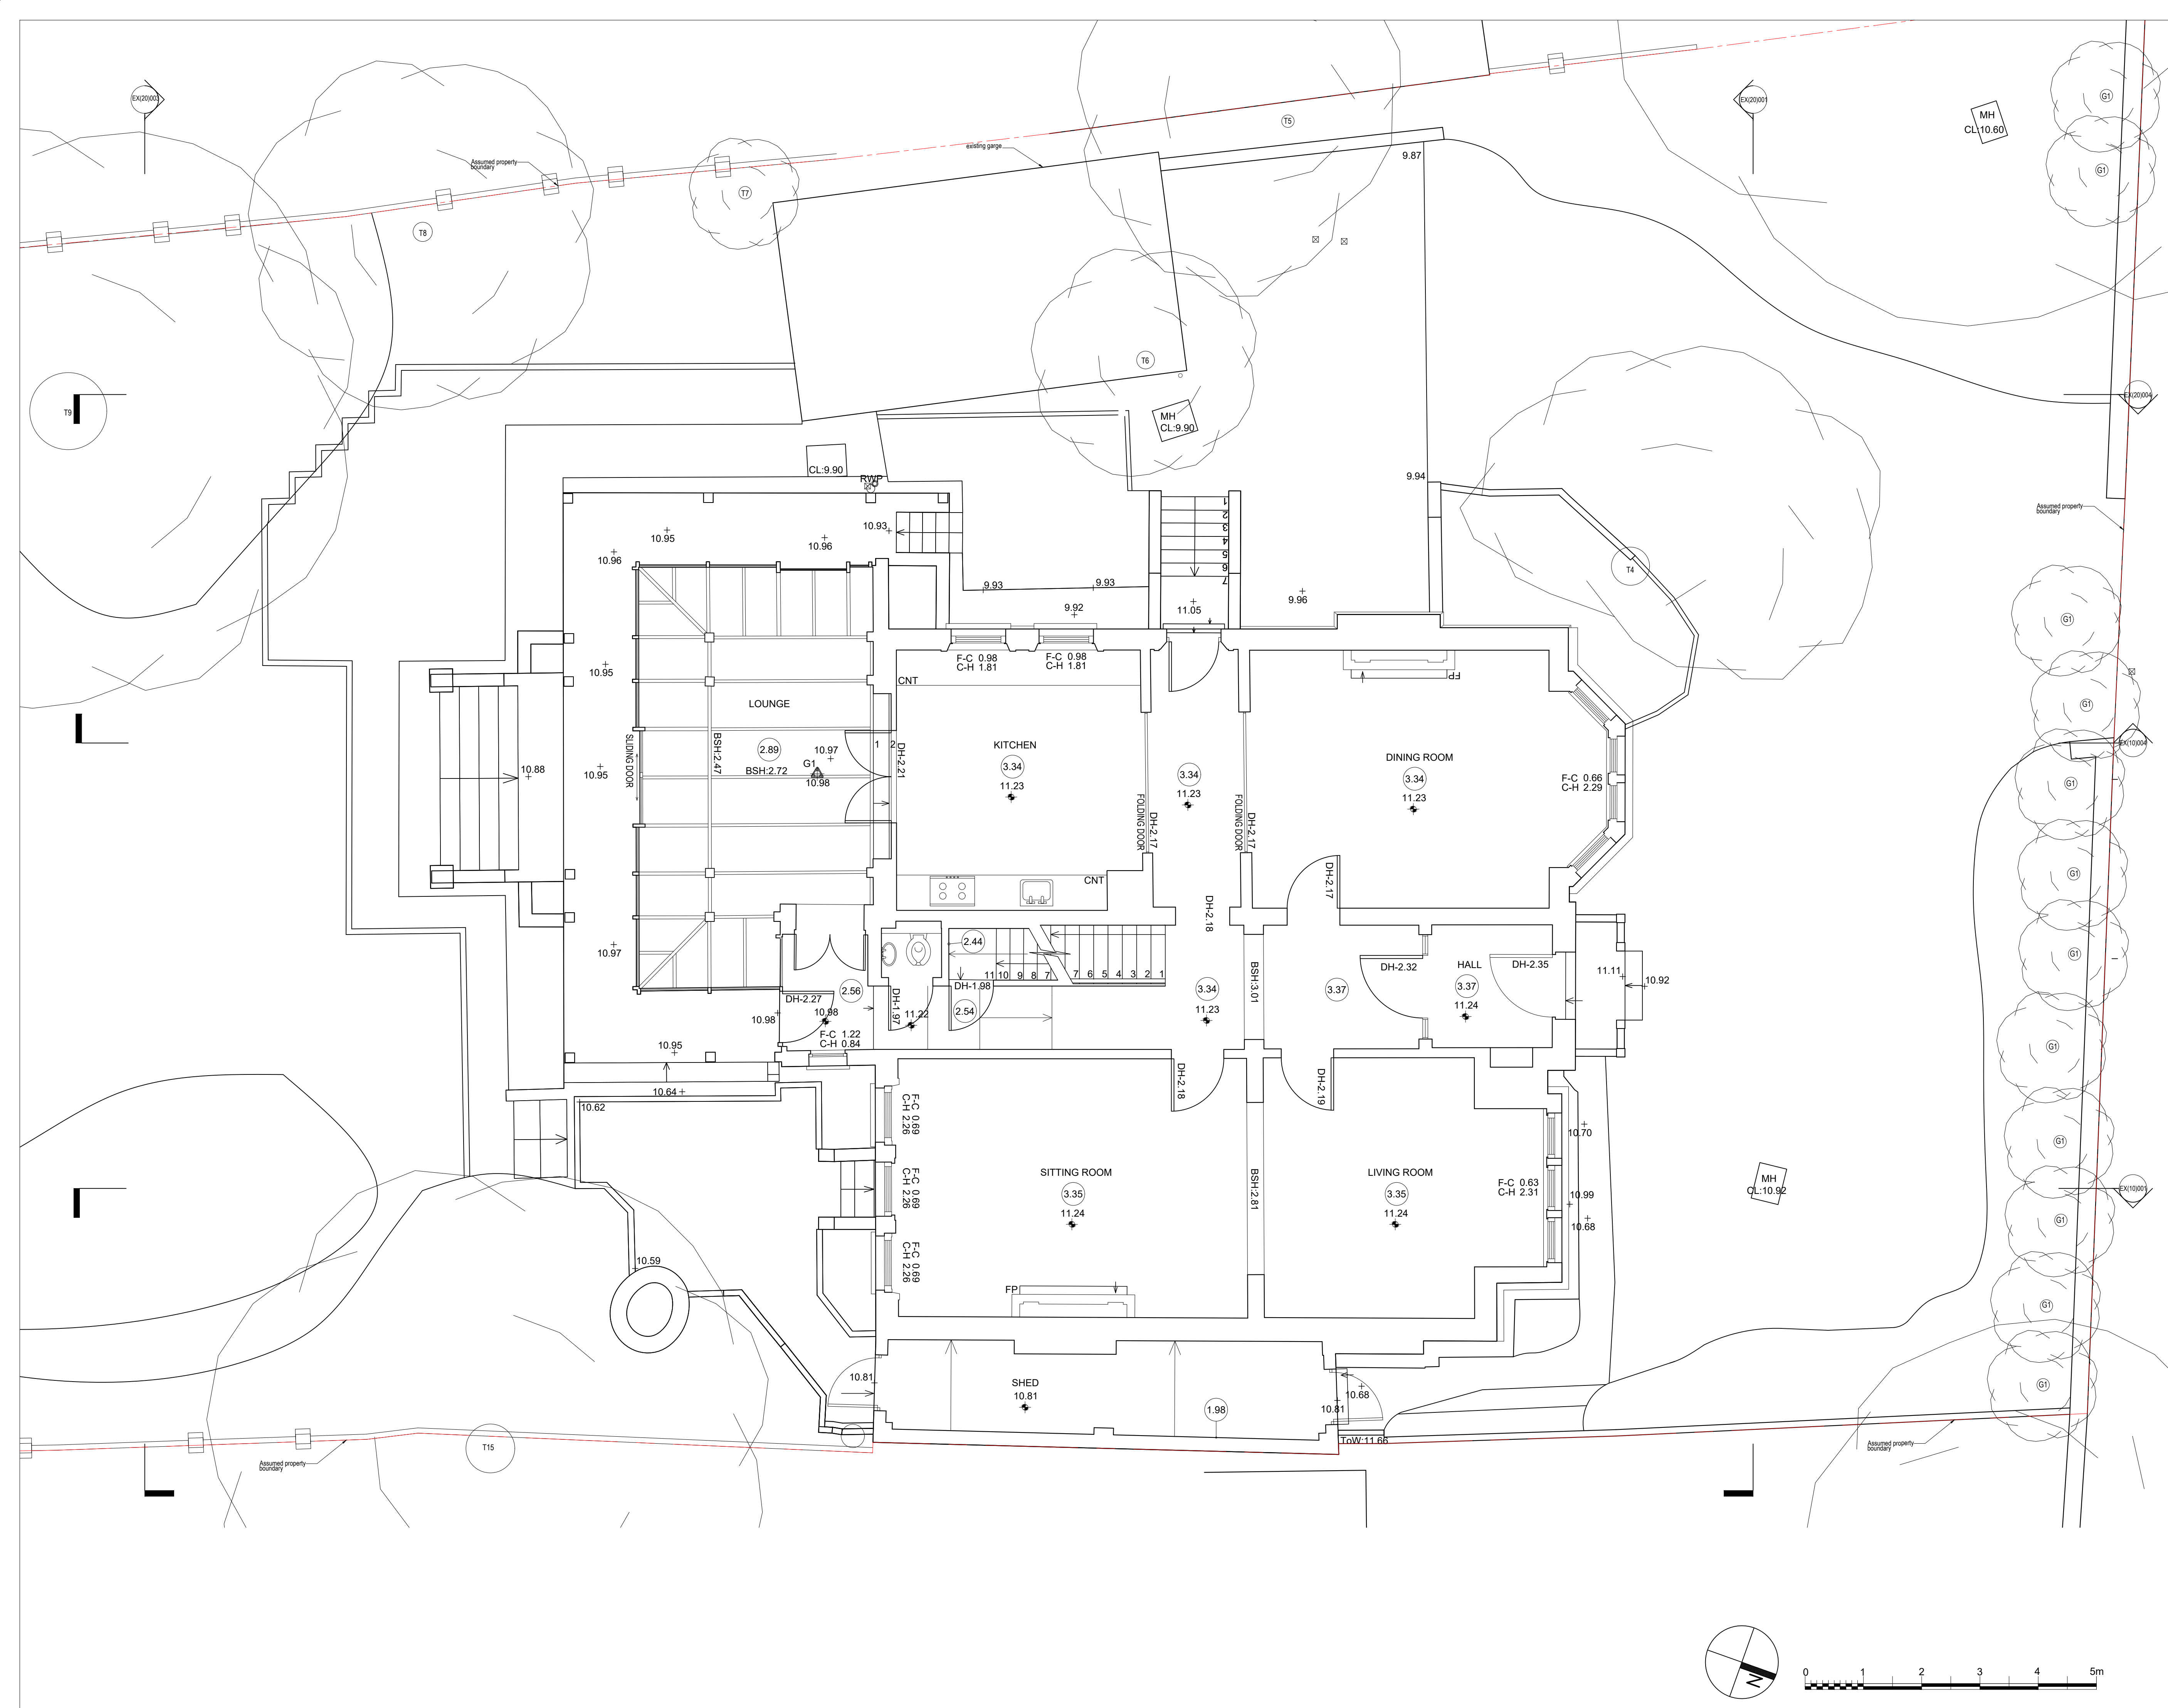

NOTES

Do not scale off this drawing unless for planning purposes.
All dimensions to be checked on site

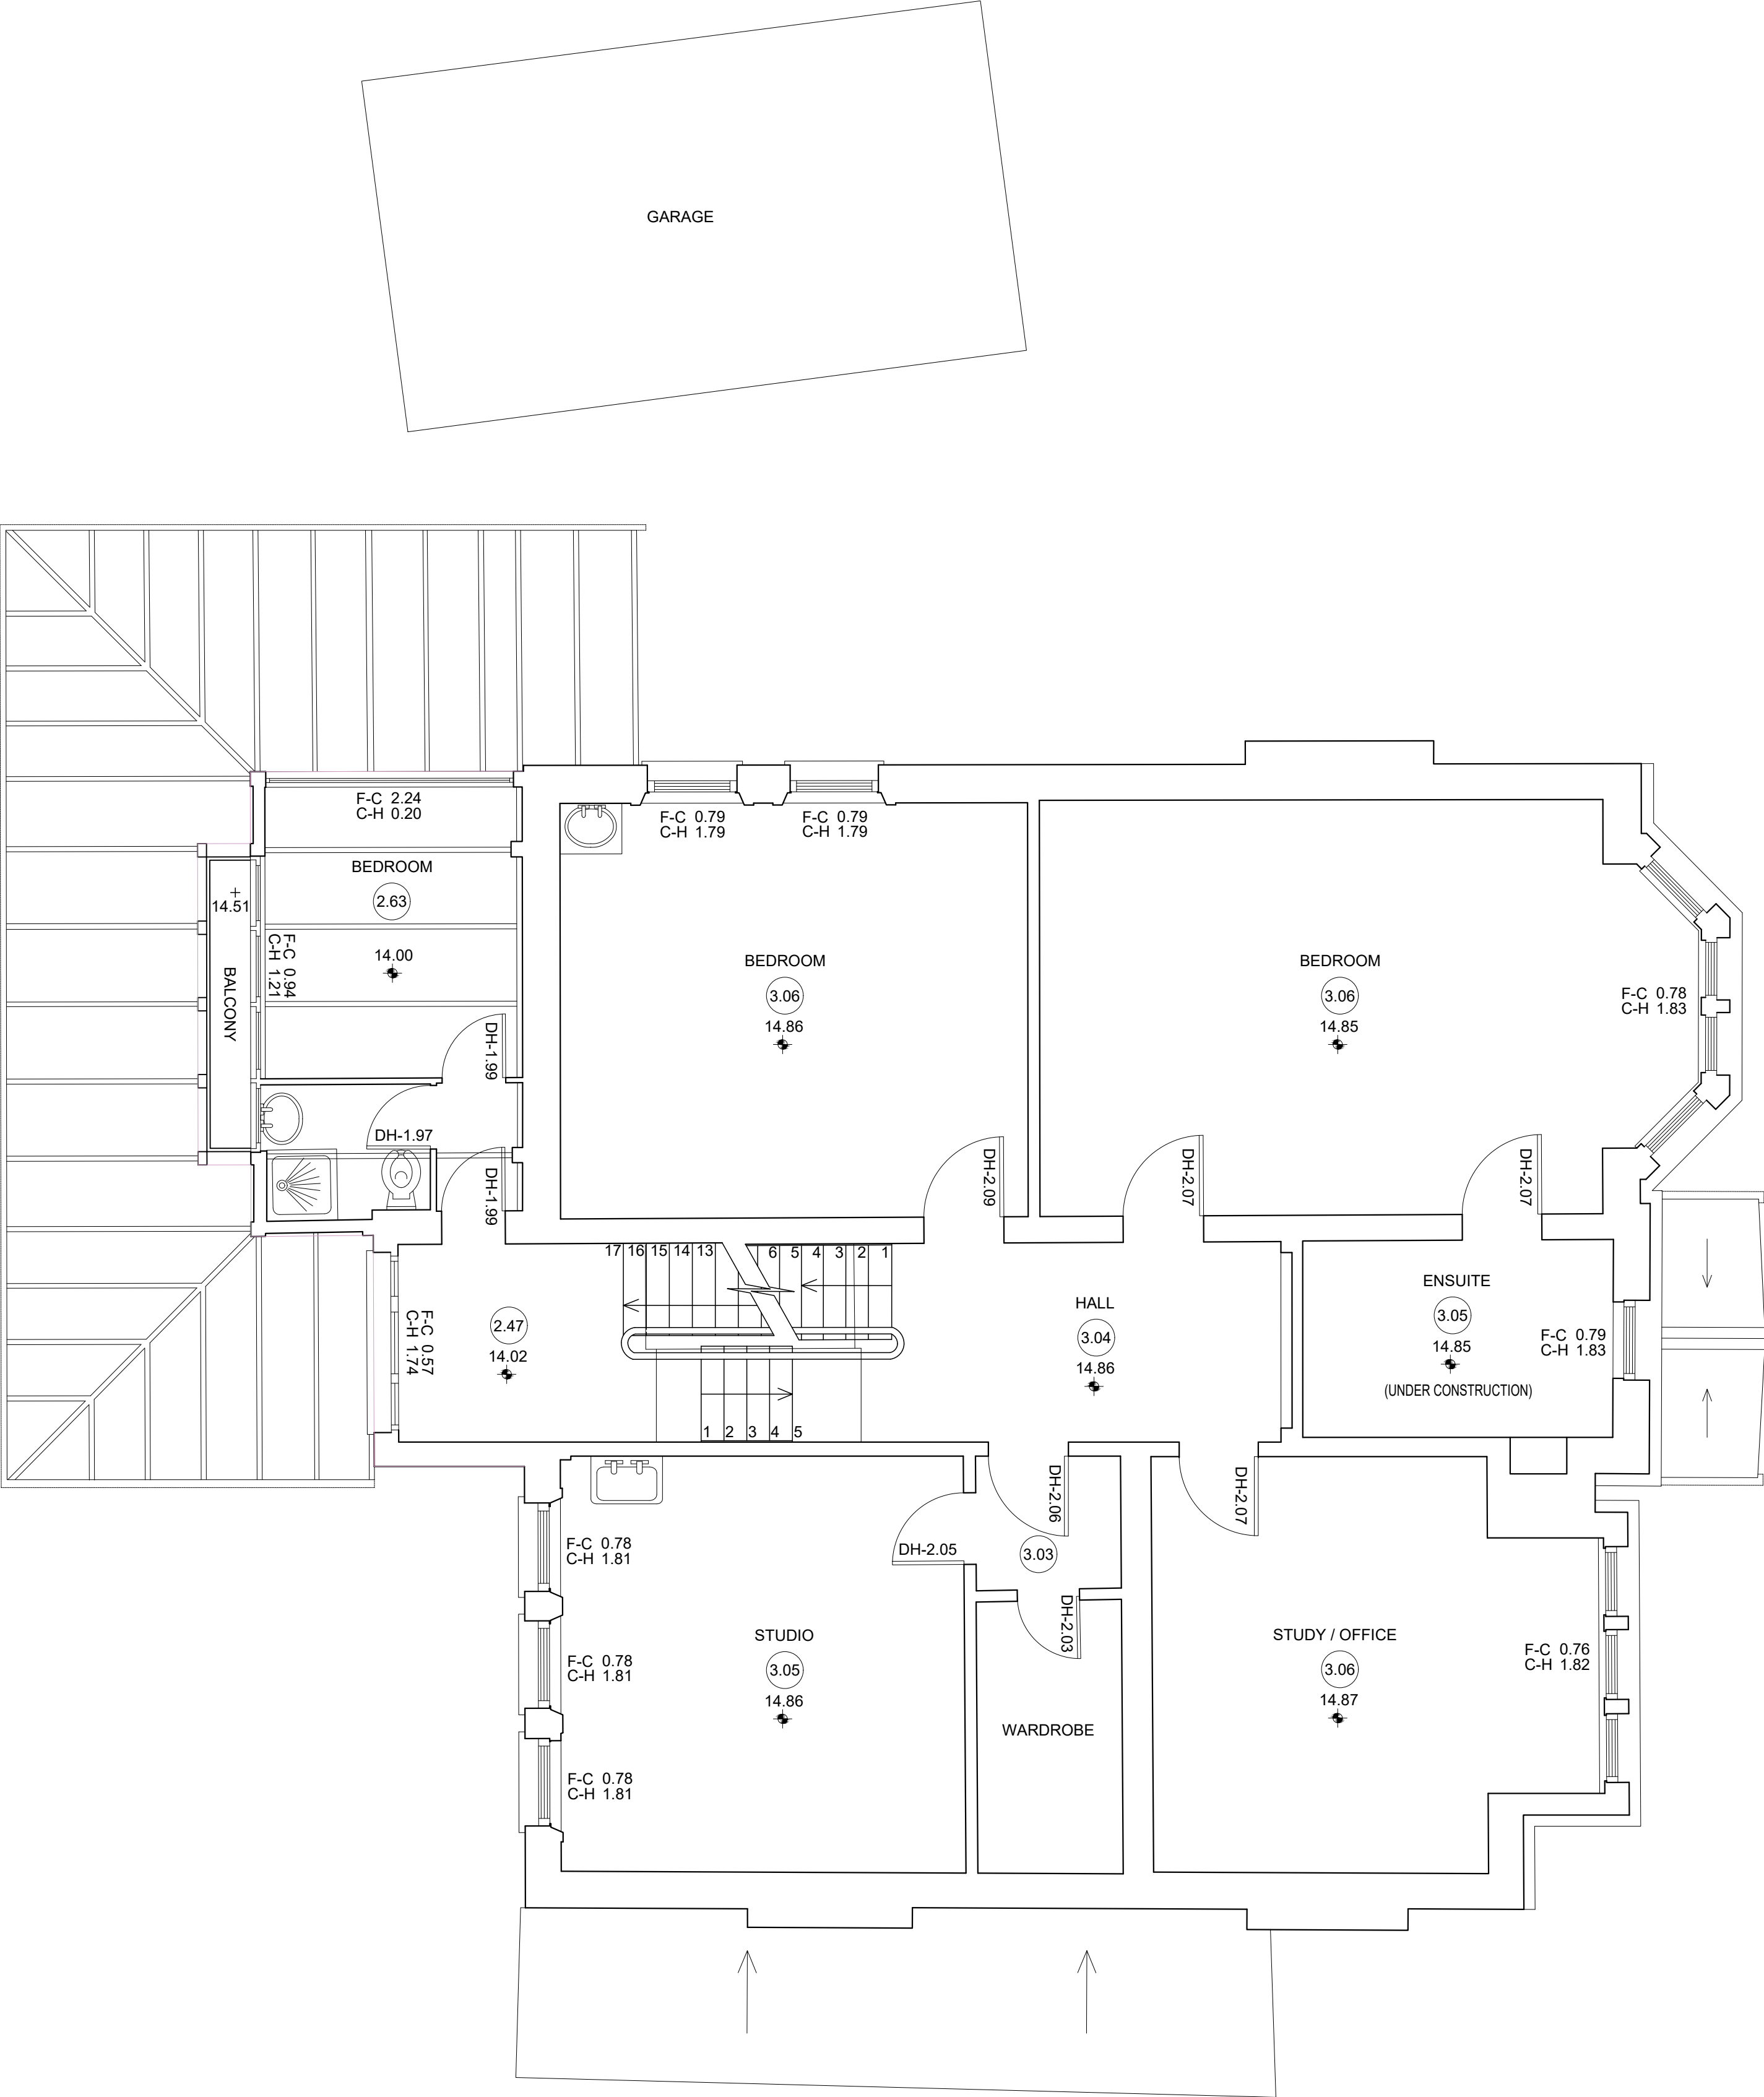

EXISTING



McGUINNESS
ARCHITECTS
unit d 163-167 bermondsey st
london se1 3uw
t 020 7460 2367
a 020 7460 2367



15 Broadlands Rd, N6 4AE

TITLE: FIRST FLOOR PLAN

SCALE: 1:50 @ A1, 1:100 @ A3

DATE: AUGUST 2020

EX(00)003

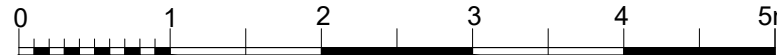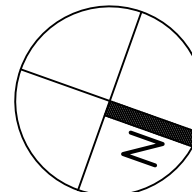


EXISTING




DATE: AUGUST 2020

EX(00)004

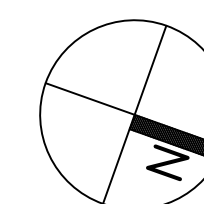

NOTES

Do not scale off this drawing unless for planning purposes.
All dimensions to be checked on site

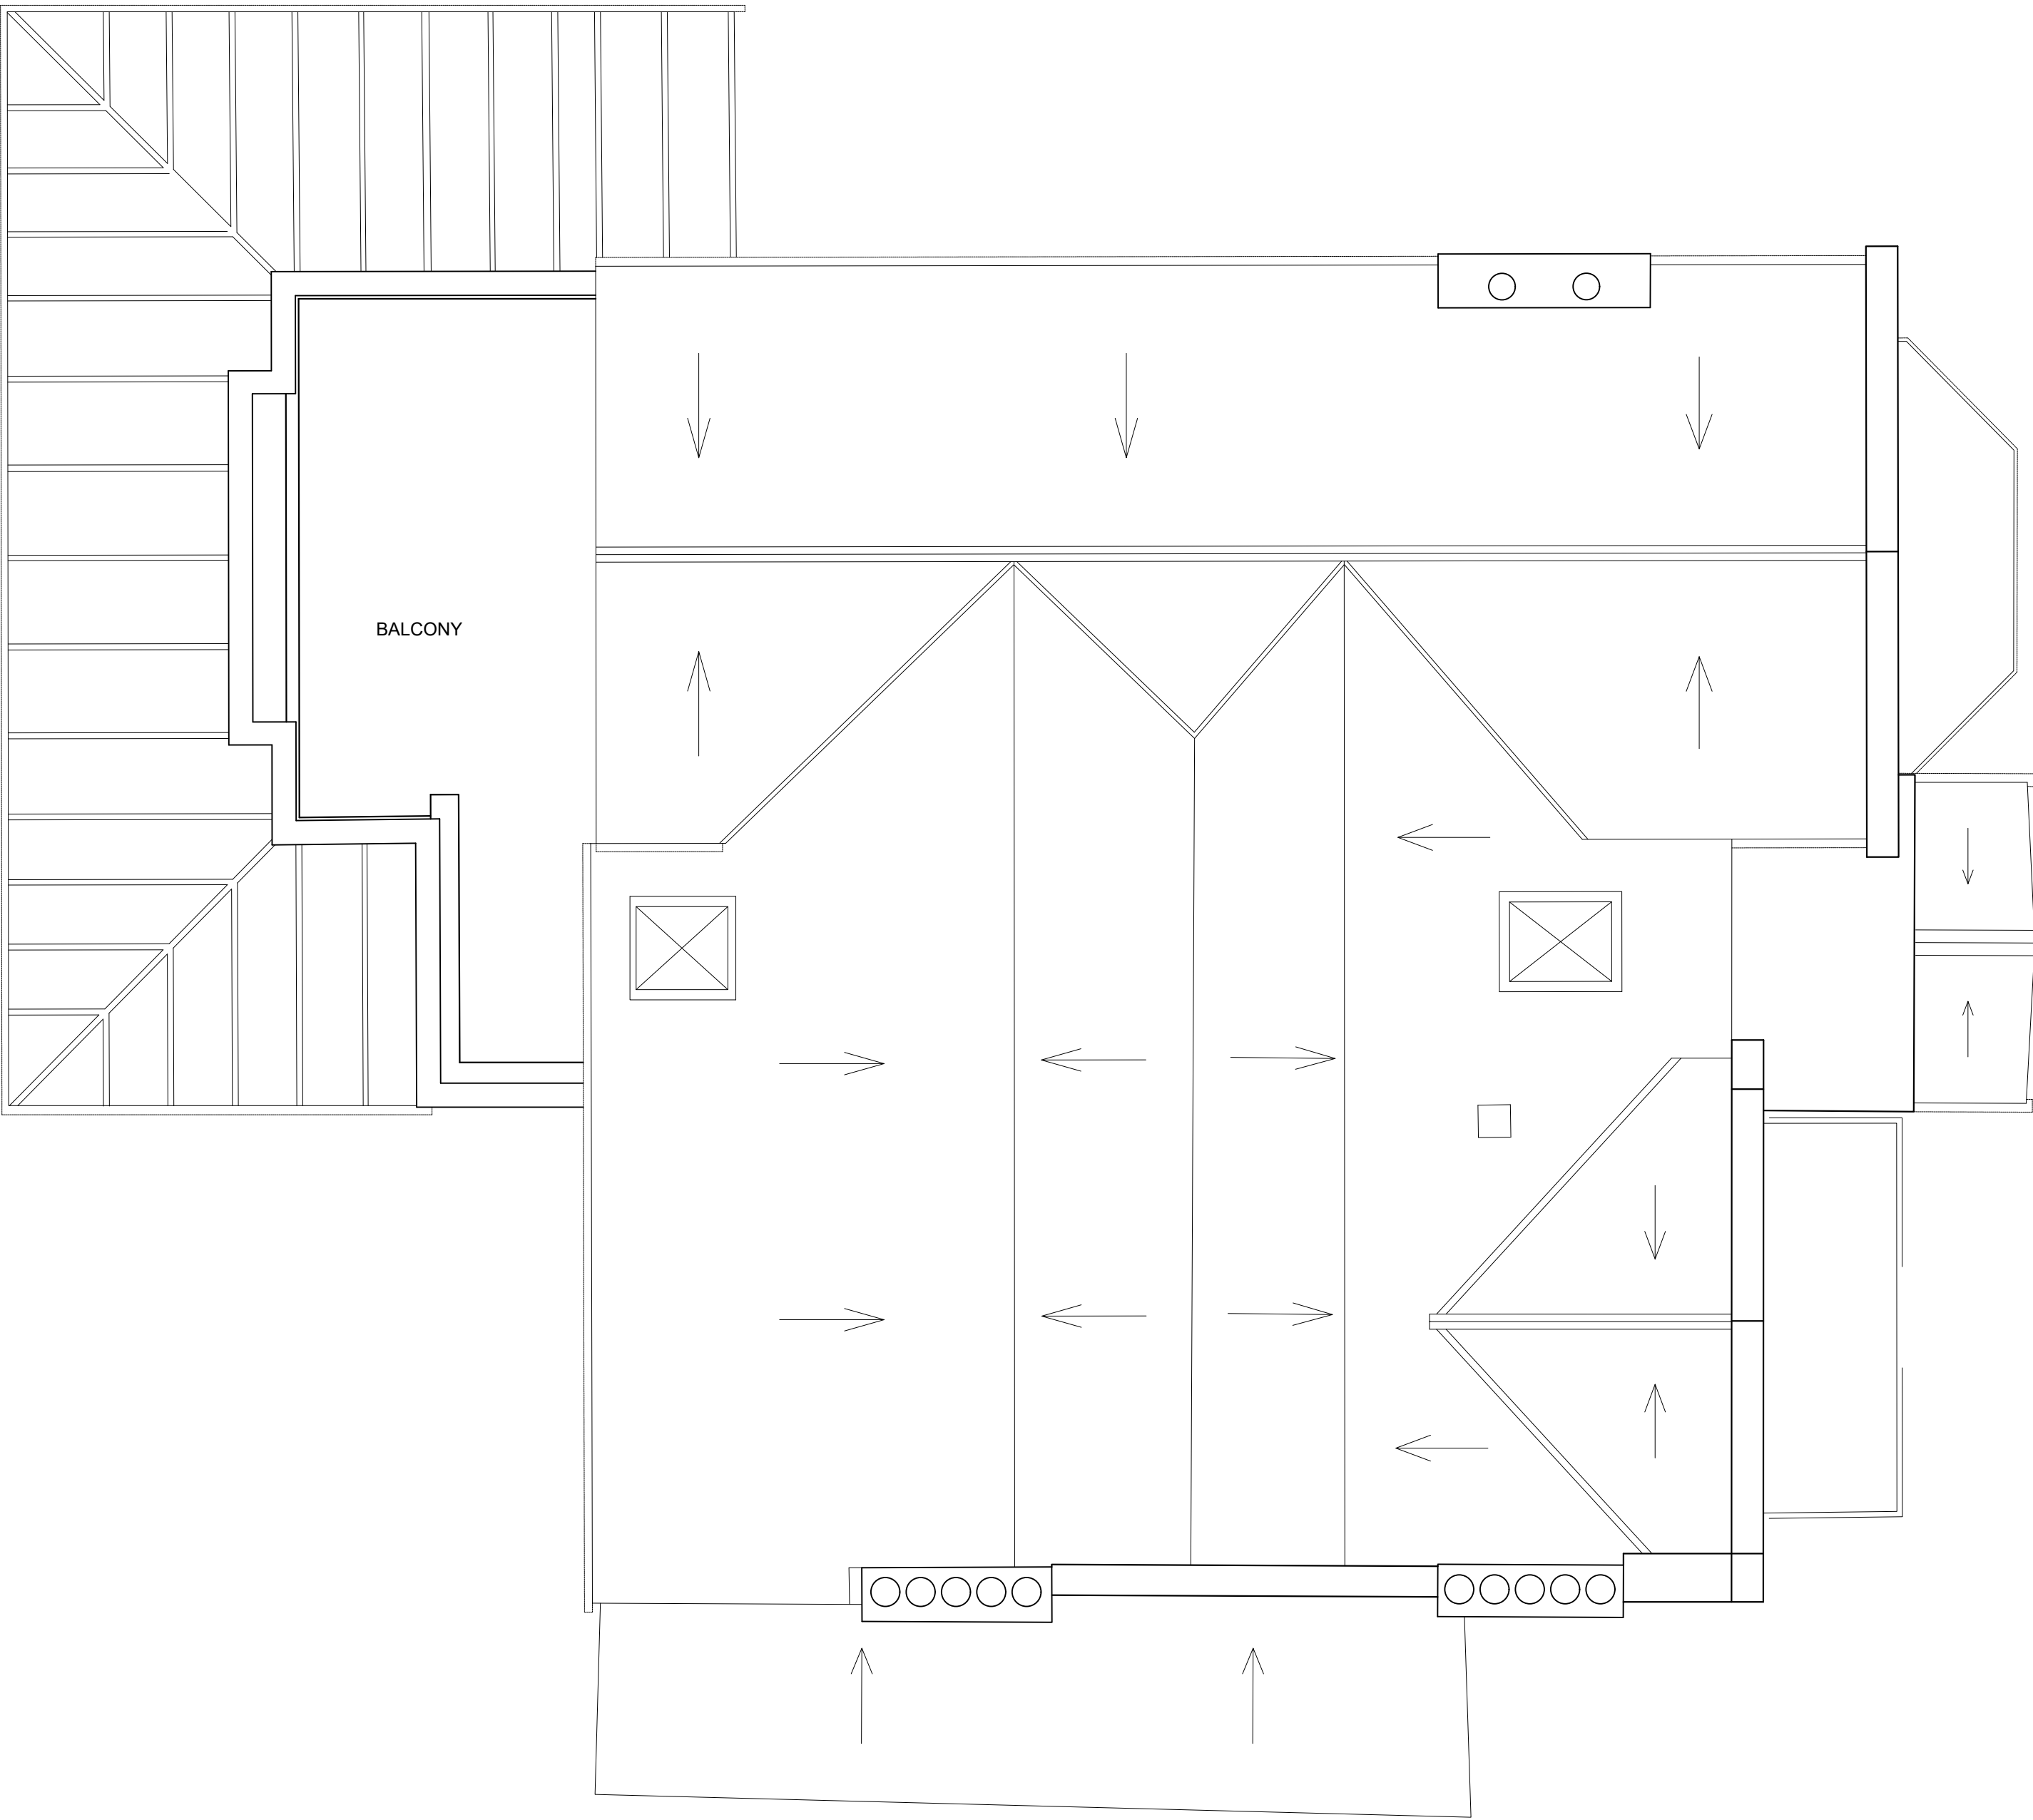

EXISTING



McGUINNESS
ARCHITECTS
unit d 163-167 bermondsey st
london se1 3uw
t 020 7460 3367
a 020 7460 3367

15 Broadlands Rd, N6 4AE

TITLE: ROOF FLOOR PLAN
SCALE: 1:50 @ A1, 1:100 @ A3
DATE: AUGUST 2020

EX(00)006

NOTES

Do not scale off this drawing unless for planning purposes.
All dimensions to be checked on site



EXISTING



McGUINNESS
ARCHITECTS
unit d 163-167 bermondsey st
london se1 3uw
t 020 7490 3367
a 020 7490 3367

15 Broadlands Rd, N6 4AE

TITLE: SECTION A - A
SCALE: 1:50 @ A1, 1:100 @ A3
DATE: AUGUST 2020

EX(10)001

NOTES

Do not scale off this drawing unless for planning purposes.
All dimensions to be checked on site

EX(10)003

EX(10)001


EX(10)004

EX(10)004

EX(10)004

EX(10)004

EX(10)001

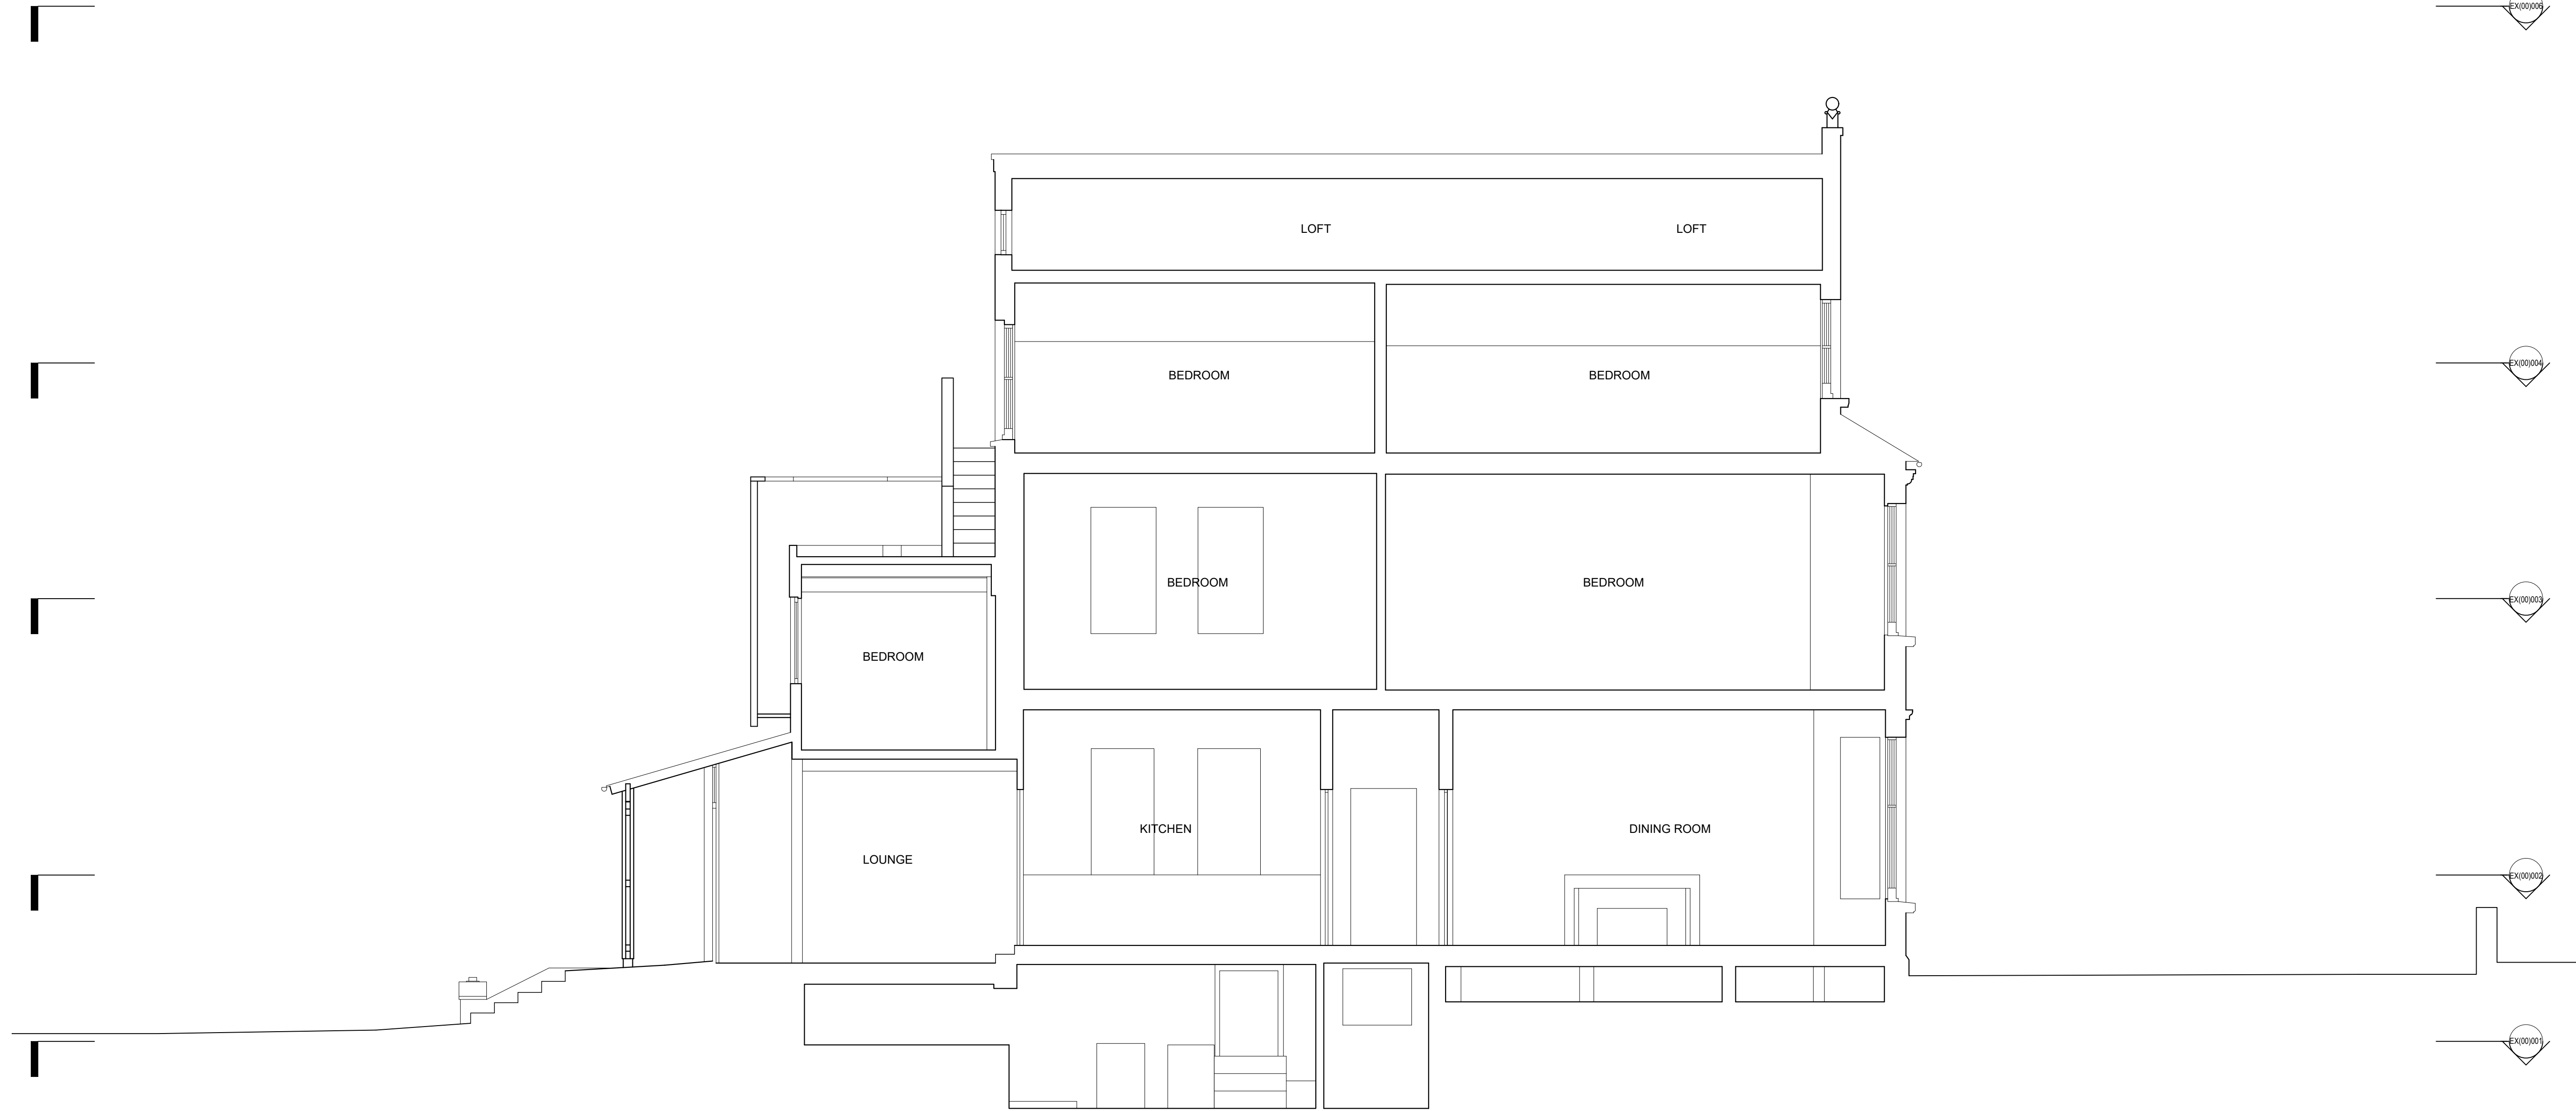

EXISTING



McGUINNESS
ARCHITECTS
unit d 163-167 bermondsey st
london se1 3uw
+44 (0) 20 7460 3367
info@mcguinnessarchitects.co.uk

15 Broadlands Rd, N6 4AE

TITLE: SECTION D - D
SCALE: 1:50 @ A1, 1:100 @ A3
DATE: AUGUST 2020

EX(10)004

NOTES

Do not scale off this drawing unless for planning purposes.
All dimensions to be checked on site



EXISTING



McGUINNESS
ARCHITECTS
unit d 163-167 bermondsey st
london se1 3uw
t 020 7400 3367
a 020 7400 3367

15 Broadlands Rd, N6 4AE

TITLE: FRONT ELEVATION
SCALE: 1:50 @ A1, 1:100 @ A3
DATE: AUGUST 2020

EX(20)001

NOTES

Do not scale off this drawing unless for planning purposes.
All dimensions to be checked on site



EXISTING



McGUINNESS
ARCHITECTS
unit d 163-167 bermondsey st
london se1 3uw
t 020 7480 3367
a 020 7480 3367

15 Broadlands Rd, N6 4AE

TITLE: REAR ELEVATION
SCALE: 1:50 @ A1, 1:100 @ A3
DATE: AUGUST 2020

EX(20)003

NOTES

Do not scale off this drawing unless for planning purposes.
All dimensions to be checked on site



EXISTING



McGUINNESS
ARCHITECTS
unit d 163-167 bermondsey st
london se1 3uw
+44 (0) 7490 3387
info@mcguinnessarchitects.co.uk

15 Broadlands Rd, N6 4AE

TITLE: SIDE ELEVATION E
SCALE: 1:50 @ A1, 1:100 @ A3
DATE: AUGUST 2020

EX(20)004

NOTES

Do not scale off this drawing unless for planning purposes.
All dimensions to be checked on site

EX(20)003

EX(20)001

EX(20)002

EX(00)004

EX(00)004

EX(00)003

EX(00)002

EX(00)001



0 1 2 3 4 5m

EXISTING



McGUINNESS
ARCHITECTS
unit d 163-167 bermondsey st
london se1 3uw
t: 020 7490 3367
e: info@mcguinnessarchitects.co.uk

15 Broadlands Rd, N6 4AE

TITLE: SIDE ELEVATION W
SCALE: 1:50 @ A1, 1:100 @ A3
DATE: AUGUST 2020

EX(20)005

NOTES

Do not scale off this drawing unless for planning purposes.
All dimensions to be checked on site



SCALE 1:100
0m 1 2 5 10

EXISTING



McGUINNESS
ARCHITECTS
unit d 163-167 bermondsey st
london se1 3uw
t 020 7460 3367
a 020 7460 3367

15 Broadlands Rd, N6 4AE

TITLE: EXISTING STREET SCENE
SCALE: 1:100 @ A1, 1:200 @ A3
DATE: FEBRUARY 2021

EX(20)006