



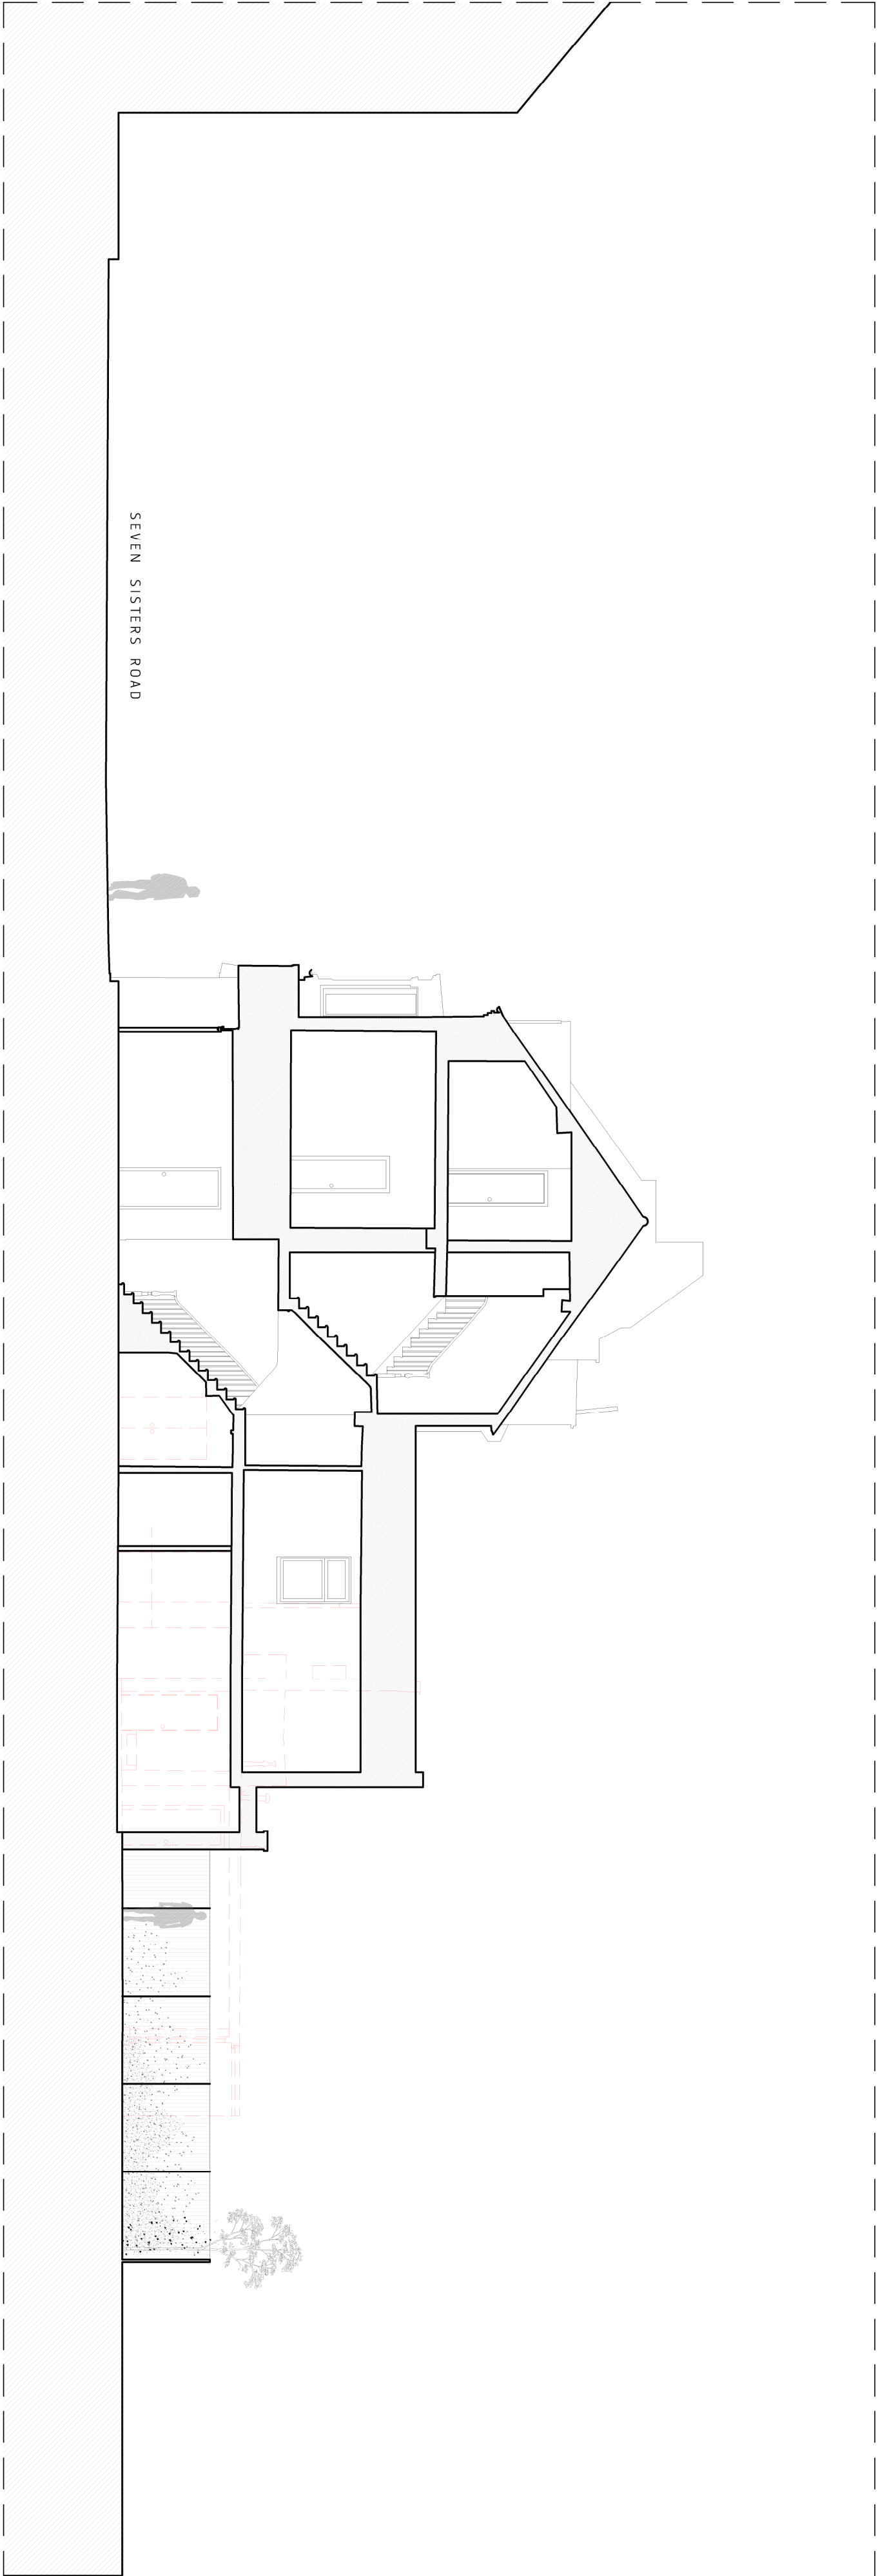

Section AA

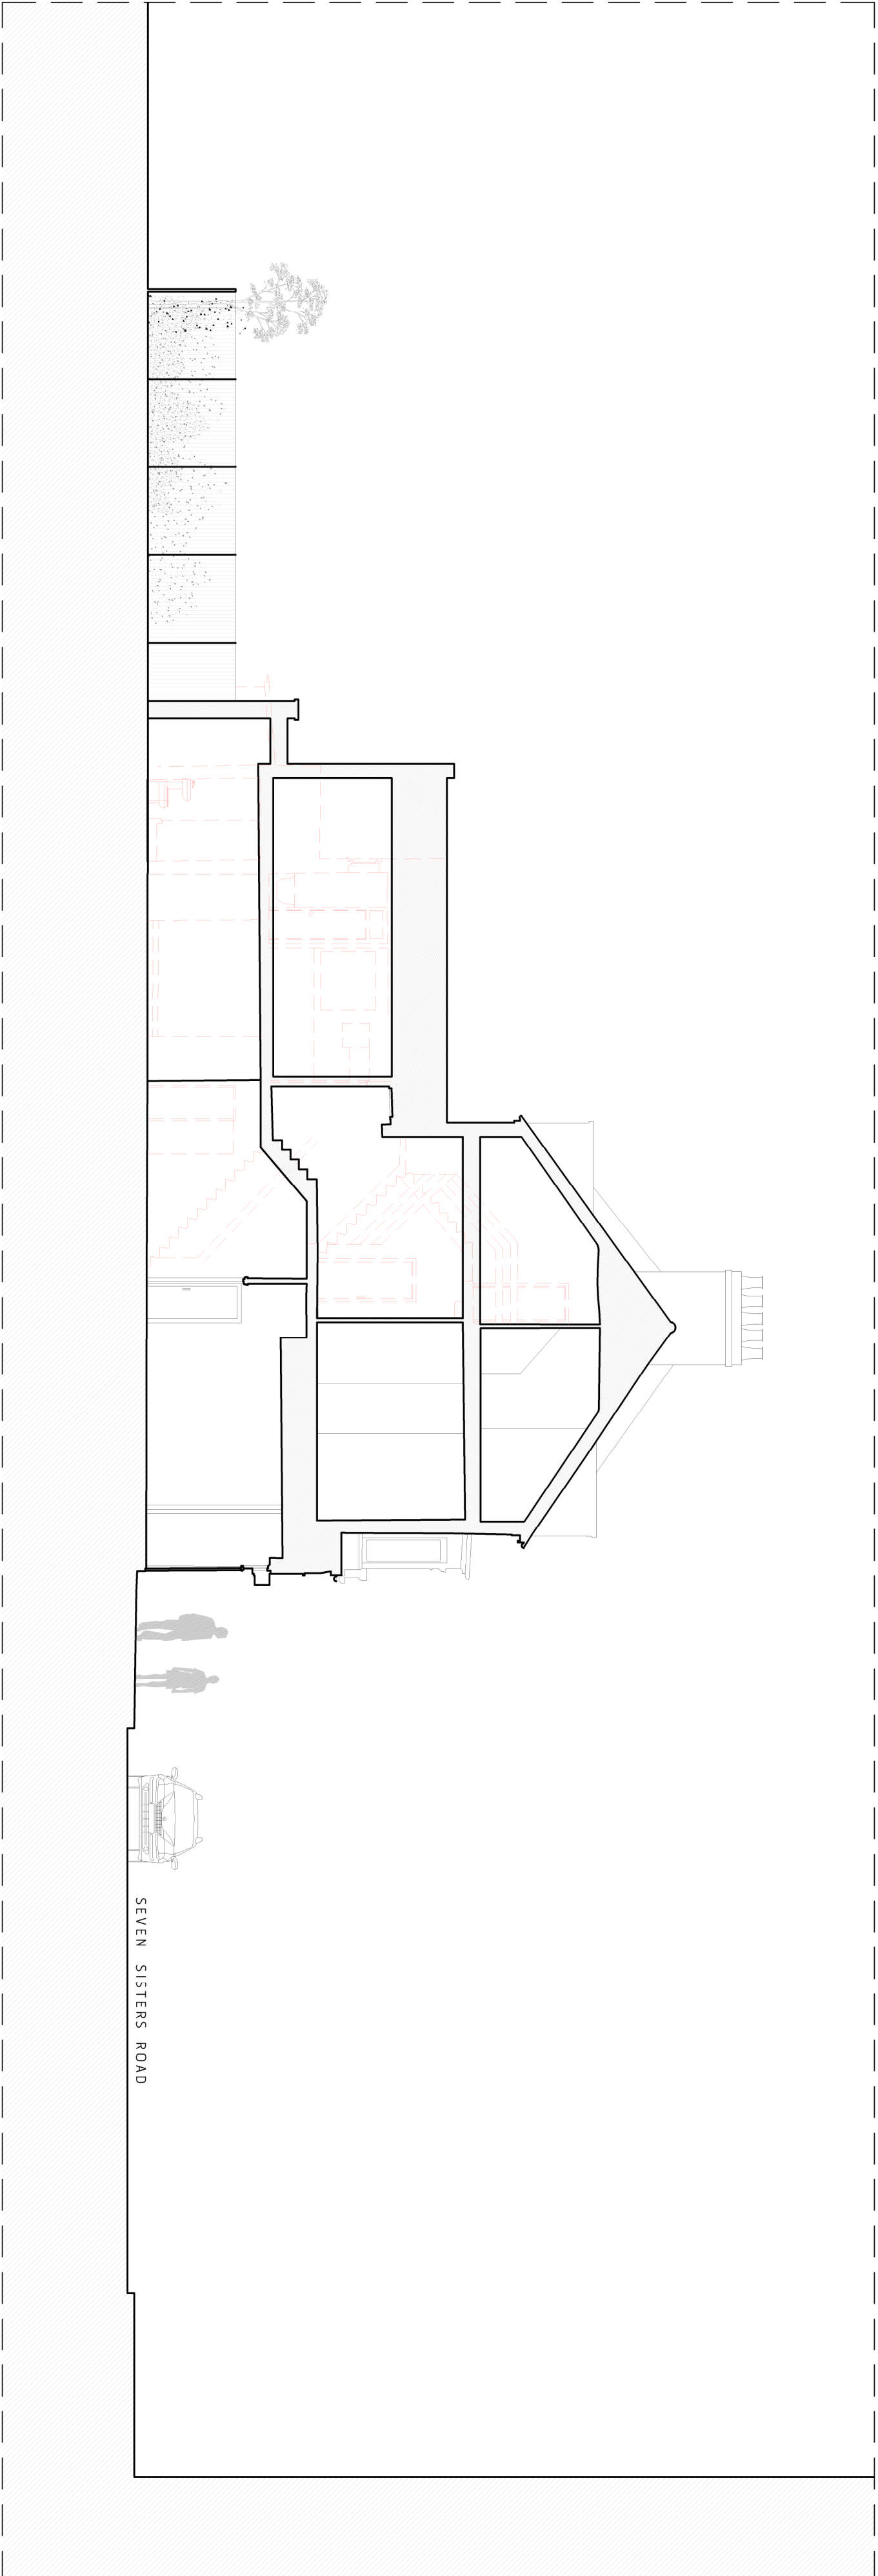

Section BB