




Front Elevation

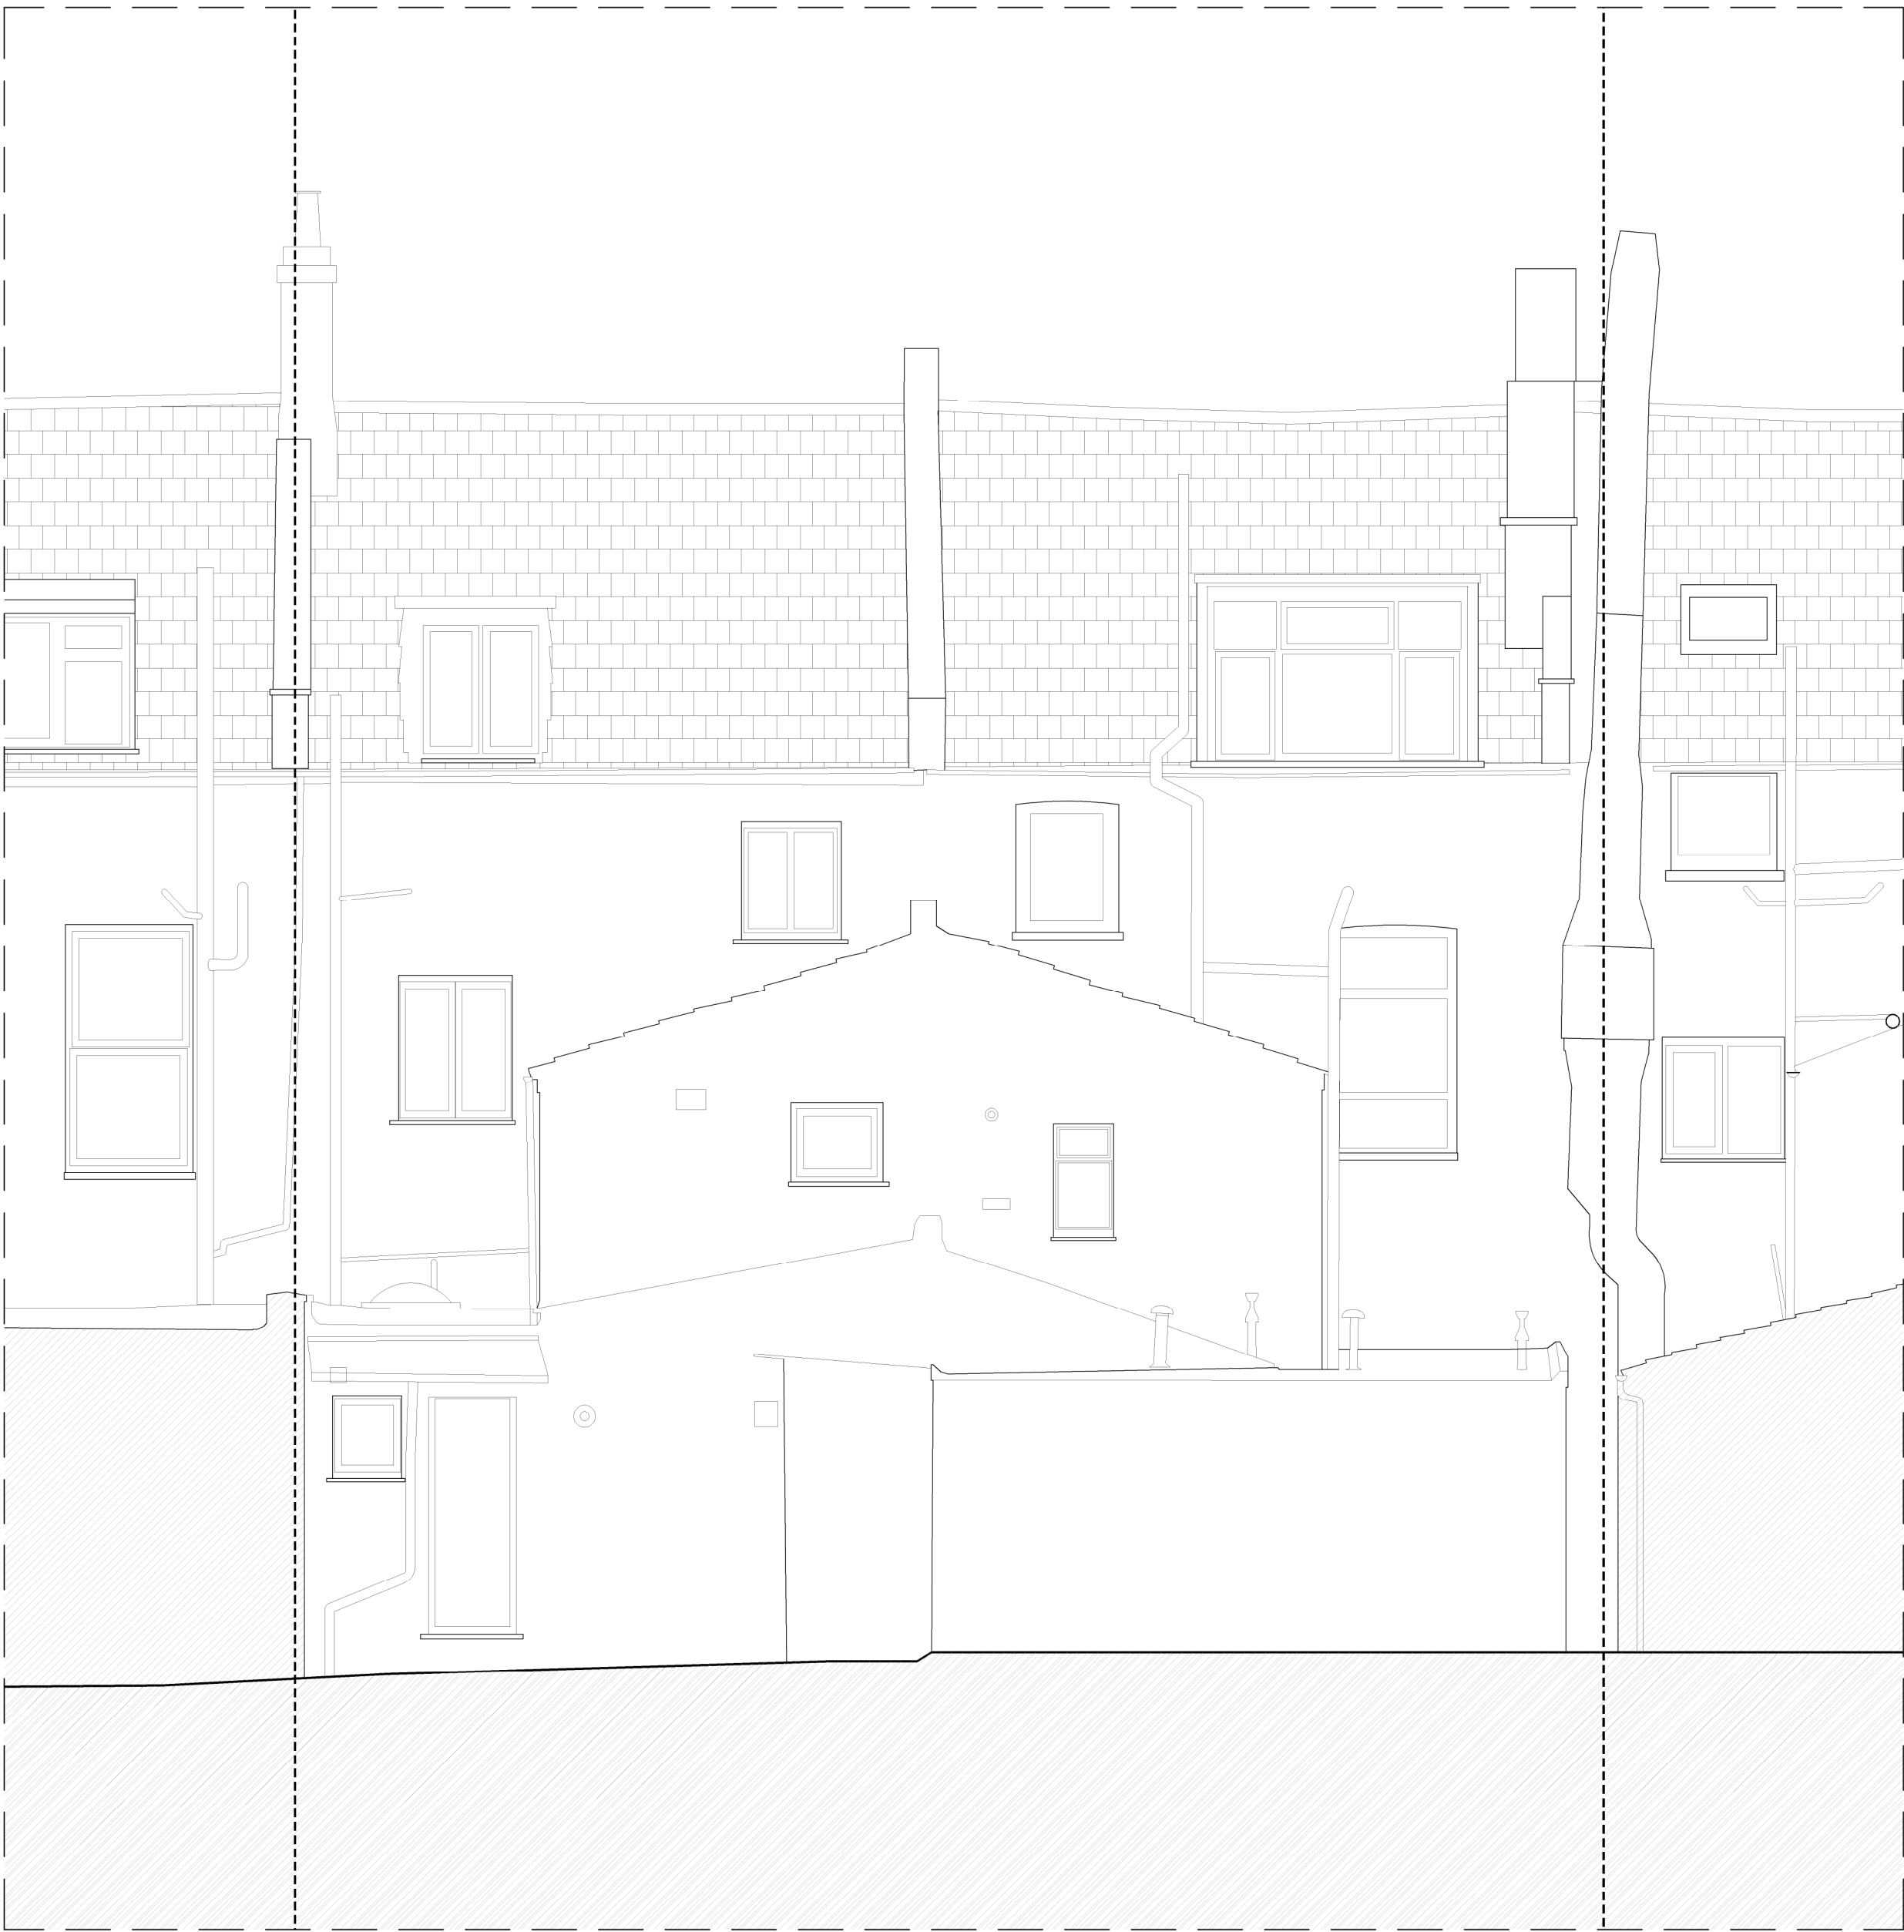

Rear Elevation

